


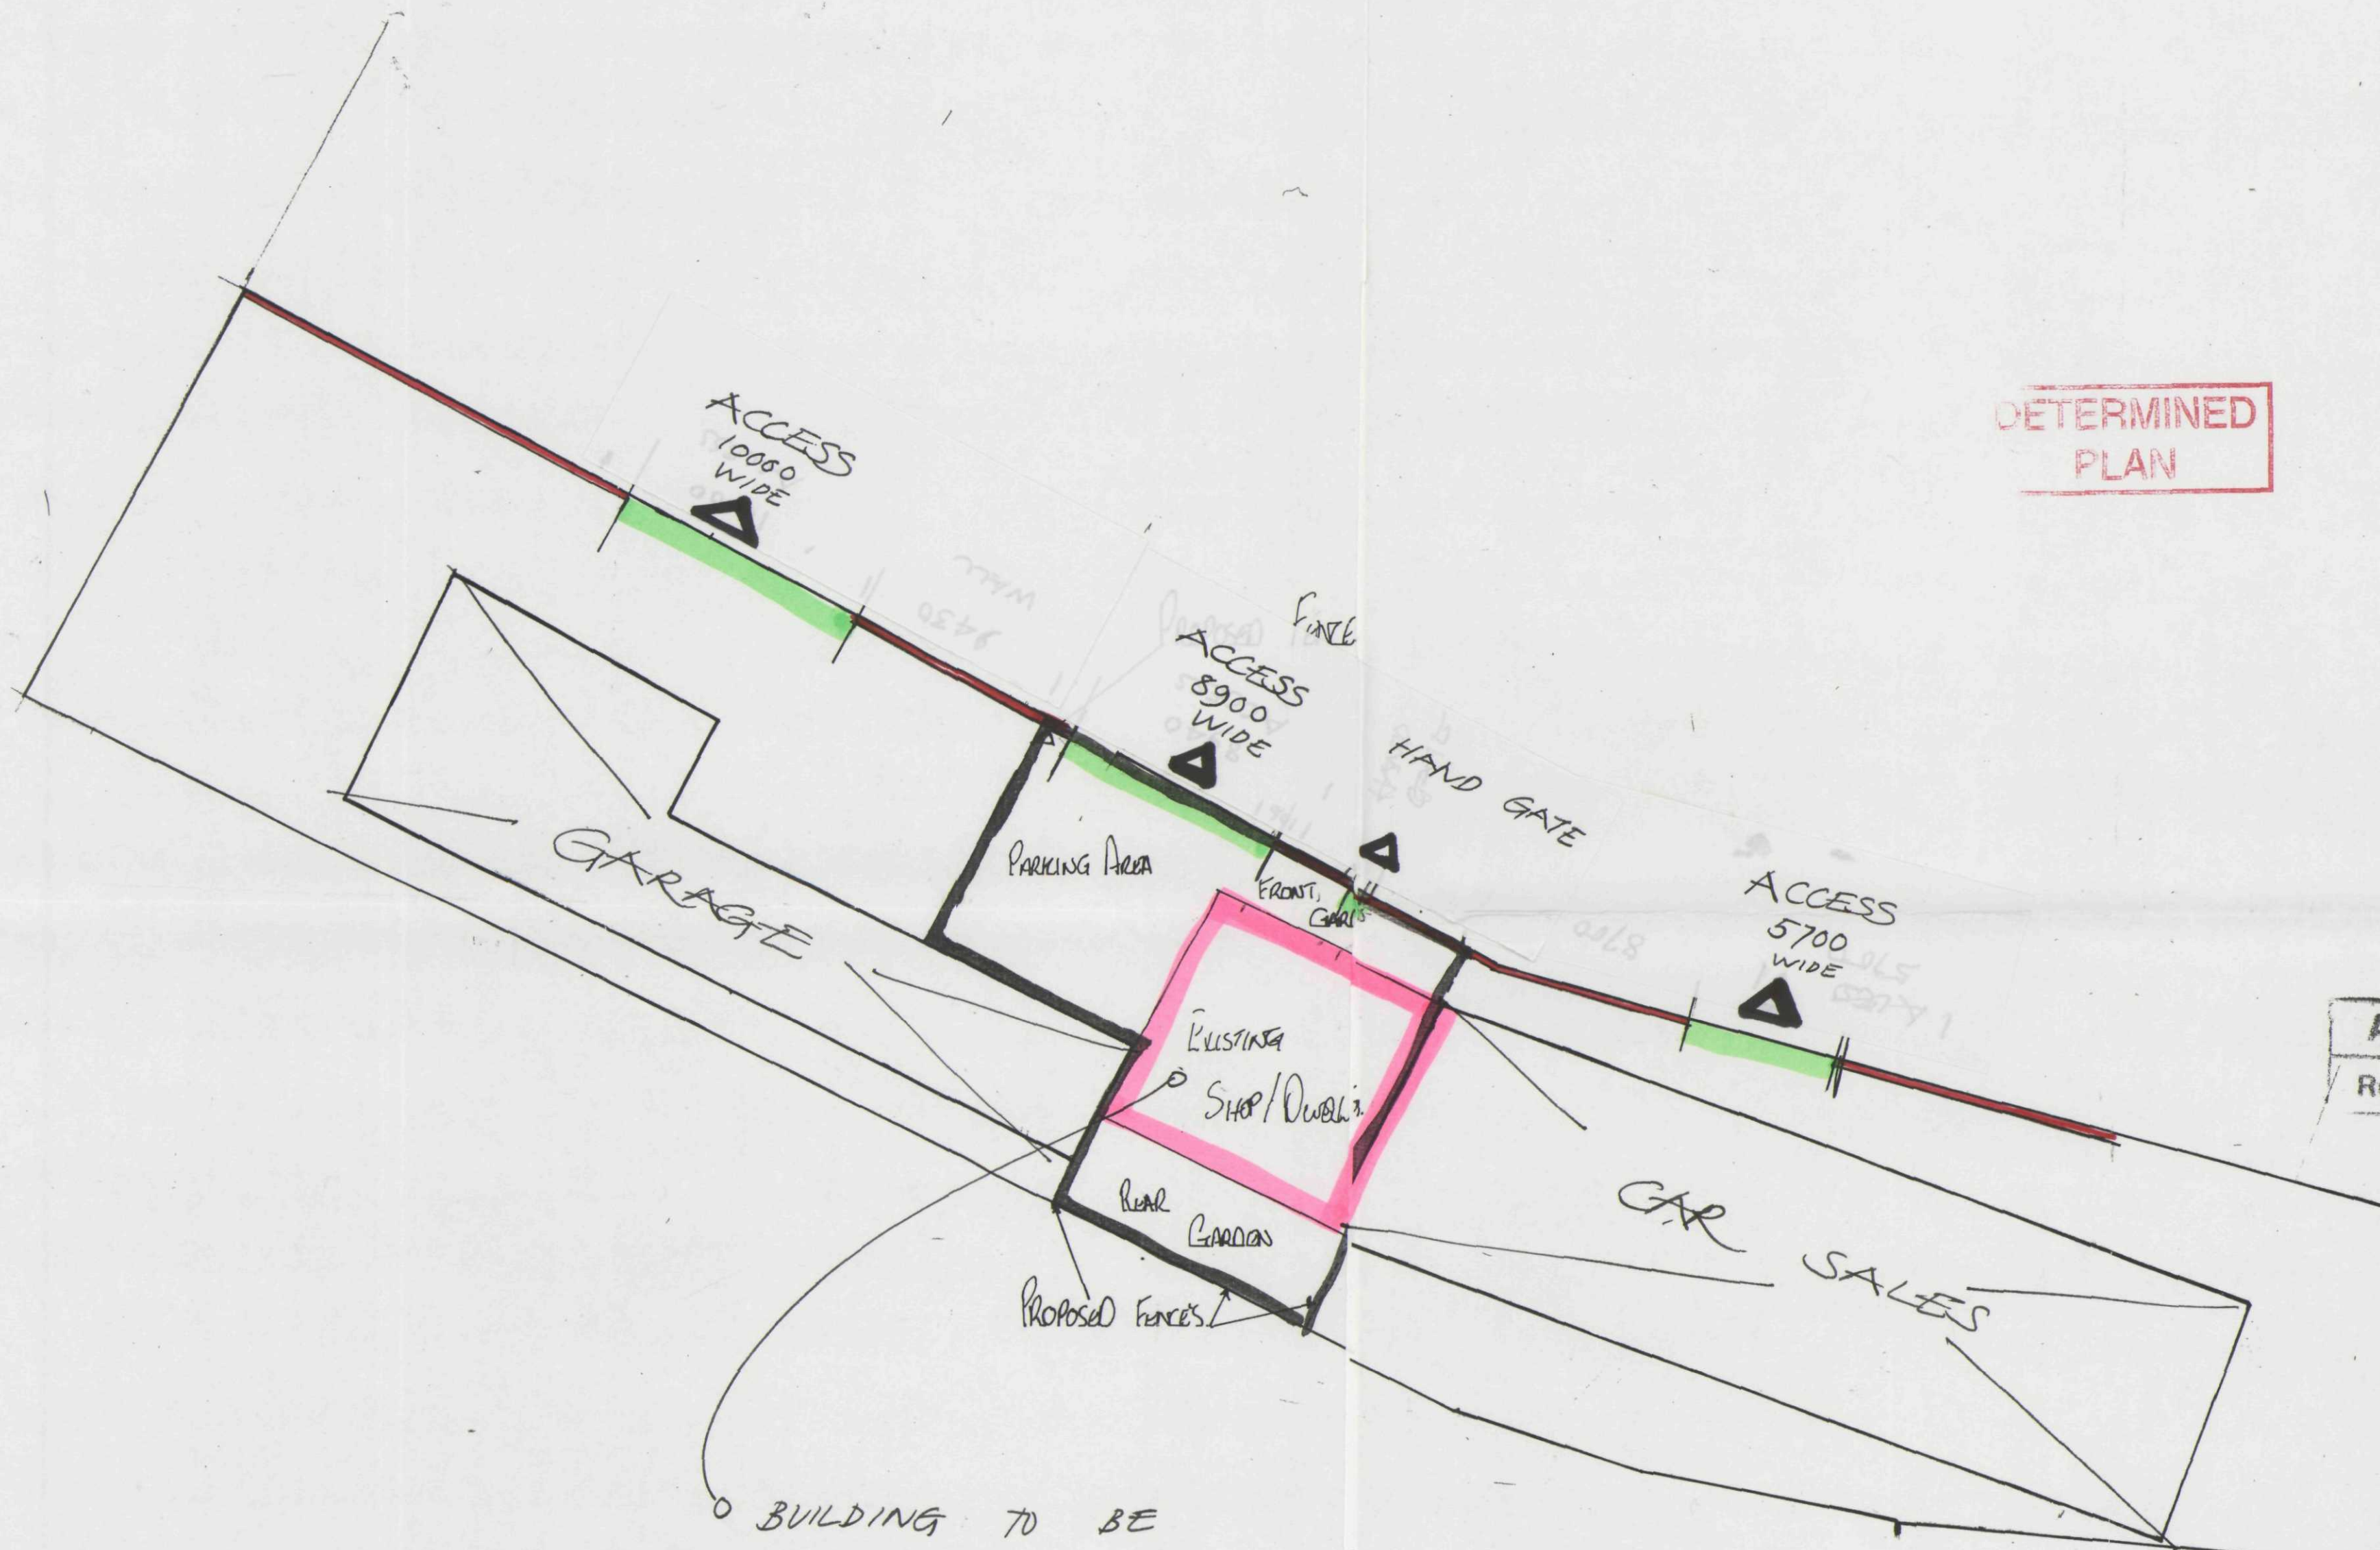

BUILDING TO BE
CONVERTED
(GROUND FLOOR)

FRONTAGE ENCLOSED
BY LOW WALL

DETERMINED
PLAN

DETERMINED
PLAN

MRW
03 MAR 04 (SURVEYED)
08 MAR 04
PLOTTER

AMENDED PLAN
Ref. A1

HDC
Plannin: Development
19 FEB 2004
Ref 1489103

JOB:
CHANGE OF USE OF SHOP
TO DWELLING (1STCS)

TITLE:
SITE PLAN

DRAWN BY: MGDANIELS SCALE: 1:200
CHECKED BY: DATE: 13/02/04

H12/1489/04
JOB REFERENCE No. SHEET No. REVISION

NOTES

REVISIONS