


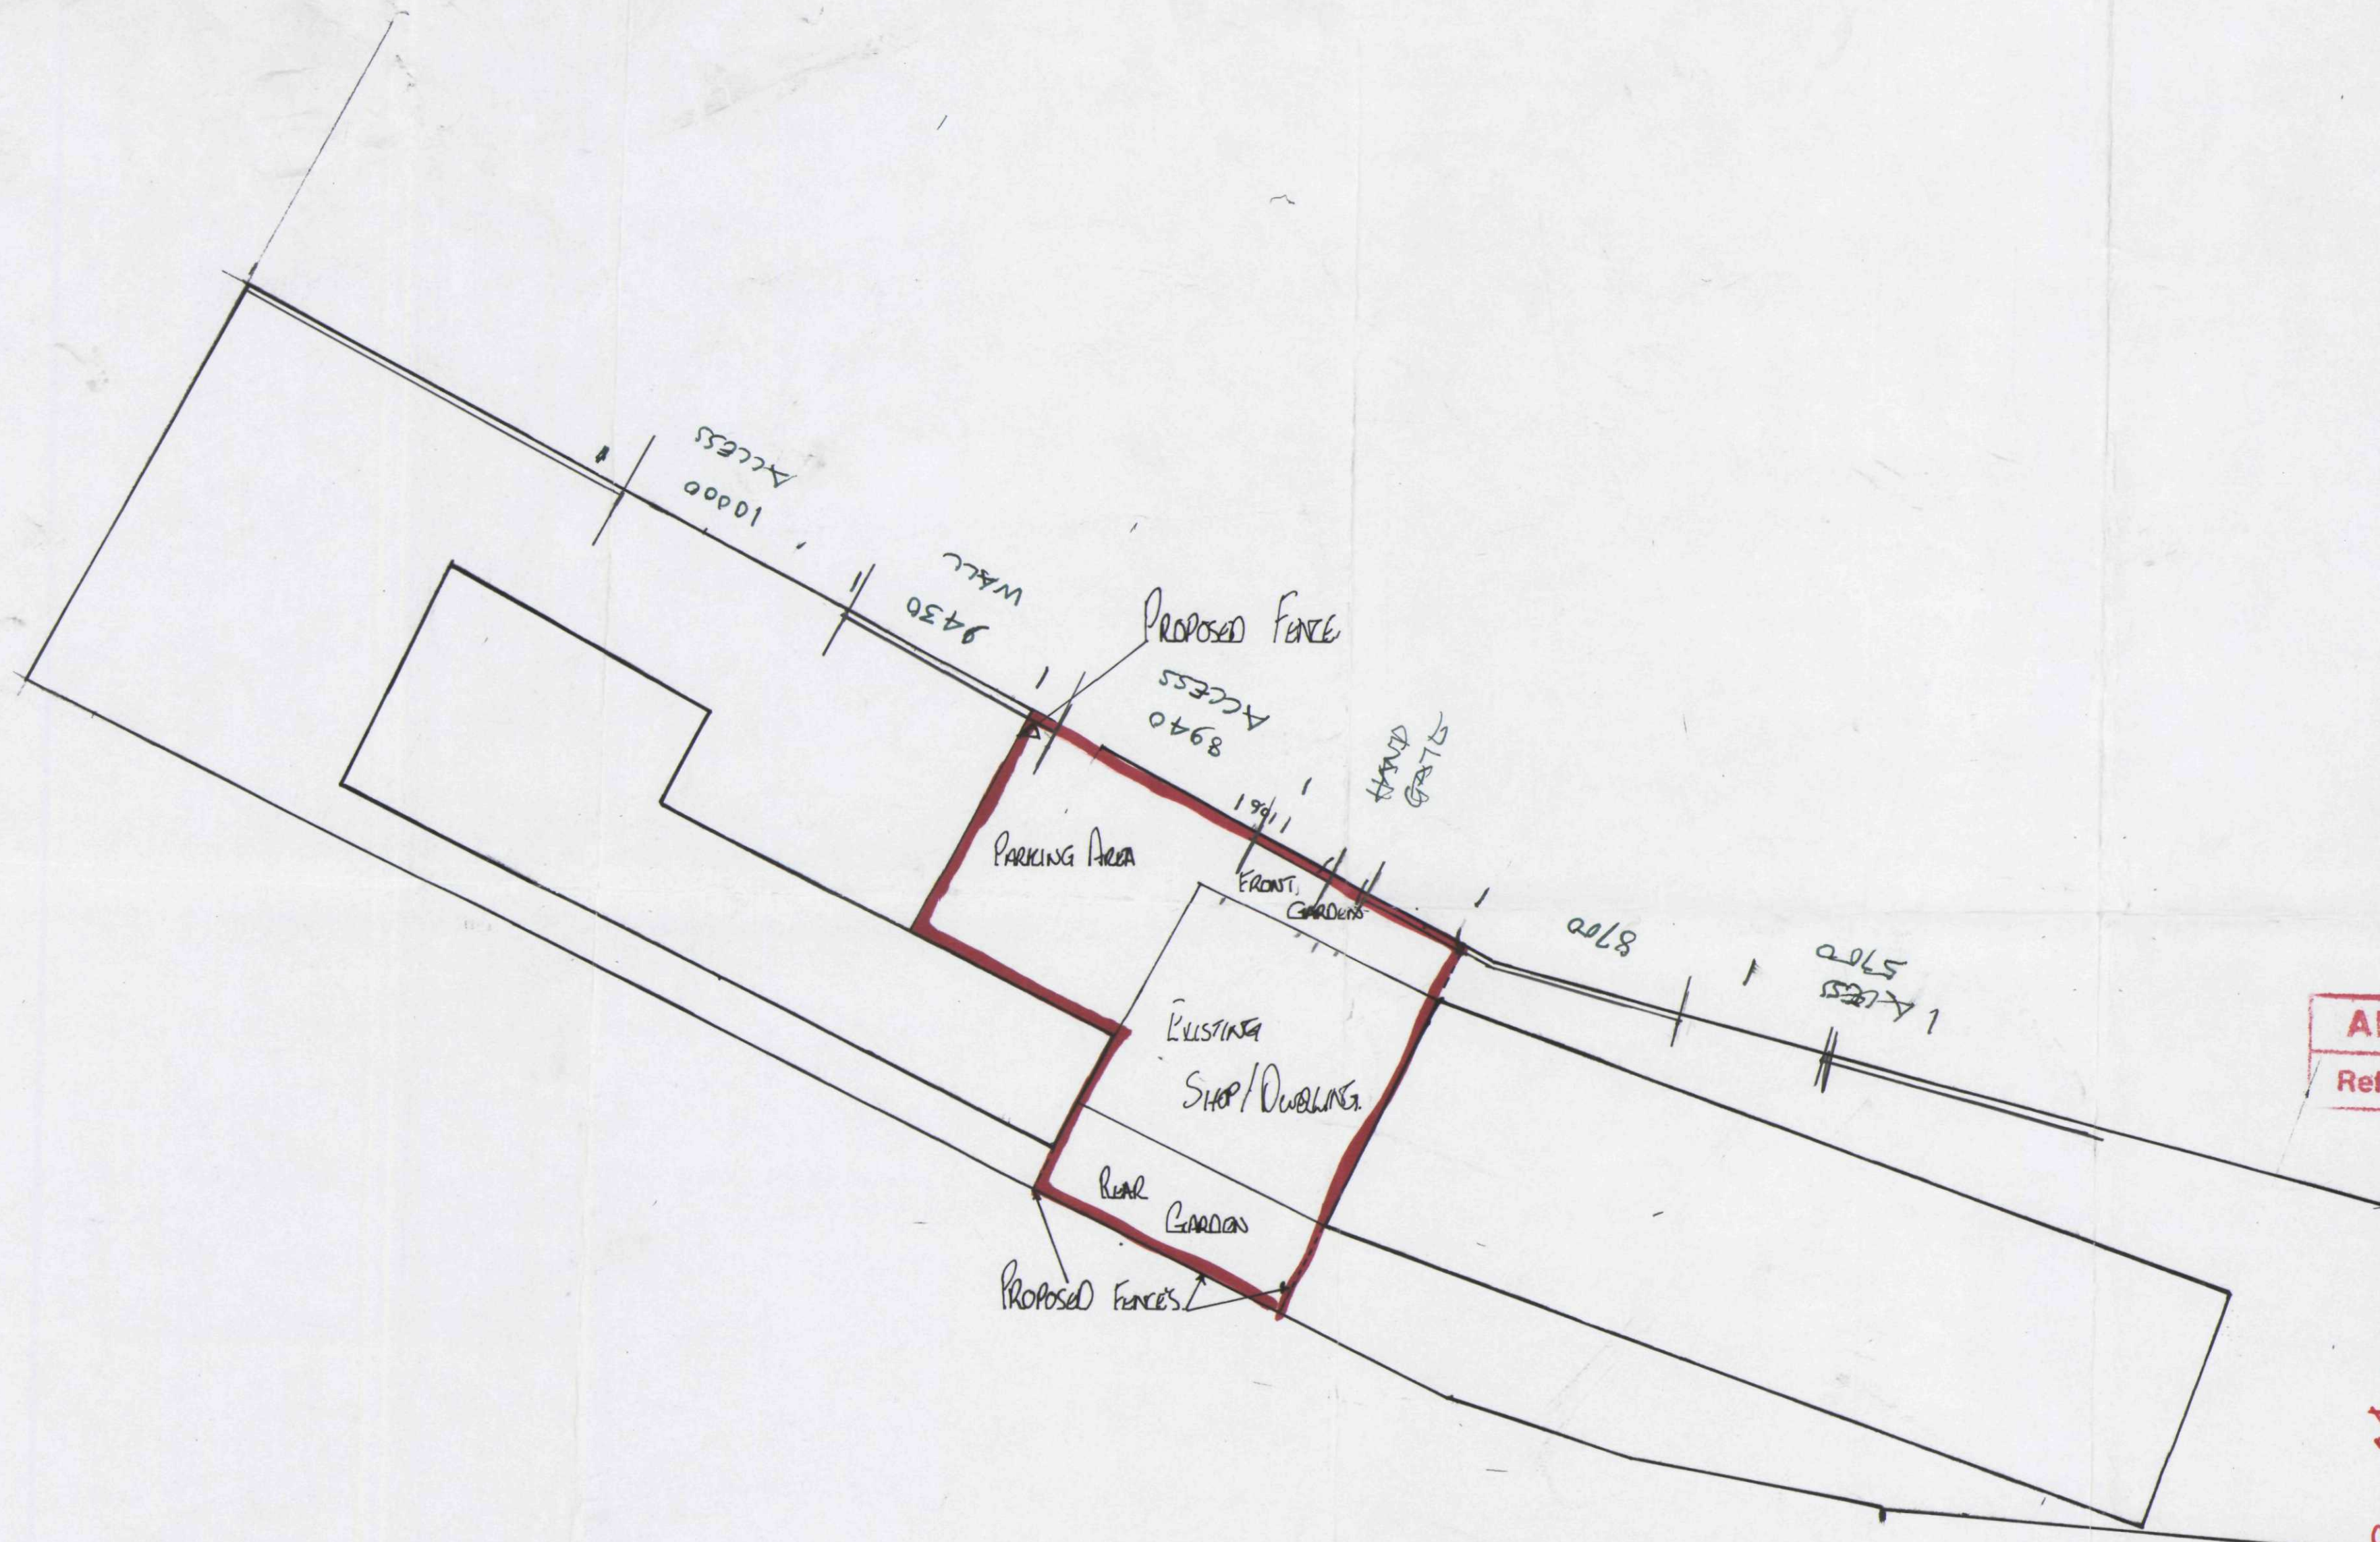

AMENDED PLAN
 Ref. A1

4DC
 Plannin Development
 19 FEB 2004
 Ref 1489/03

JOB:
 CHANGE OF USE OF SADD
 TO DWELLING (BTS)

TITLE:
 SITE PLAN

DRAWN BY: MGDANIELS SCALE: 1:200
 CHECKED BY: DATE: 13/02/04

M12/1489/03
 JOB REFERENCE No. SHEET No. REVISION

ACCESSES
 PLOTTED 08 MAR 04
 03 MAR 04 (SURVEYED)

NOTES

REVISIONS