


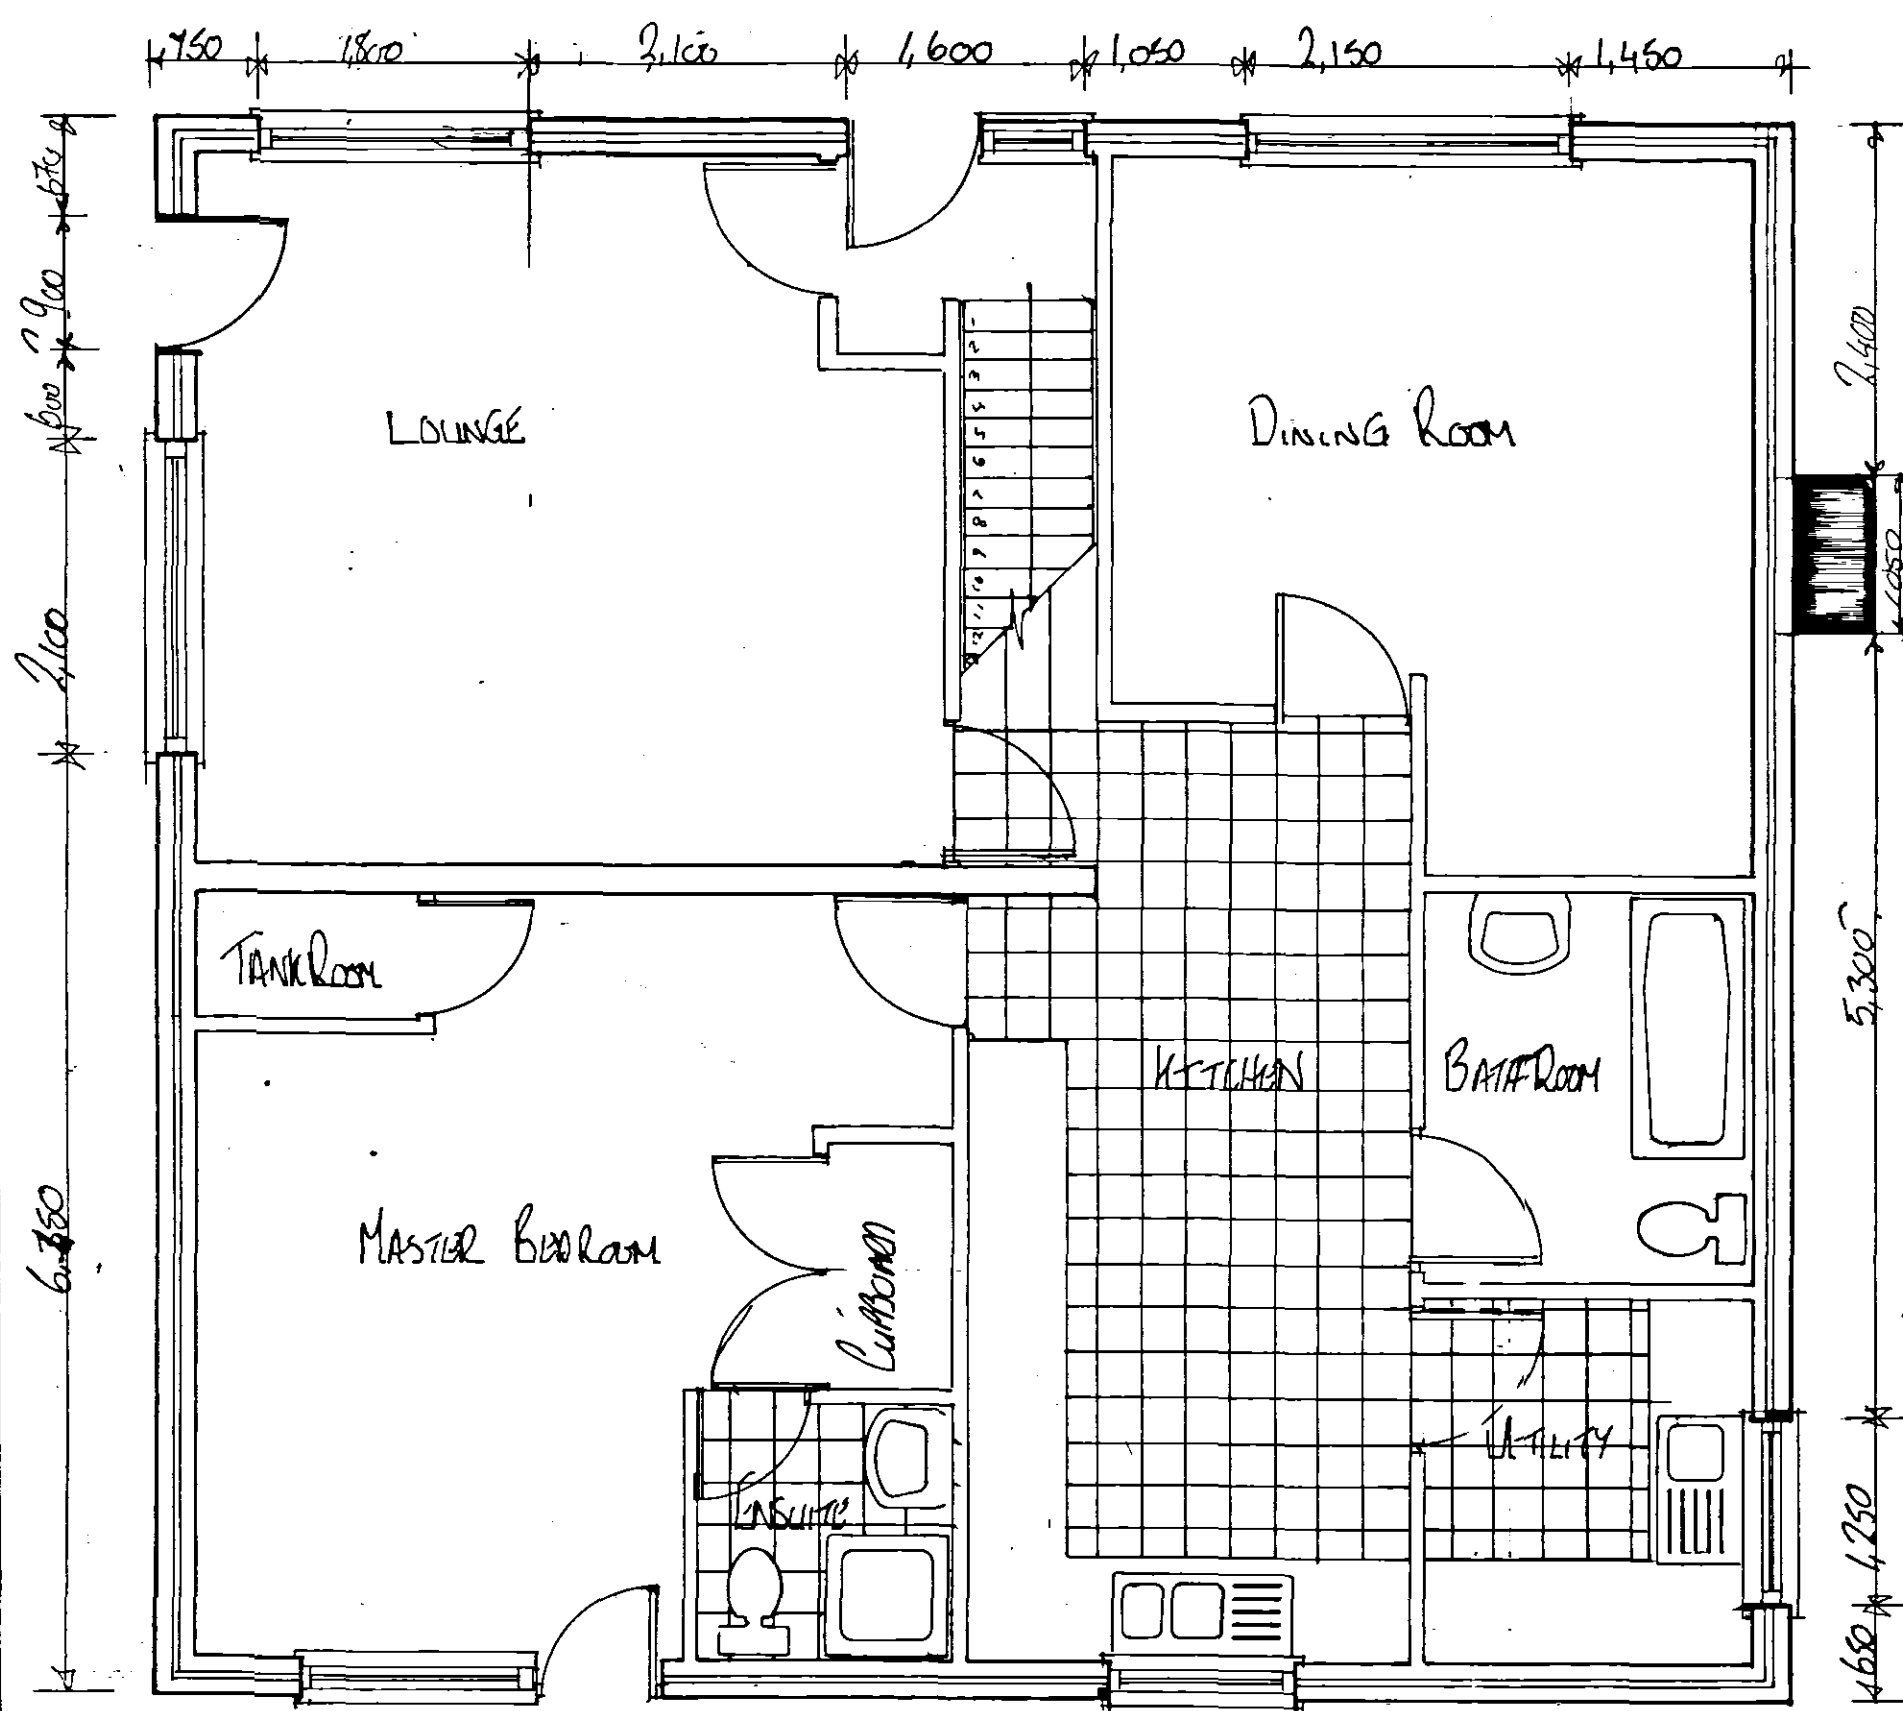
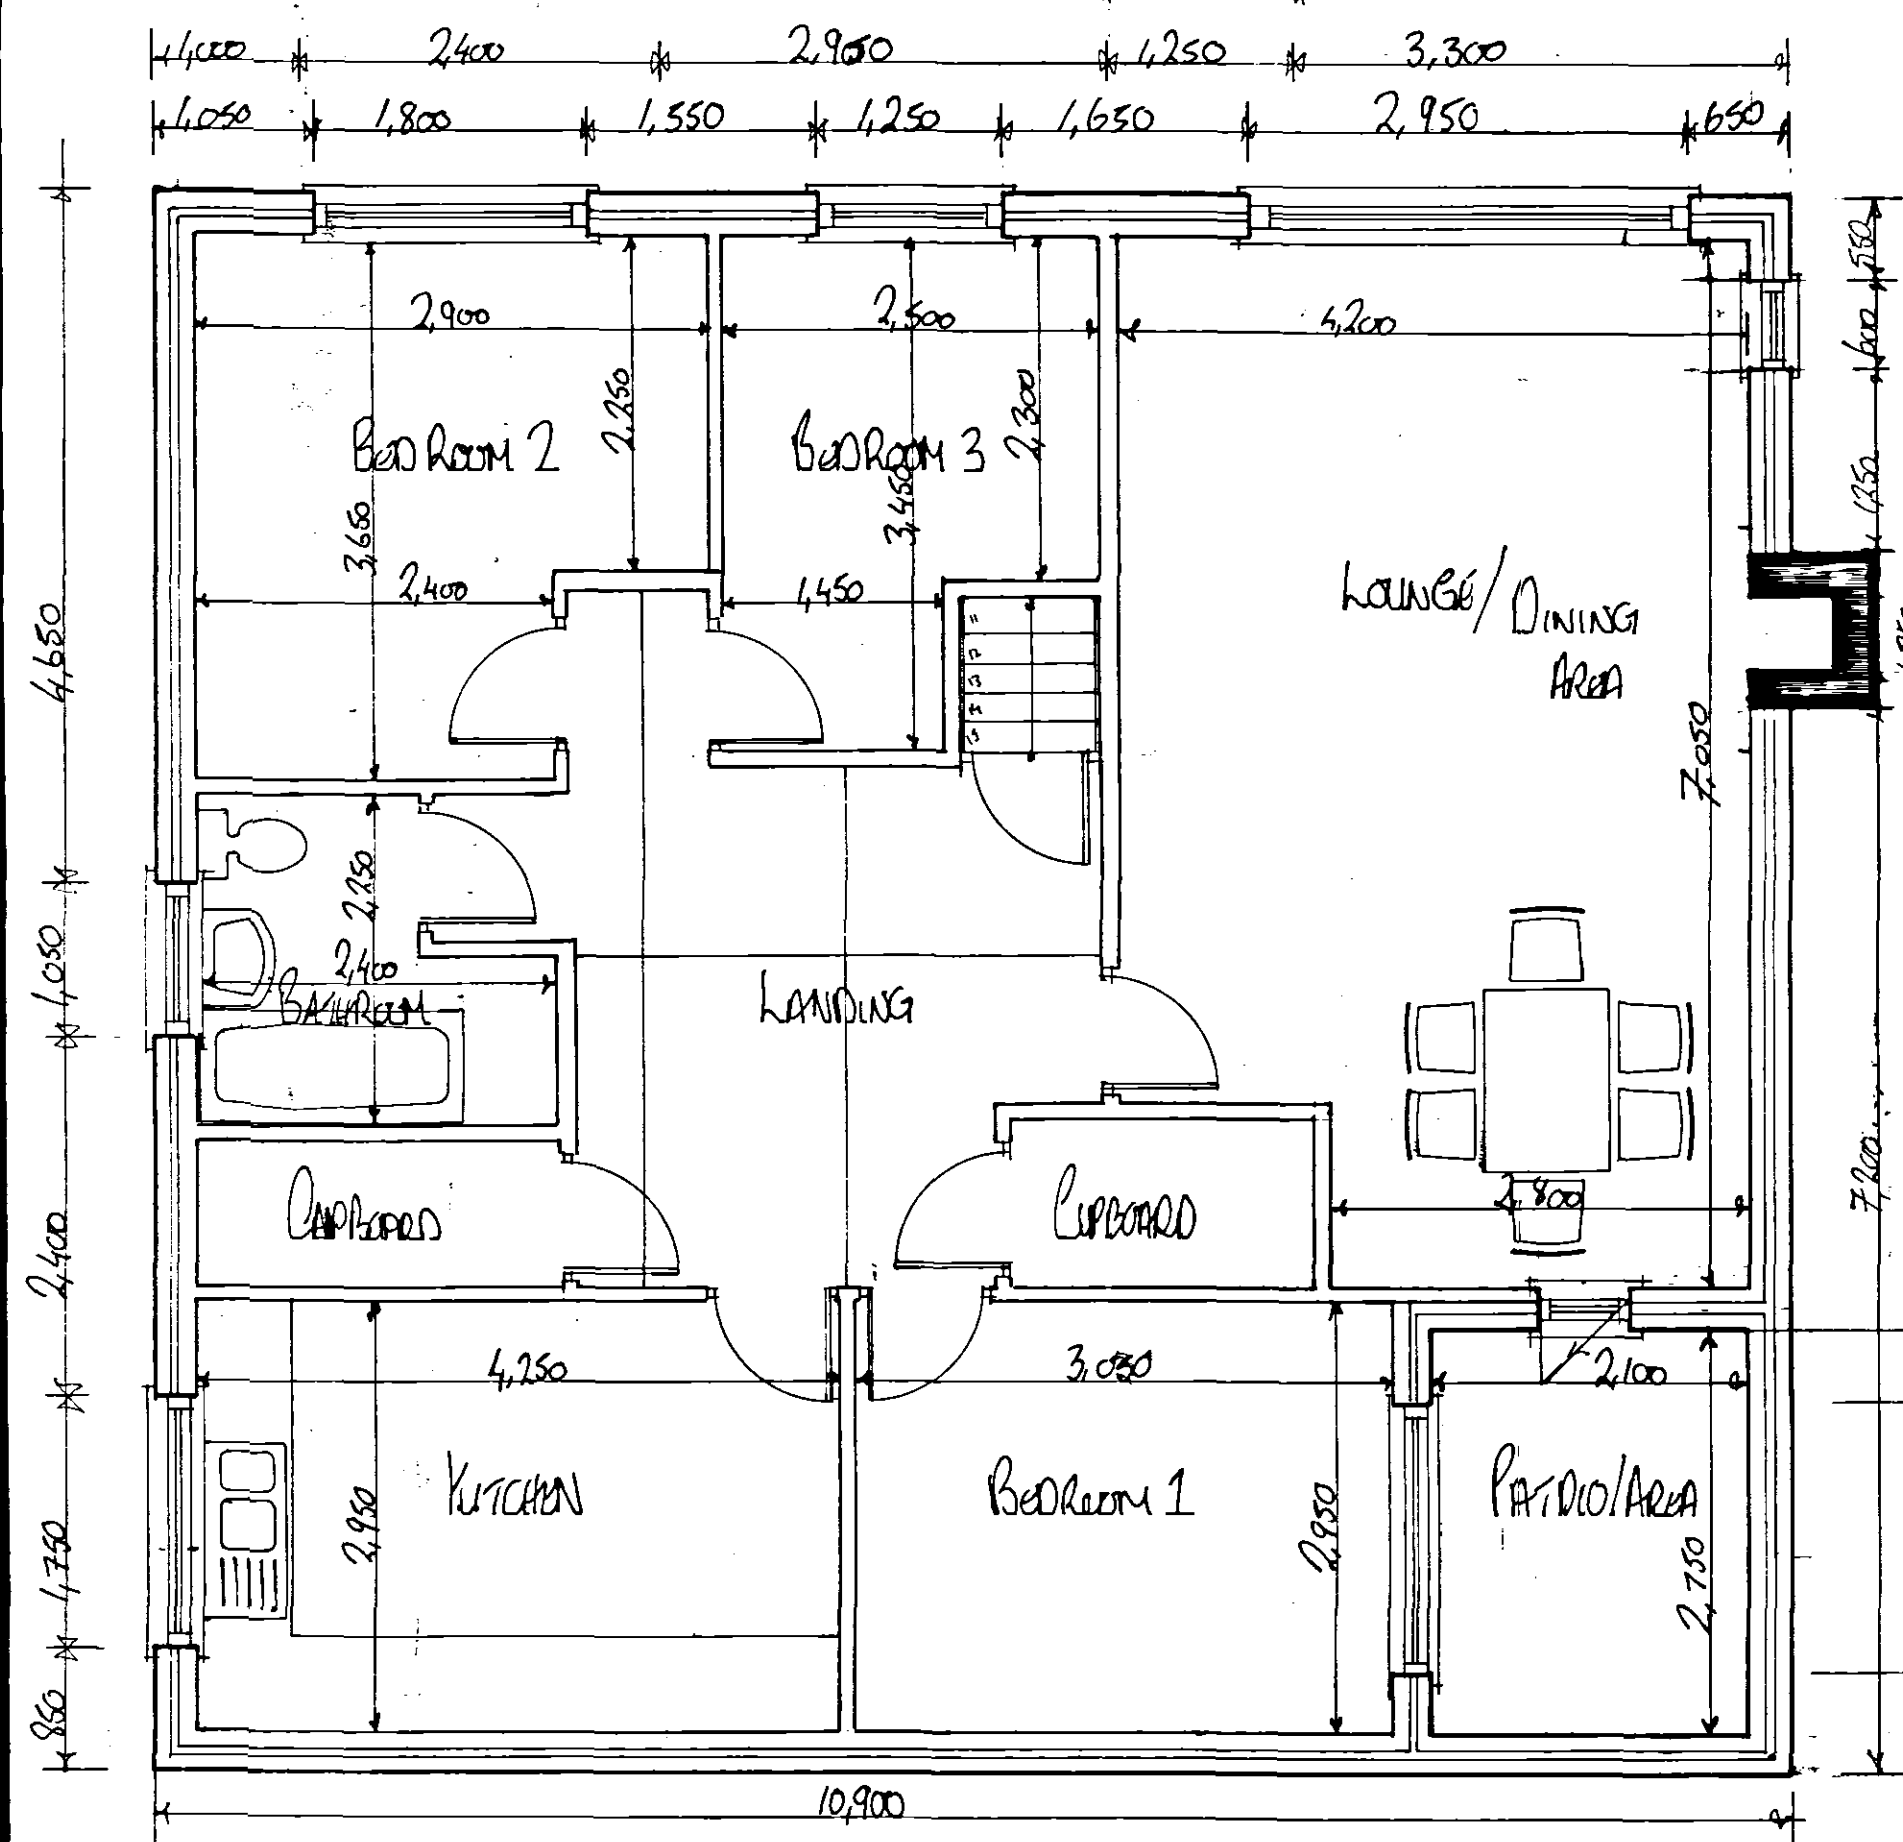


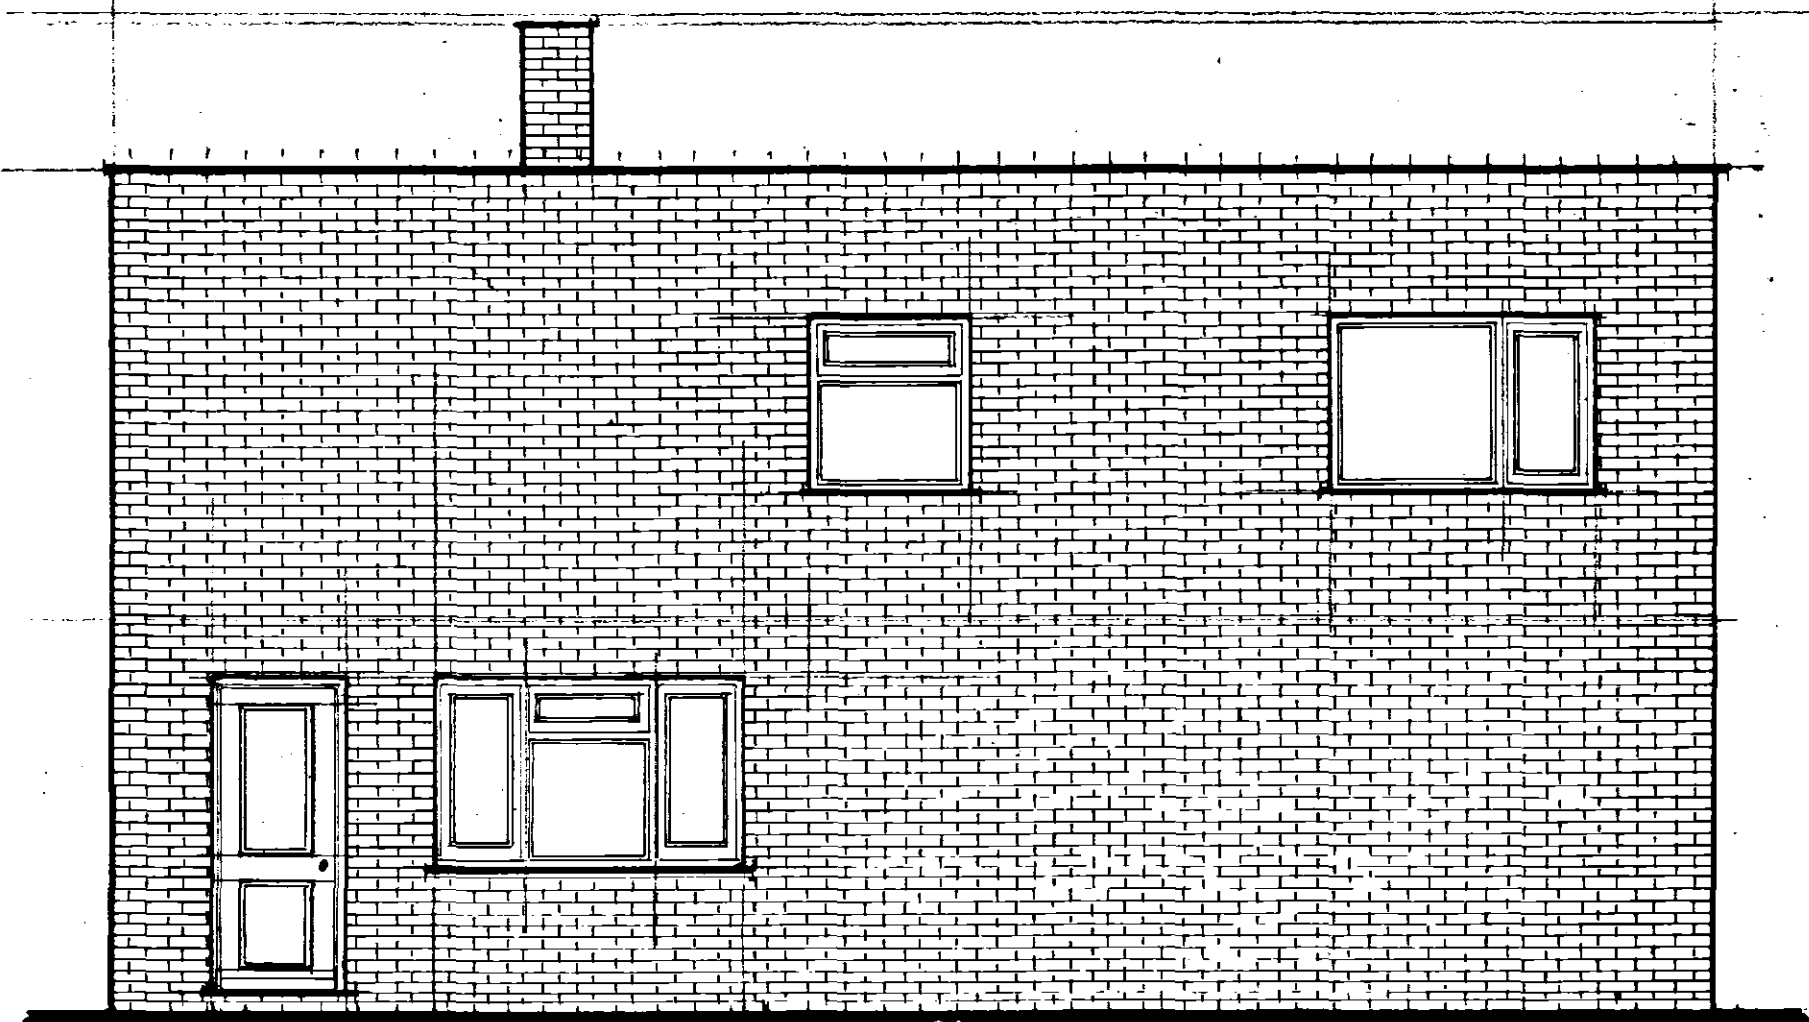

EXISTING GROUND FLOOR PLAN

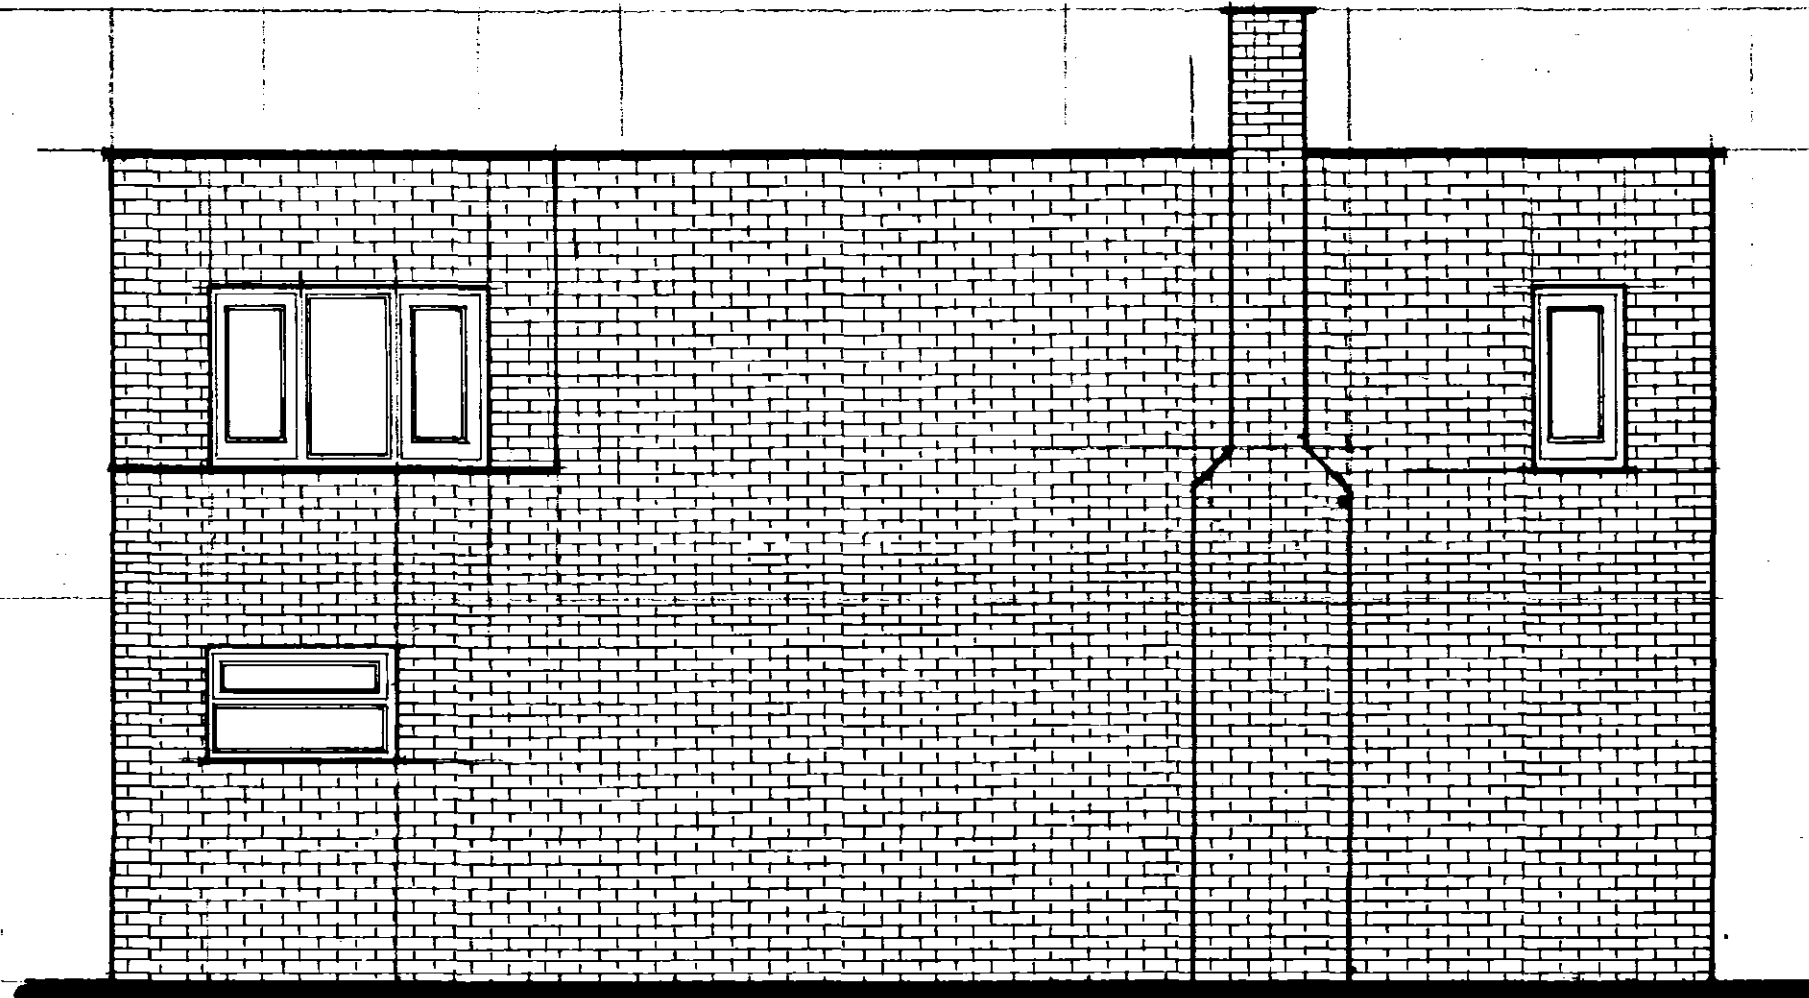

EXISTING 1st FLOOR PLAN

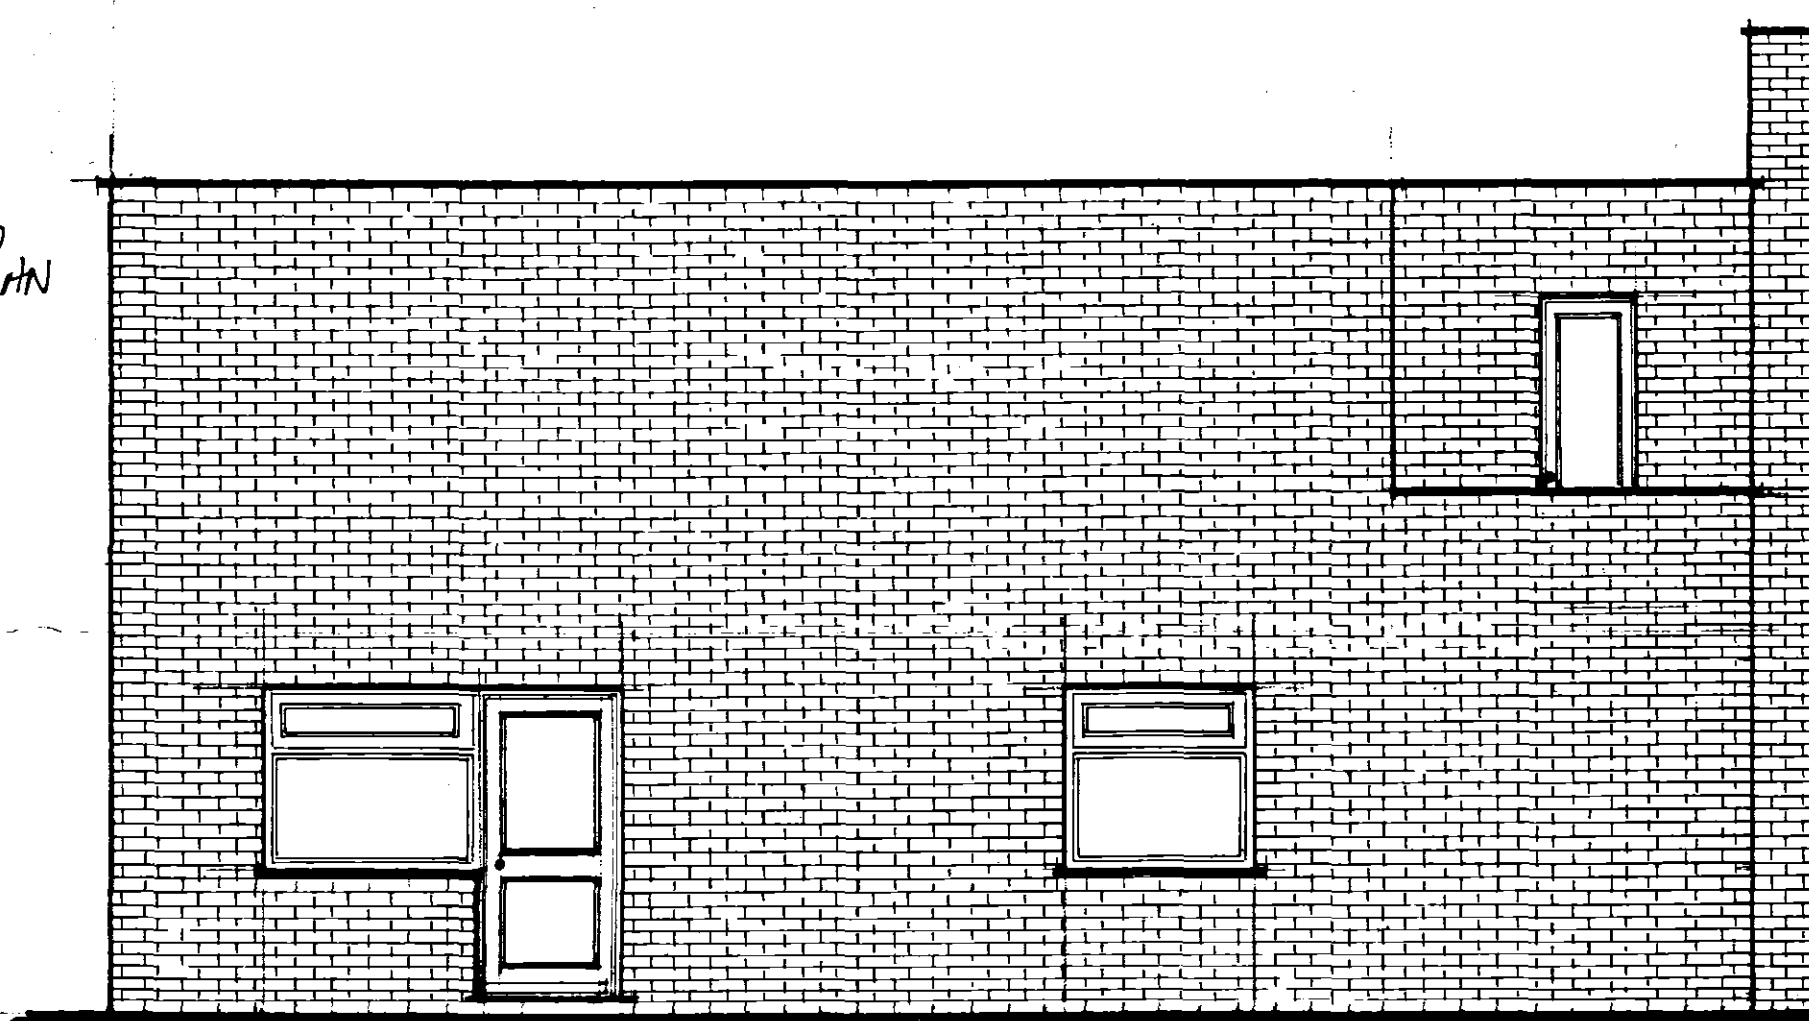

DETERMINED PLAN

DRAWING NO: L1/001/23/03
 SITE: BAY TREE GAR SALE'S
 CLIENT:
 ADDRESS:
 PROJECT: CHANGE OF USE
 NOTES:

AMENDED PLAN

Ref. A1

Planing Development
 19 FEB 2004
 Ref. 1489103

DRAWN: Matthew Gary Daniels		
DATE: 21/11/2003		SCALE: 1:50
AREA COVERED: FLOOR PLANS & ELEVATIONS - EXISTING		
REVS		BY
1A	UTILITY ROOM GLAZING TO BE OBLIQUE	MD
1B	ALL GLAZING TO BE 25mm SPACED UNITS DURING GLAZING.	MD
1C	VOID BETWEEN FLOORS TO BE FILLED WITH SOUND INSULATION. HAS APPROVED BY LOCAL BUILDING CONTROL OFFICER	MD

M.G. DANIELS ARCHITECTURAL SERVICES
 74 ROBIN HOOD WAY
 BOSTON
 LINCOLNSHIRE
 PE21 9EX
 TELEPHONE: 07796 858 546