



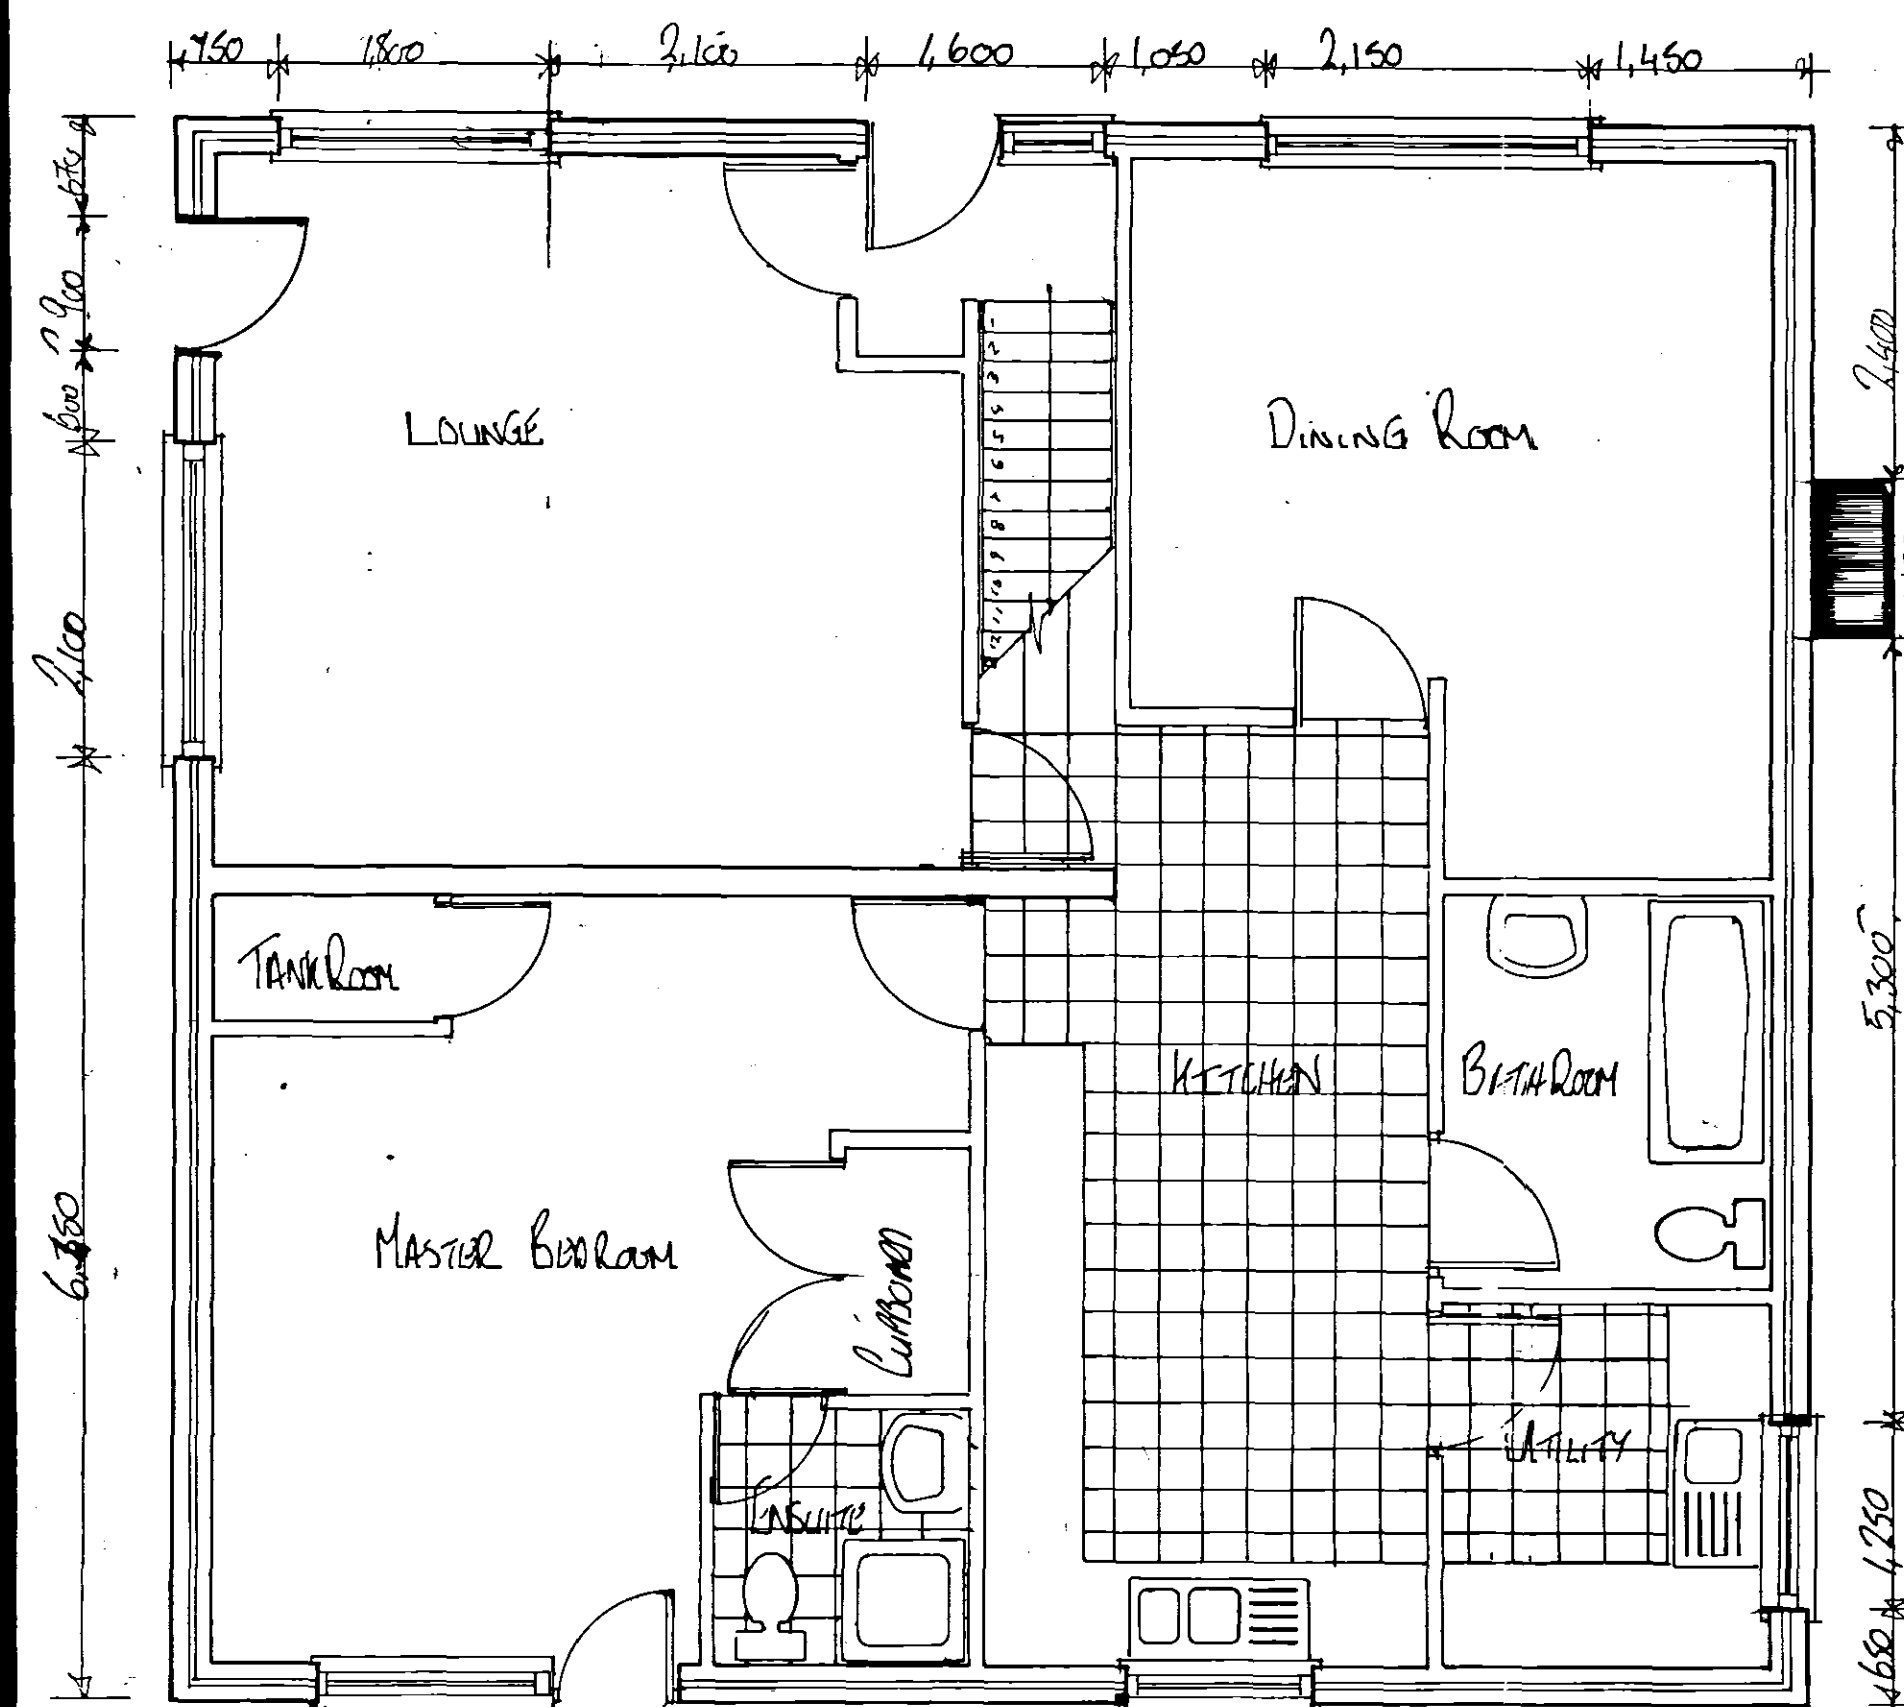


EXISTING GROUND FLOOR PLAN

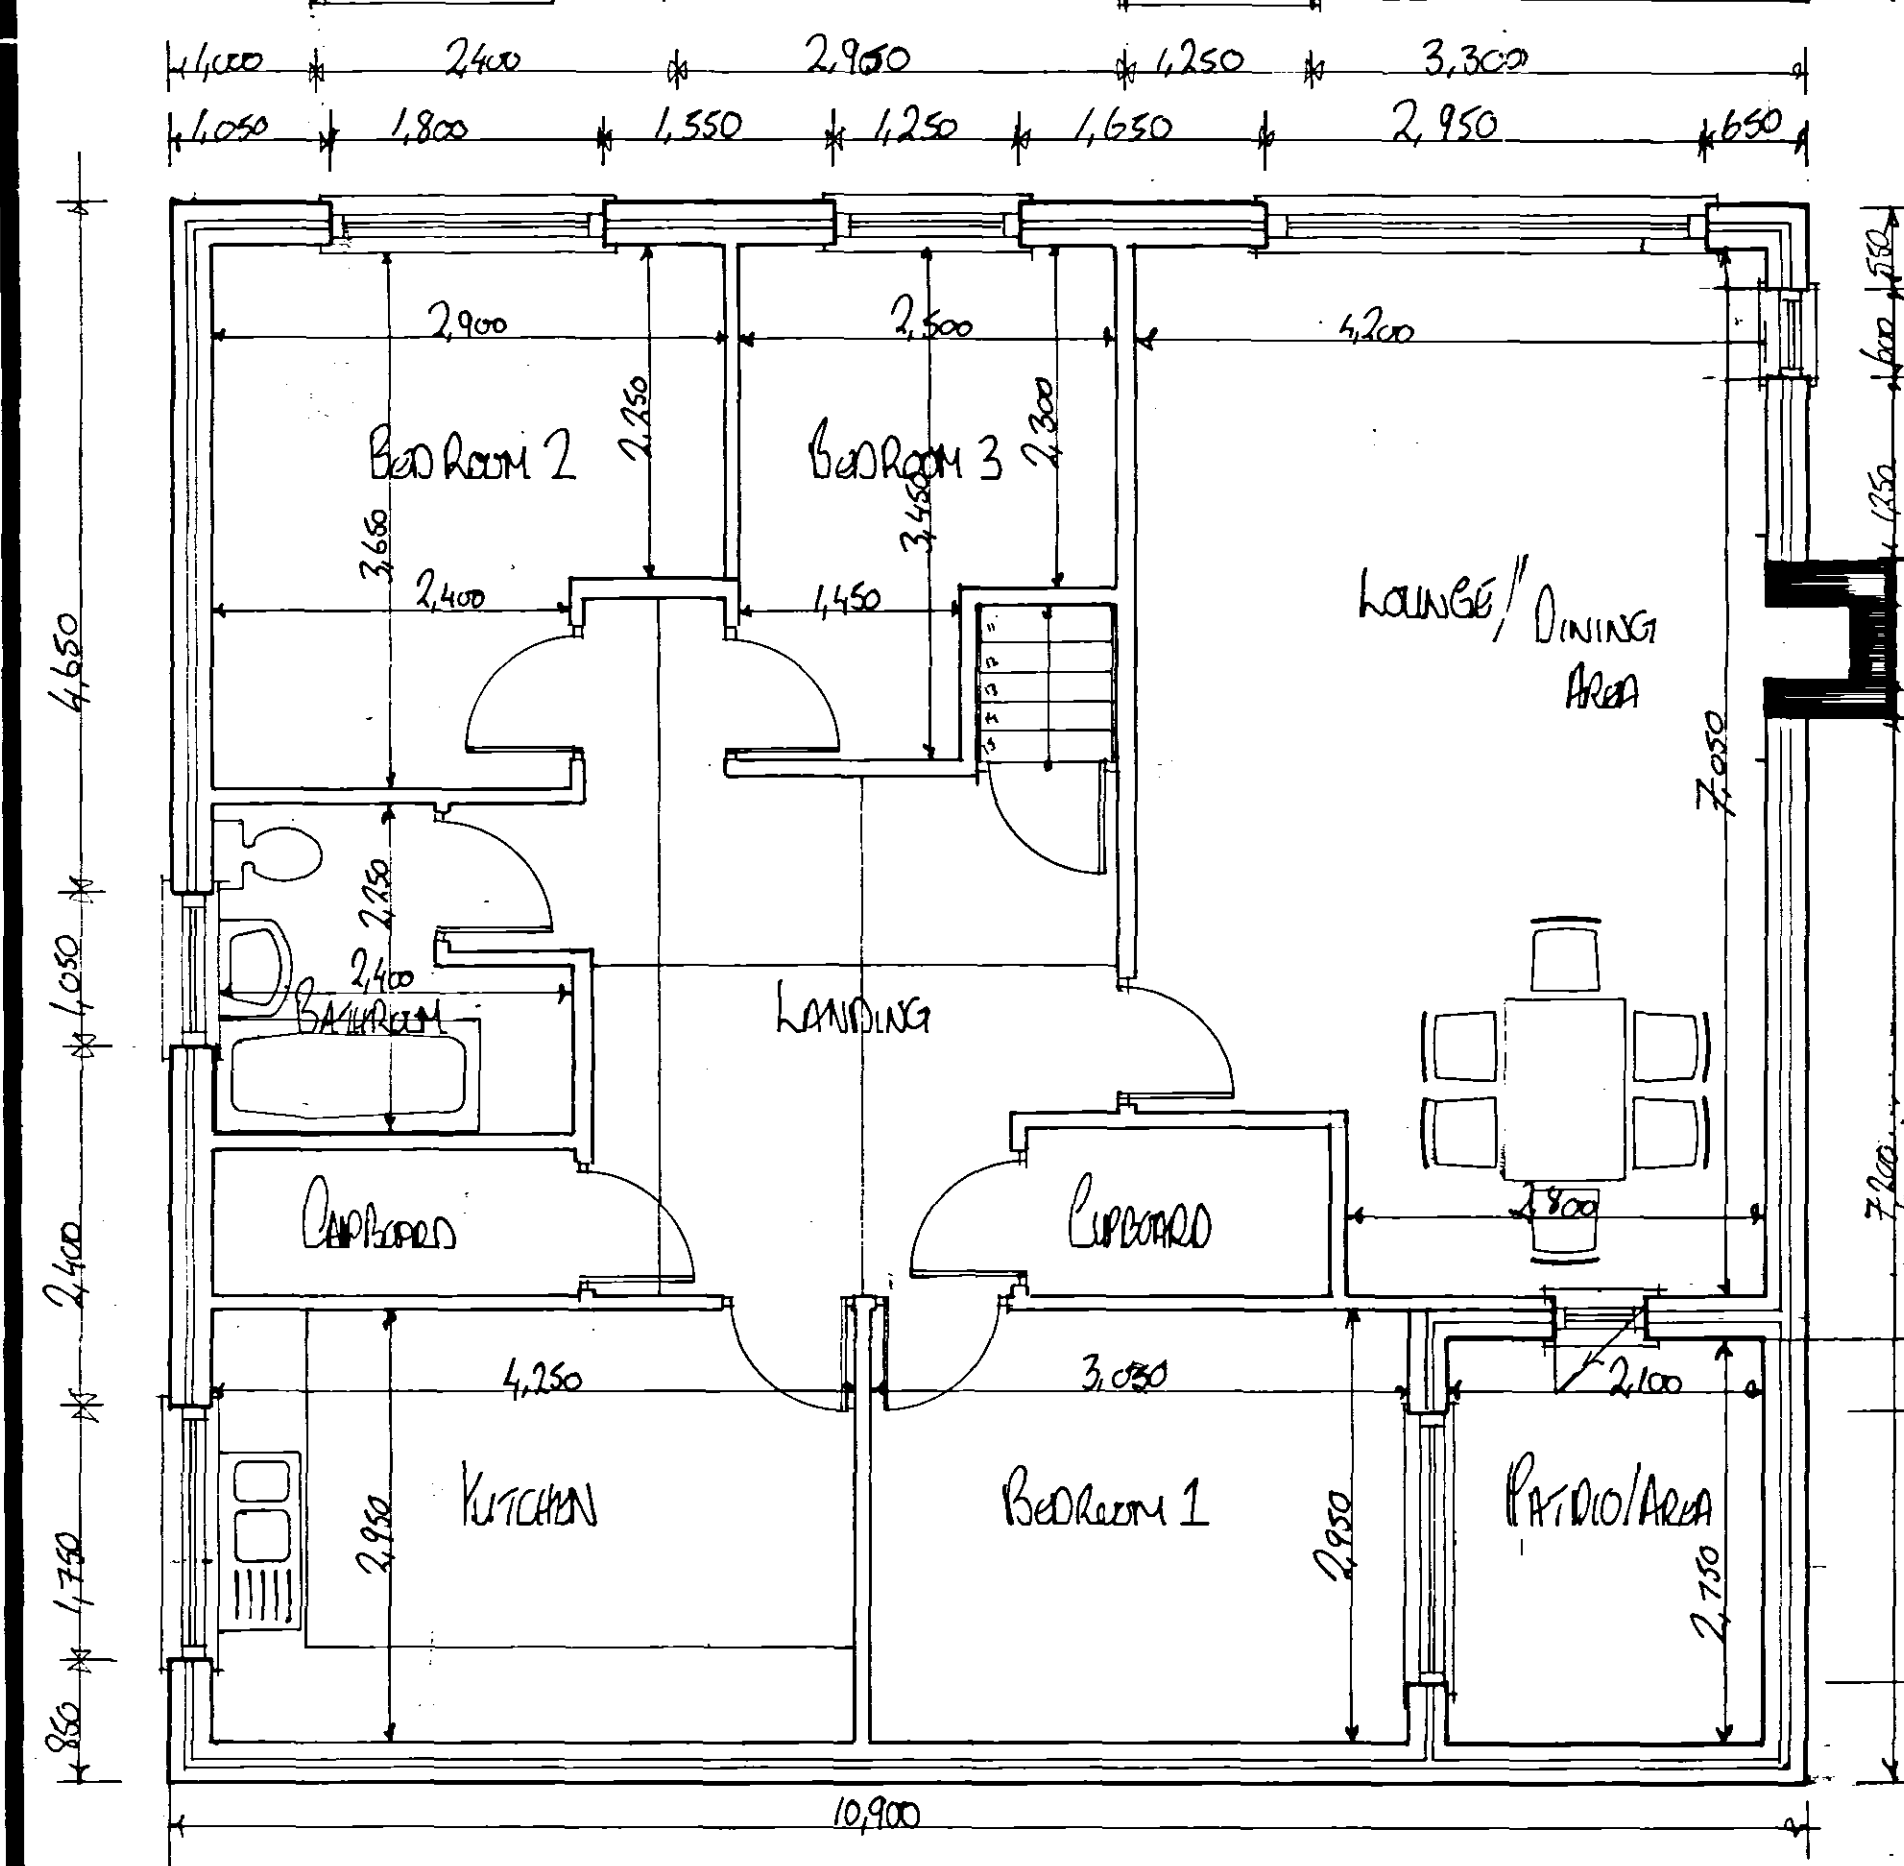


EXISTING 1st FLOOR PLAN




SOUTH ELEVATION

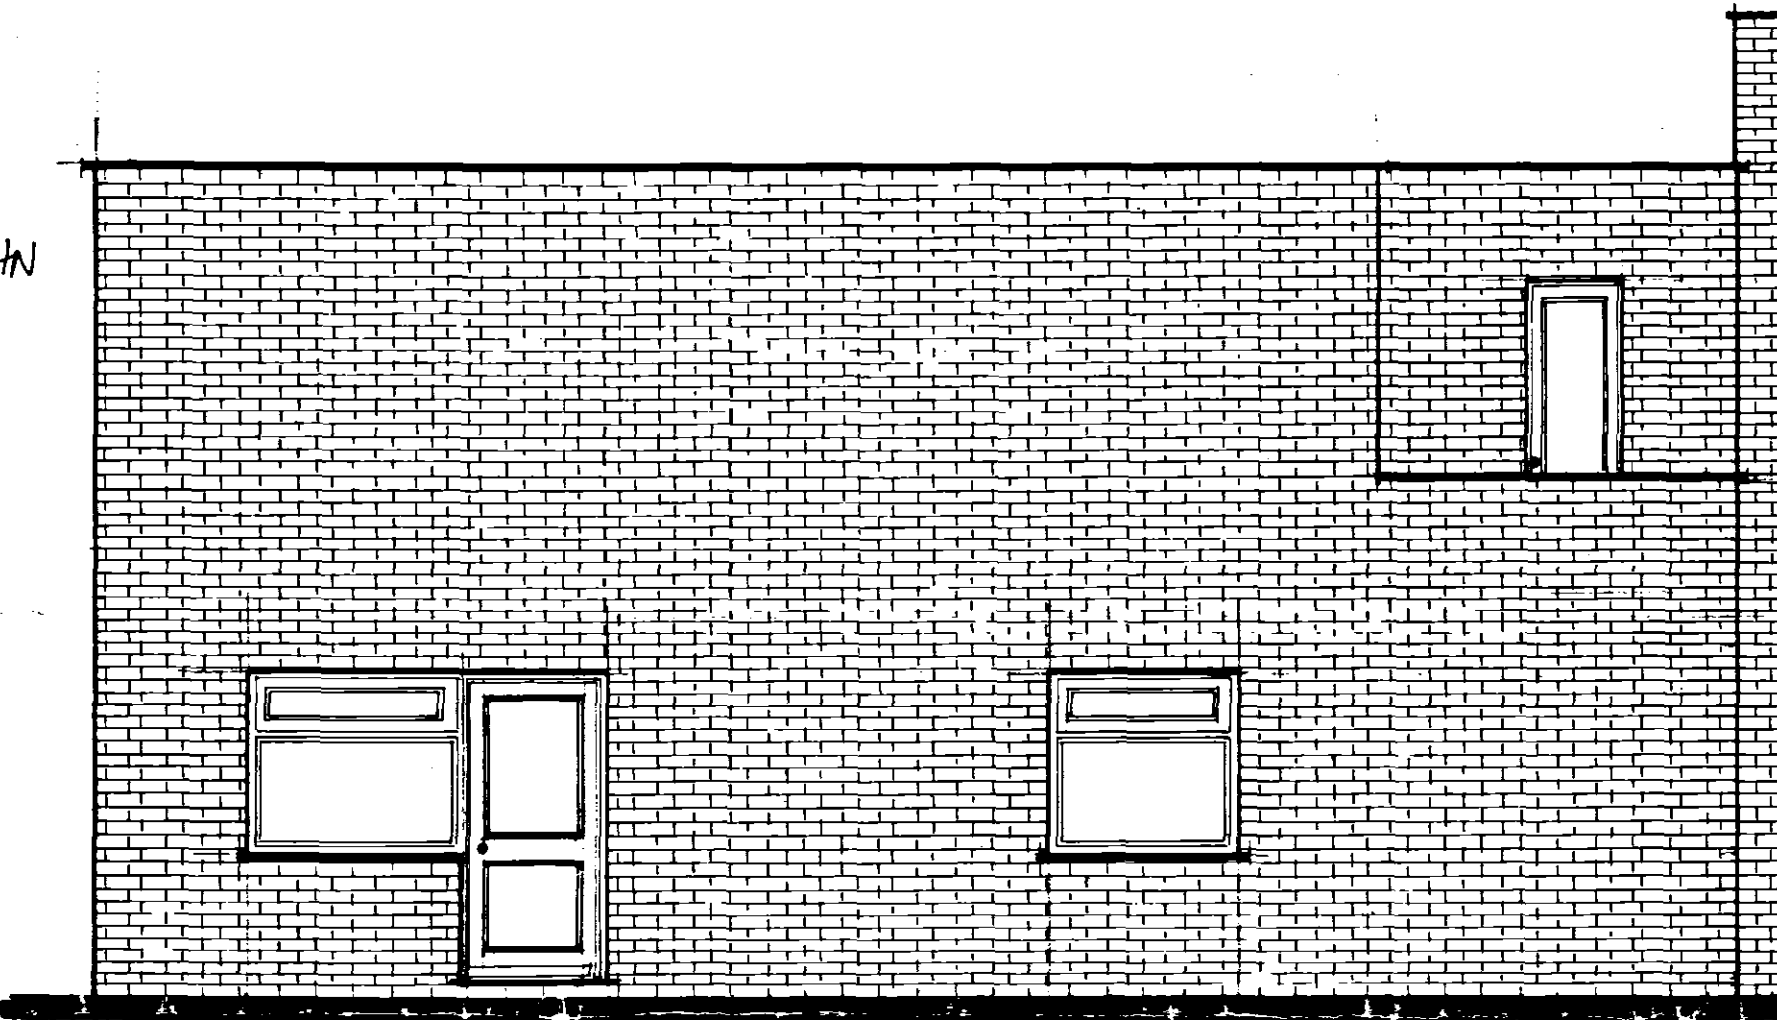

NORTH ELEVATION

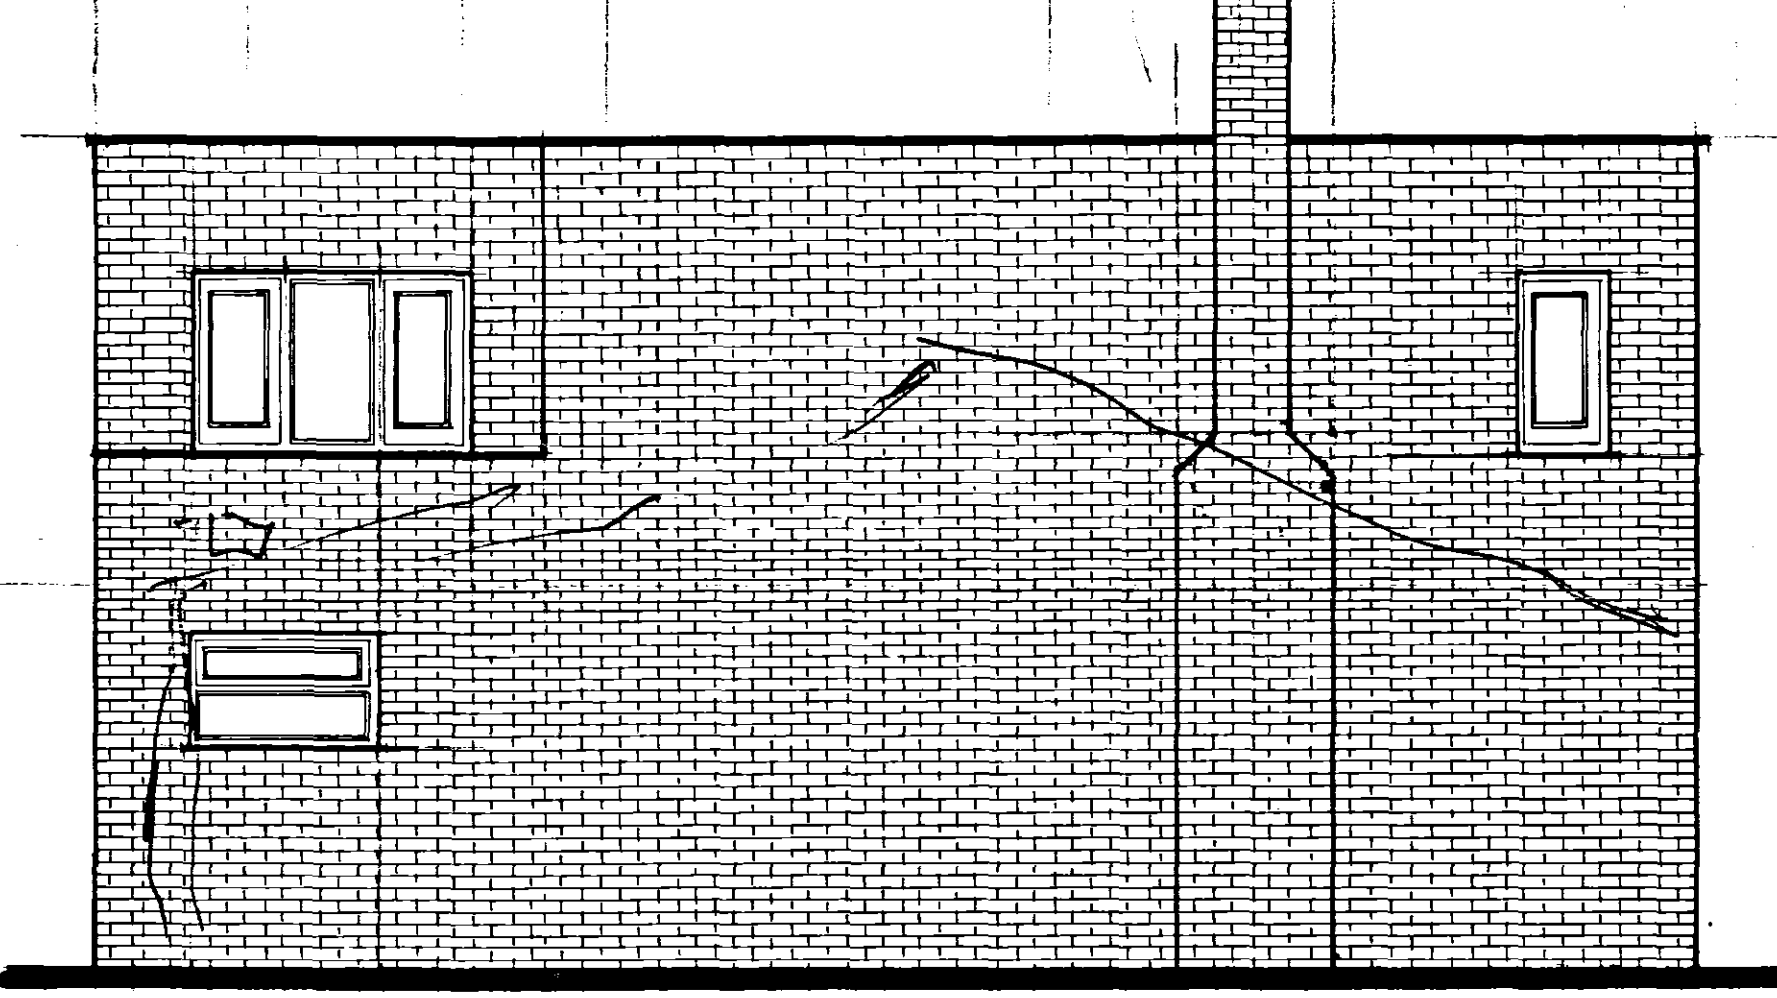


WEST ELEVATION

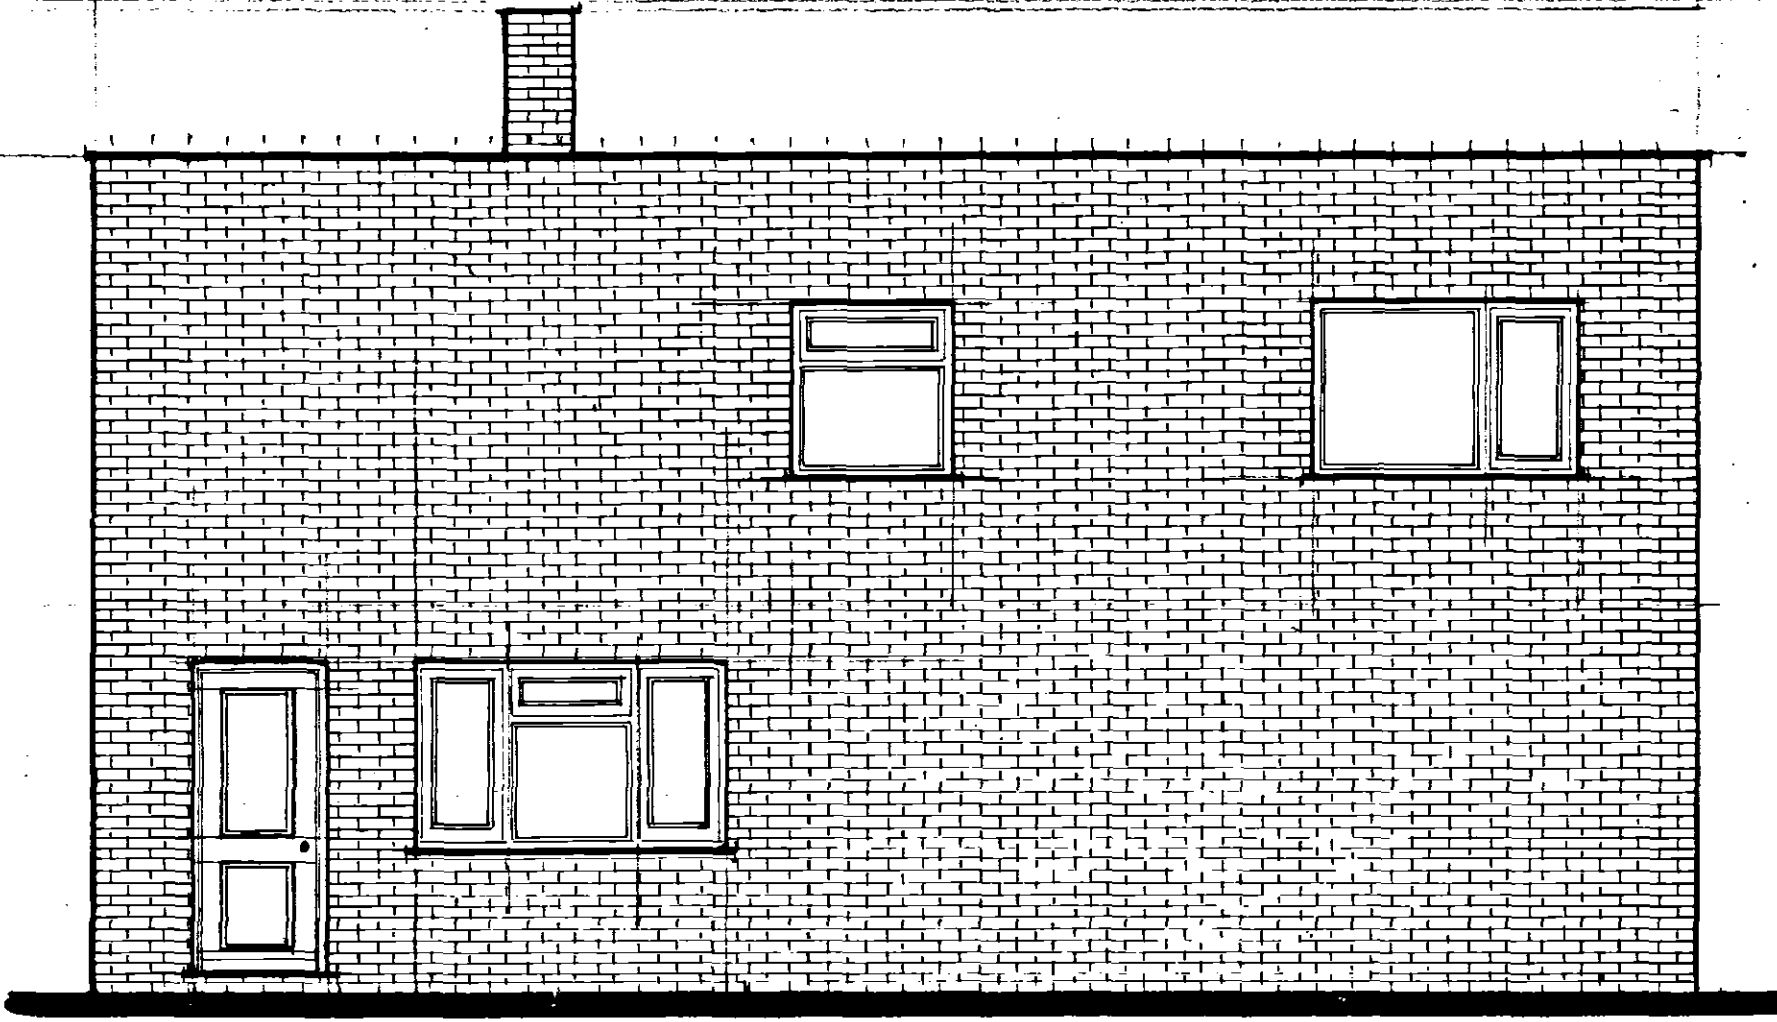

EAST ELEVATION

DRAWING NO	L1/001/23/03
SITE	BAY TREE CAR SALES
CLIENT	MR SANJAY SEARMITA
ADDRESS	BAY TREE CAR SALES MILTON SPRING LINKS
PROJECT	CHANGE OF USE
NOTES	

DRAWN	Matthew Gary Daniels
DATE	21/11/2003
SCALE	1:50
AREA COVERED	FLOOR PLANS/ELEVATIONS - EXISTING
REVS	
	BY

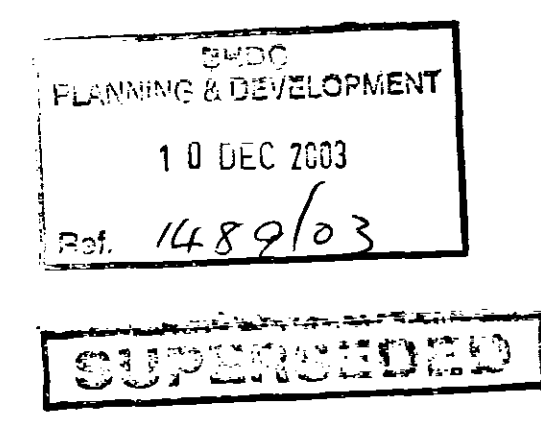

M G DANIELS ARCHITECTURAL SERVICES
 74 ROBIN HOOD WAY
 BOSTON
 LINCOLNSHIRE
 PE21 9EX
 TELEPHONE: 07796 858 546