




SOUTH ELEVATION

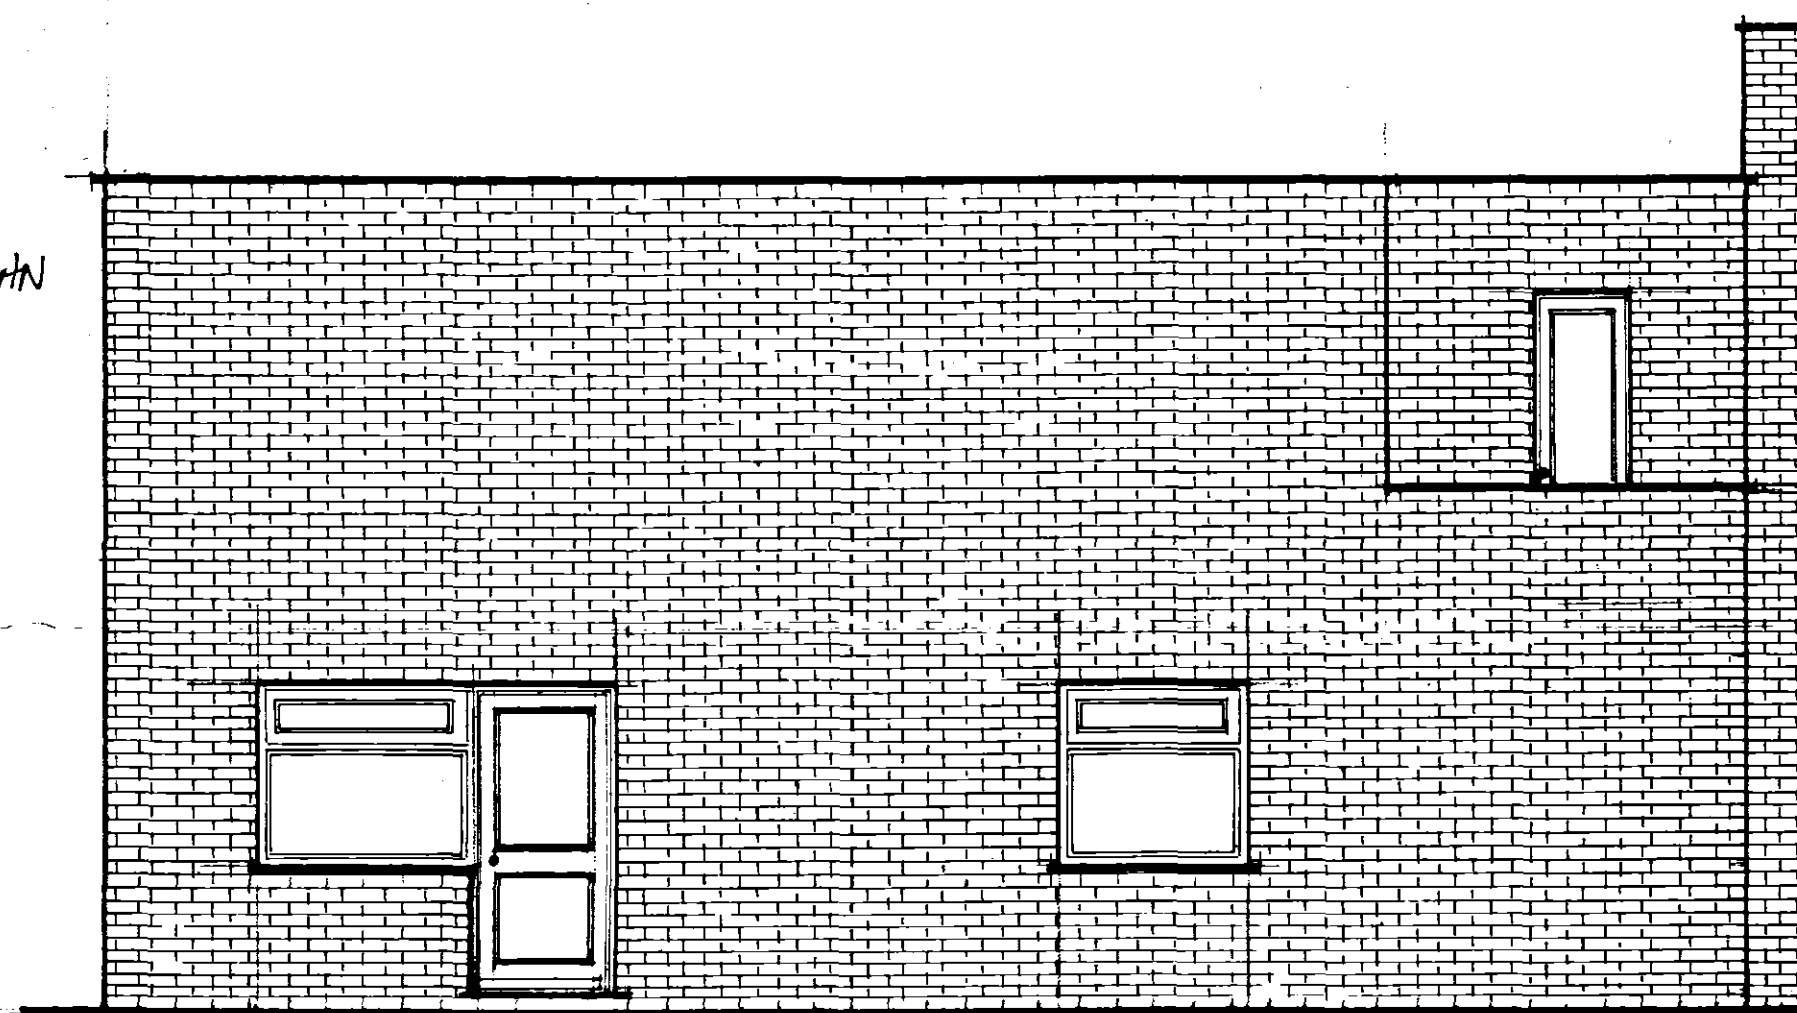

NORTH ELEVATION

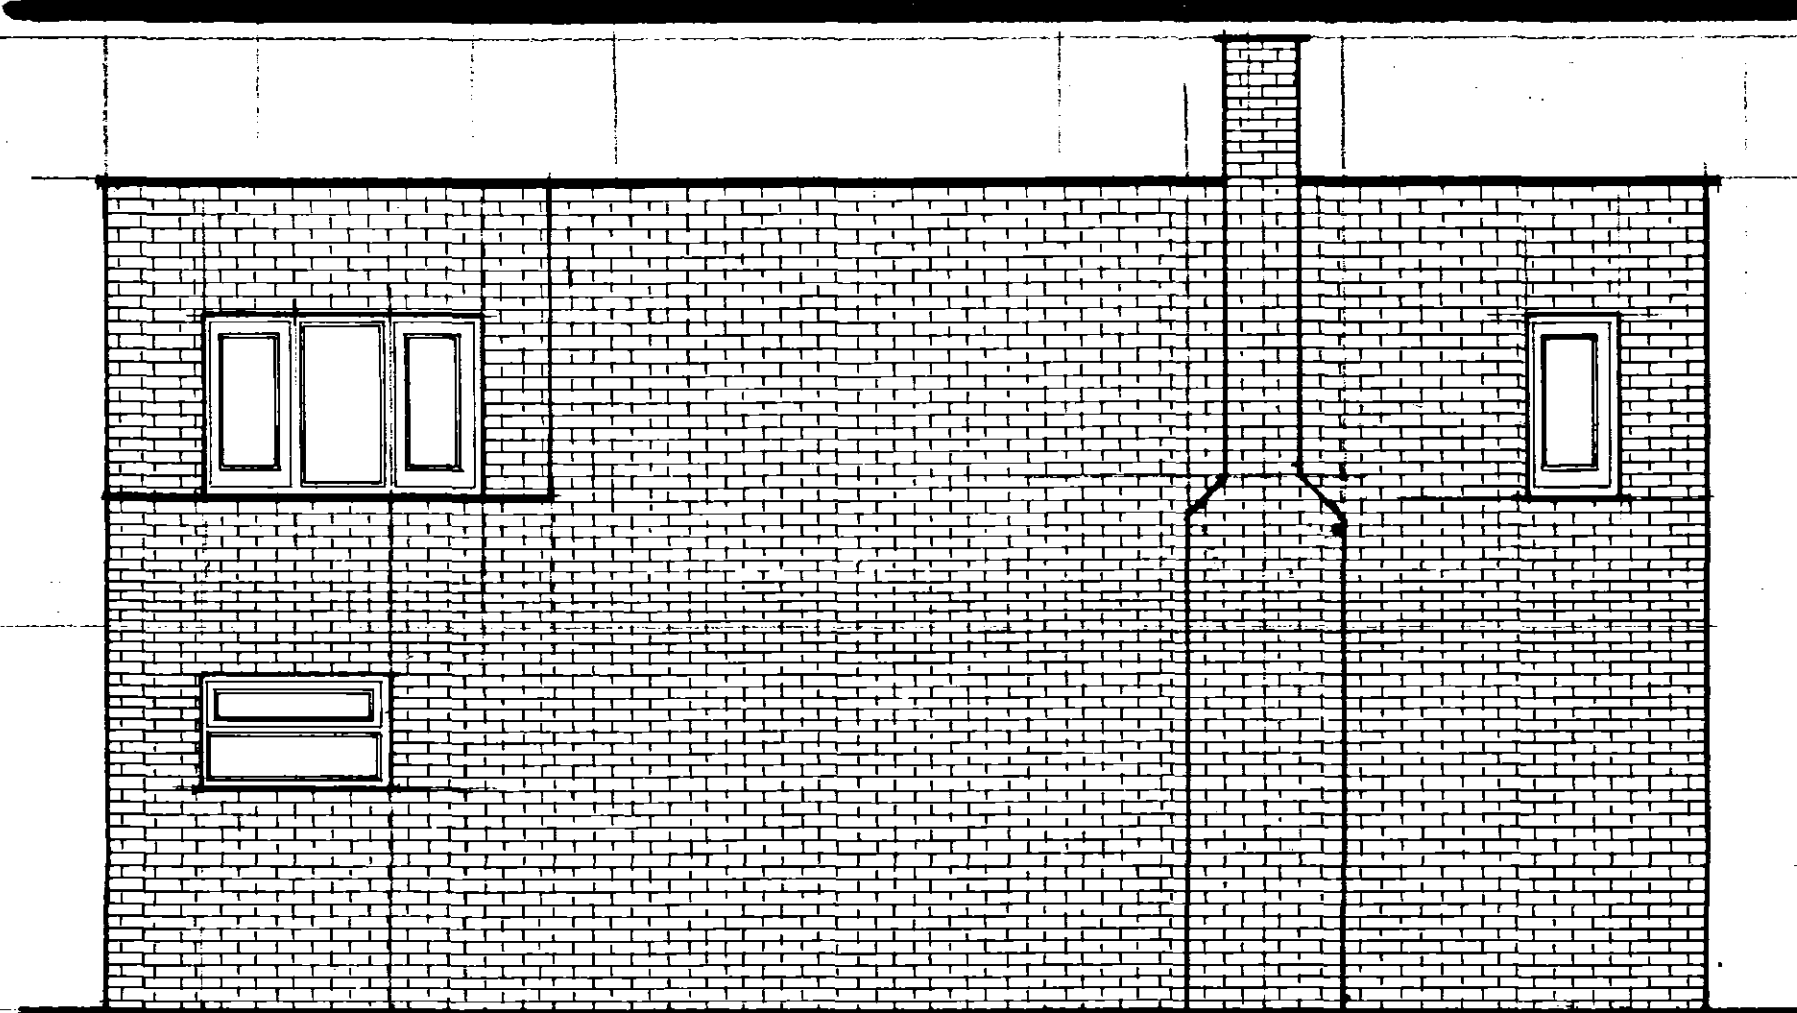

WEST ELEVATION

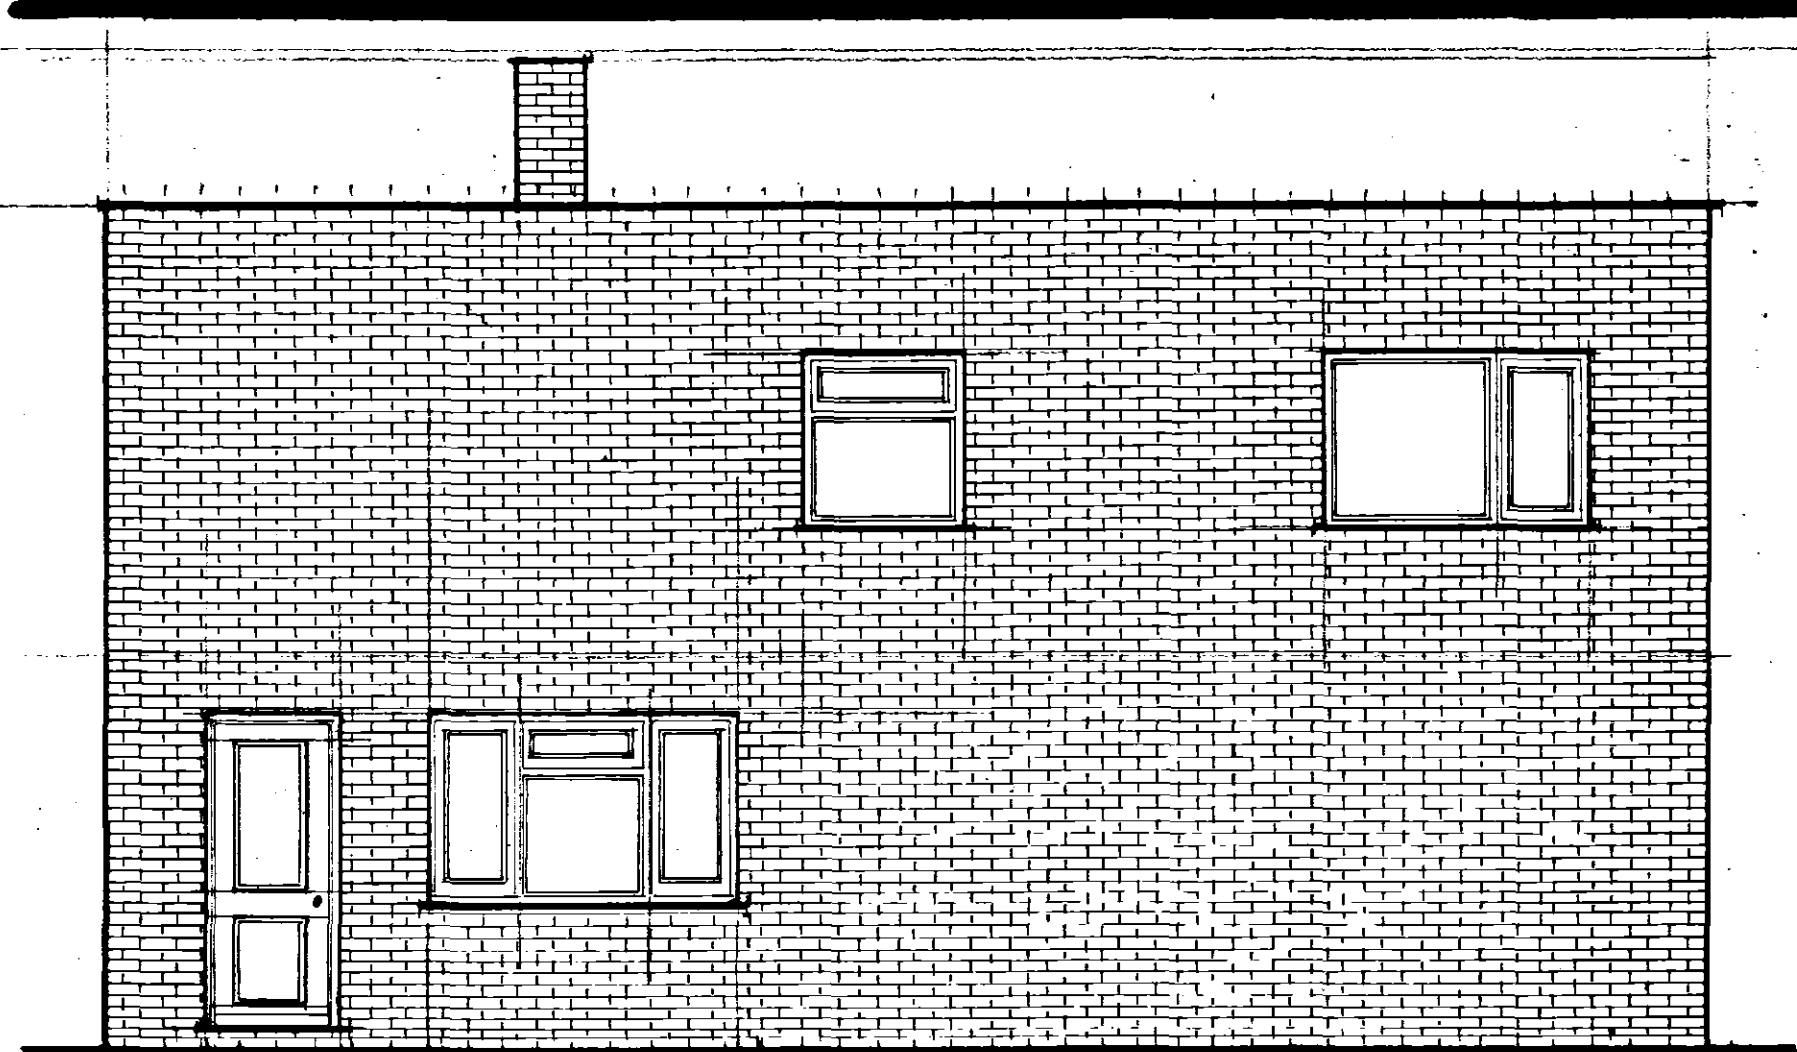

EAST ELEVATION

DRAWING N° L1/002/23/03

SITE: BAY TREE GAR SALE'S

CLIENT:

'ADDRESS:-

PROJECT :	CHANGE OF USE
-----------	---------------

NOTES

AMENDED PLAN

Ref. A1

Planning Development
19 FEB 2004

Ref 1489/03

Drawn : Matthew Gary Daniels

DATE: 21/11/2003	SCALE: 1:50
------------------	-------------

Area Covered:	FLOOR PLANS & ELEVATIONS - Existing
---------------	-------------------------------------

Revs		By
1A	UTILITY ROOM GLAZING TO BE OBSERVED	WJ
1B	ALL GLAZING TO BE 2MMN SEALED UNITS DOORGLASS GLAZING.	WJ
1C	VOID BETWEEN FLOORS TO BE FILLED WITH 2MMN INSULATION. HAS APPROVED BY LOCAL BUILDINGS CON TROLL OFFICER	WJ

MG DANIELS ARCHITECTURAL SERVICES

74 ROBIN HOOD WALK

BOSTON

· LINCOLNSHIRE

Pe21 qex

TELEPHONE: 07796 858 546