


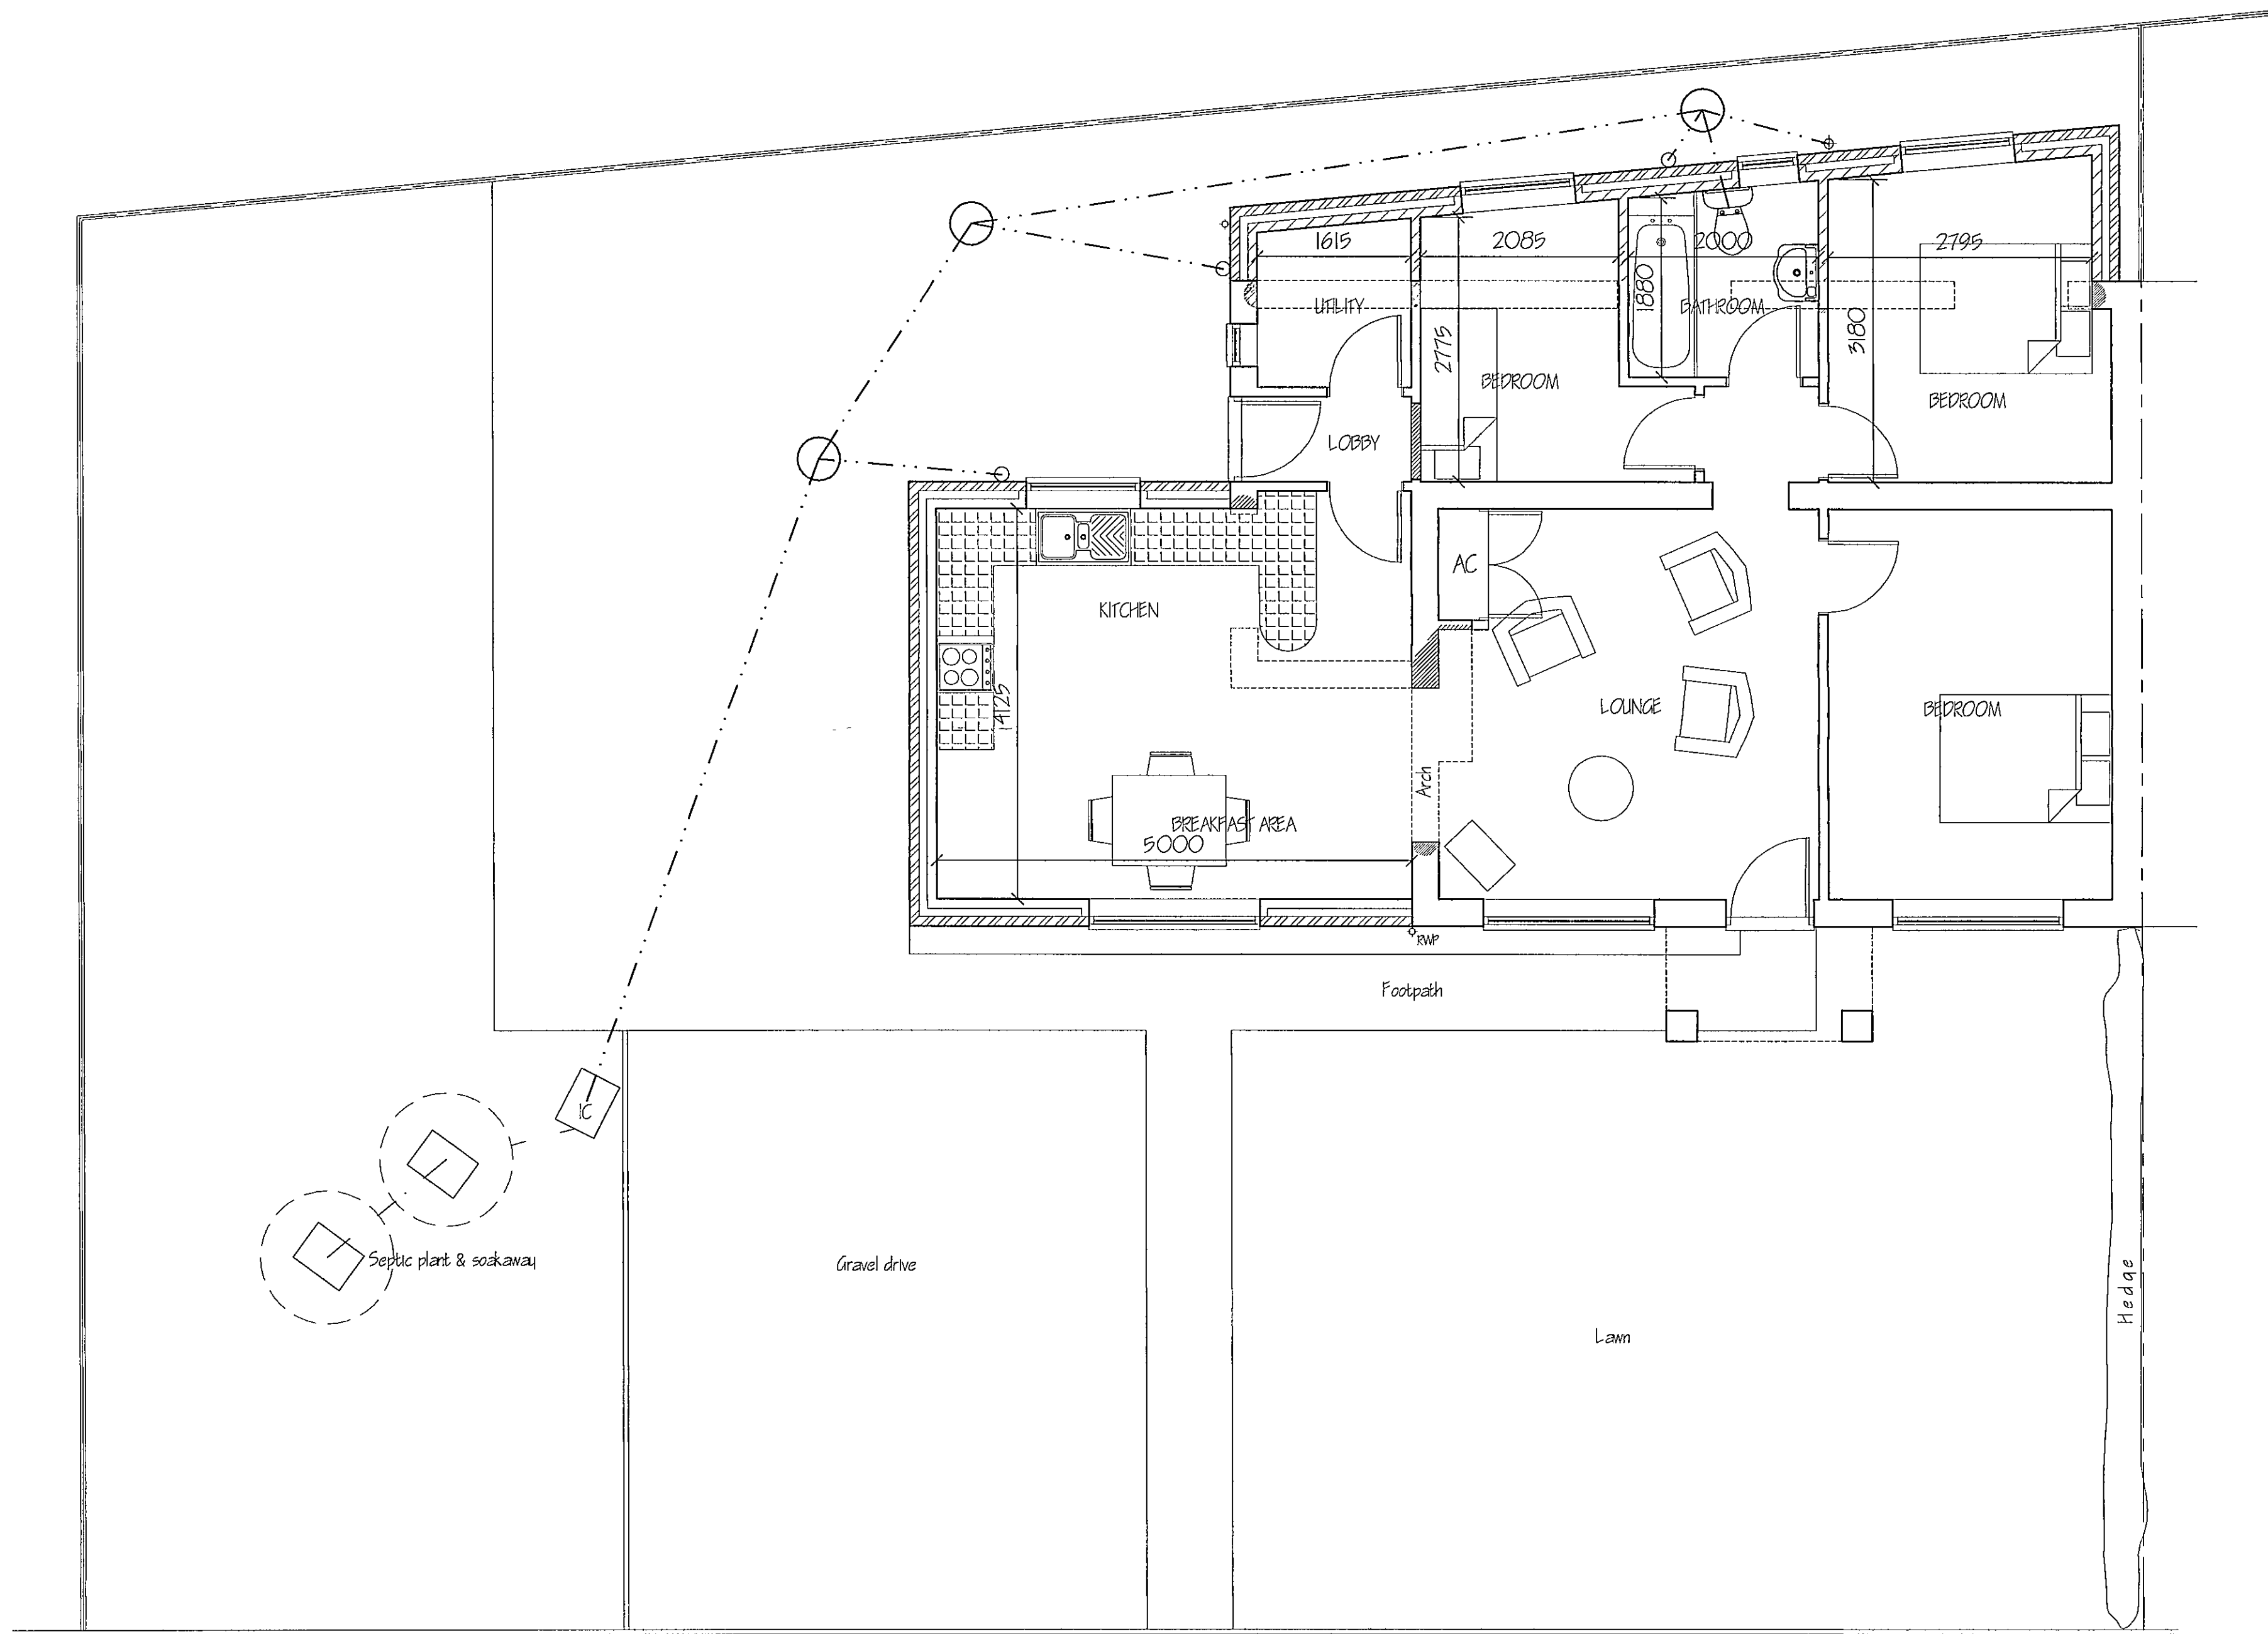

14 DE 2007
150910

DETERMINED
PLAN

AMENDED PLAN
Ref. A 1

ref.	revision	date
B	PORCH & PSEUDO GABLE APPROX 10 SIDE ELEVATION	DEC '07
A	CLIENT'S AMENDMENTS	NOV '07

G. R. MERCHANT LTD.
I. ENG AMICE FWO
**ARCHITECTURAL, STRUCTURAL
AND LAND DRAINAGE
CONSULTANTS**
4 Wrights Mews
12A Park Road, Holbeach,
Spalding, Lincs. PE12 7ZE
Tel: 01406 480000
Fax: 01406 425744
E-Mail: gr.merchant@btconnect.com

Project
EXTENSIONS & ALTERATIONS,
36 SEAS END ROAD,
MOULTON SEAS END,
SPALDING, LINC'S.

Client
MR. D. LOWMAN.

Drawing
FLOOR PLAN & ELEVATIONS - PROPOSED.

Job Ref.
1526-06.

Drawing No.
05B.

Date
MAY '07.

Drawn
GRM.

Scales
1/50, 1/100.

DO NOT SCALE FROM THIS DRAWING
This drawing is copyright and not to be copied, drawn, photographed or used for any other purpose other than that for which it is issued. The General Contractor is to check all dimensions on site and report any discrepancies to the Architect. All details shown on this drawing including foundations are based upon typical site conditions related to the area. No responsibility can be accepted for abnormal conditions which may be discovered during construction unless reported by the Architect or the design team. Design amendments may be considered. Site visit surveys are recommended in respect of foundations to establish specific site conditions before foundation work is undertaken. This drawing is issued in the absence of information contained and does not purport to contain a full description of the works. It is issued for the purpose of obtaining Planning / Building Regulation approval. This drawing must not be used for any other purpose. The drawing shall be kept under the responsibility of the Architect or any representative thereof. It is the client or their appointed agents responsibility to control workmanship, installation of materials, adherence to specifications, and control of site materials to be new unless otherwise stated and all components and materials etc. to be used fixed and installed etc. in strict accordance with manufacturer's instructions and relevant code of practice. Materials shall conform to appropriate British standard specification or BSIA certificate or European code equivalent. The Employer / Client shall ensure that the selected contractor is competent with and adopts all measures necessary to achieve compliance with Health and Safety legislation for Building sites and Work places. The Employer / Client is advised that should the works need to comply with the Construction Design and Management Regulations an independent Planning / Supervision will be required. The works shall comprise all that is shown on the drawing and details. Work that may not specifically be shown but may be reasonably inferred as necessary to carry out the works shall be deemed to be included. It is the client's responsibility to be aware of the Party Wall Act, Act 1996, when building in close proximity to adjoining neighbours boundaries.

SEAS END ROAD

FLOOR PLAN