


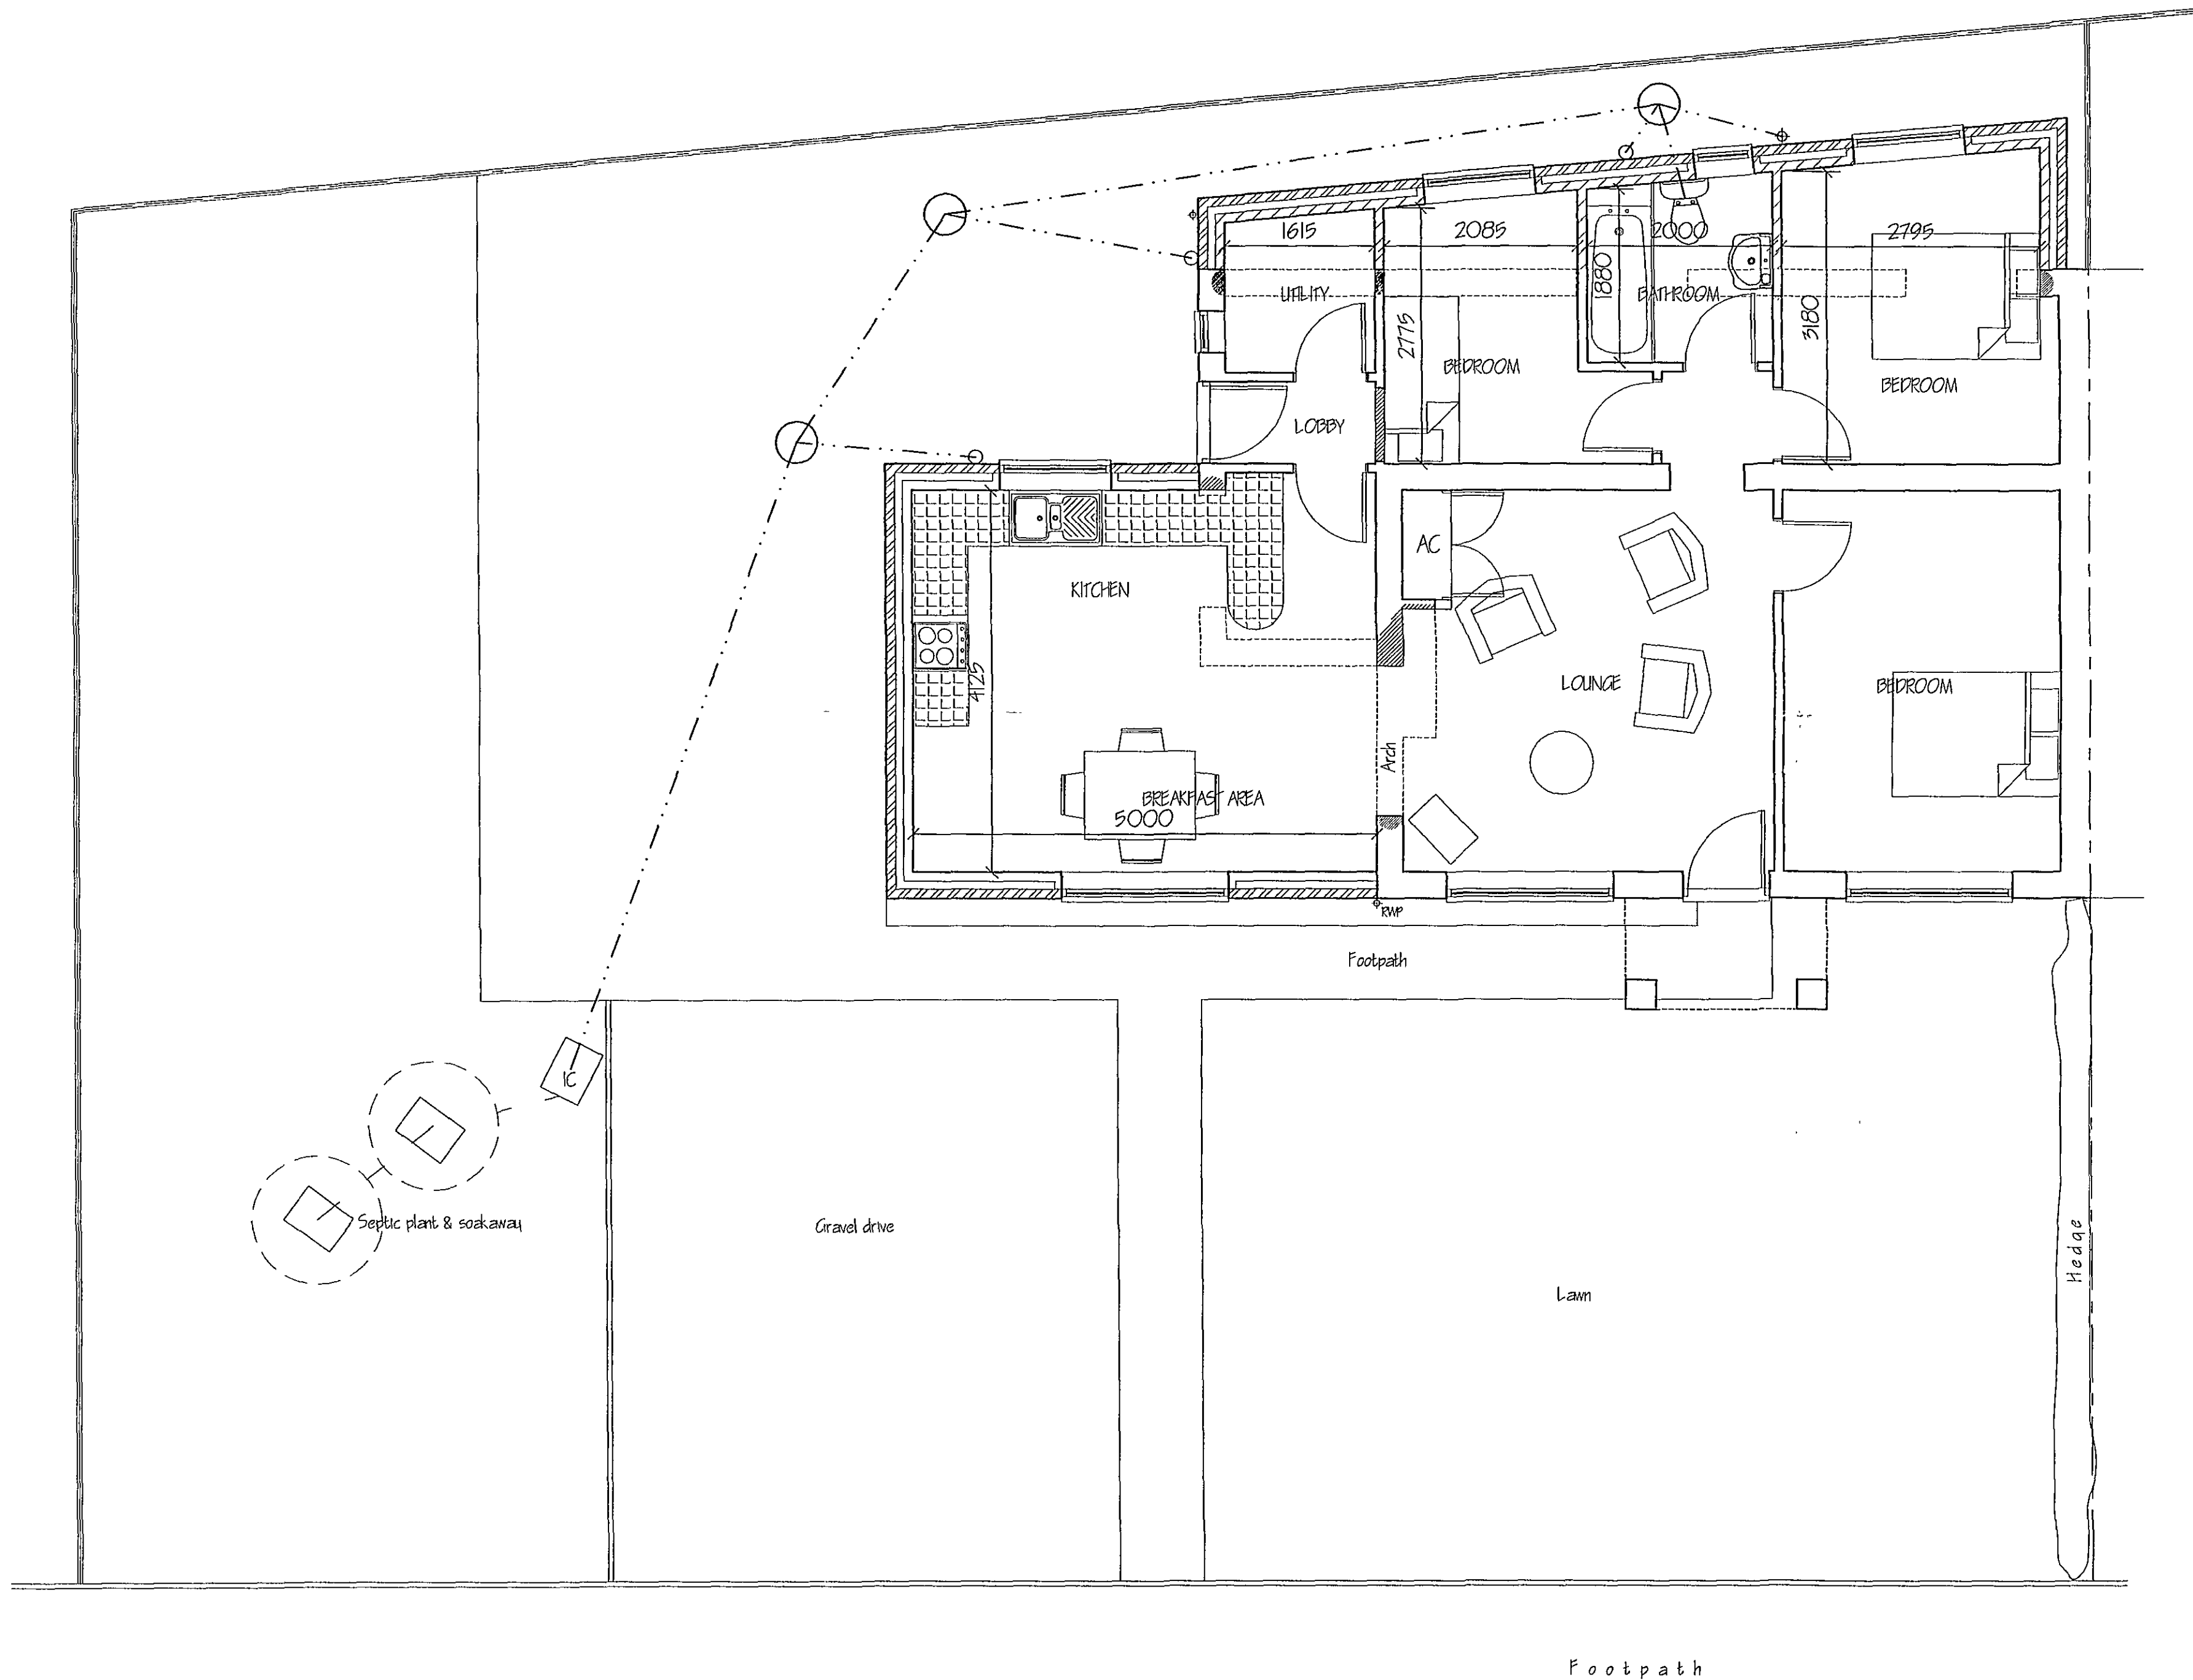

FLOOR PLAN

SUPERSEDED

A	CLIENTS AMENDMENTS	NOV '07
ref:	revision	date

G. R. MERCHANT LTD. 

I.ENG AMICE FIWO

**ARCHITECTURAL, STRUCTURAL
AND LAND DRAINAGE
CONSULTANTS**

**4 Wrights Mews
12A Park Road, Holbeach,
Spalding, Lincs. PE12 7EE**

**Tel: 01406 490800
Fax: 01406 425744**

E-Mail: gr.merchant@btconnect.com

Project
EXTENSIONS & ALTERATIONS.
36 SEAS END ROAD,
MOULTON SEAS END,
SPALDING. LINC'S.

Client
MR. D. LOWMAN.

Drawing

FLOOR PLAN & ELEVATIONS - PROPOSED.

Job Ref. 1526-06.	Drawing No. 03A.
Date MAY '07.	Drawn GRM.

Scales	
1/50, 1/100,	

[illegible]

14 NOV 2007
1509107