


FABRICATION TOLERANCE + OR - 2MM


ALL WELDS 6cfw UNO

HOLE PITCHES + OR - 1mm


DO NOT SCALE - IF IN DOUBT ASK

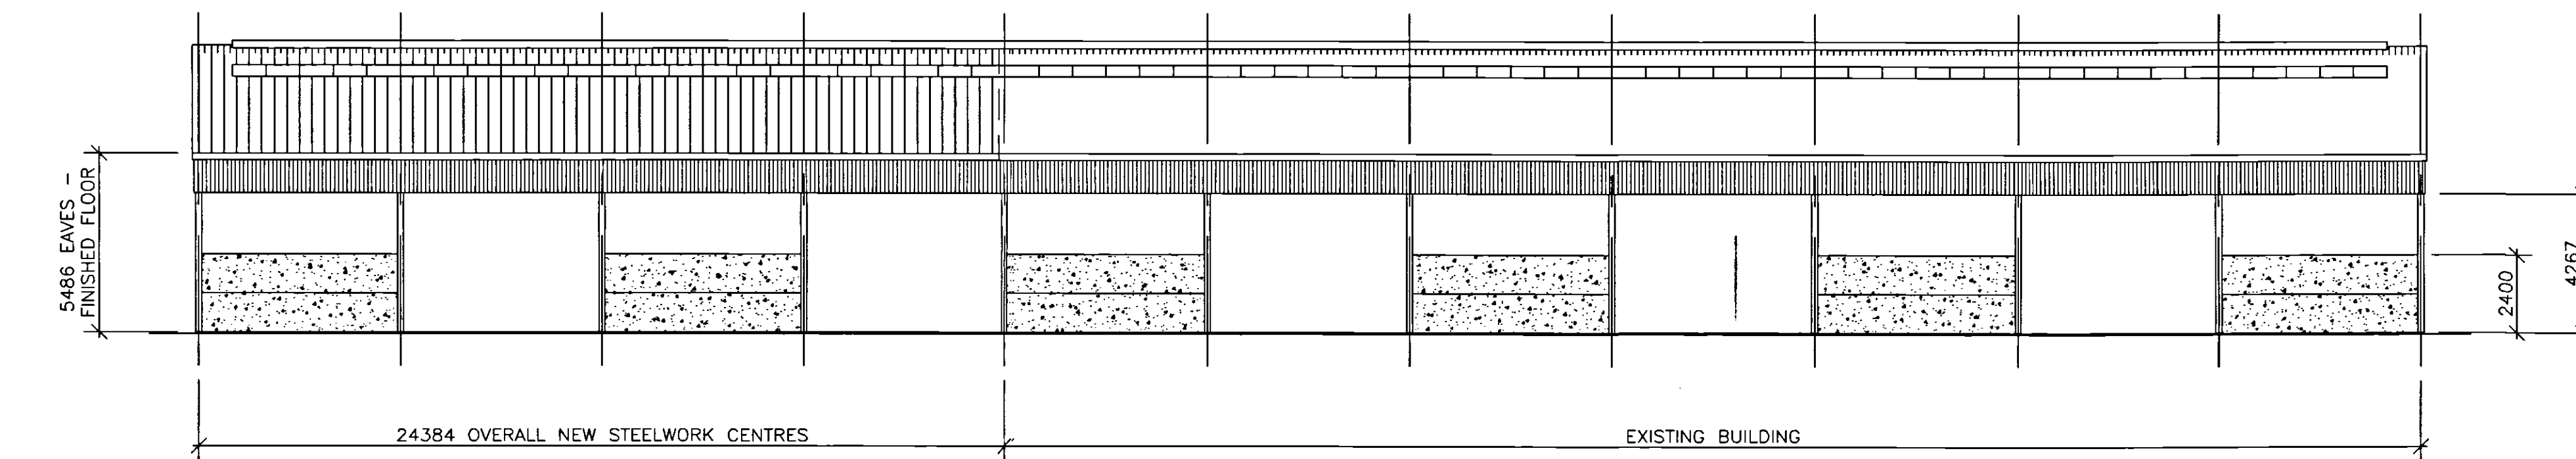


ELEVATION 1

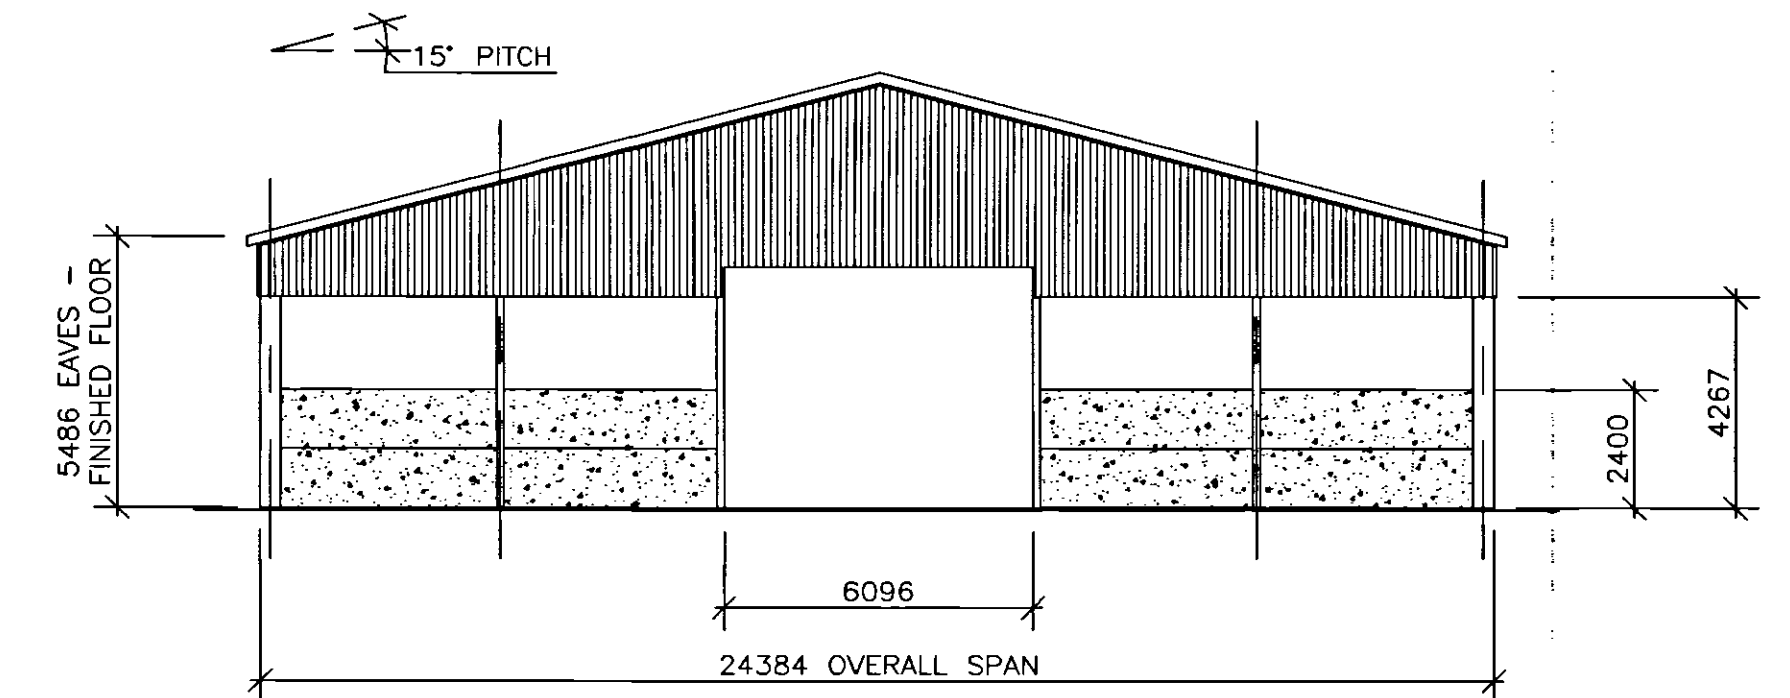


ELEVATION 2

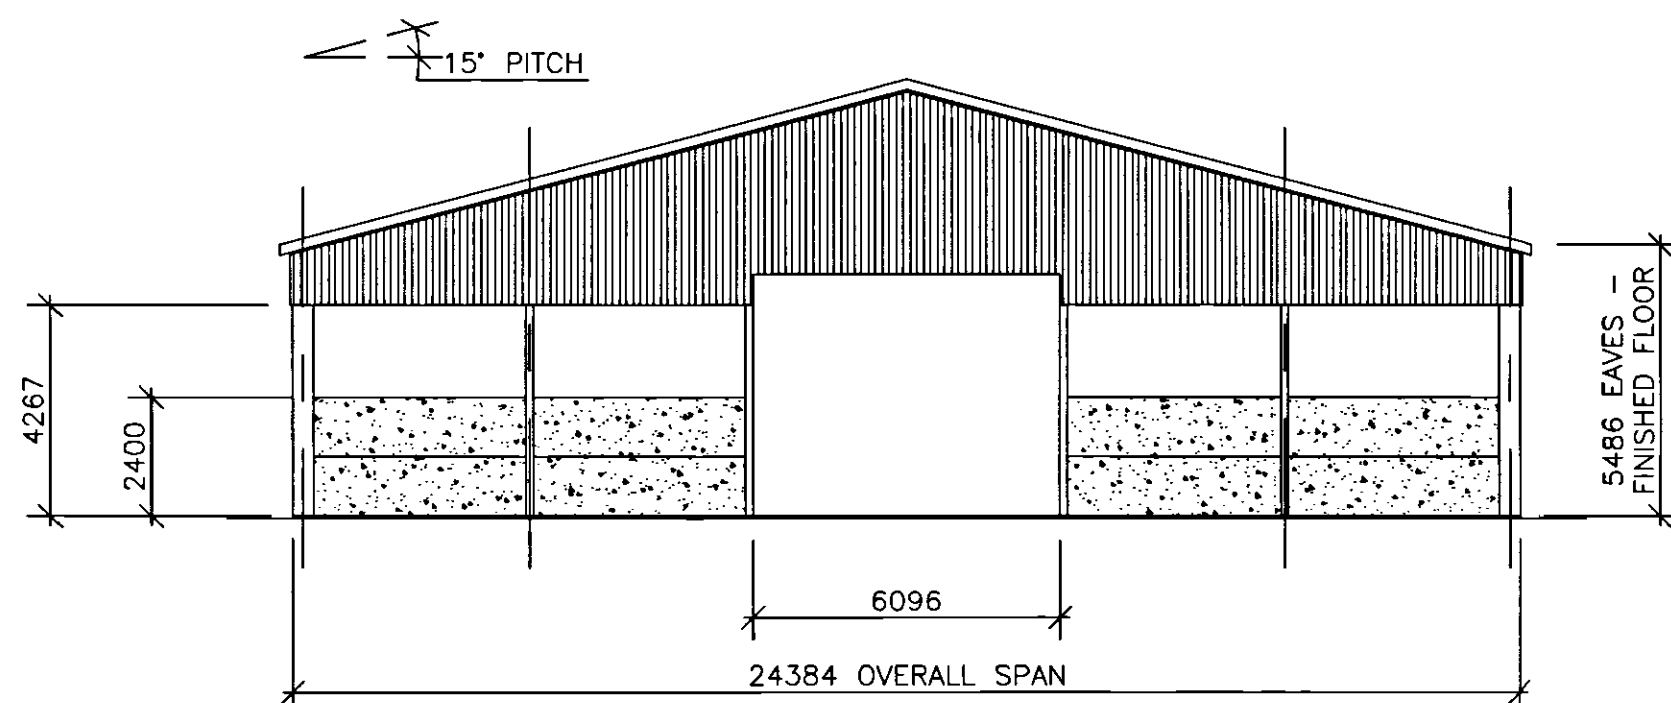

ELEVATION 3

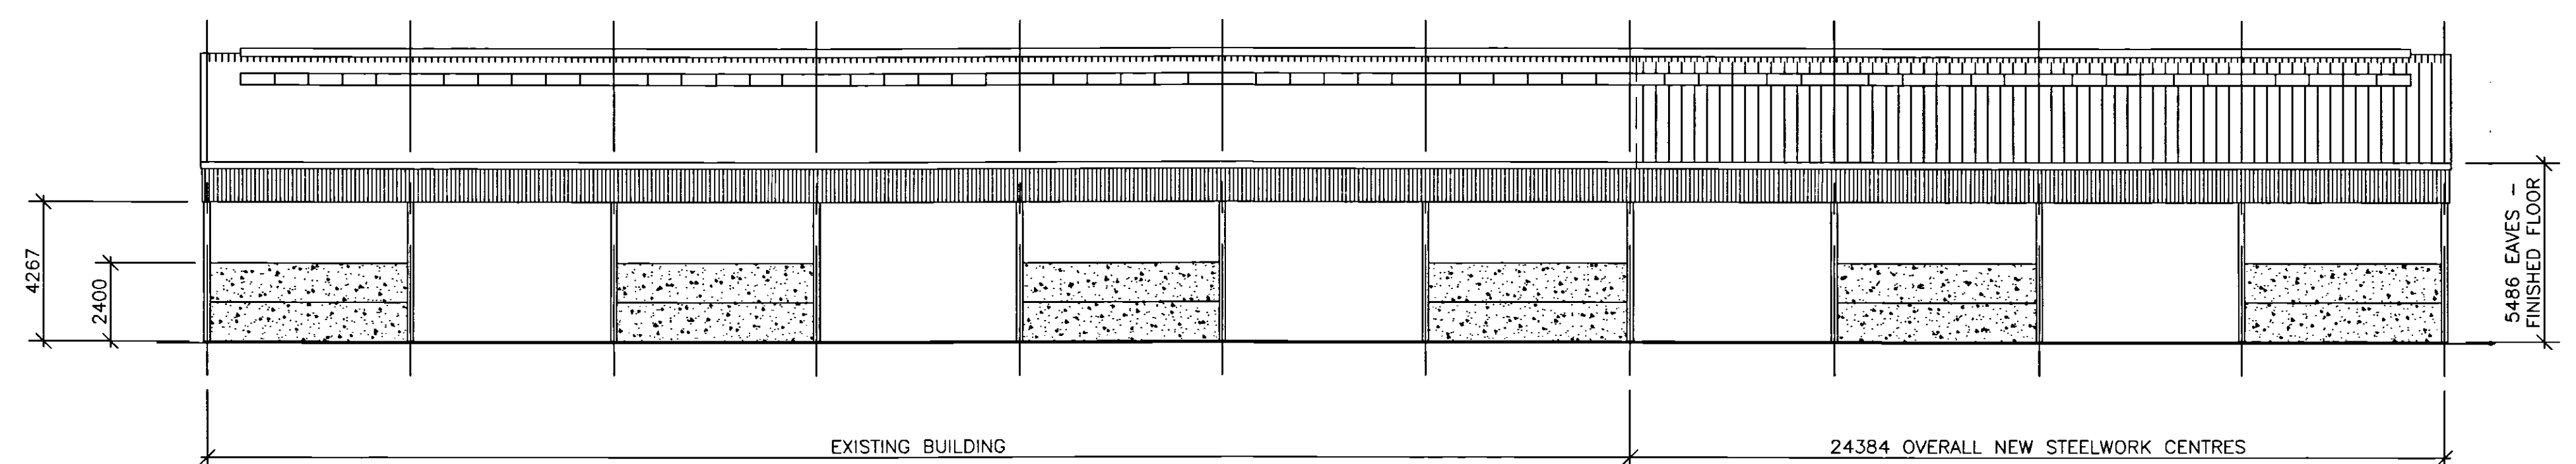

ELEVATION 4

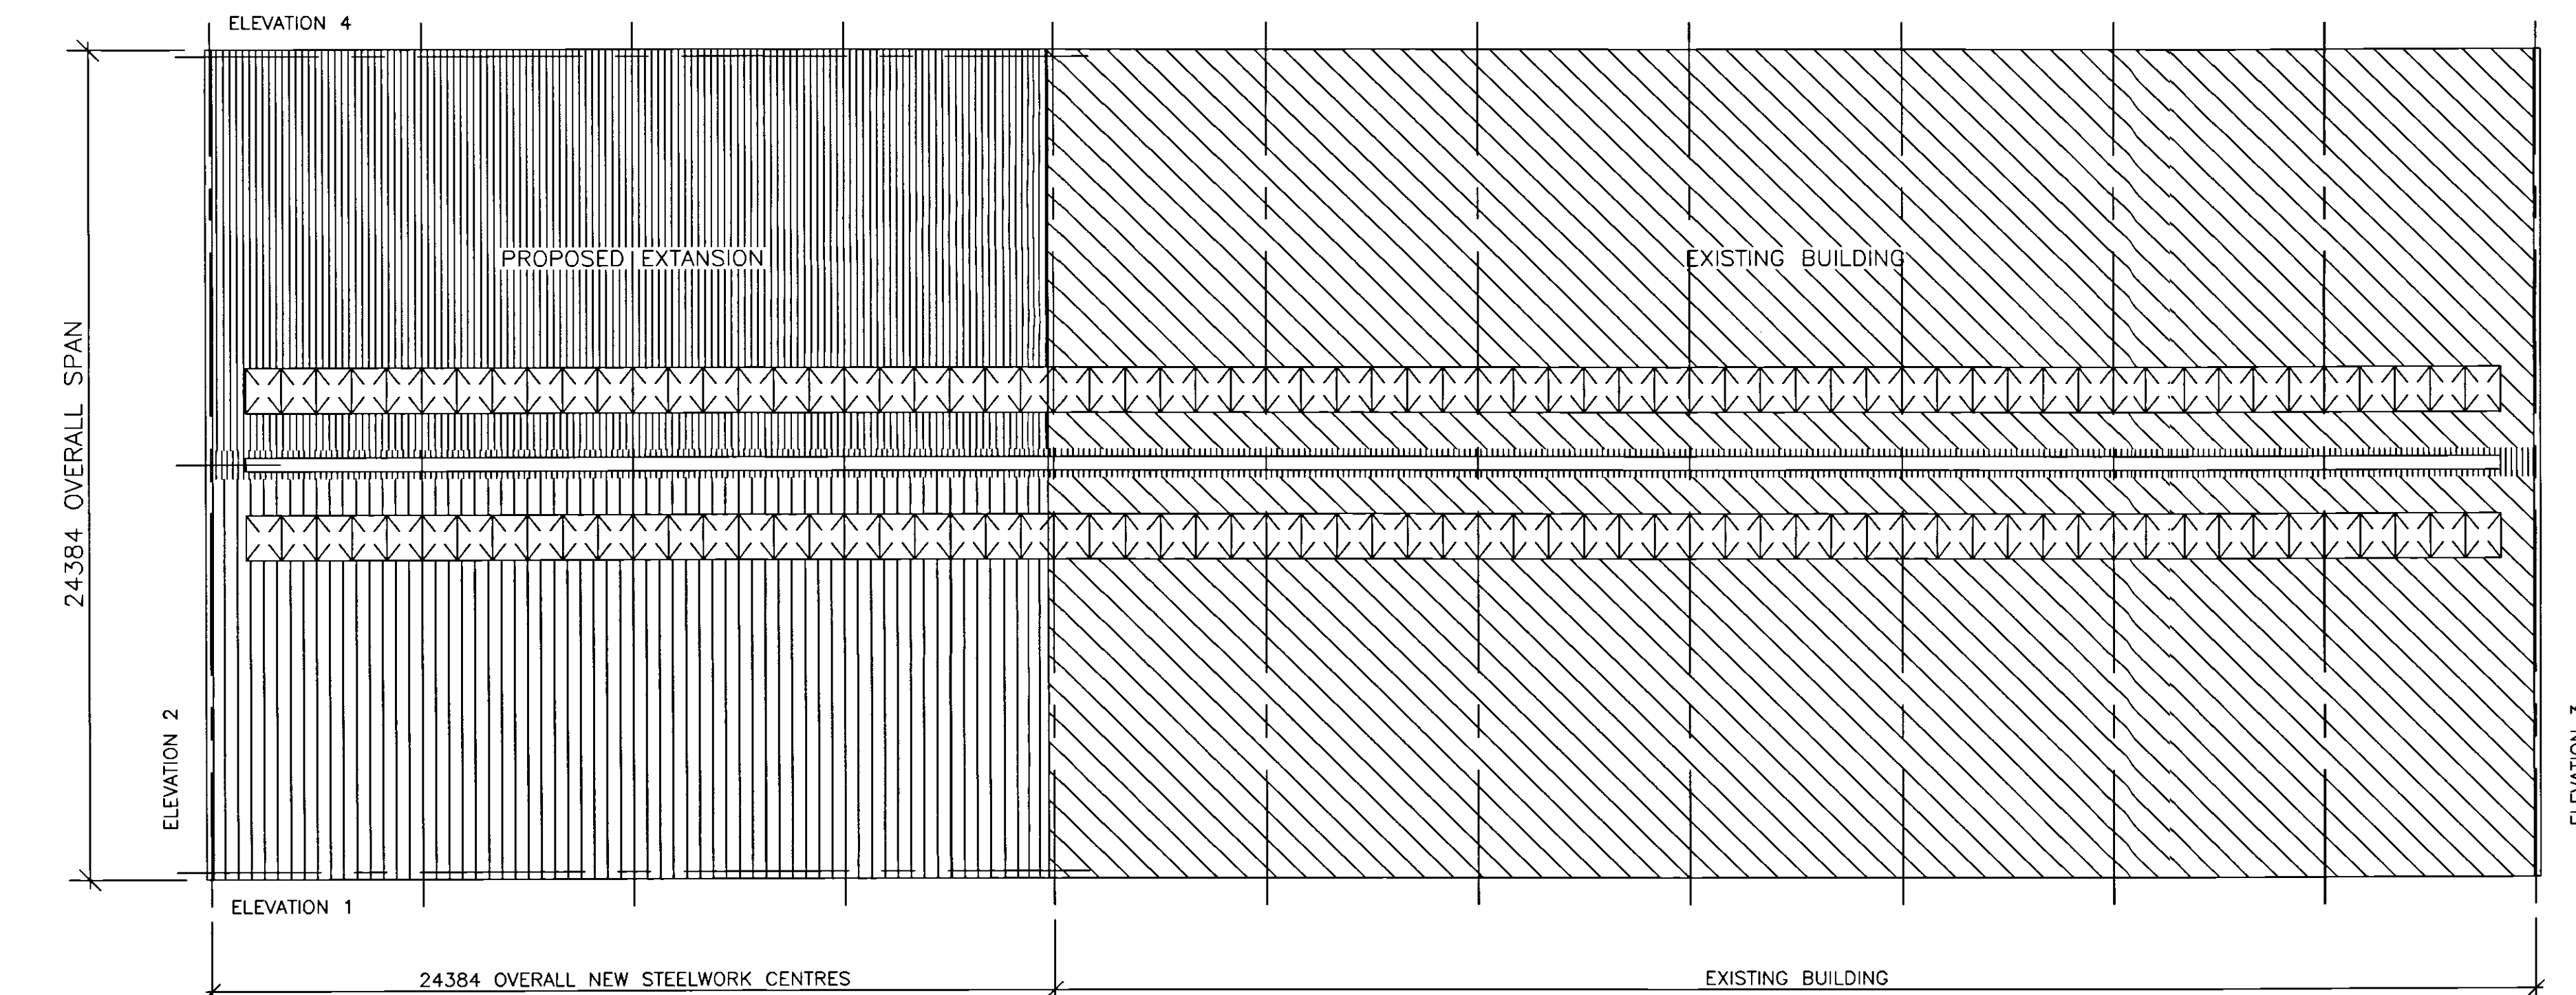

ROOF PLAN

SHDC
Planning & Development
16 NOV 2004
Ref: 1929/04

DETERMINED
PLAN

NOTES:

ROOF: NATURAL GREY 6R PROFILE NON A/C FIBRE CEMENT SHEETING COMPLETE WITH 750 GIRTH CLOSE FITTING CROWNS, TO THE GABLE VERGE AND OPEN PROTECTED RIDGE COVERS ELSEWHERE, 200x200 PLAINWING BARGEBOARDS TO THE GABLE VERGE
EXISTING ROOF TO HAVE TOP PURLINS REPLACED, AND WITH 750 GIRTH CLOSE FITTING CROWNS, TO THE GABLE VERGE AND OPEN PROTECTED RIDGE COVERS ELSEWHERE, 200x200 PLAINWING BARGEBOARDS TO THE GABLE VERGE

ROOFLIGHTS: GRP ROOFLIGHTS 1016 NOM WIDTH, TO PROPOSED AND EXISTING BUILDING

RAINWATER GOODS: PLASTISOL COATED PRESSED STEEL GUTTERS, COLOUR TO BE AGREED, AND WITH RW DOWNPIPES TO MATCH TERMINATING AT GROUND LEVEL

VERTICAL CLADDING: ROUGH SAWN PRESERVED YORK BOARDING, 125x25mm NOM BOARDS WITH 125mm SPACING

WALLING: 95mm.thk PRESTRESSED HORIZONTAL CONCRETE PANELS TO PROPOSED AND EXISTING BUILDING, 1200mm WIDE, TOTAL HEIGHT 2400mm

REV	BY	DATE	AMENDMENT	CHKD	DATE	REV	BY	DATE	AMENDMENT	CHKD	DATE	REV	BY	DATE	AMENDMENT	CHKD	DATE



**Robinson
Construction**

S. Robinson & Sons (Engineers) Limited
Ascot Drive Industrial Estate Derby, DE24 8NJ, England. Tel (01332) 574711
Fax (01332) 861401
E-Mail :- DO@robinsons.com

ISSUE STATUS		FOR APPROVAL		CONTRACT TITLE	
DRAWING CONTENTS		PLANNING DRAWING		J.H. & A.J. KING FARMERS	
PAINT SPECIFICATION		DRAWING No		ESTATES OFFICE. HOLBEACH MANOR	
CHKD.BY		Q13471/PD001		FLEET ROAD. HOLBEACH. SPALDING. Lincs	
INITIALS		DATE		SCALE	
DGH		13:11:04		1:150	
REV.		SHEET		A1	