




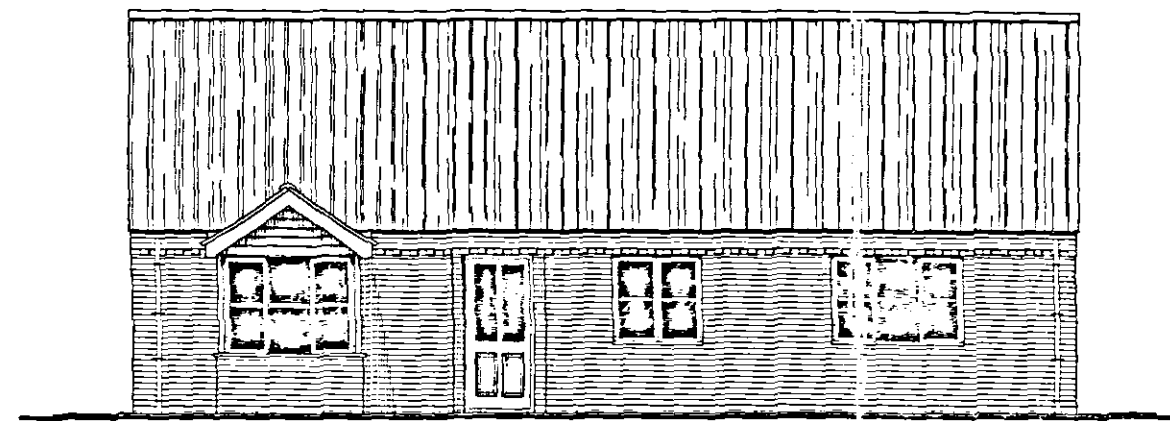


FRONT ELEVATION

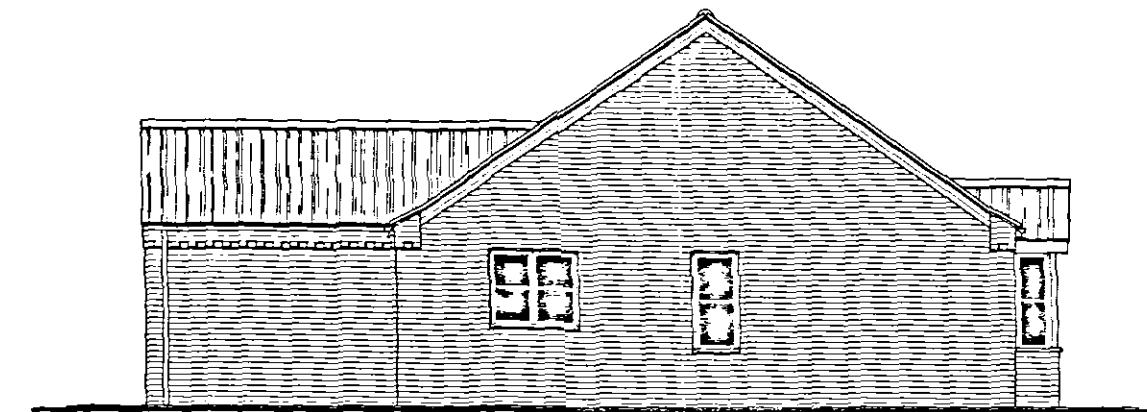


SIDE ELEVATION

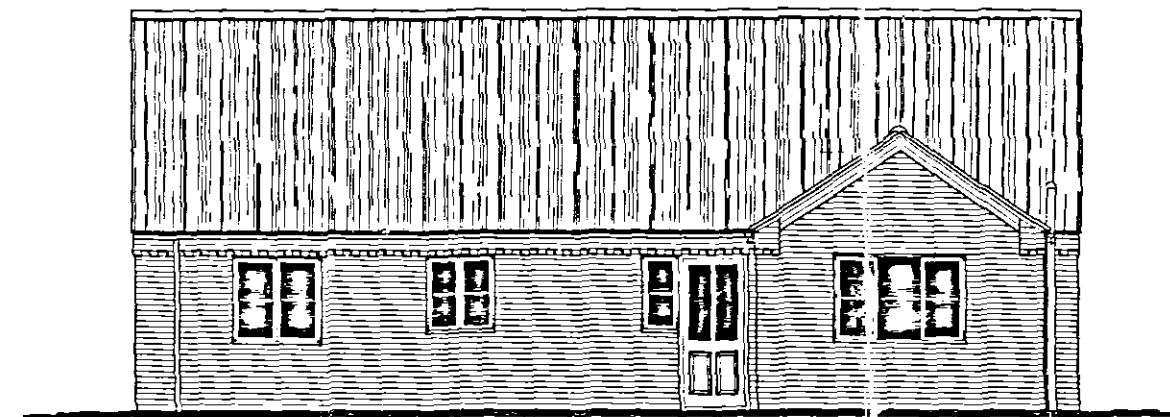

REAR ELEVATION

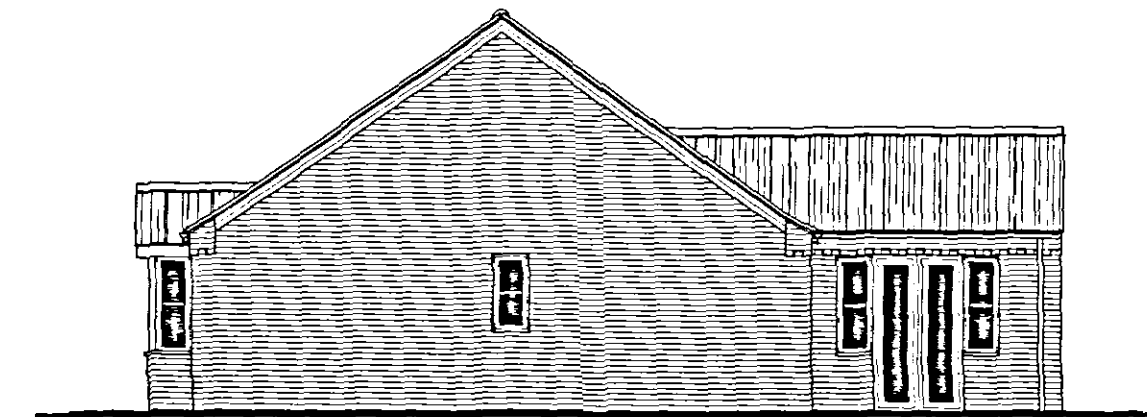

SIDE ELEVATION

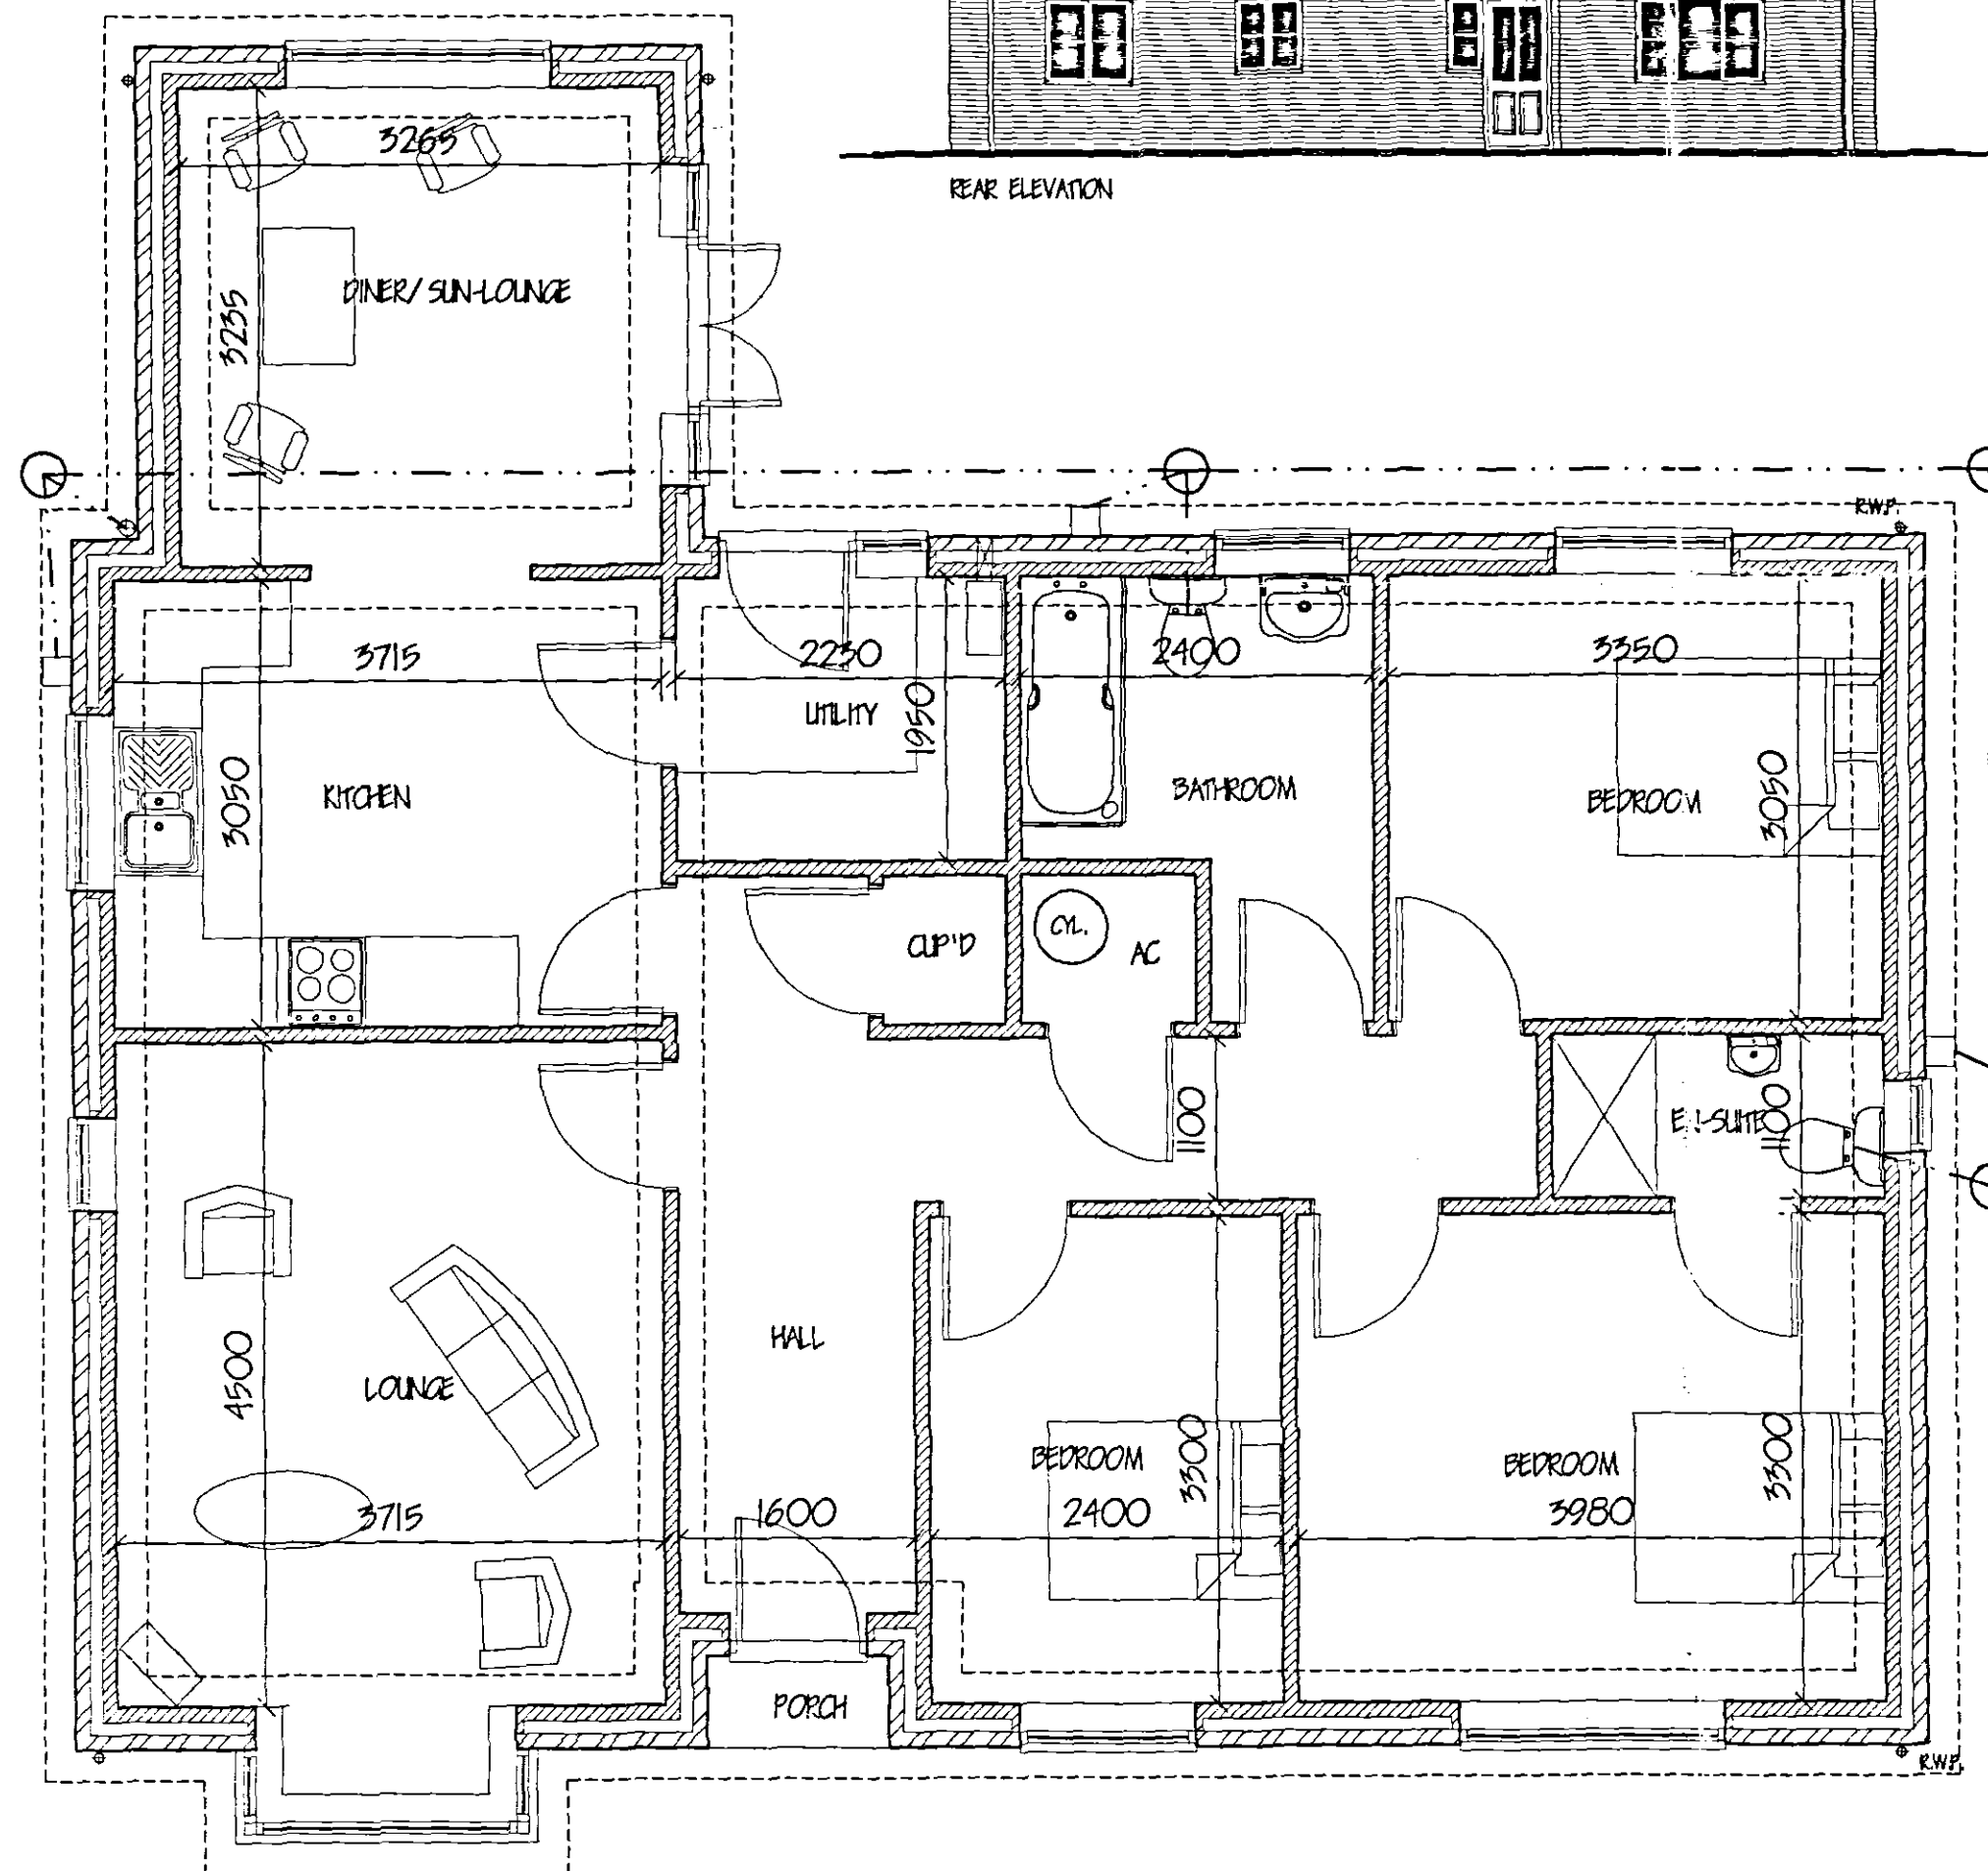

FLOOR PLAN

EXTERNAL MATERIALS:-

BRICKS - TRADITIONAL BRICK & STONE LTD - AUDLEY ANTIQUE
ROOF TILES - SANDFORT DOUBLE PANTILE - TERRACOTTA

**DETERMINED
PLAN**

1950/06

ref. revision		date	
G. R. MERCHANT LTD. I.ENG AMICE FWO ARCHITECTURAL, STRUCTURAL AND LAND DRAINAGE CONSULTANTS 4 Wrights Mews 12A Park Road, Holbeach, Spalding, Lincs. PE12 7RE Tel: 01406 490800 Fax: 01406 425744 E-Mail: gr.merchant@btconnect.com			
Project BUNGALOW & GARAGE, OFF WEST COBBATE, NOLLTON, SPALDING, LINC'S.			
Client CASTLEBILD SCAFFOLDING LTD.			
Drawing FLOOR PLANS & ELEVATIONS.			
Job Ref.	1477-06.	Drawing No.	02.
Date	SEPT '06.	Drawn	GRM.
Scales 1/50, 1/100.			
DO NOT SCALE FROM THIS DRAWING This drawing is copyright and may not be altered, copied, photographed or used for any other purpose without the written consent of the Architect. It is the responsibility of the client to ensure that the drawing is used for the purpose intended. The Architect is not responsible for any errors or omissions in the drawing. The client is responsible for the accuracy of the information provided. 