




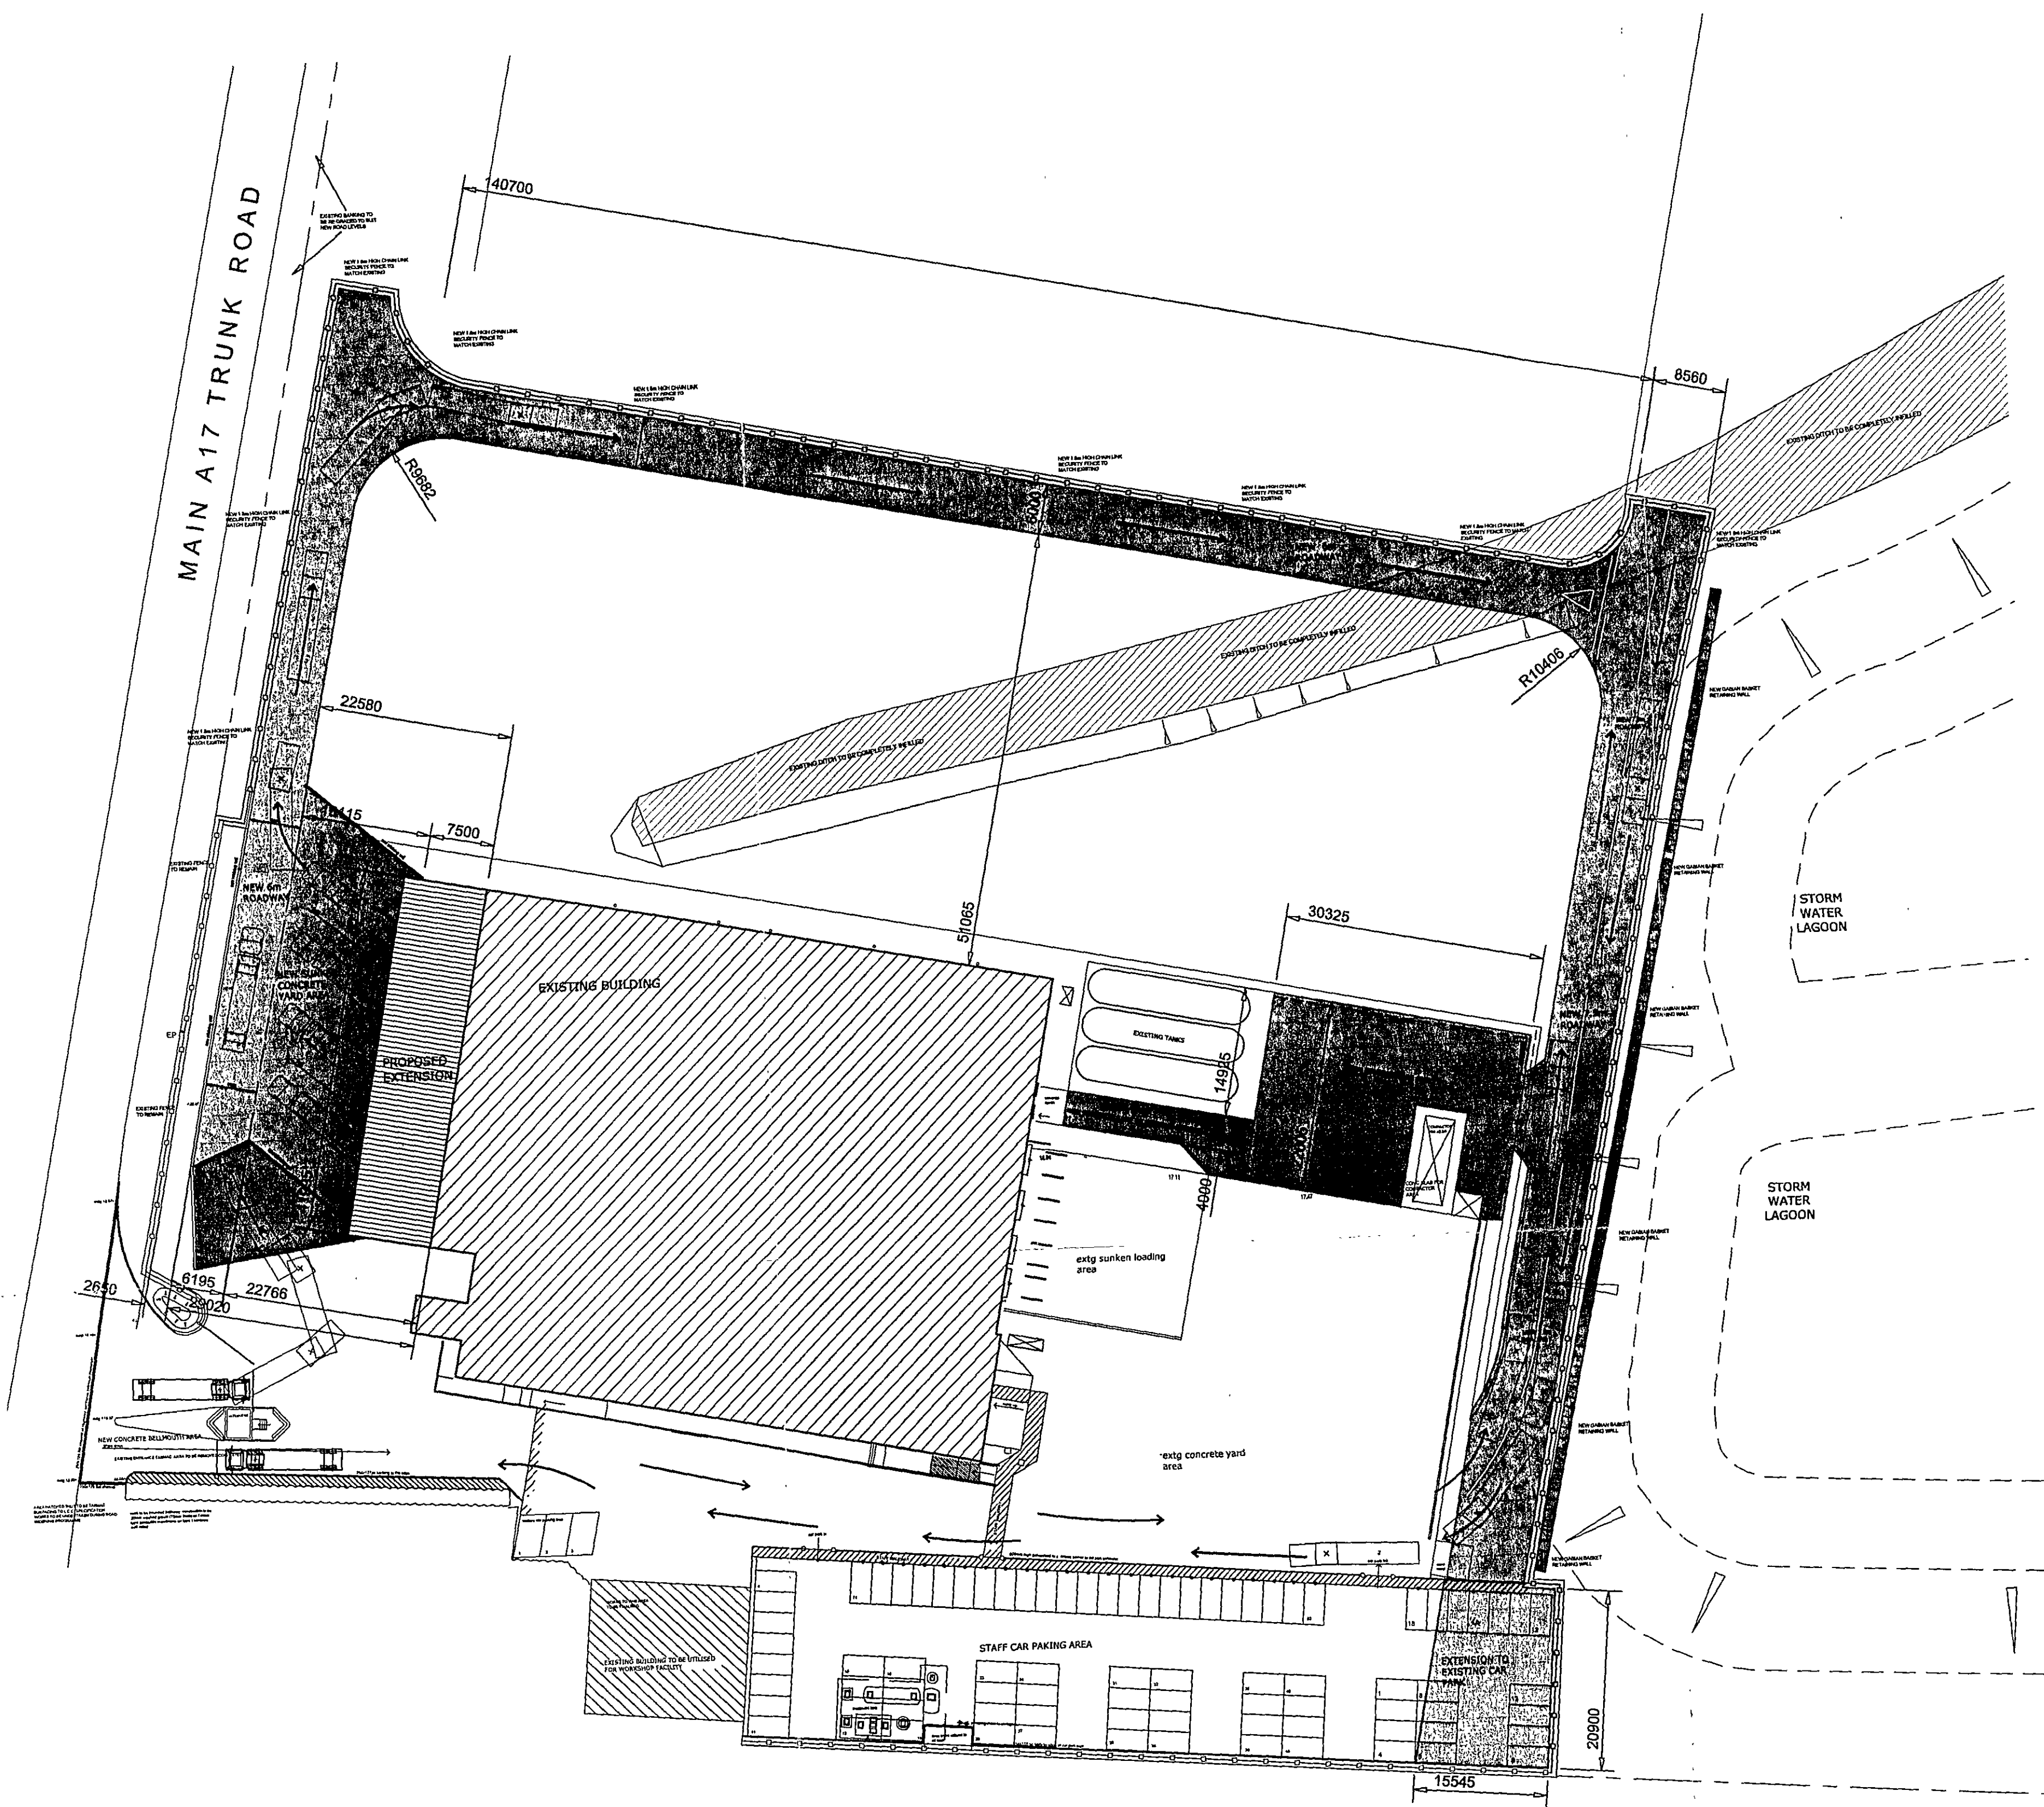

SITE PLAN
SCALE 1:500

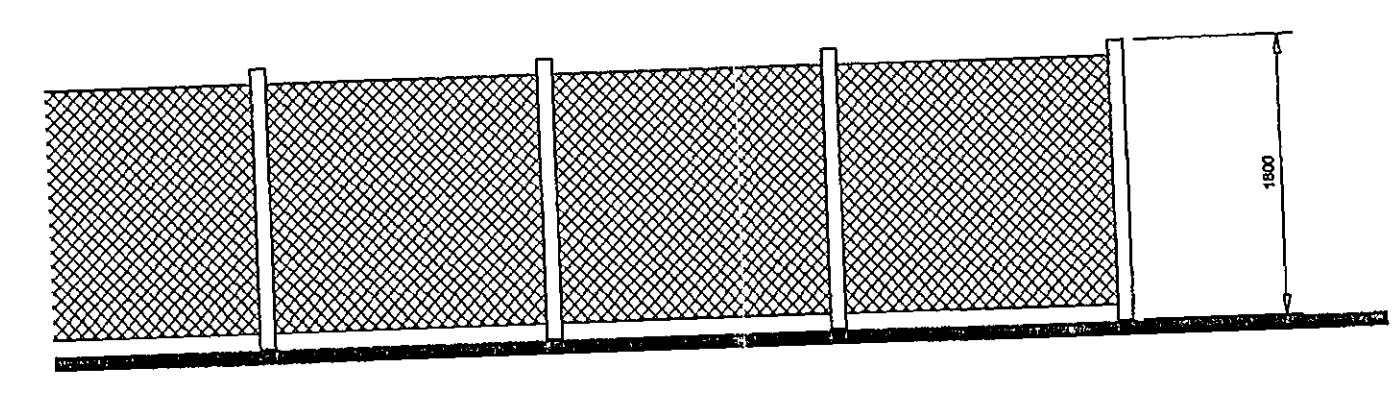


FENCE ELEVATION
SCALE 1:50

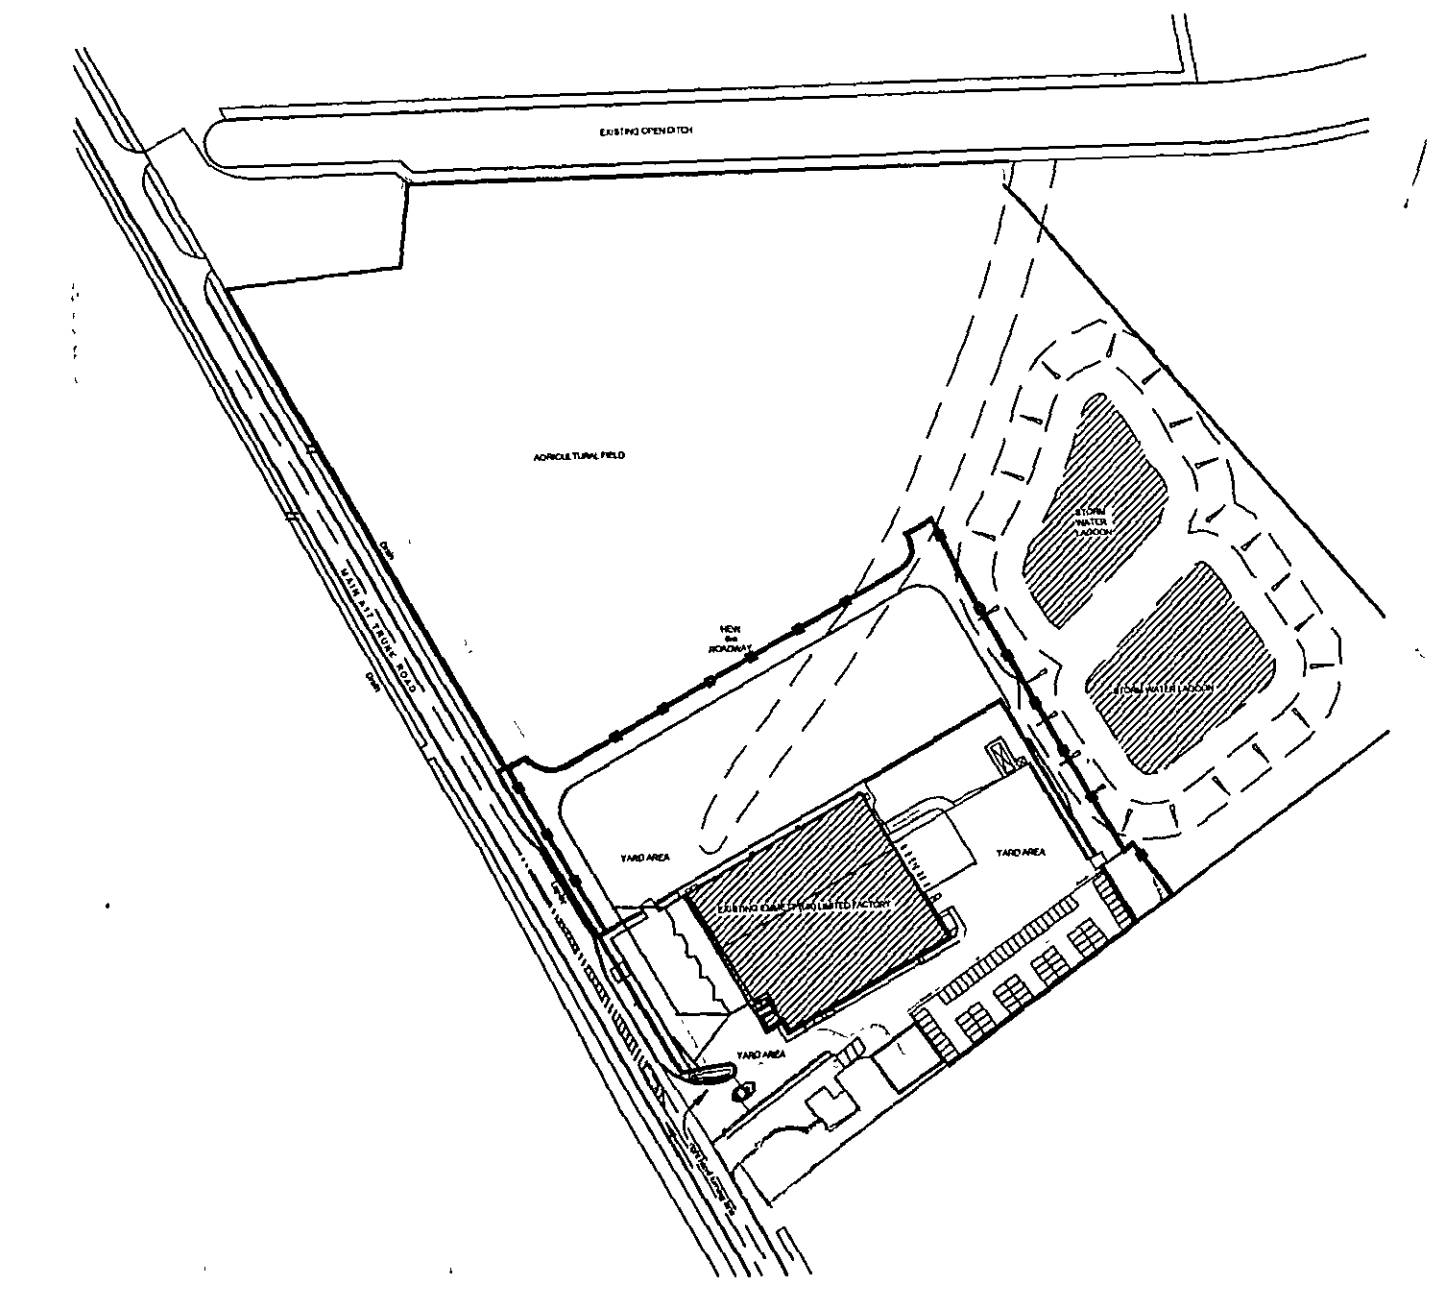

LOCATION PLAN
SCALE 1:1250

Notes: "Grays Farm" demolished from site
Pursuant to discussions with agents.
Dwg 221

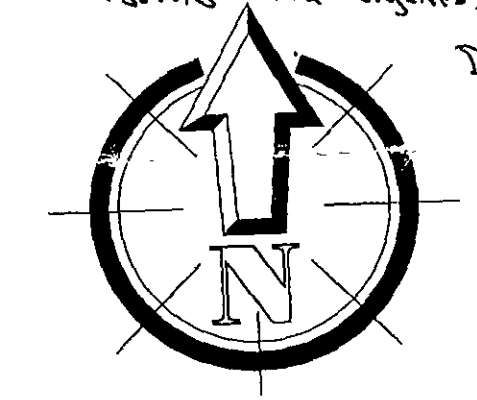

C	11 07 07	EXISTING DITCH TO BE COMPLETELY REMOVED
B	22 06 07	ROADWAYS REVISED TO PARALLEL TO ROAD (A17)
A	31 05 07	AMENDED ROADWAY TO CLIENT'S COMMENTS

david trundle
design services

Project Title:
EMMETT UK LTD
WASHWAY ROAD
FOSDYKE

PROPOSED ALTERATIONS TO FORM 4 No
UNLOADING PORTS

Drawing Title:
SITE AND LOCATION PLAN

Scale: 1:500, 1:1250 @A1 Date: APRIL 2007 Drawn: SJ

Drawing Number:
06-230-23 C

**DETERMINED
PLAN**



chalcro
food projects