



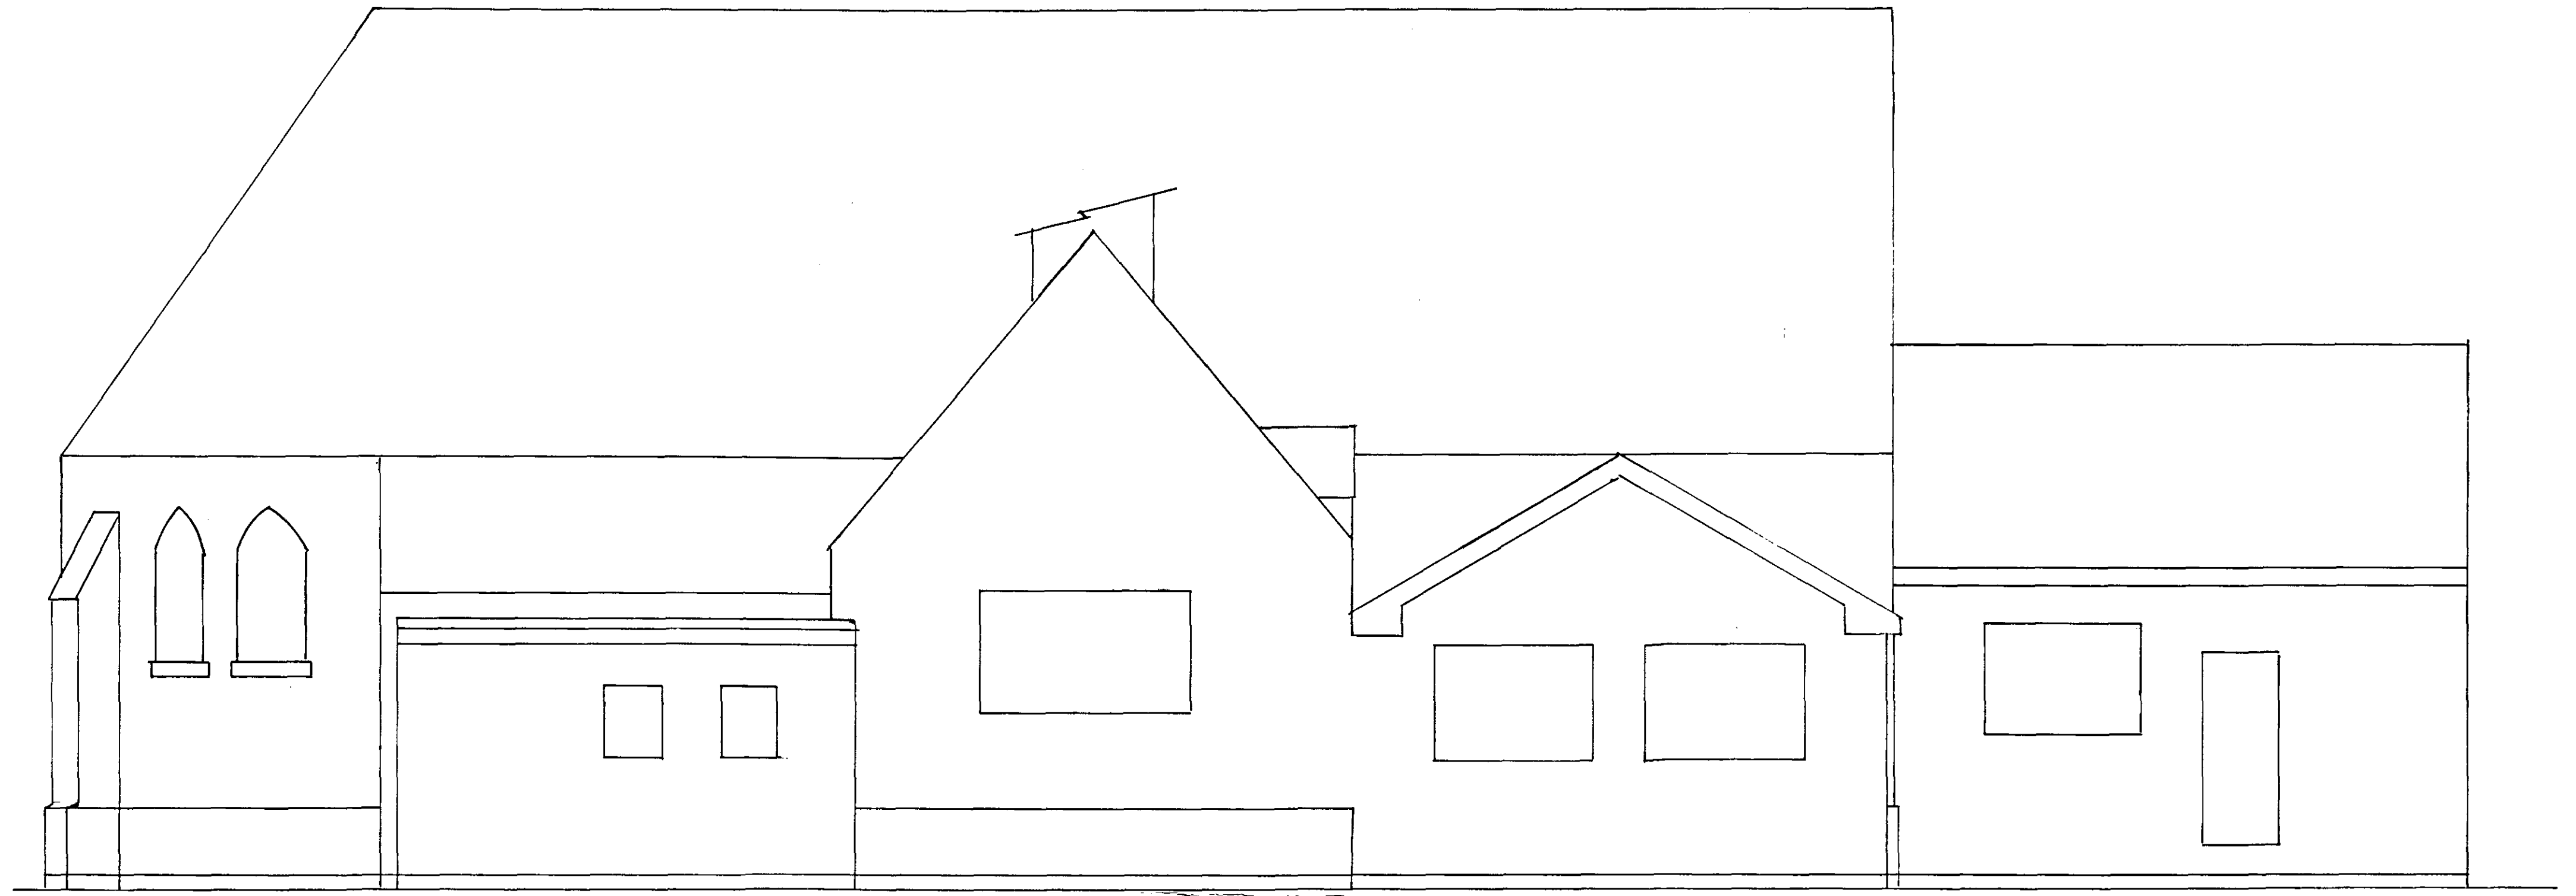

EXISTING REAR ELEVATION 1:50

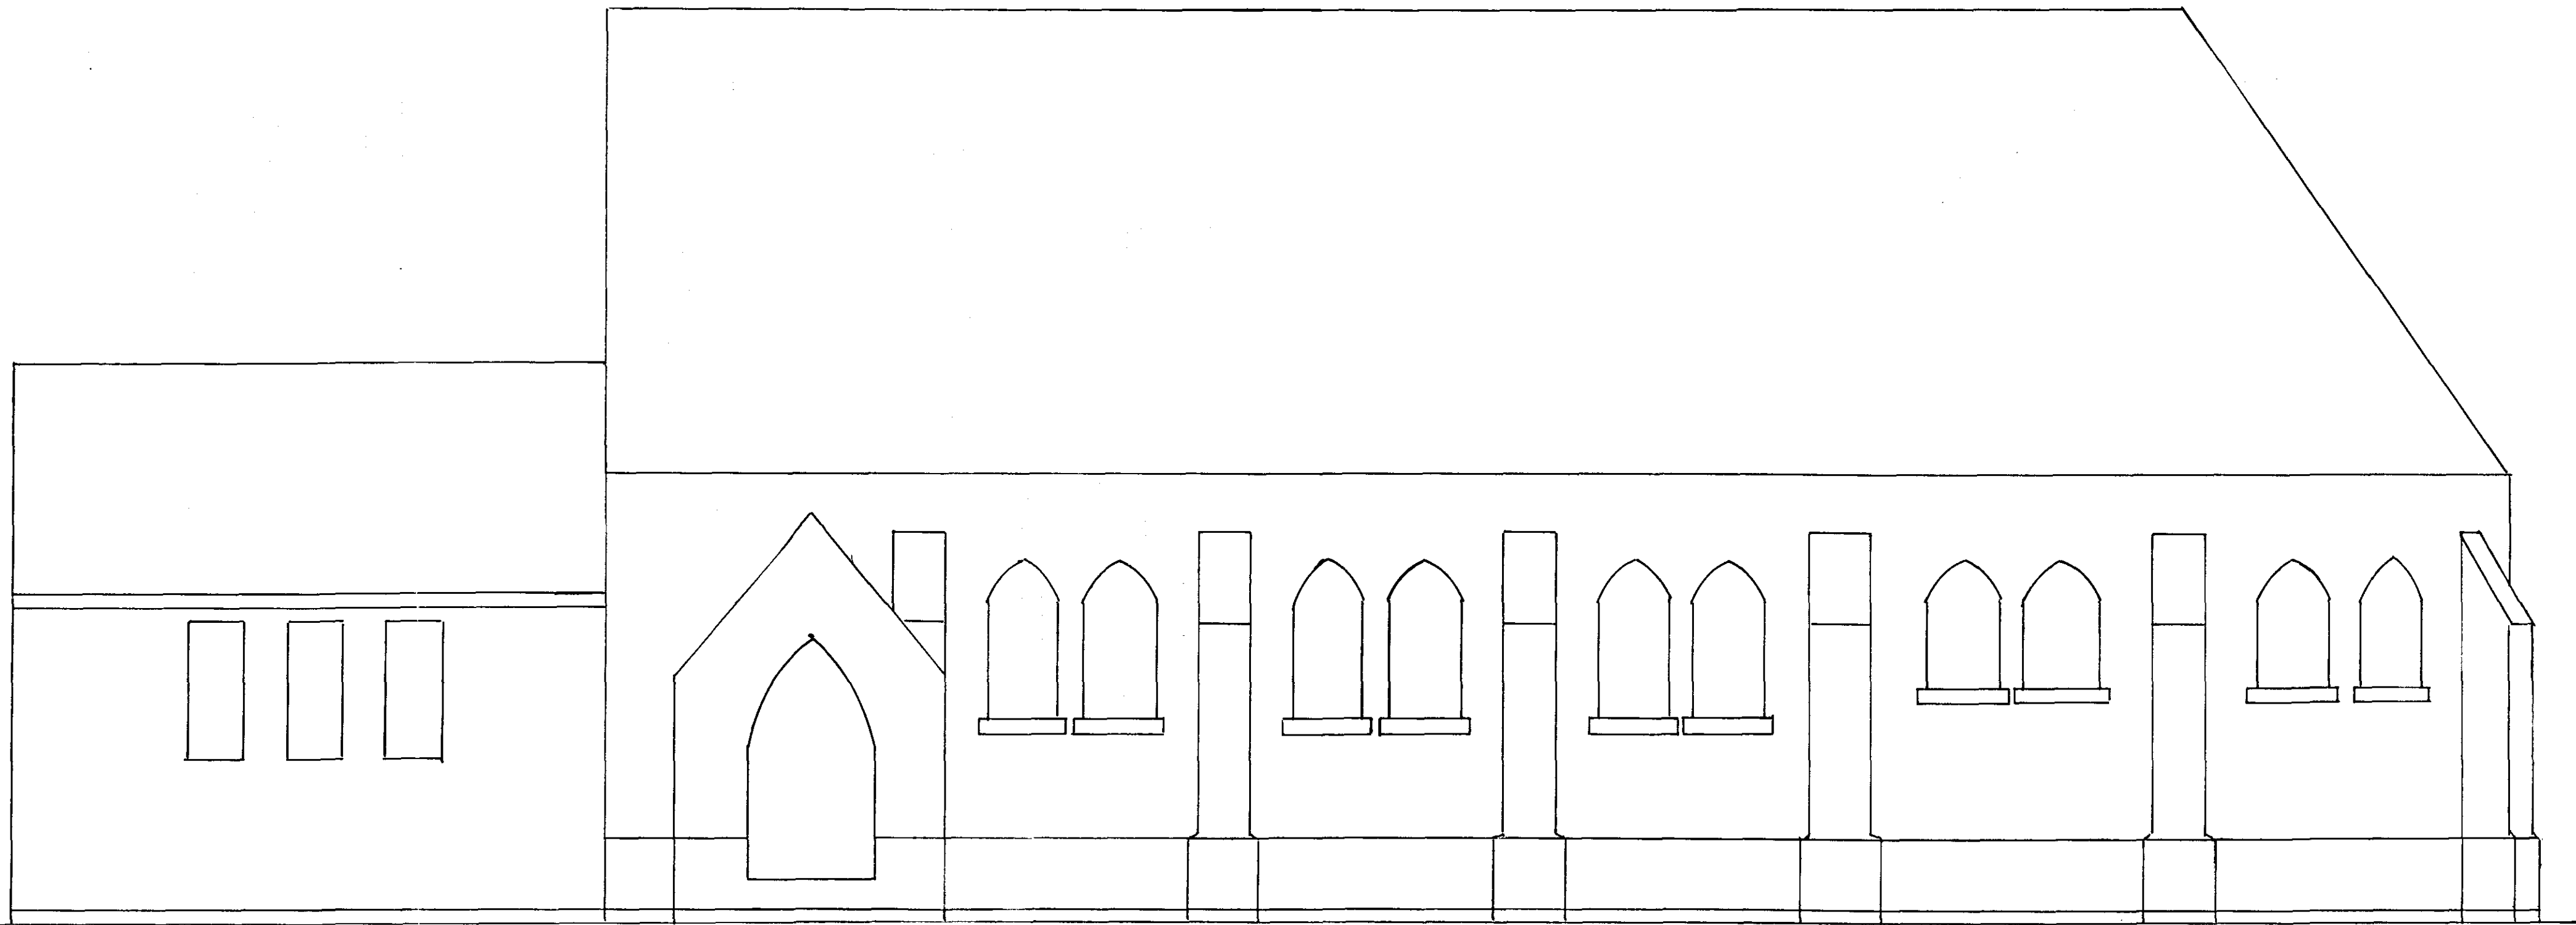

EXISTING FRONT ELEVATION 1:50

side
Planning & Development
01 DEC 2004
Ref: ISS4104

EXISTING ELEVATIONS OF Village Hall, Mountain View, San Bernardino, Mountain Lakes
DRAWN BY KATH BAKER DESIGN AND MANAGEMENT TEL/FAX 0120 5 750715
ALL DRAWINGS ARE AN SUPPLEMENT TO KATH BAKER DESIGN AND MANAGEMENT WHICH ARE AVAILABLE ON REQUEST

© COPYRIGHT KATH BAKER 2004

DETERMINED
PLAN