



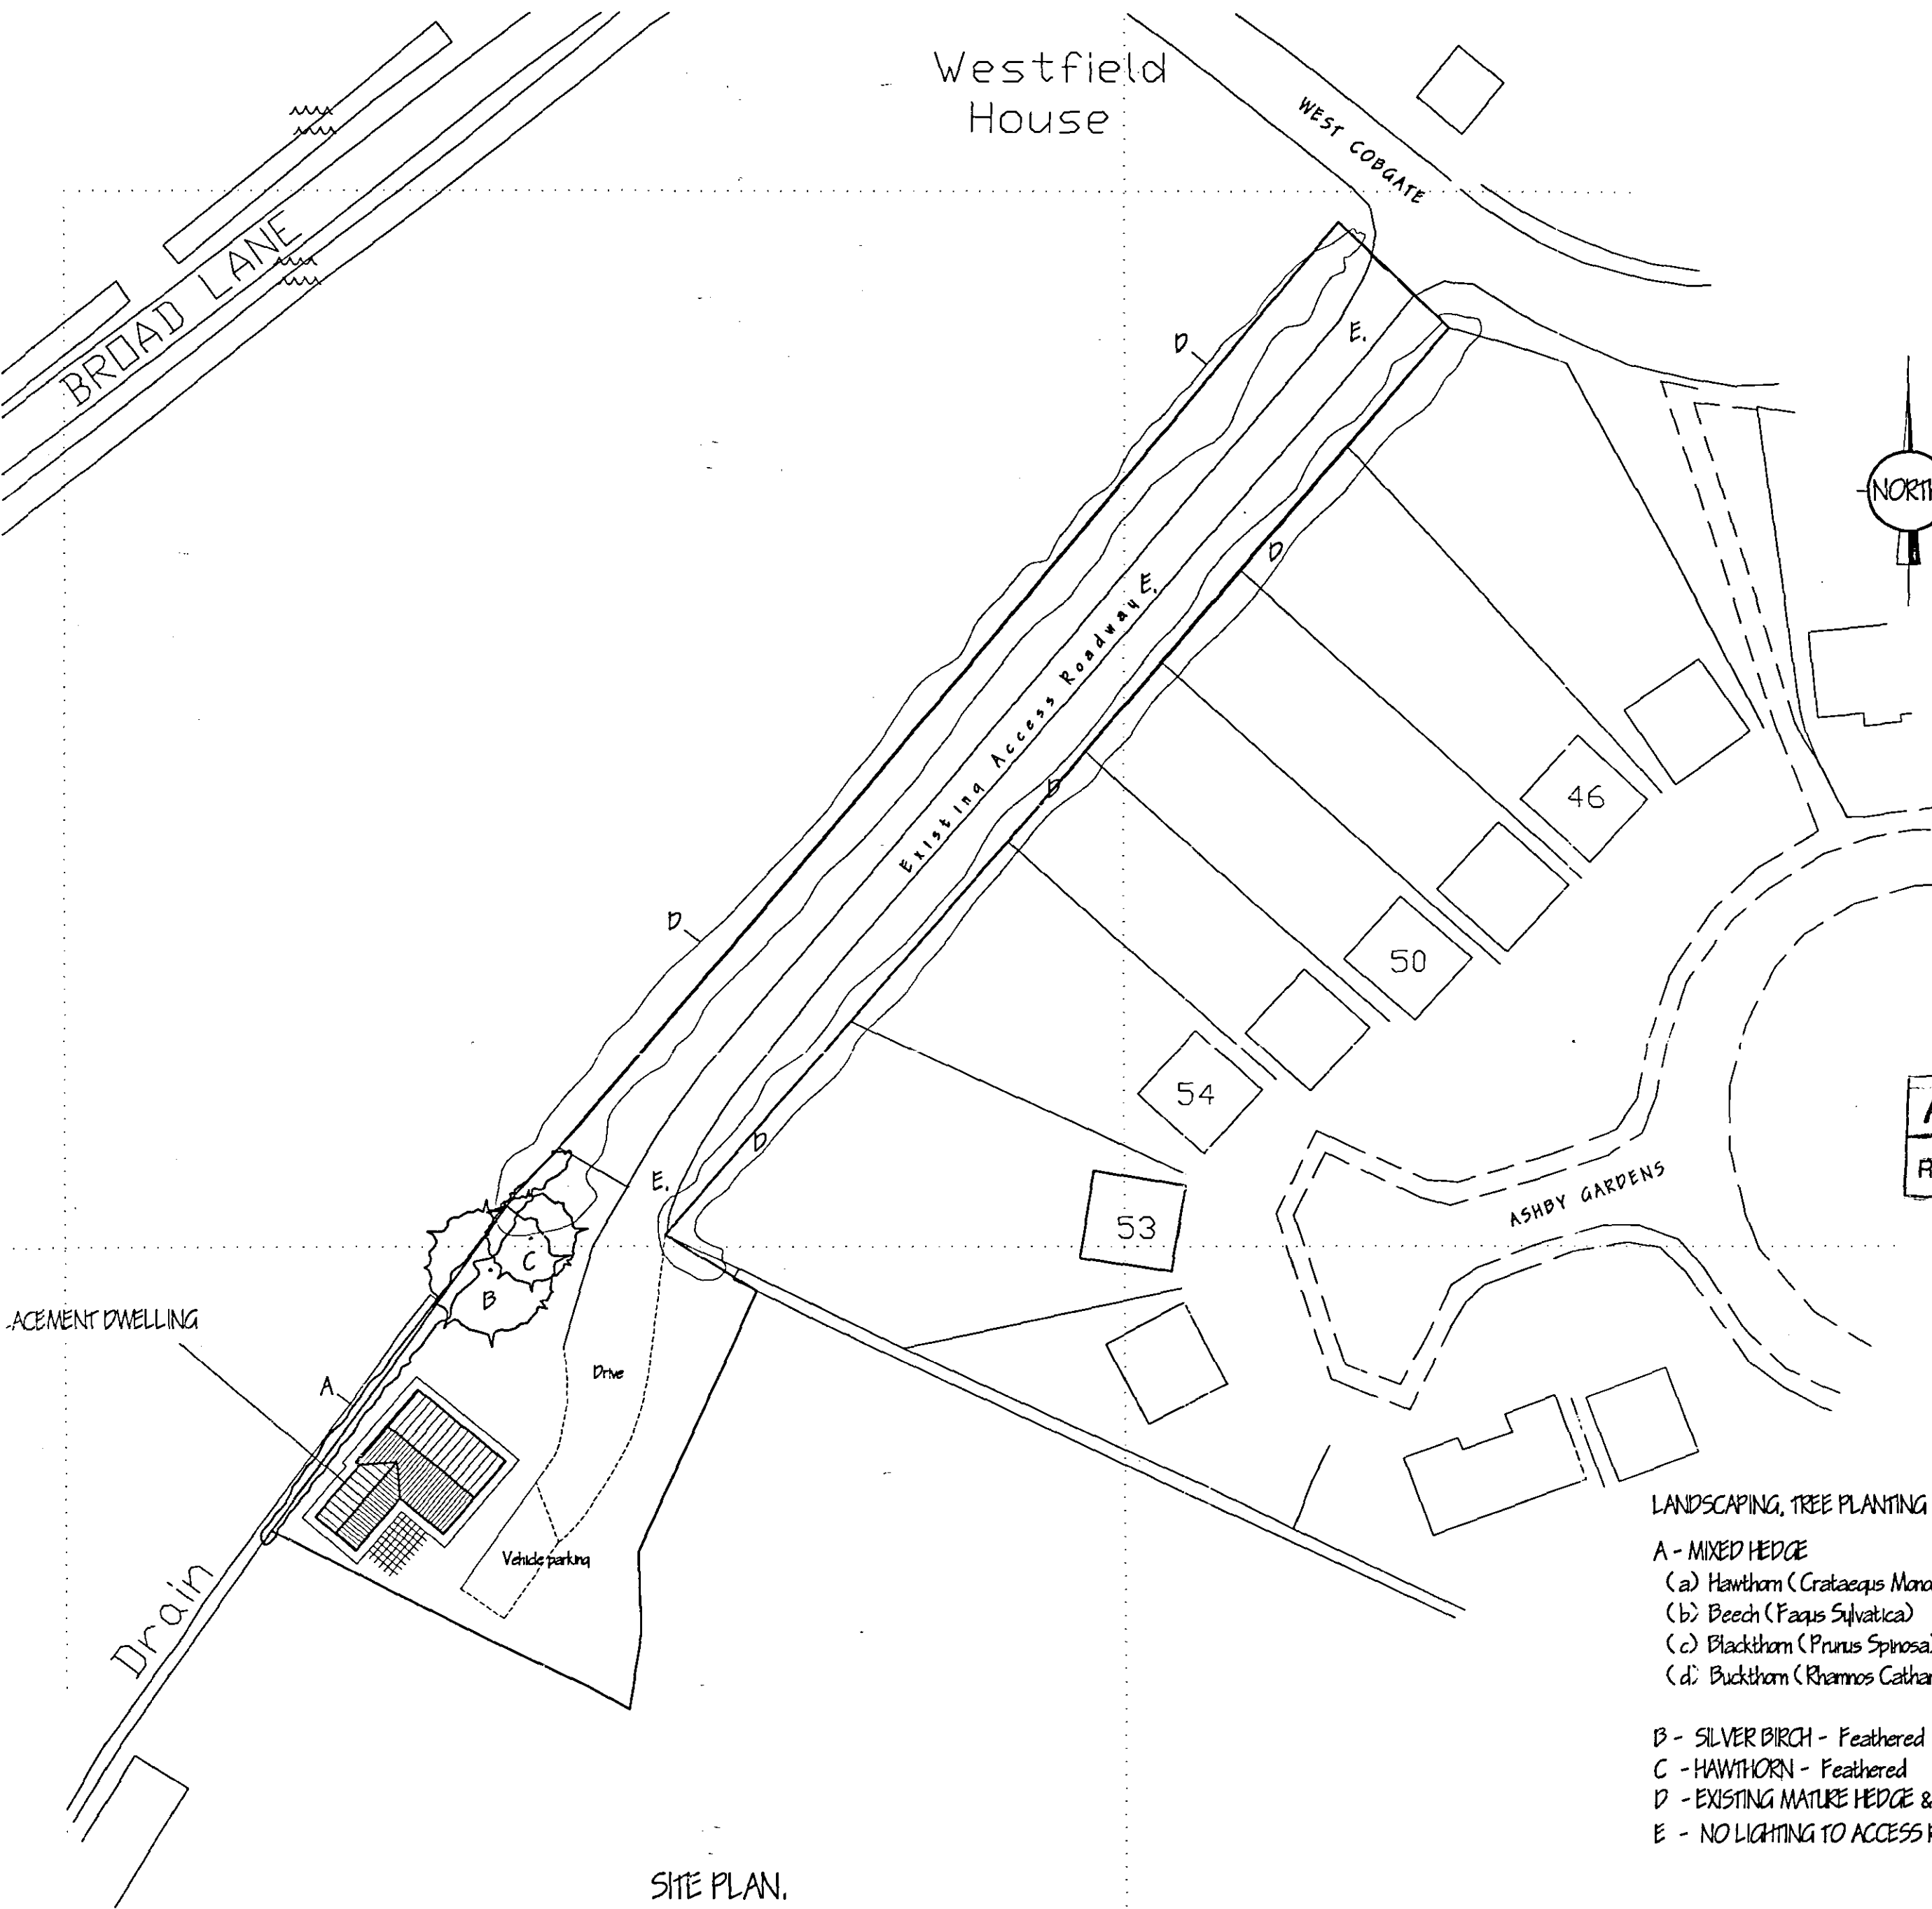

SITE PLAN.
1/500

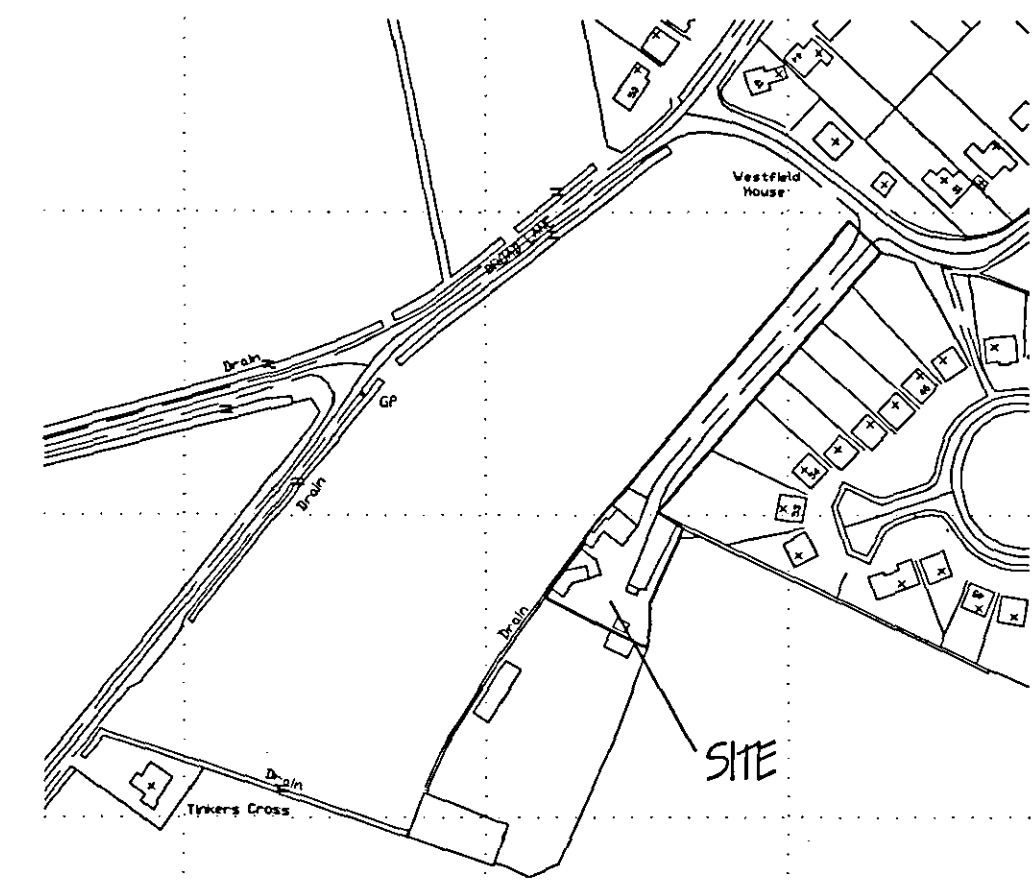

Crown Copyright. All rights reserved. Licence Number 100020449

LOCATION PLAN.
1/2500

AMENDED PLAN
Ref: A2

SHDC
PLANNING & DEVELOPMENT
27 DEC 2006
Ref: 1598/06

DETERMINED PLAN

LANDSCAPING, TREE PLANTING & FENCING SCHEME.

- A - MIXED HEDGE
 - (a) Hawthorn (*Crataegus Monogyna*)
 - (b) Beech (*Fagus Sylvatica*)
 - (c) Blackthorn (*Prunus Spinos*)
 - (d) Buckthorn (*Rhamnus Cathartica*)
- B - SILVER BIRCH - Feathered
- C - HAWTHORN - Feathered
- D - EXISTING MATURE HEDGE & TREES TO BE RETAINED.
- E - NO LIGHTING TO ACCESS ROADWAY - CONDITION OF LAND PURCHASE.

All planting to be in accordance with BS 4428:1989 and amendment No. 1 (1991)
All trees to be planted with minimum 0.6m plastic mulch mat and to be staked, tied and tubed.

A		HEDGE RETENTION & ACCESS LIGHTING - PLANNING		DEC '06	
Project					
REPLACEMENT DWELLING, 'BEECH HOUSE', OFF WEST COBGATE, MOUTON.					
Client					
MR. & MRS. DREW.					
Drawing					
LOCATION & SITE PLANS.					
Job Ref.		Drawing No.			
1404-06.		04A.			
Date		Drawn			
NOV '06.		GRM.			
Scales					
AS INDICATED.					
DO NOT SCALE FROM THIS DRAWING					
This drawing is copyright and may not be altered, copied, reproduced or used for any other purpose other than that for which it is issued. The drawing is issued as a guide only and does not constitute a contract. It is the client's responsibility to ensure that the drawing is used in accordance with its intended purpose. 