




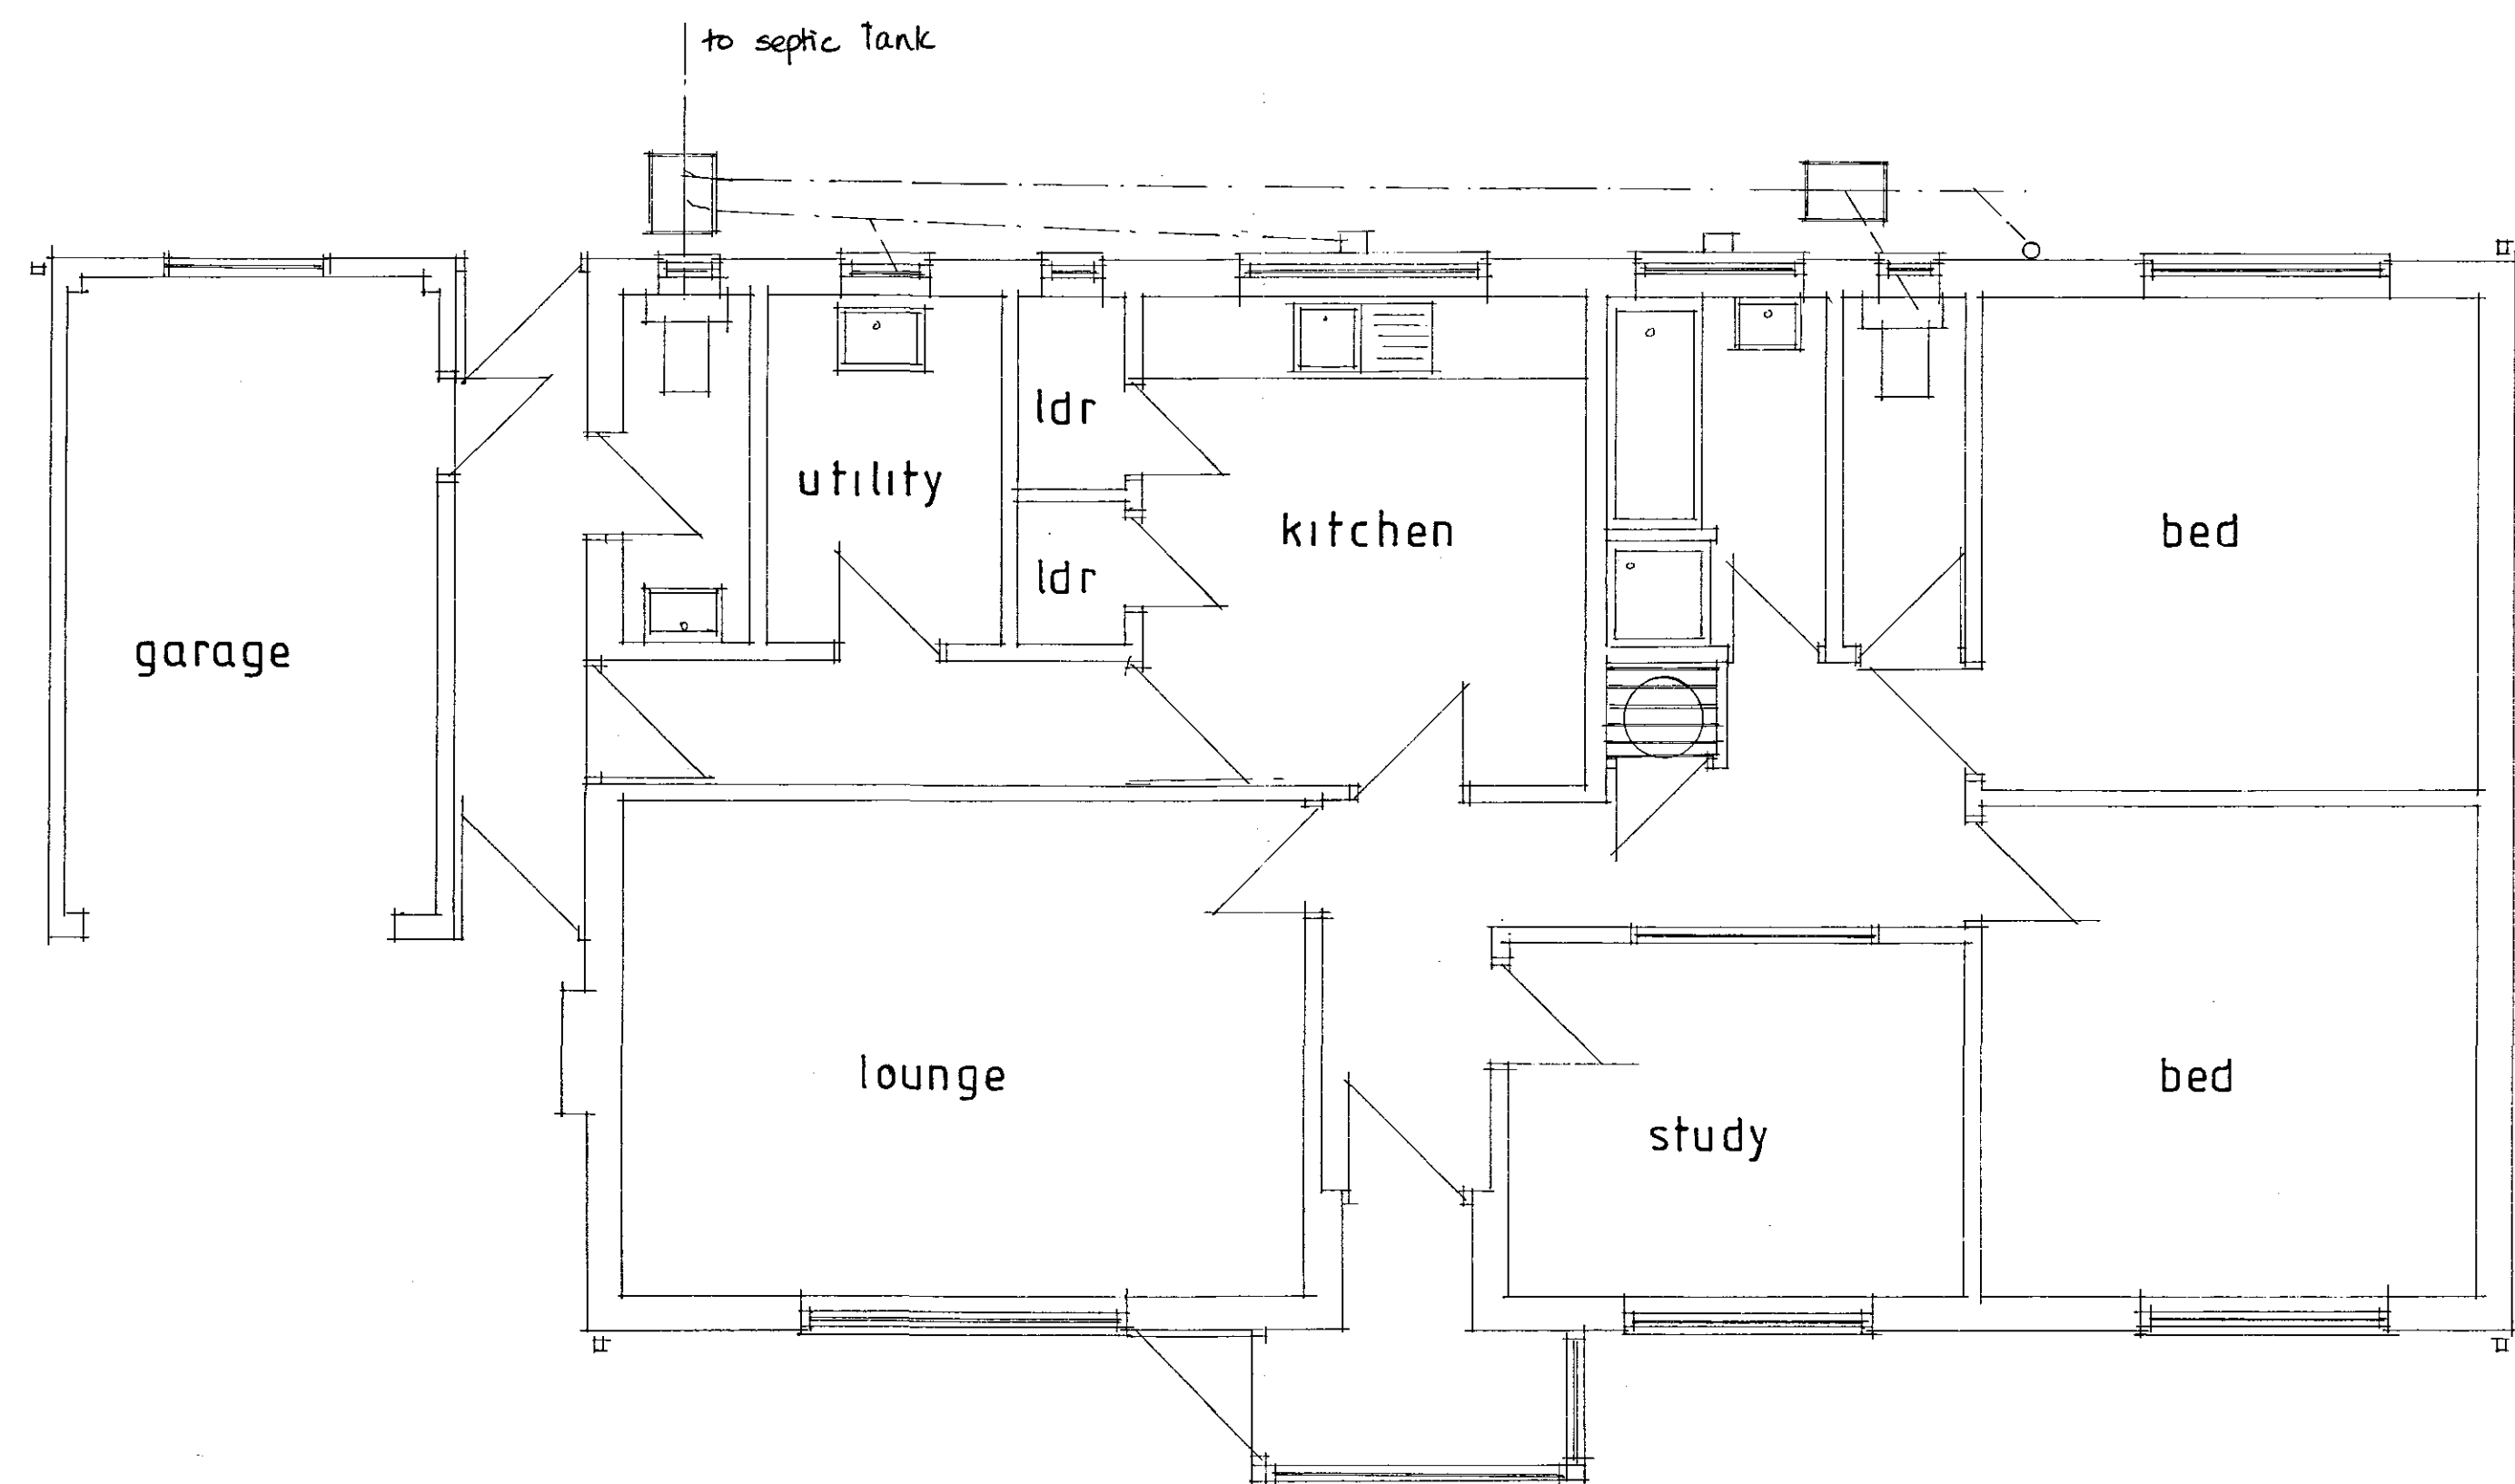


EXISTING PLAN

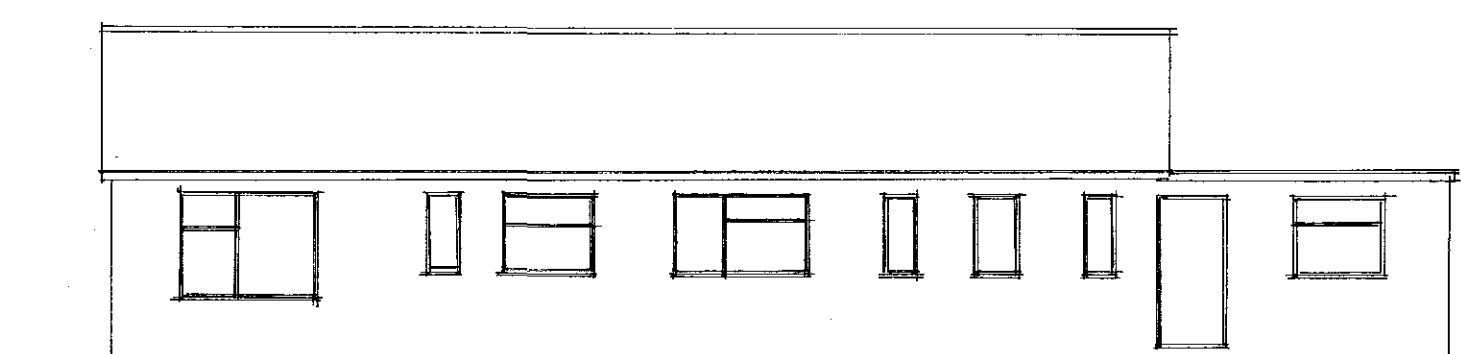


Existing Rear Elevation

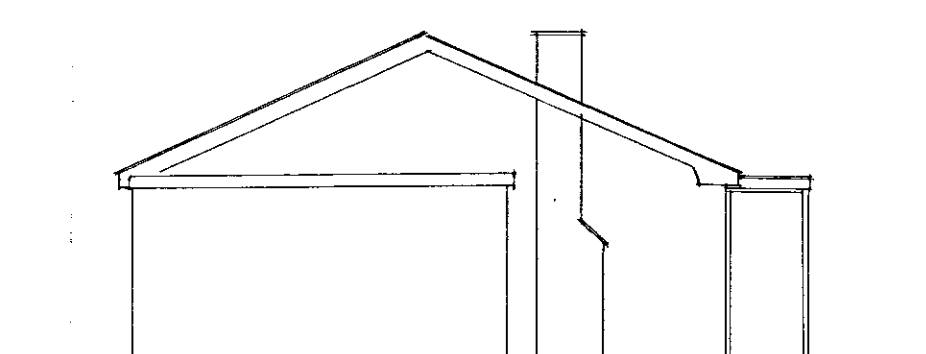


Existing Side Elevation

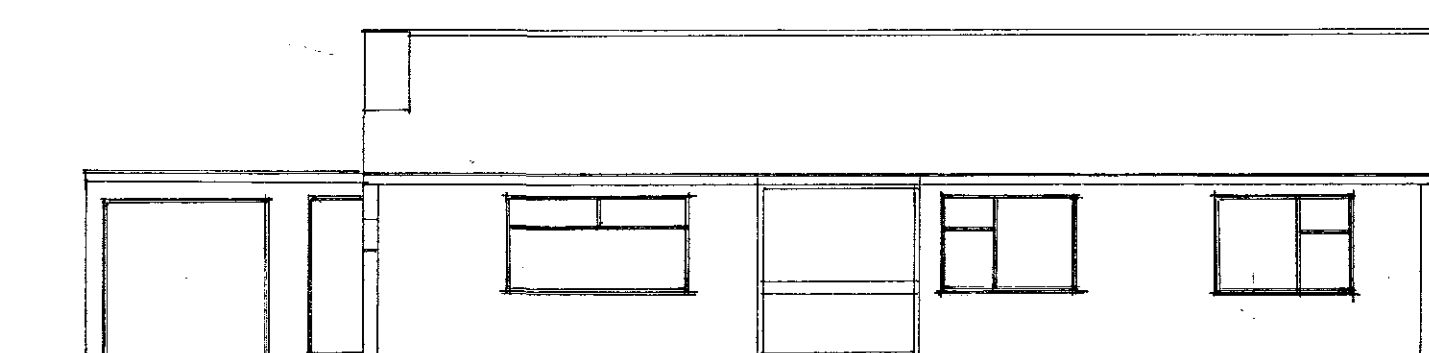


Existing Front Elevation

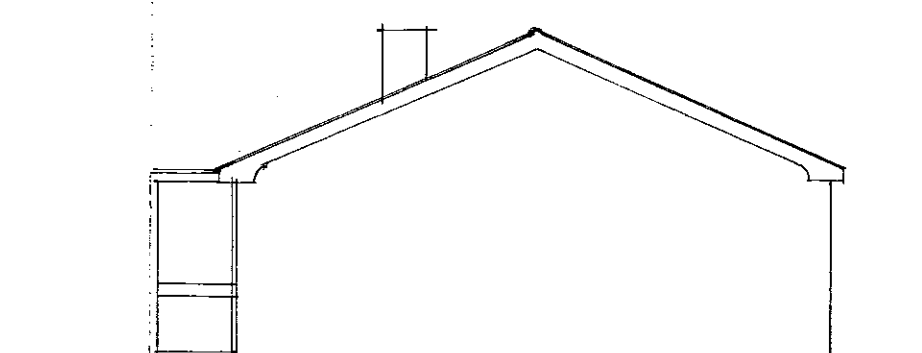


Existing Side Elevation

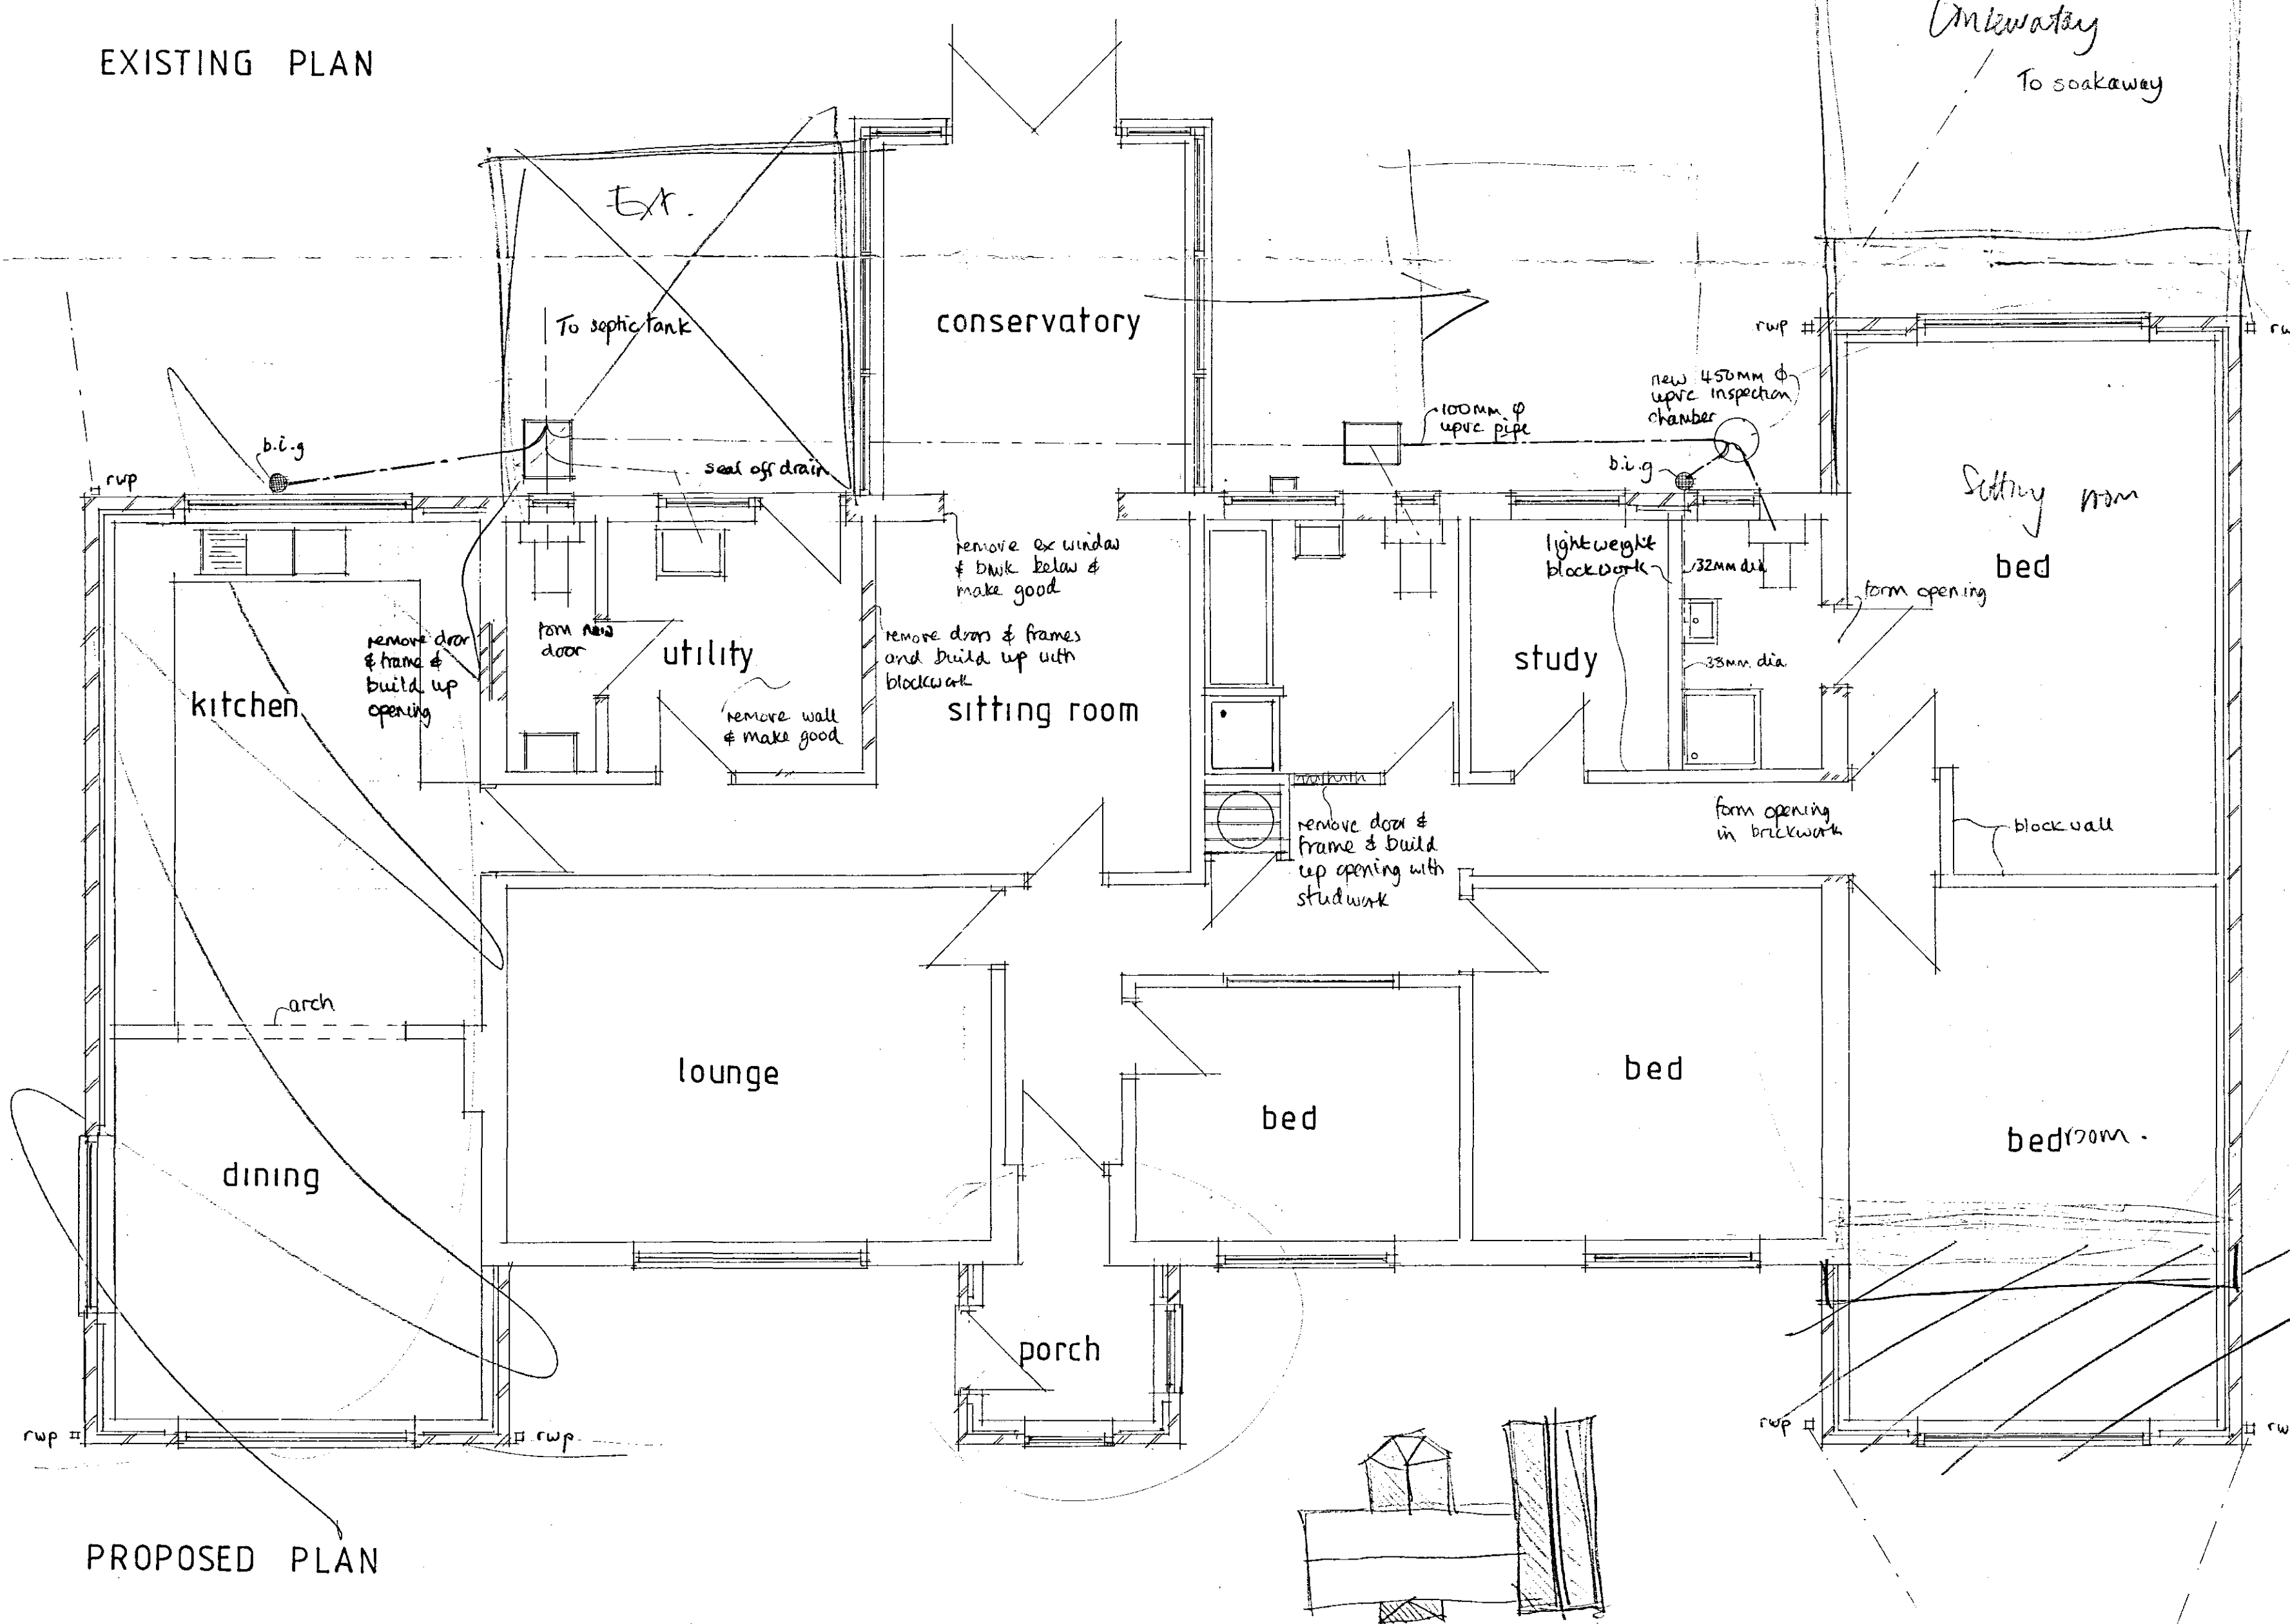


PROPOSED PLAN

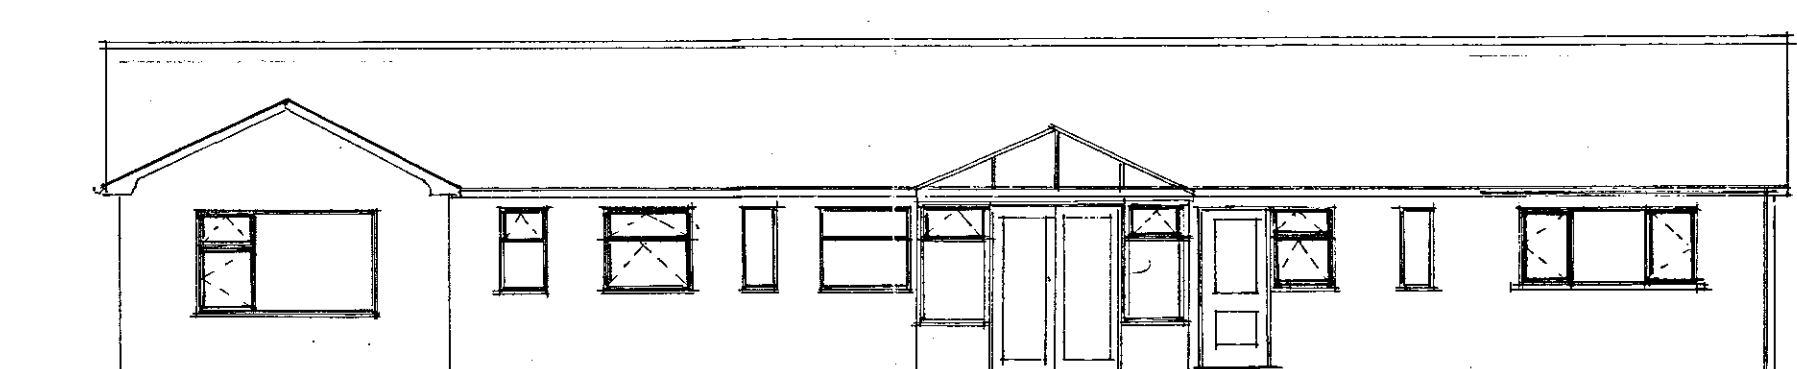


Proposed Rear Elevation

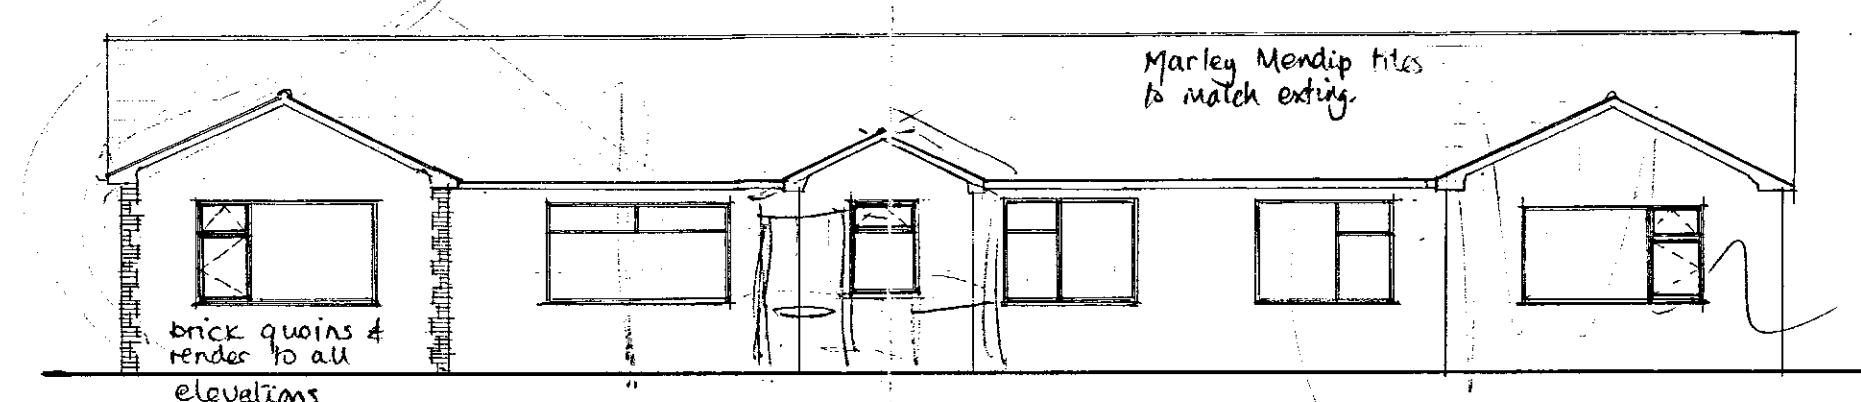

Proposed Front Elevation

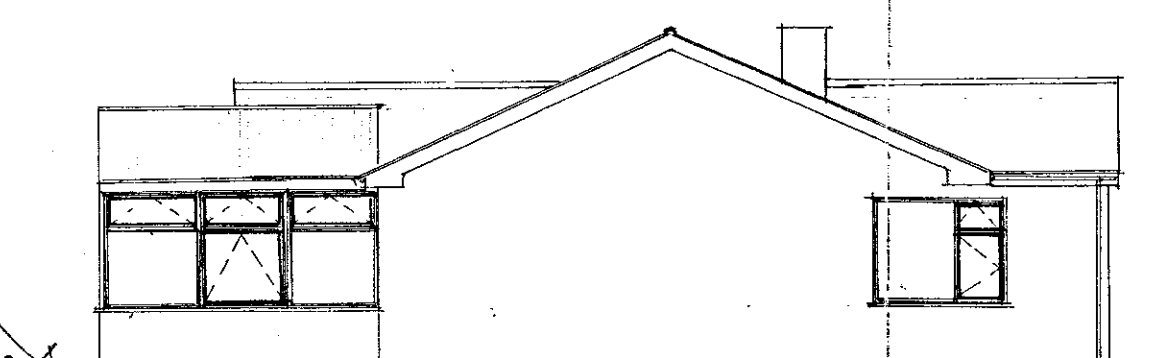

Proposed Side Elevation

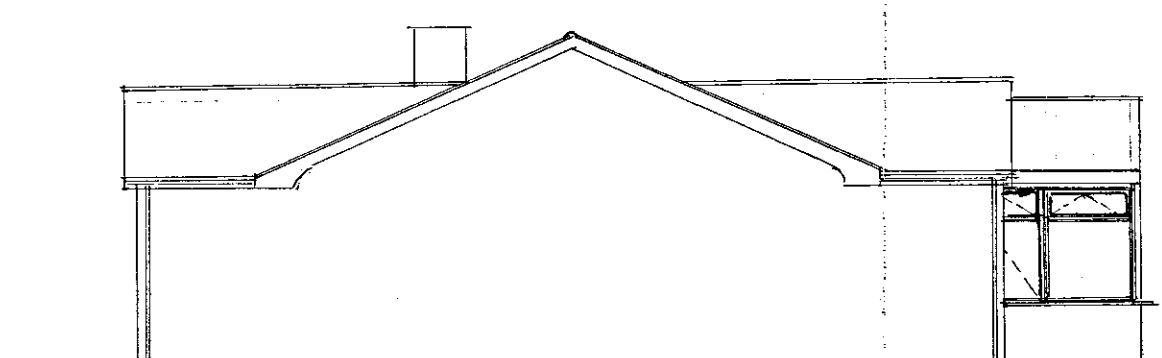

Proposed Side Elevation

Graham Cullen
01456 -
330725

SHDC
Planning & Development
06 DEC 2004
Ref: 1600104

**DETERMINED
PLAN**

Drawing No.	ED 05 04 1	Date	Sept. 04
Client	Mr.R.Fountain/Mrs.J.Powell	Scale	1:50, 1:100
Project Extensions to bungalow & garage 21 High Road Moulton			



Pear Tree Cottage
32 Church Street
Easton on the Hill
Stamford
PE9 3LL
01780-762395