


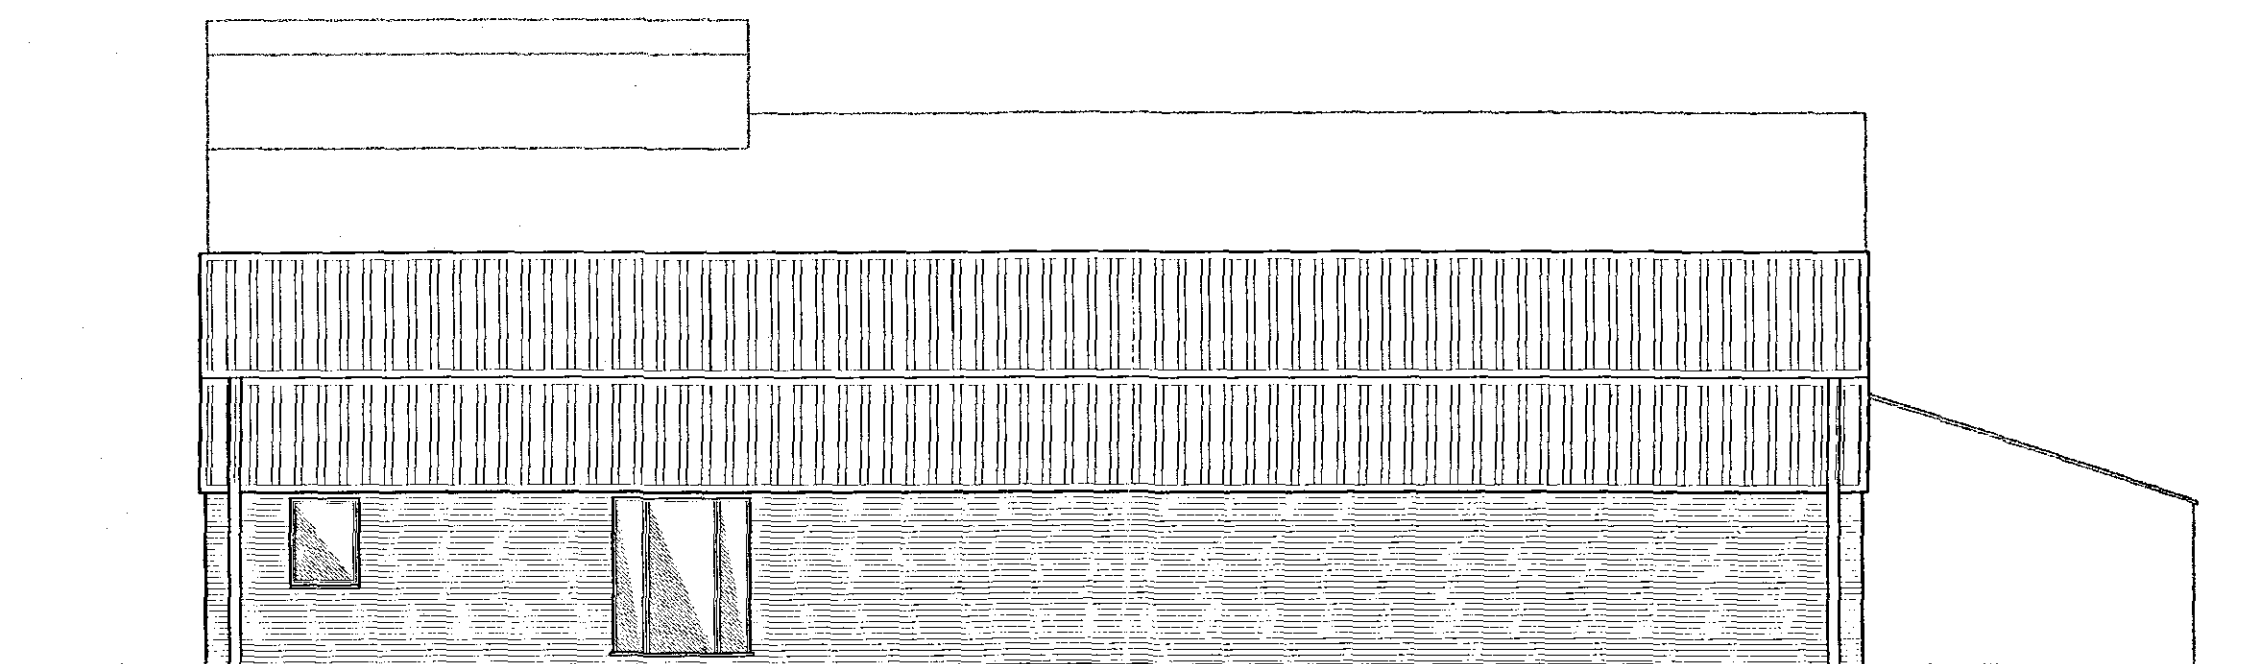



EXTERNAL MATERIALS

ROOF CLADDING: EXISTING TO BE RETAINED.


WALL CLADDING: PLASTIC COATED STEEL PROFILE SHEETING -

DARK GREY*
GOOSEWING GREY WITH ~~POPPY RED~~ TRIMS.


WALL: NEW BRICKWORK TO BE RED WIRE CUT.

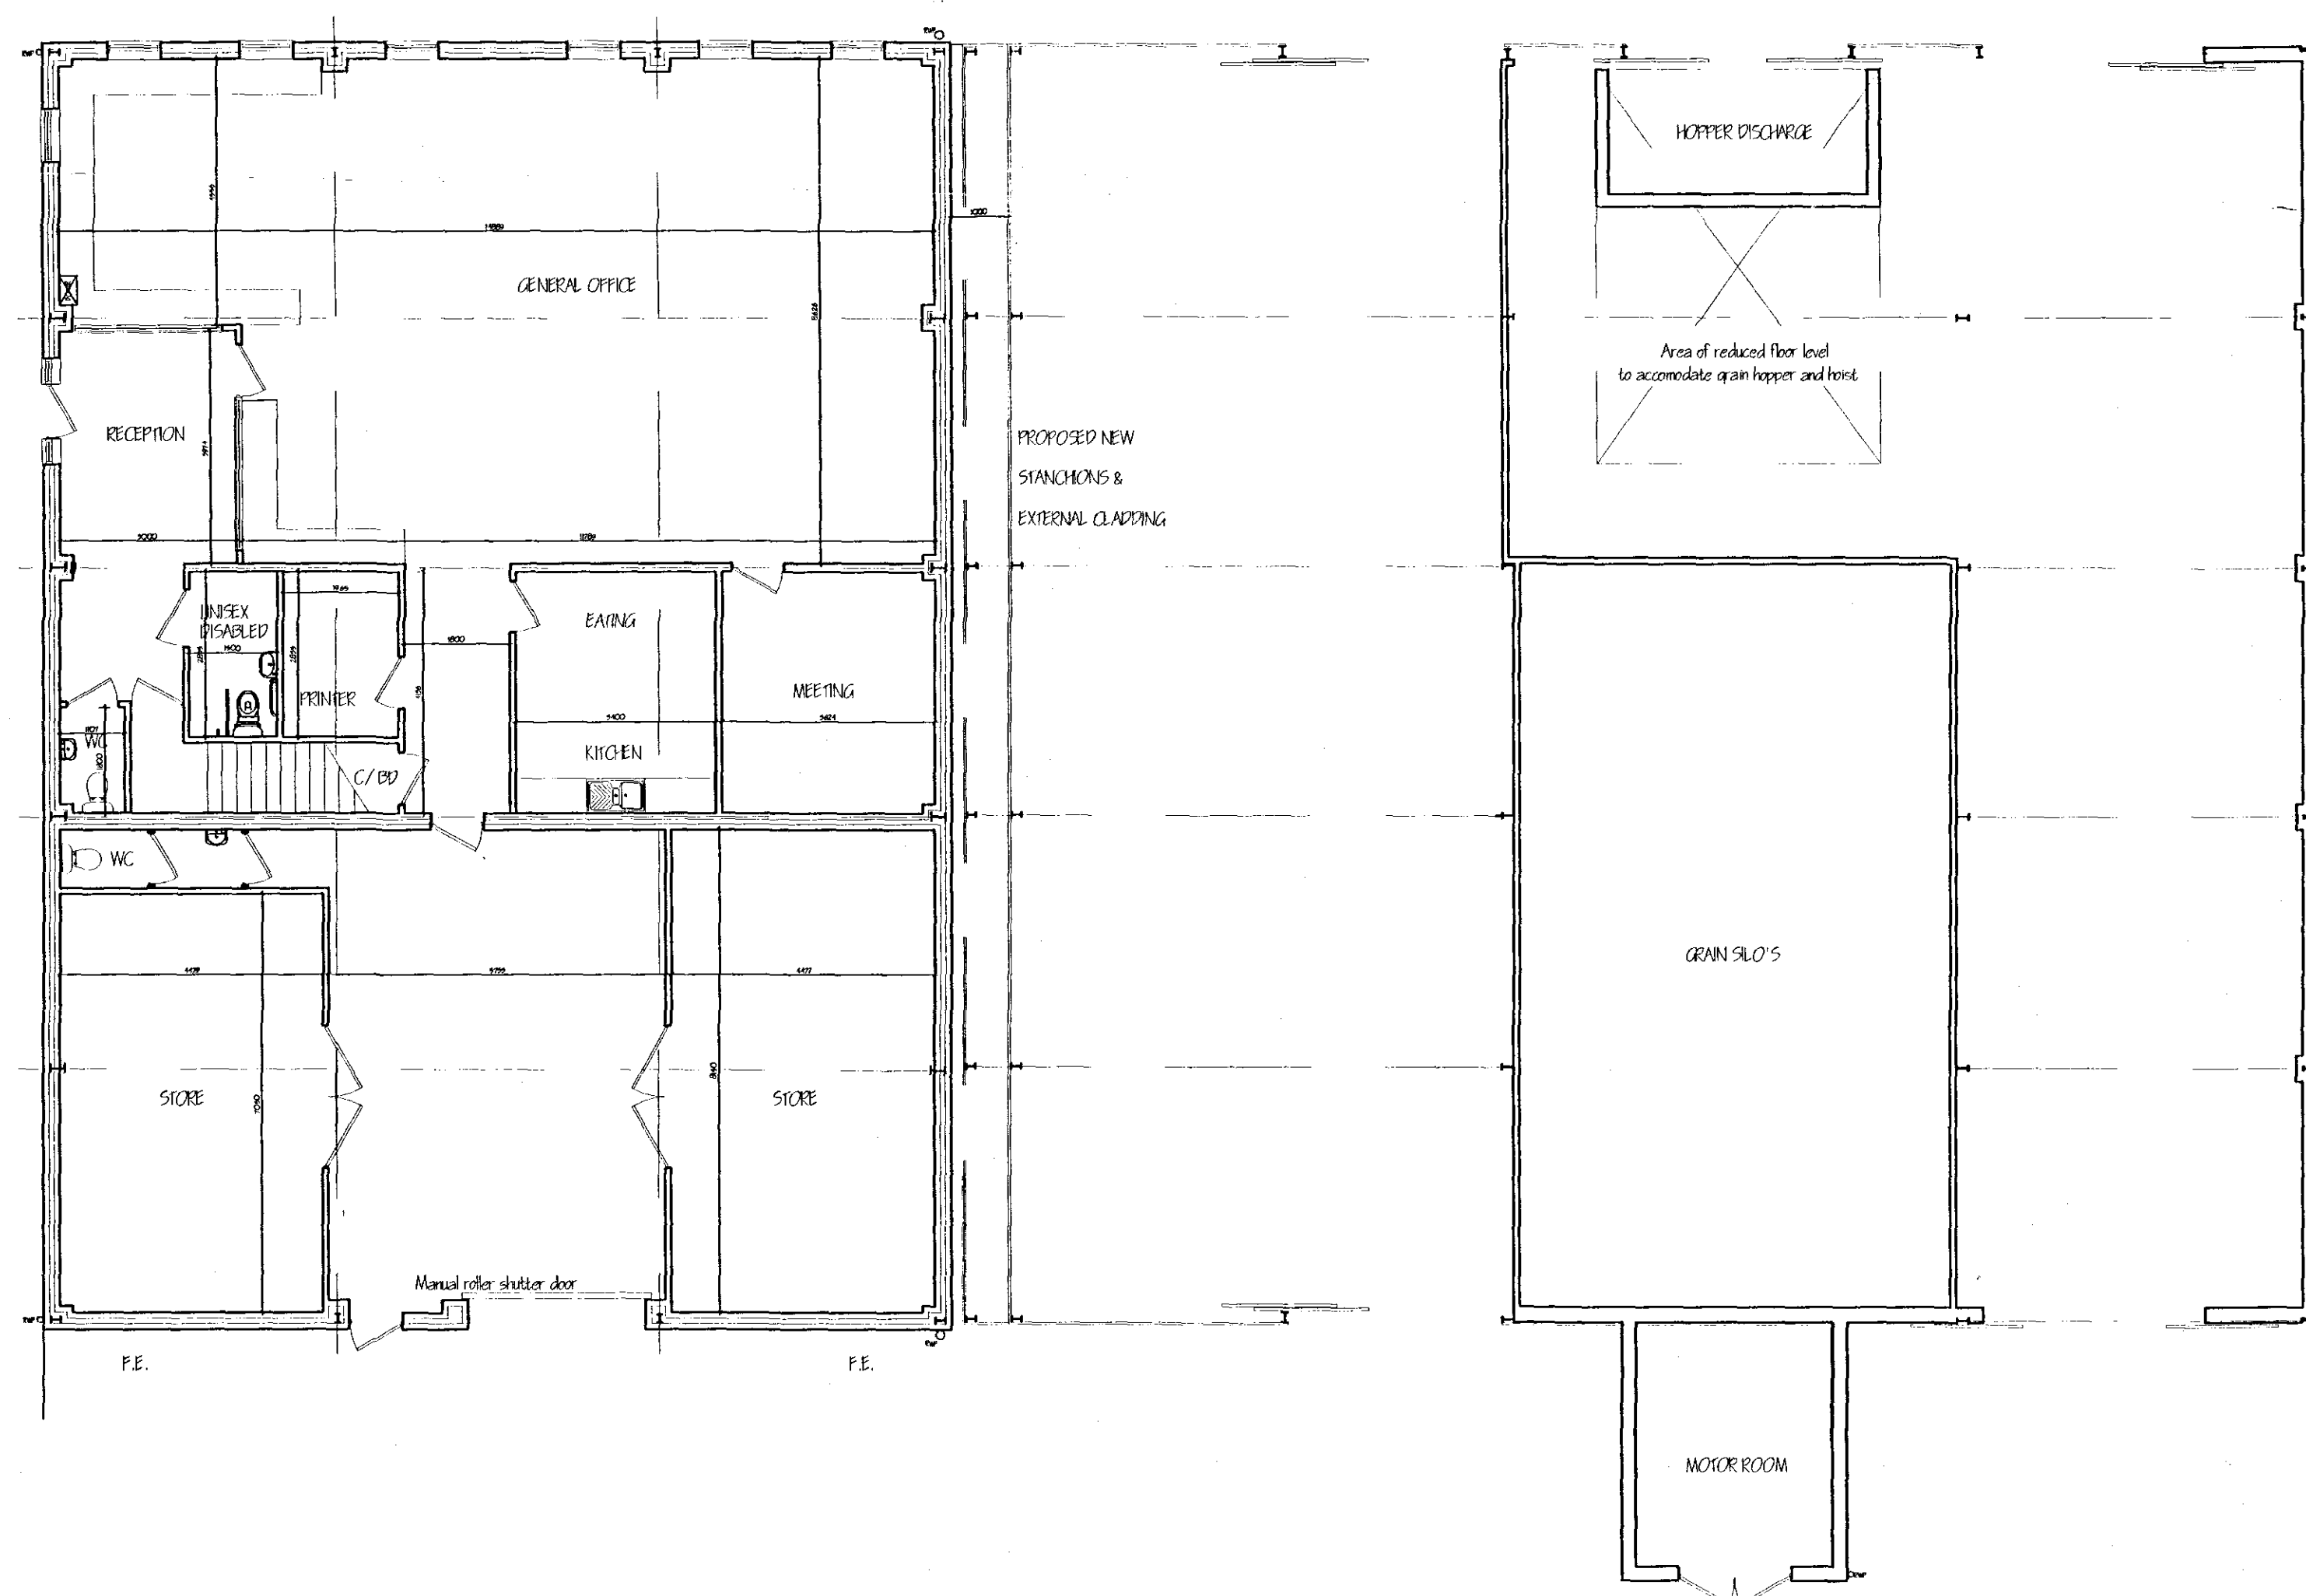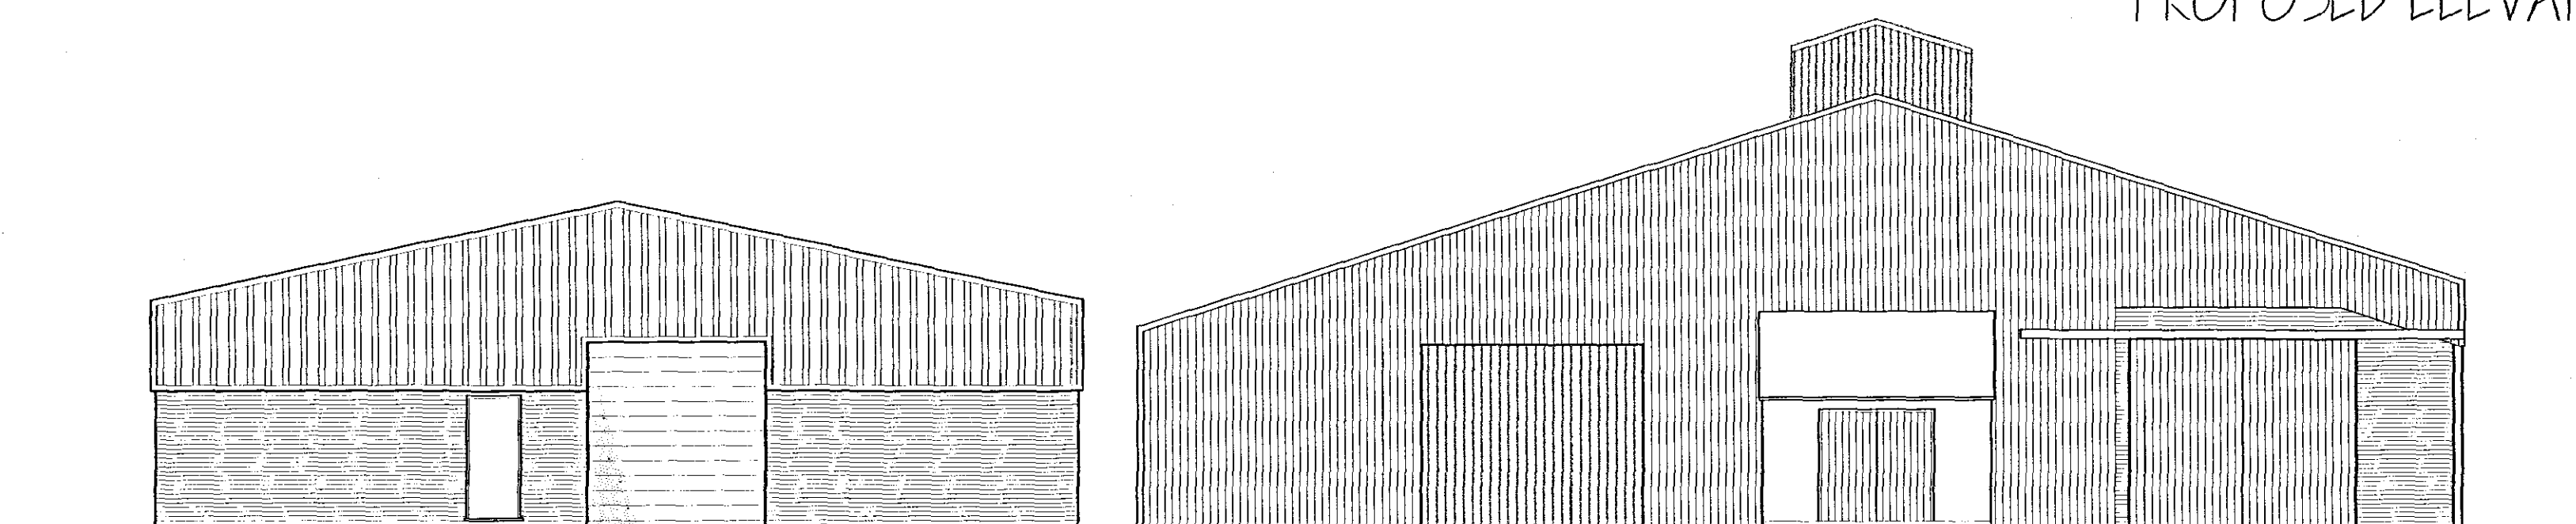

PROPOSED GROUND FLOOR PLAN 1:100

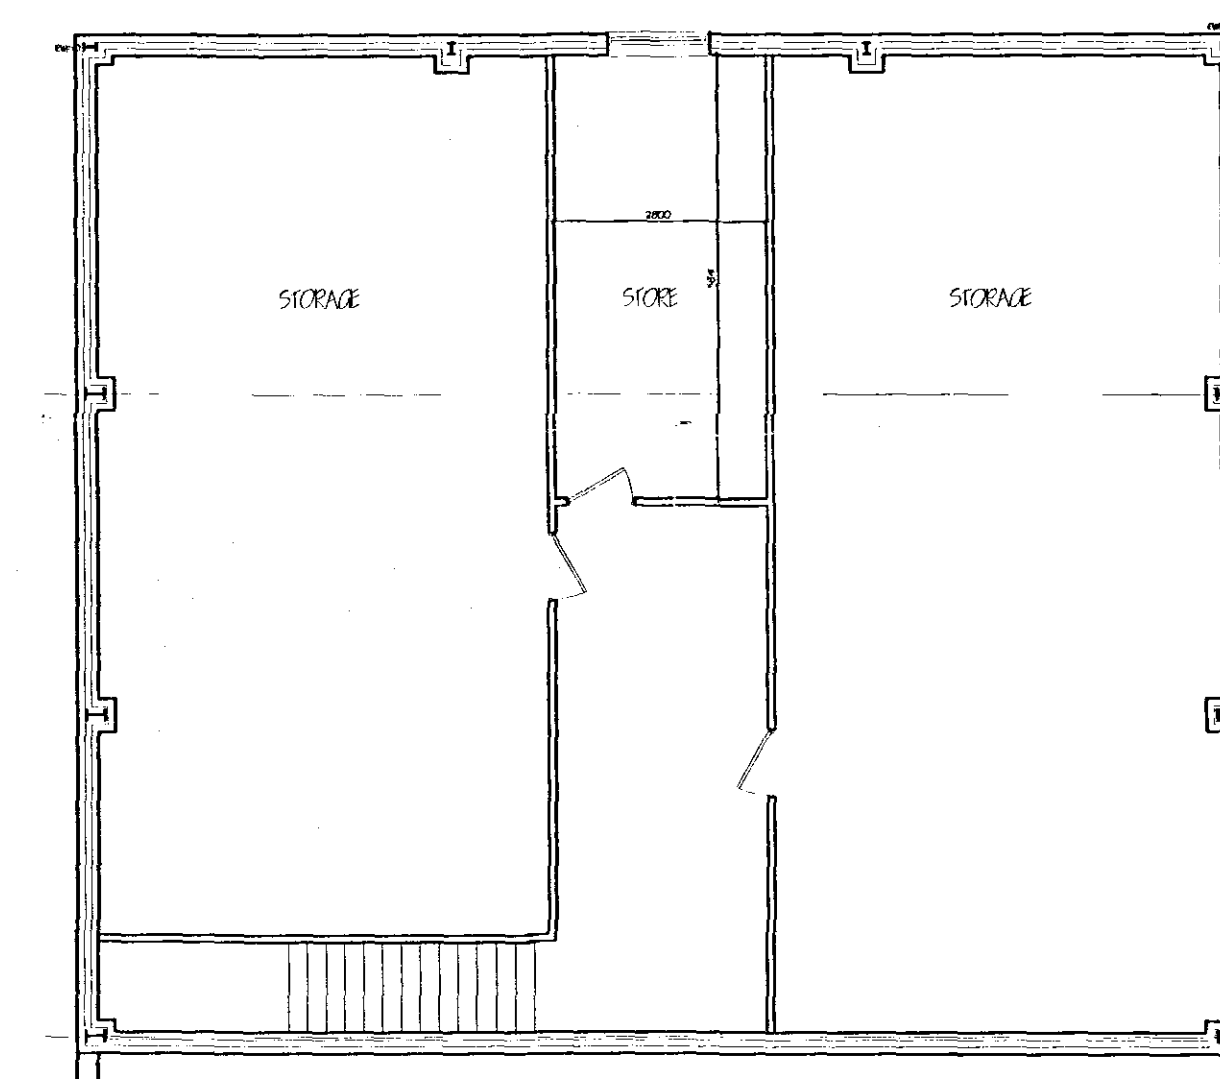

PROPOSED FIRST FLOOR PLAN 1:100

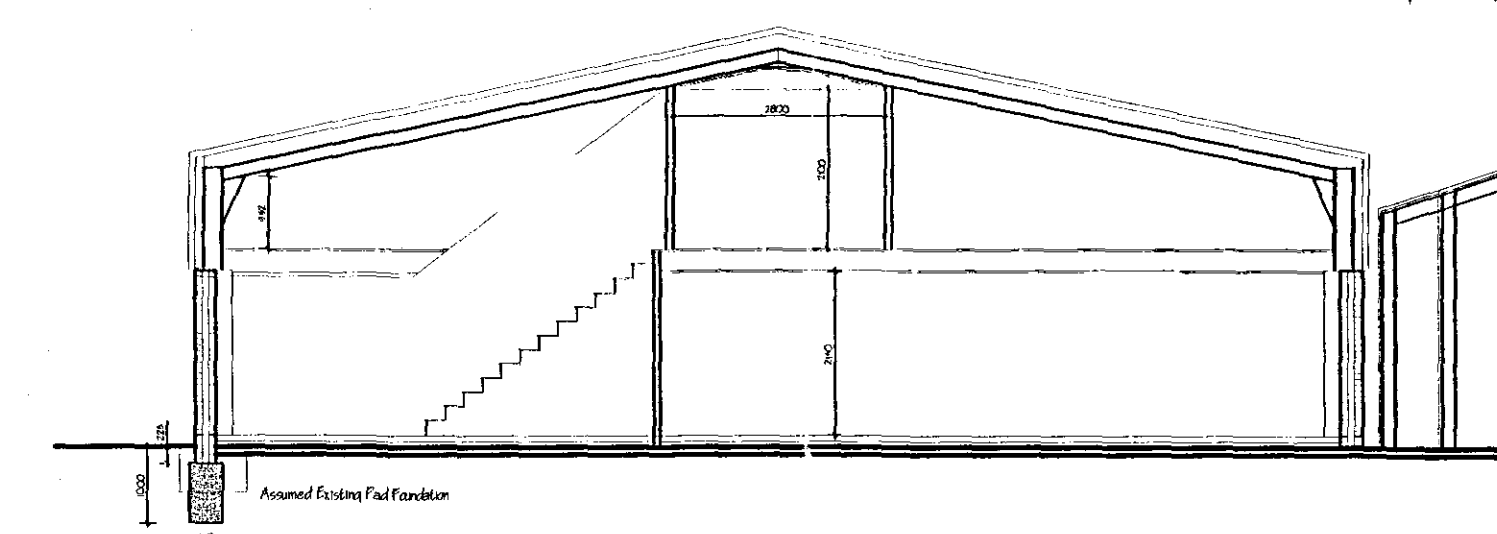

TYPICAL SECTION 1:100

B	CLIENT AMENDMENTS	5-12-07
A	CLIENT AMENDMENTS	4-12-07
ref:	revision	date

G. R. MERCHANT LTD.
I.ENG AMICE FIWO

**ARCHITECTURAL, STRUCTURAL
AND LAND DRAINAGE
CONSULTANTS**

4 Wrights Mews
12A Park Road, Holbeach,
Spalding, Lincs. PE12 7EE
Tel: 01406 450800
Fax: 01406 425744
E-Mail: gr.merchant@btconnect.com

Project

CHANGE OF USE TO BUILDERS YARD
SEAS END ROAD
MOULTON LOOSEGATE
SPALDING, Lincs.

Client
SEAS END BUILDERS

Drawing

PROPOSED PLANS
PROPOSED SECTION

Job Ref.	Drawing No.
1547-07	05B

Date	NOV 2007	Drawn	SLB
------	----------	-------	-----

Scales
AS NOTED

[illegible]

DETERMINE
PLAN