


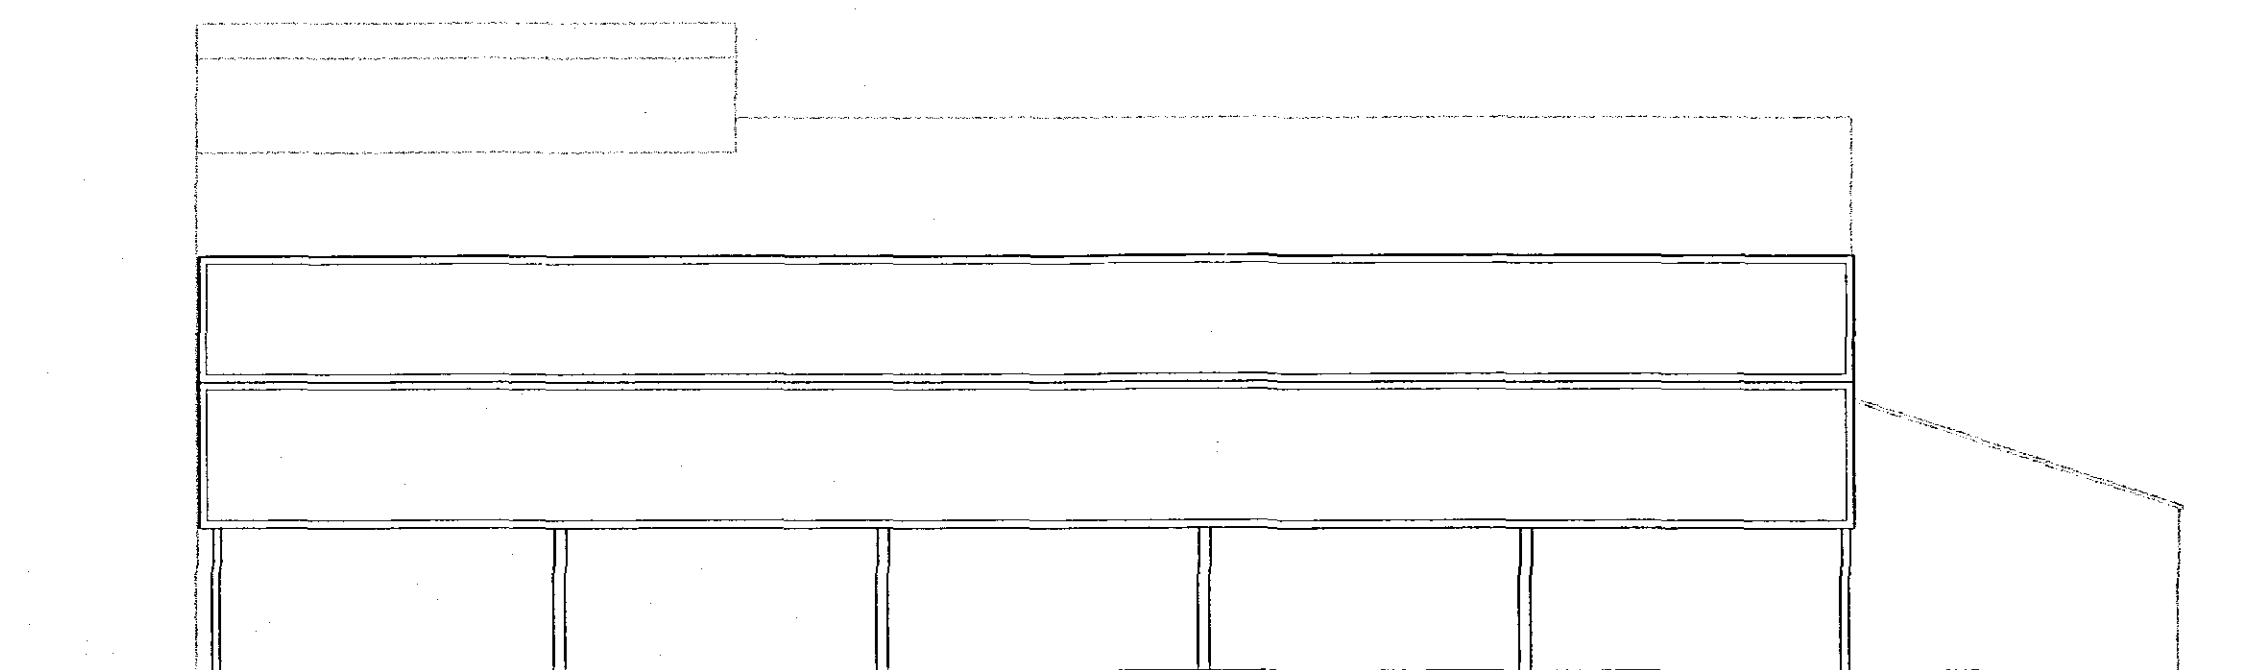


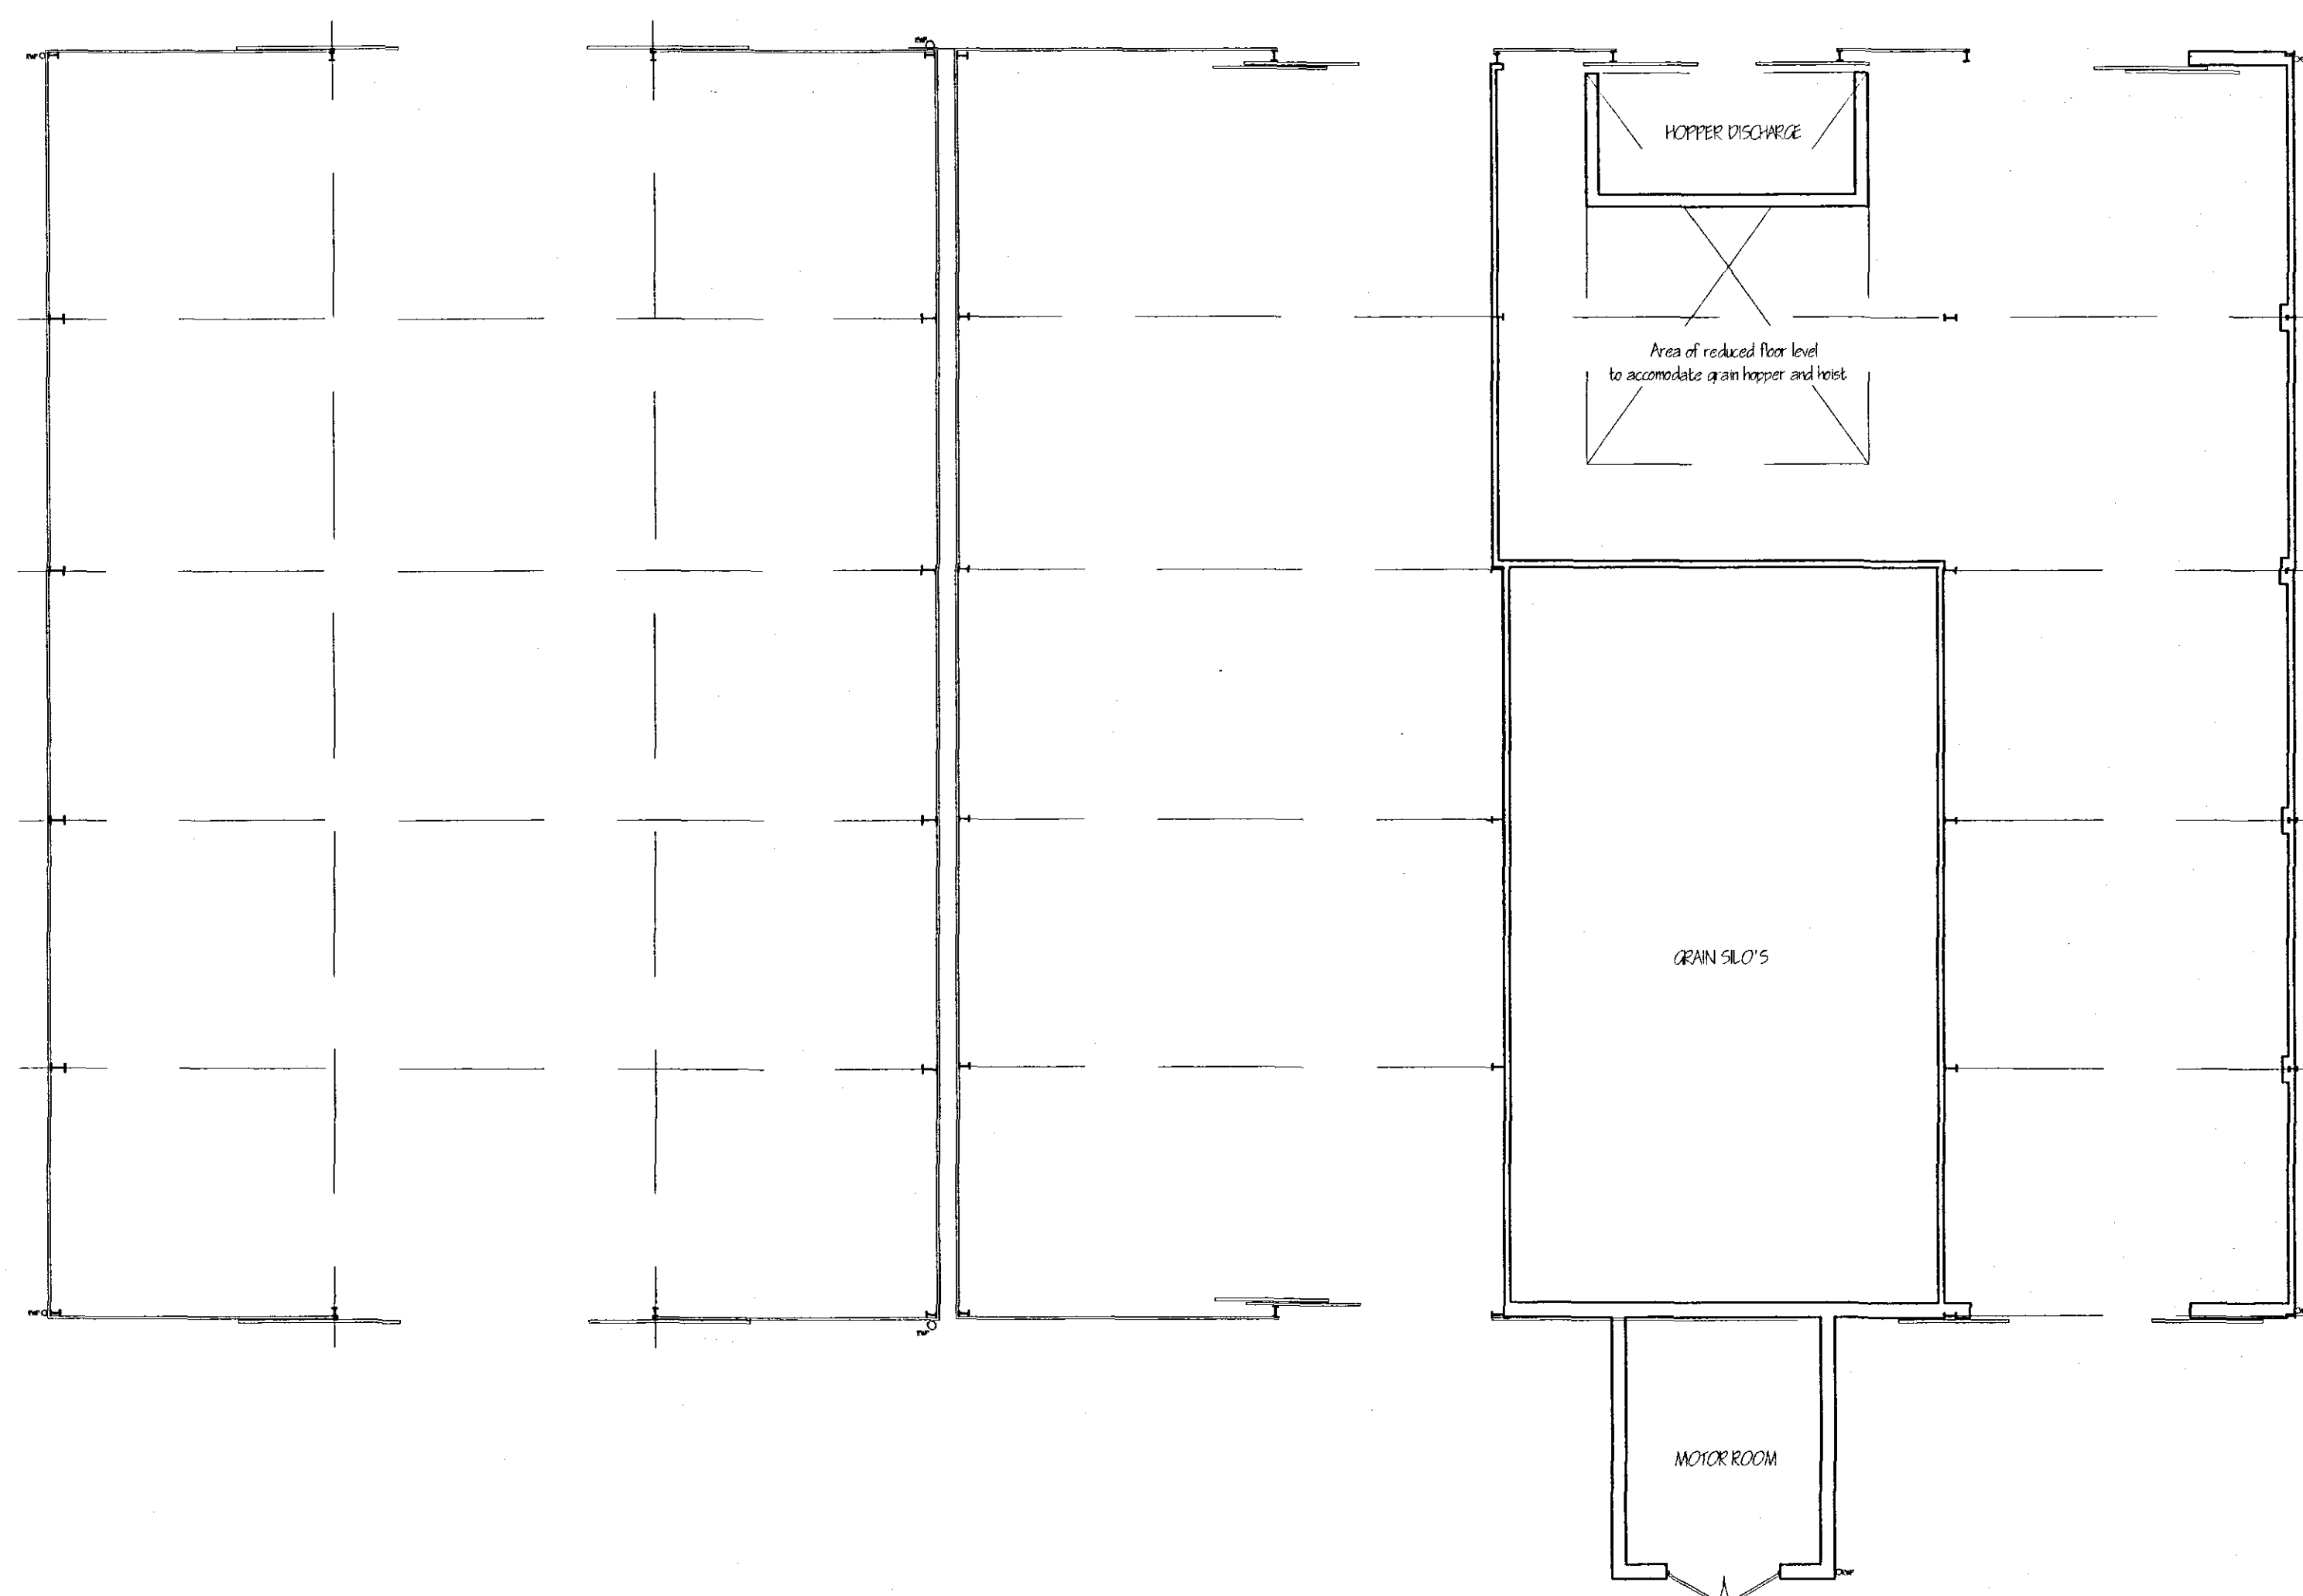

EXISTING ELEVATIONS 1:100

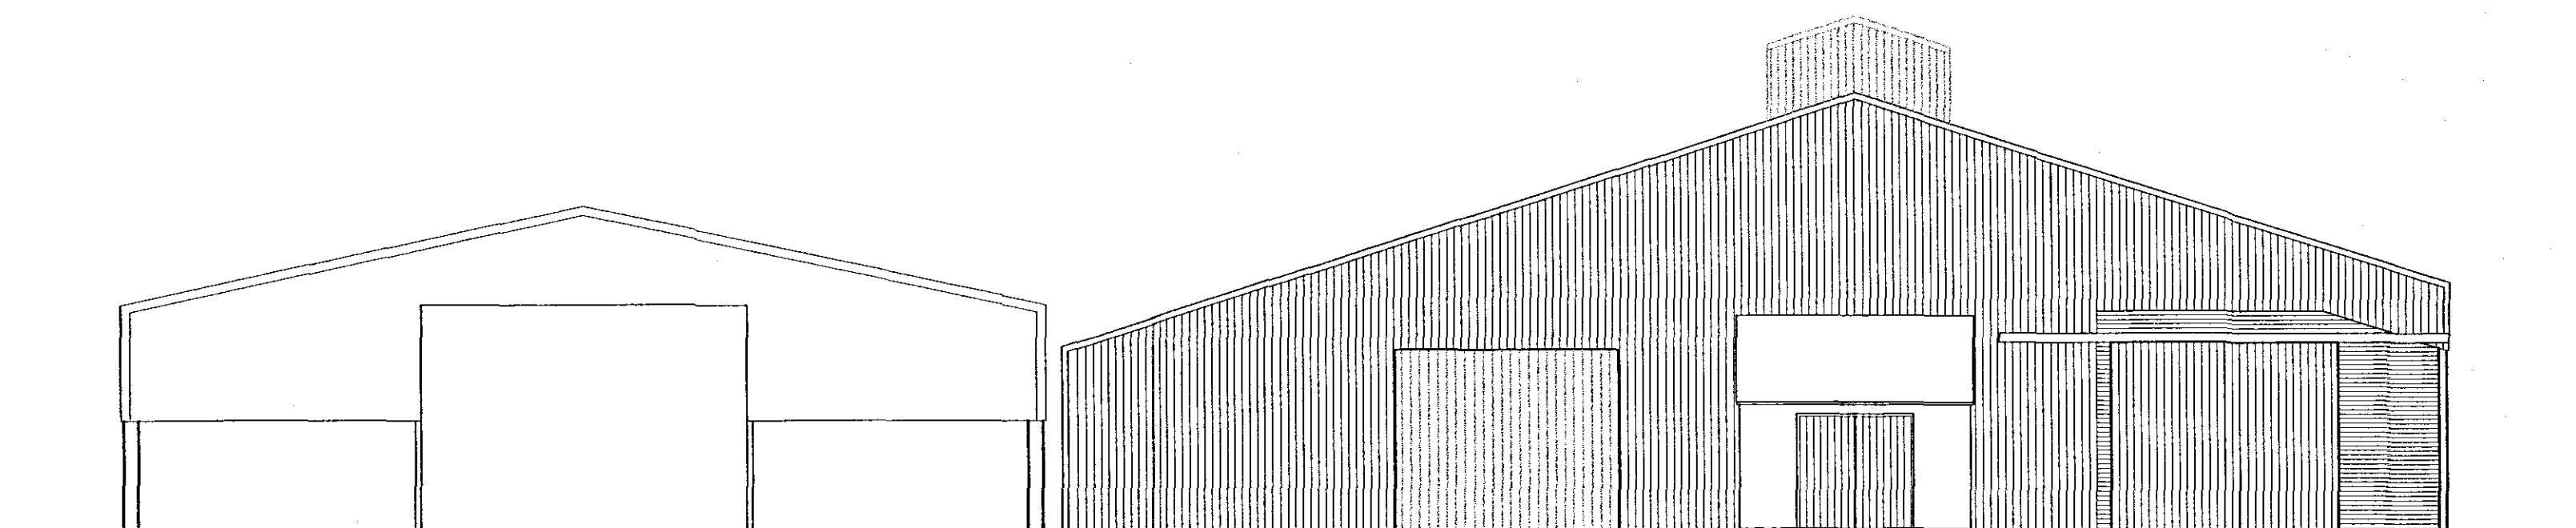

EXISTING GROUND FLOOR PLAN 1:100

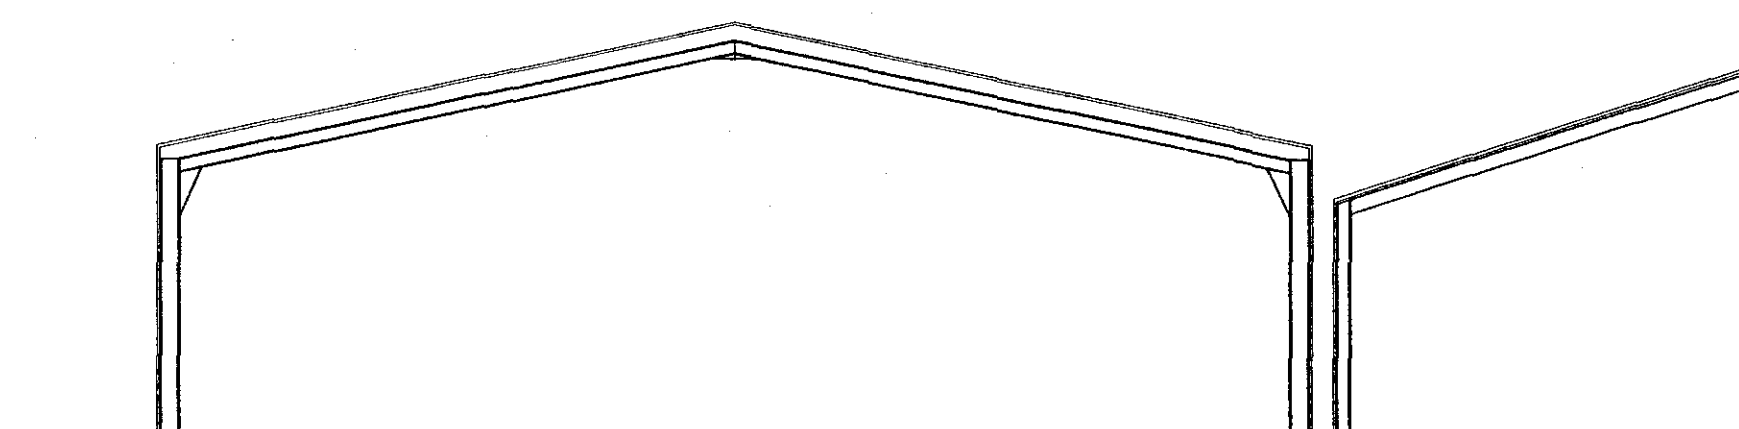

TYPICAL SECTION 1:100

**DETERMINED
PLAN**

[illegible]

G. R. MERCHANT LTD.
I.ENG AMICE FIWO

**ARCHITECTURAL, STRUCTURAL
AND LAND DRAINAGE
CONSULTANTS**

4 Wrights Mews
12A Park Road, Hovebeech,
Spalding, Lincs PE12 7EE
Tel: 01406 480800
Fax: 01406 428744
E-Mail: gr.merchant@btconnect.com

Project

CHANGE OF USE TO BUILDERS YARD
SEAS END ROAD
MOULTON LOOSEGATE
SPALDING, Lincs.

Client
SEAS END BUILDERS

Drawing

EXISTING PLANS
TYPICAL SECTION
EXISTING ELEVATIONS

Job Ref.	Drawing No.
1547-07	06

Date	Drawn
NOV 2007	SLB

Scales

AS NOTED

DO NOT SCALE FROM THIS DRAWING