


SHDC
Planning & Development
16 DEC 2004
Ref: 1653/04

DETERMINED
PLAN

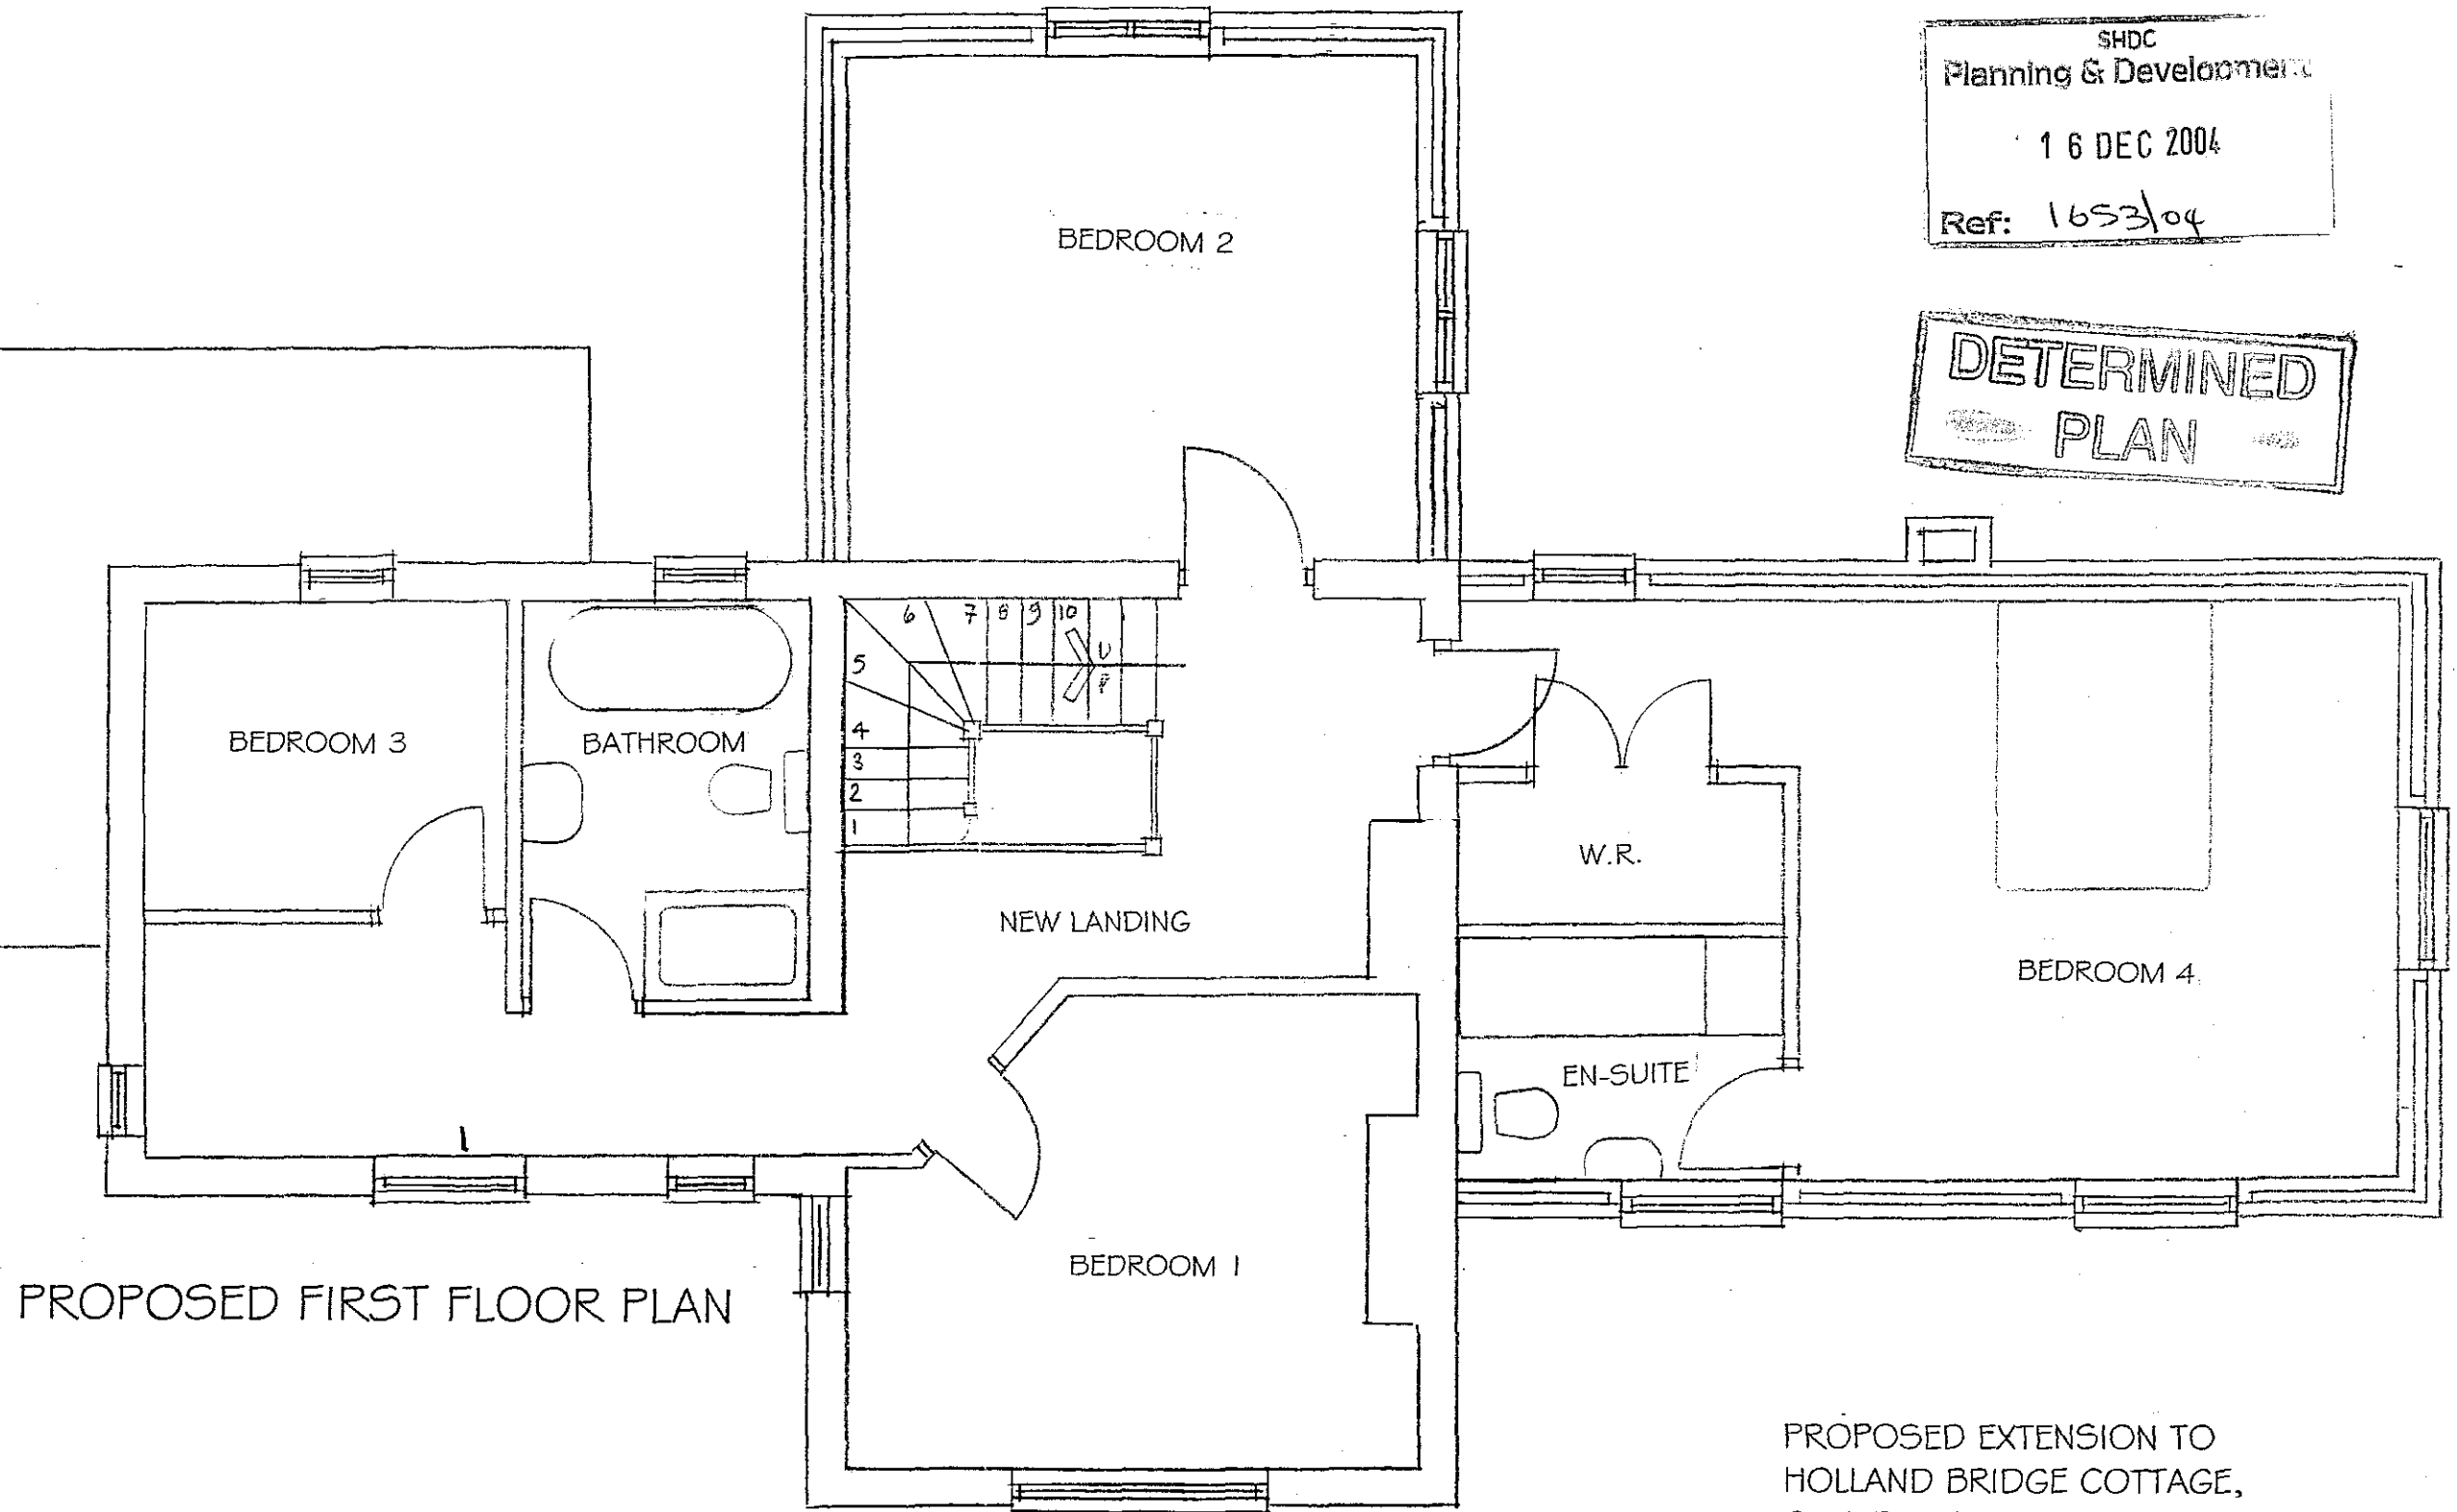

PROPOSED FIRST FLOOR PLAN

PROPOSED EXTENSION TO
HOLLAND BRIDGE COTTAGE,
GULL BANK, WHAPLODE DROVE,
FOR MR AND MRS MERCHANT
Proposed First Floor Plan - scale 1:50
Dwg. no. 04/25/04 Rev A (DEC 2004)