


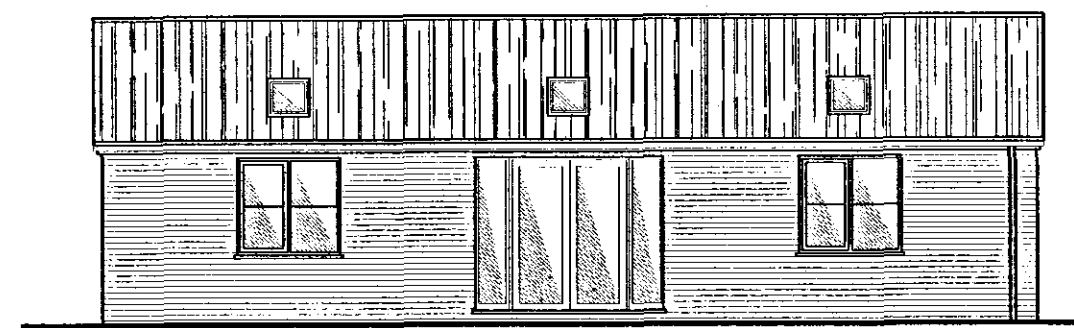
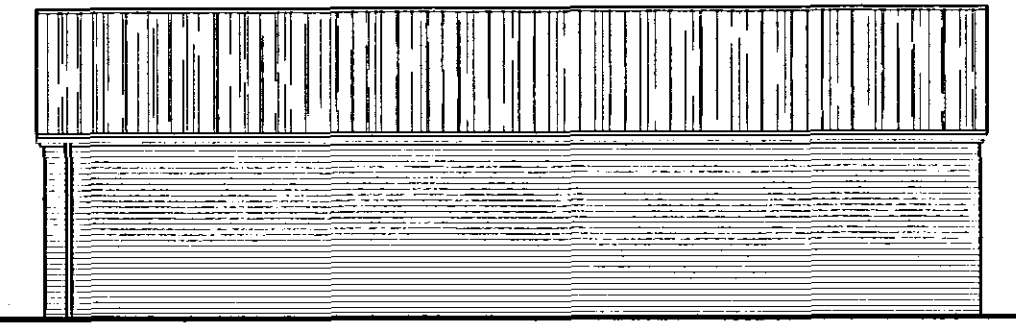
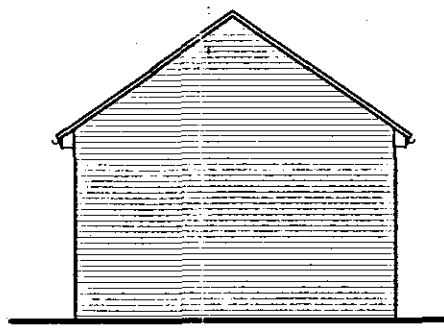


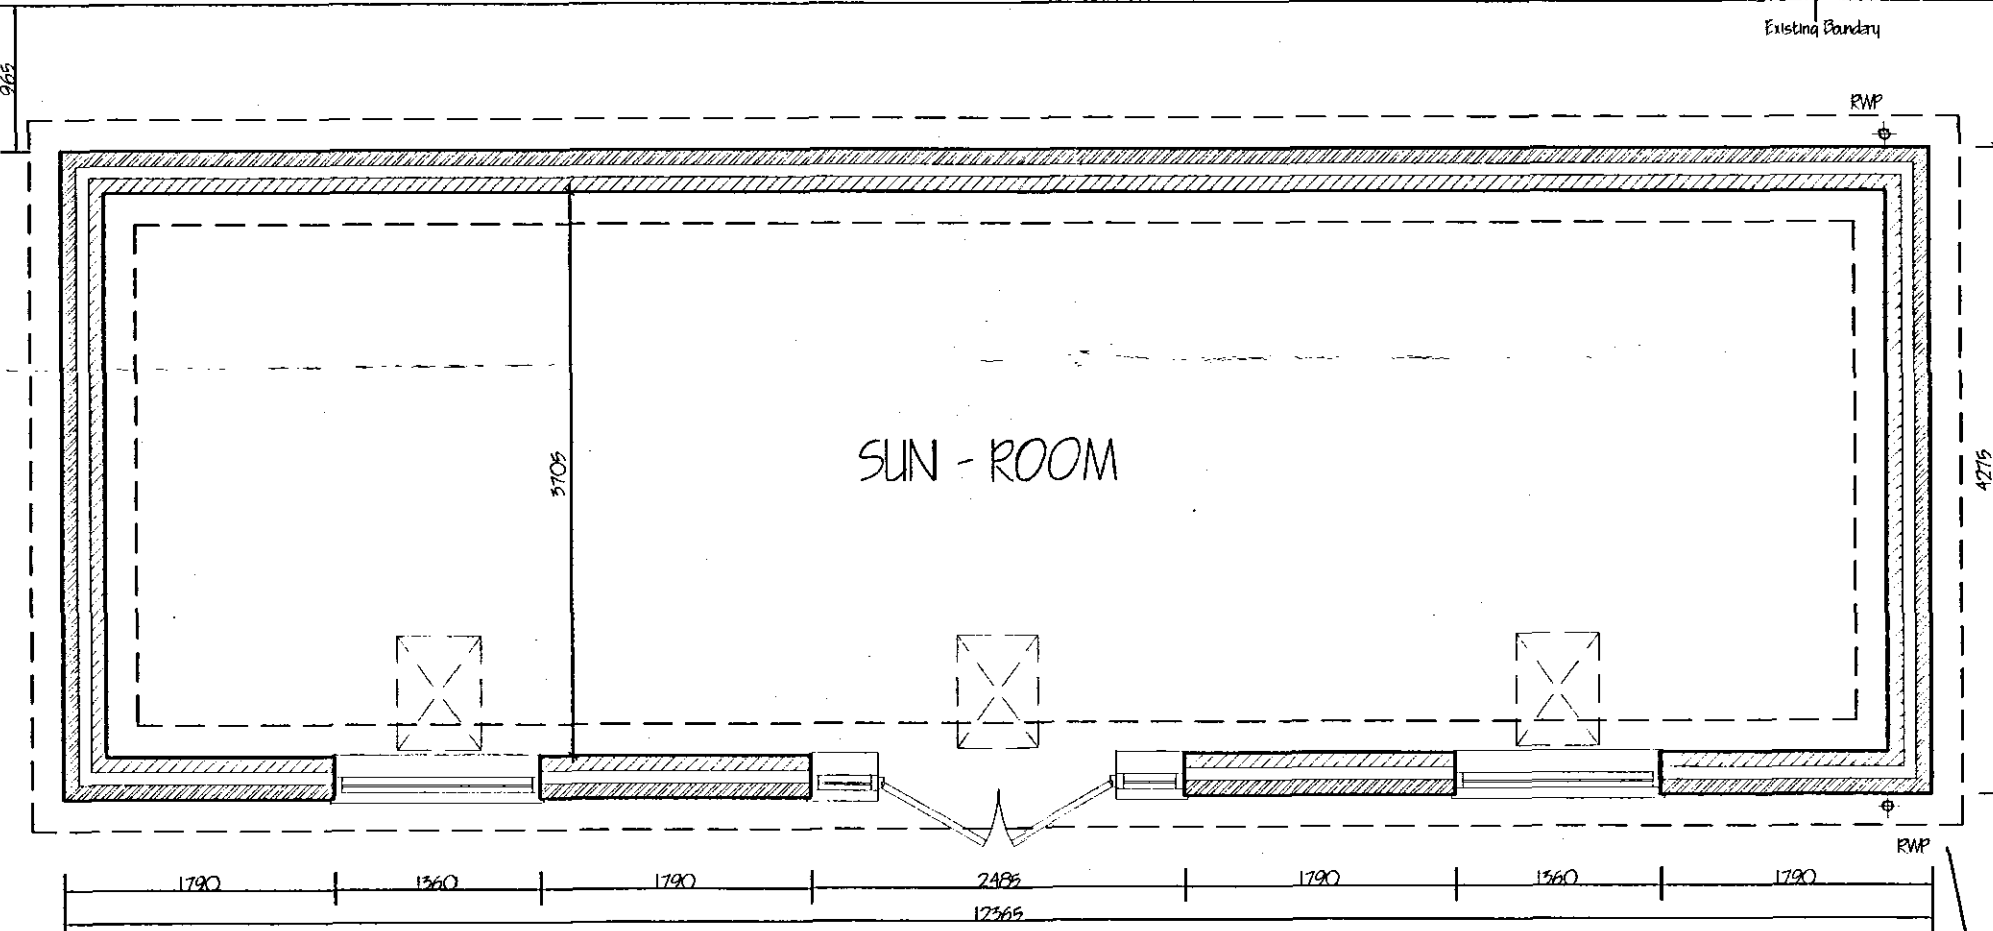


PROPOSED FRONT ELEVATION 1:100

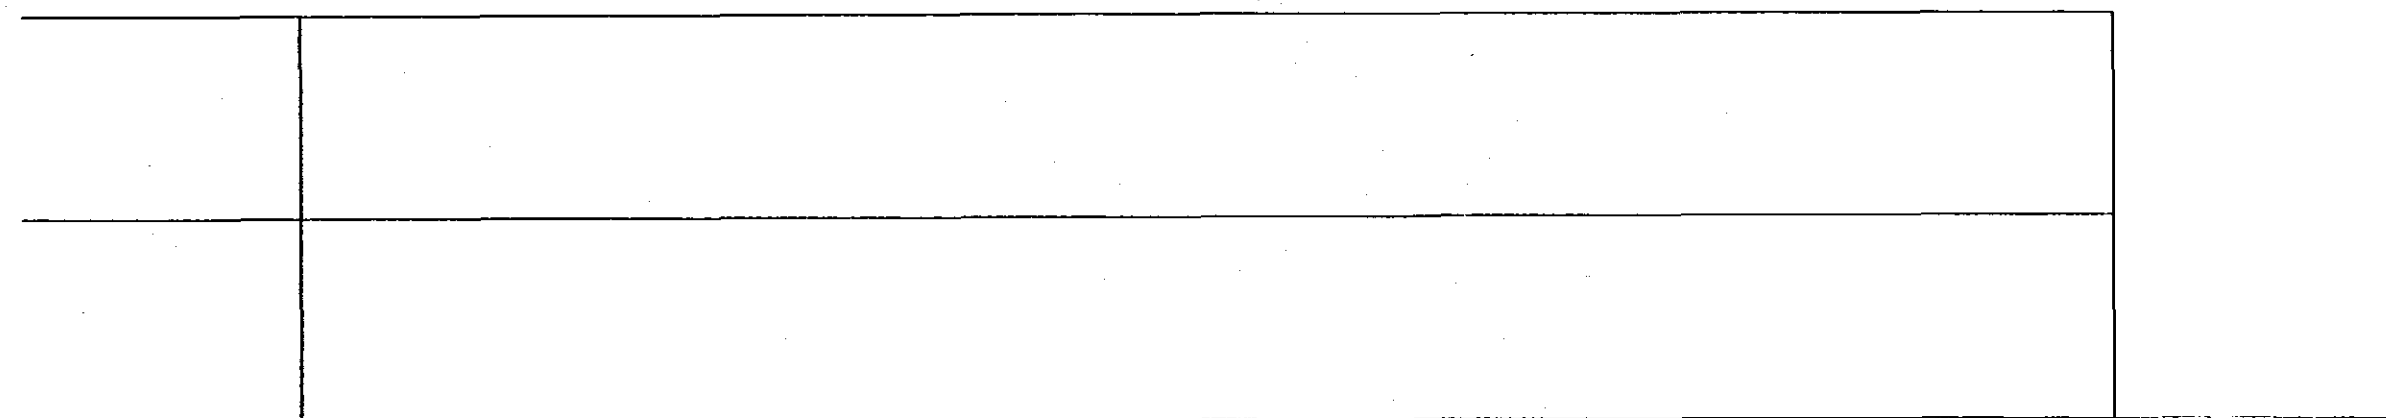



PROPOSED REAR ELEVATION 1:100

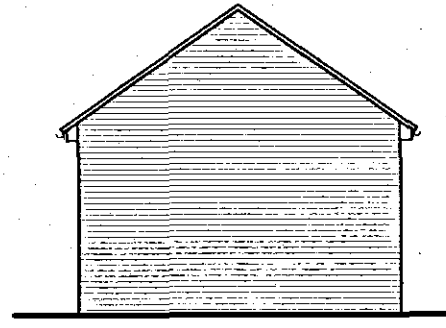

PROPOSED PLAN 1:100

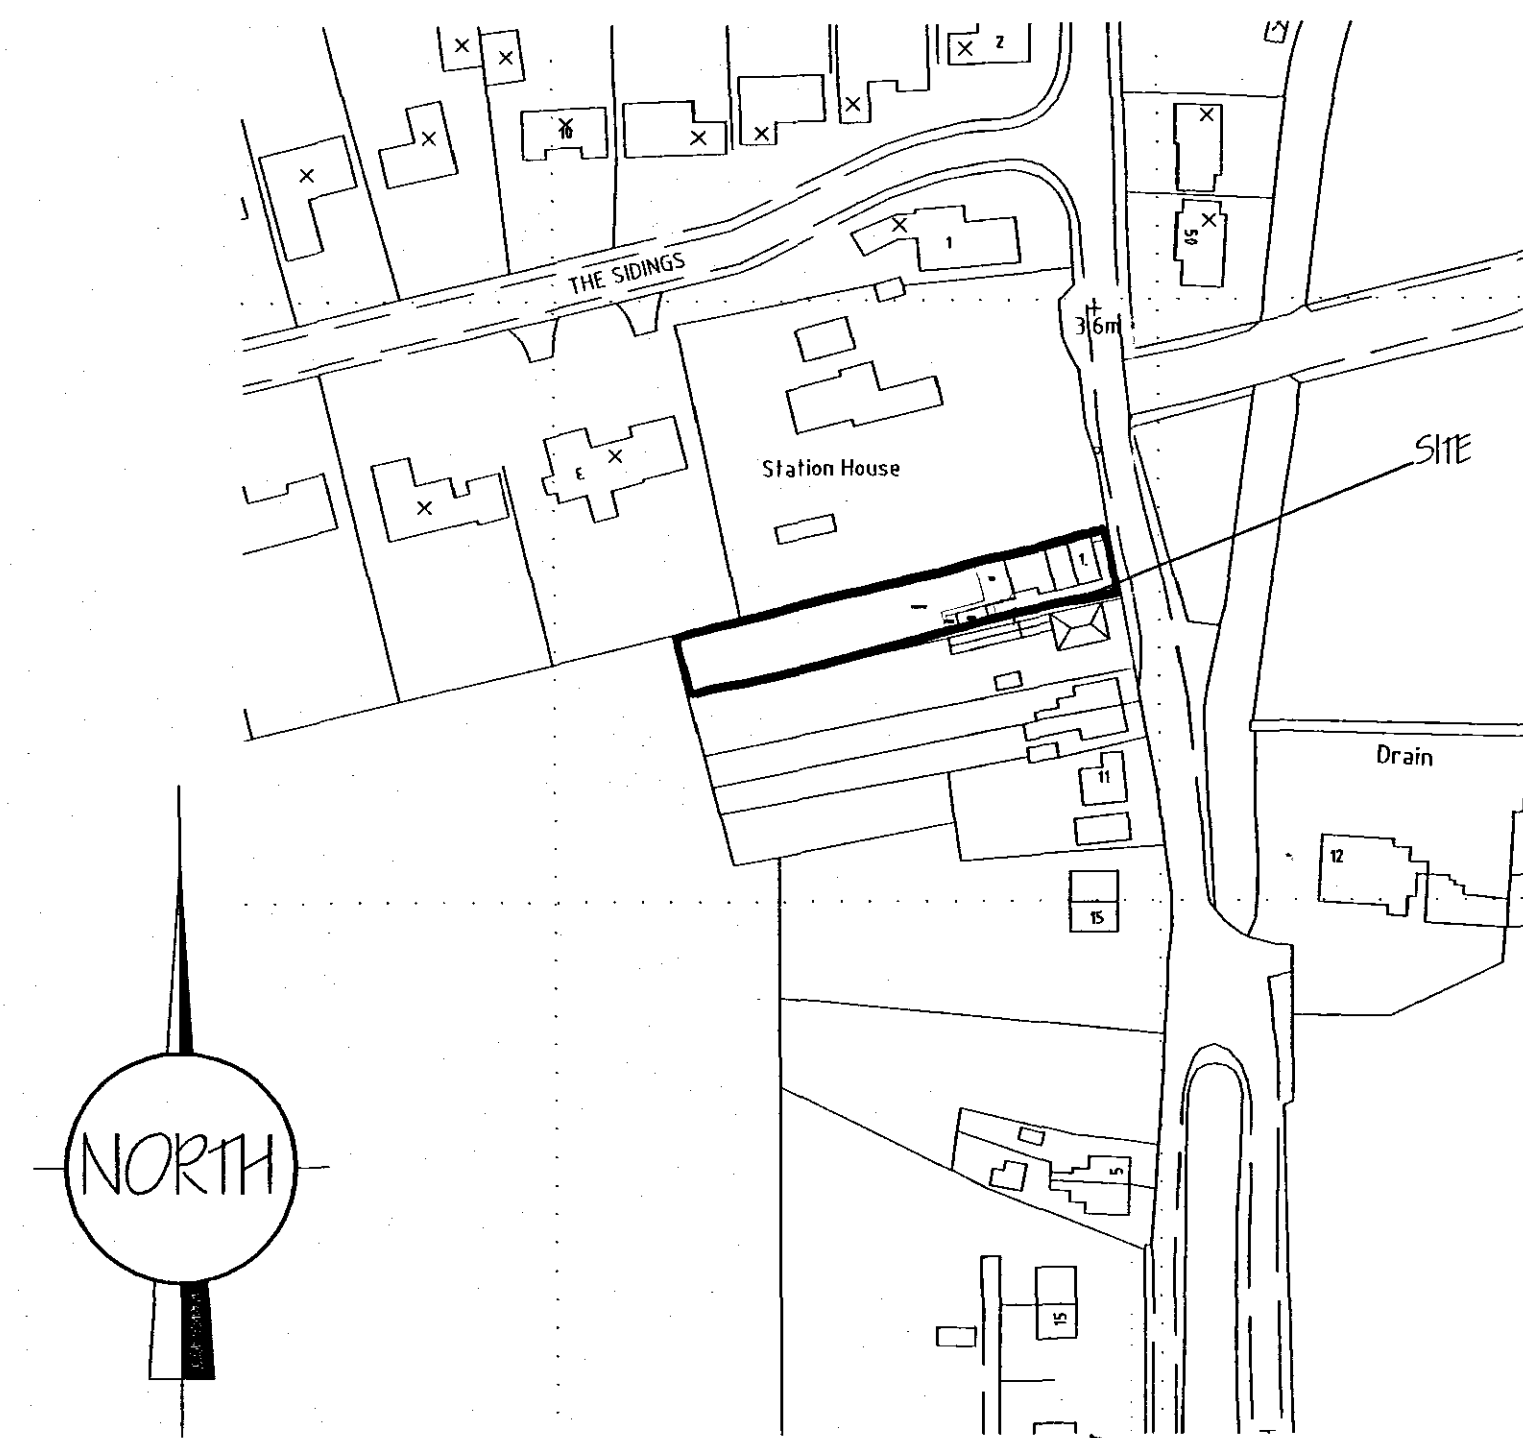

LOCATION PLAN 1:1250

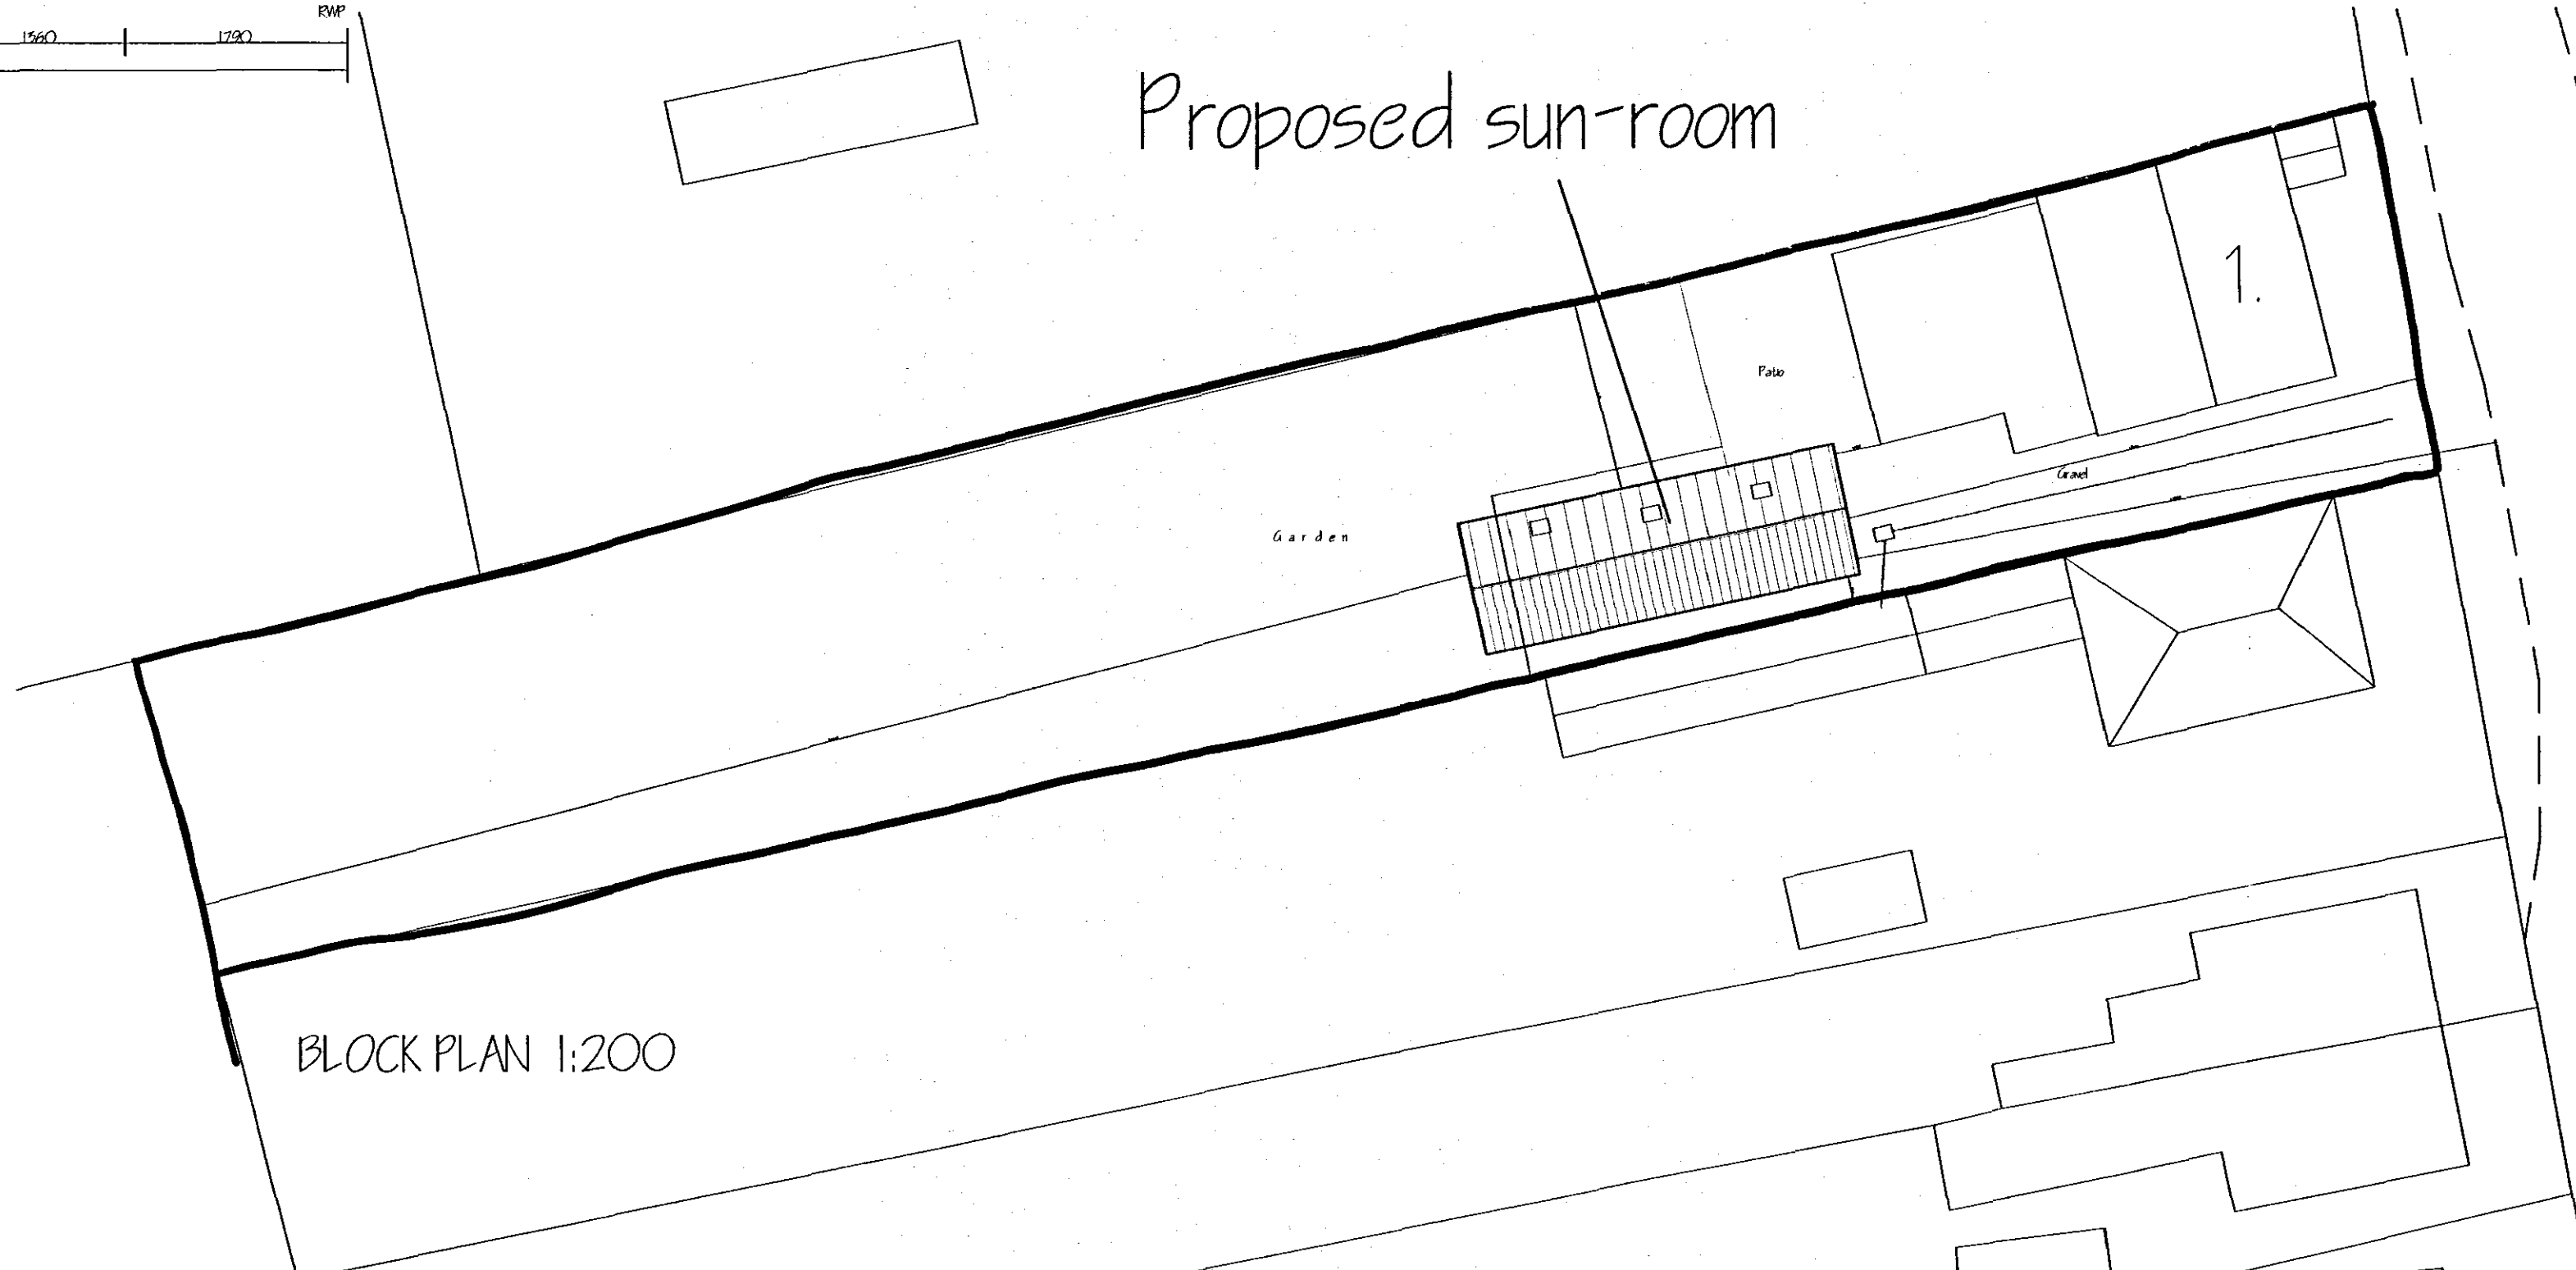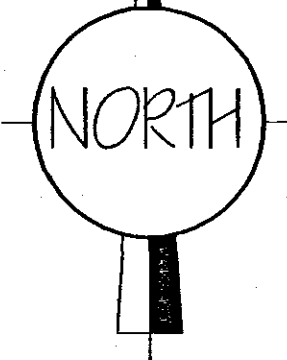

BLOCK PLAN 1:200

DETERMINED PLAN

ref.	revision	date
A	CLIENT'S AMENDMENTS	19-12-07

G. R. MERCHANT LTD.
1.ENG AMICE FIMO
**ARCHITECTURAL, STRUCTURAL
AND LAND DRAINAGE
CONSULTANTS**
4 Wrights Mews
12A Park Road, Holbeach,
Spalding, Lincs. PE12 7EE
Tel: 01406 490800
Fax: 01406 425744
E-Mail: gr.merchant@btconnect.com

Project
PROPOSED GARDEN ROOM
HALLGATE HOUSE
1 HALLGATE
MOUTON, PE12 6QF

Client
MR & MRS A MAULIN

Drawing
PROPOSED PLAN
PROPOSED ELEVATIONS
BLOCK AND LOCATION PLANS

Job Ref.
1695/07

Drawing No.
OIA

Date
DECEMBER 2007

Drawn
SLB

Scales
AS NOTED

DO NOT SCALE FROM THIS DRAWING
This drawing is copyright and may not be altered, copied, photographed or used for any other purpose other than that for which it is issued. The General Contractor is to check all dimensions on site and report any discrepancies to the Architect. All details shown on this drawing including foundations are based upon typical site conditions related to the area. No responsibility can be accepted for abnormal conditions which may be discovered during construction work in connection with the building. The drawing is issued in the amount of information contained and does not purport to contain a full specification of the works. It is issued as a contract document. The works will not be supervised or inspected on site by G.R. Merchant or any representative thereof. It is the client's or their agent's responsibility to ensure that the works are carried out in accordance with the specification and relevant codes of practice. Materials shall conform to appropriate British standards or equivalent. The Employer/Client shall ensure that the selected contractor is competent with and abides all regulations necessary to ensure compliance with Health and Safety legislation for Building sites and Work places. The Employer/Client is advised that should the works need to comply with the Construction Design and Management Regulations 2007, the Employer/Client shall ensure that the works are carried out in accordance with the regulations. The works shall comprise of all that is shown on the drawing and details. Work that may not specifically be shown but may be reasonably inferred as necessary to carry out the works shall be deemed to be included. It is the job and owner responsibility to be aware of the Party Wall etc. Act 1996 when building in close proximity to adjoining neighbors boundaries.

20 DEC 2007
1670/07