



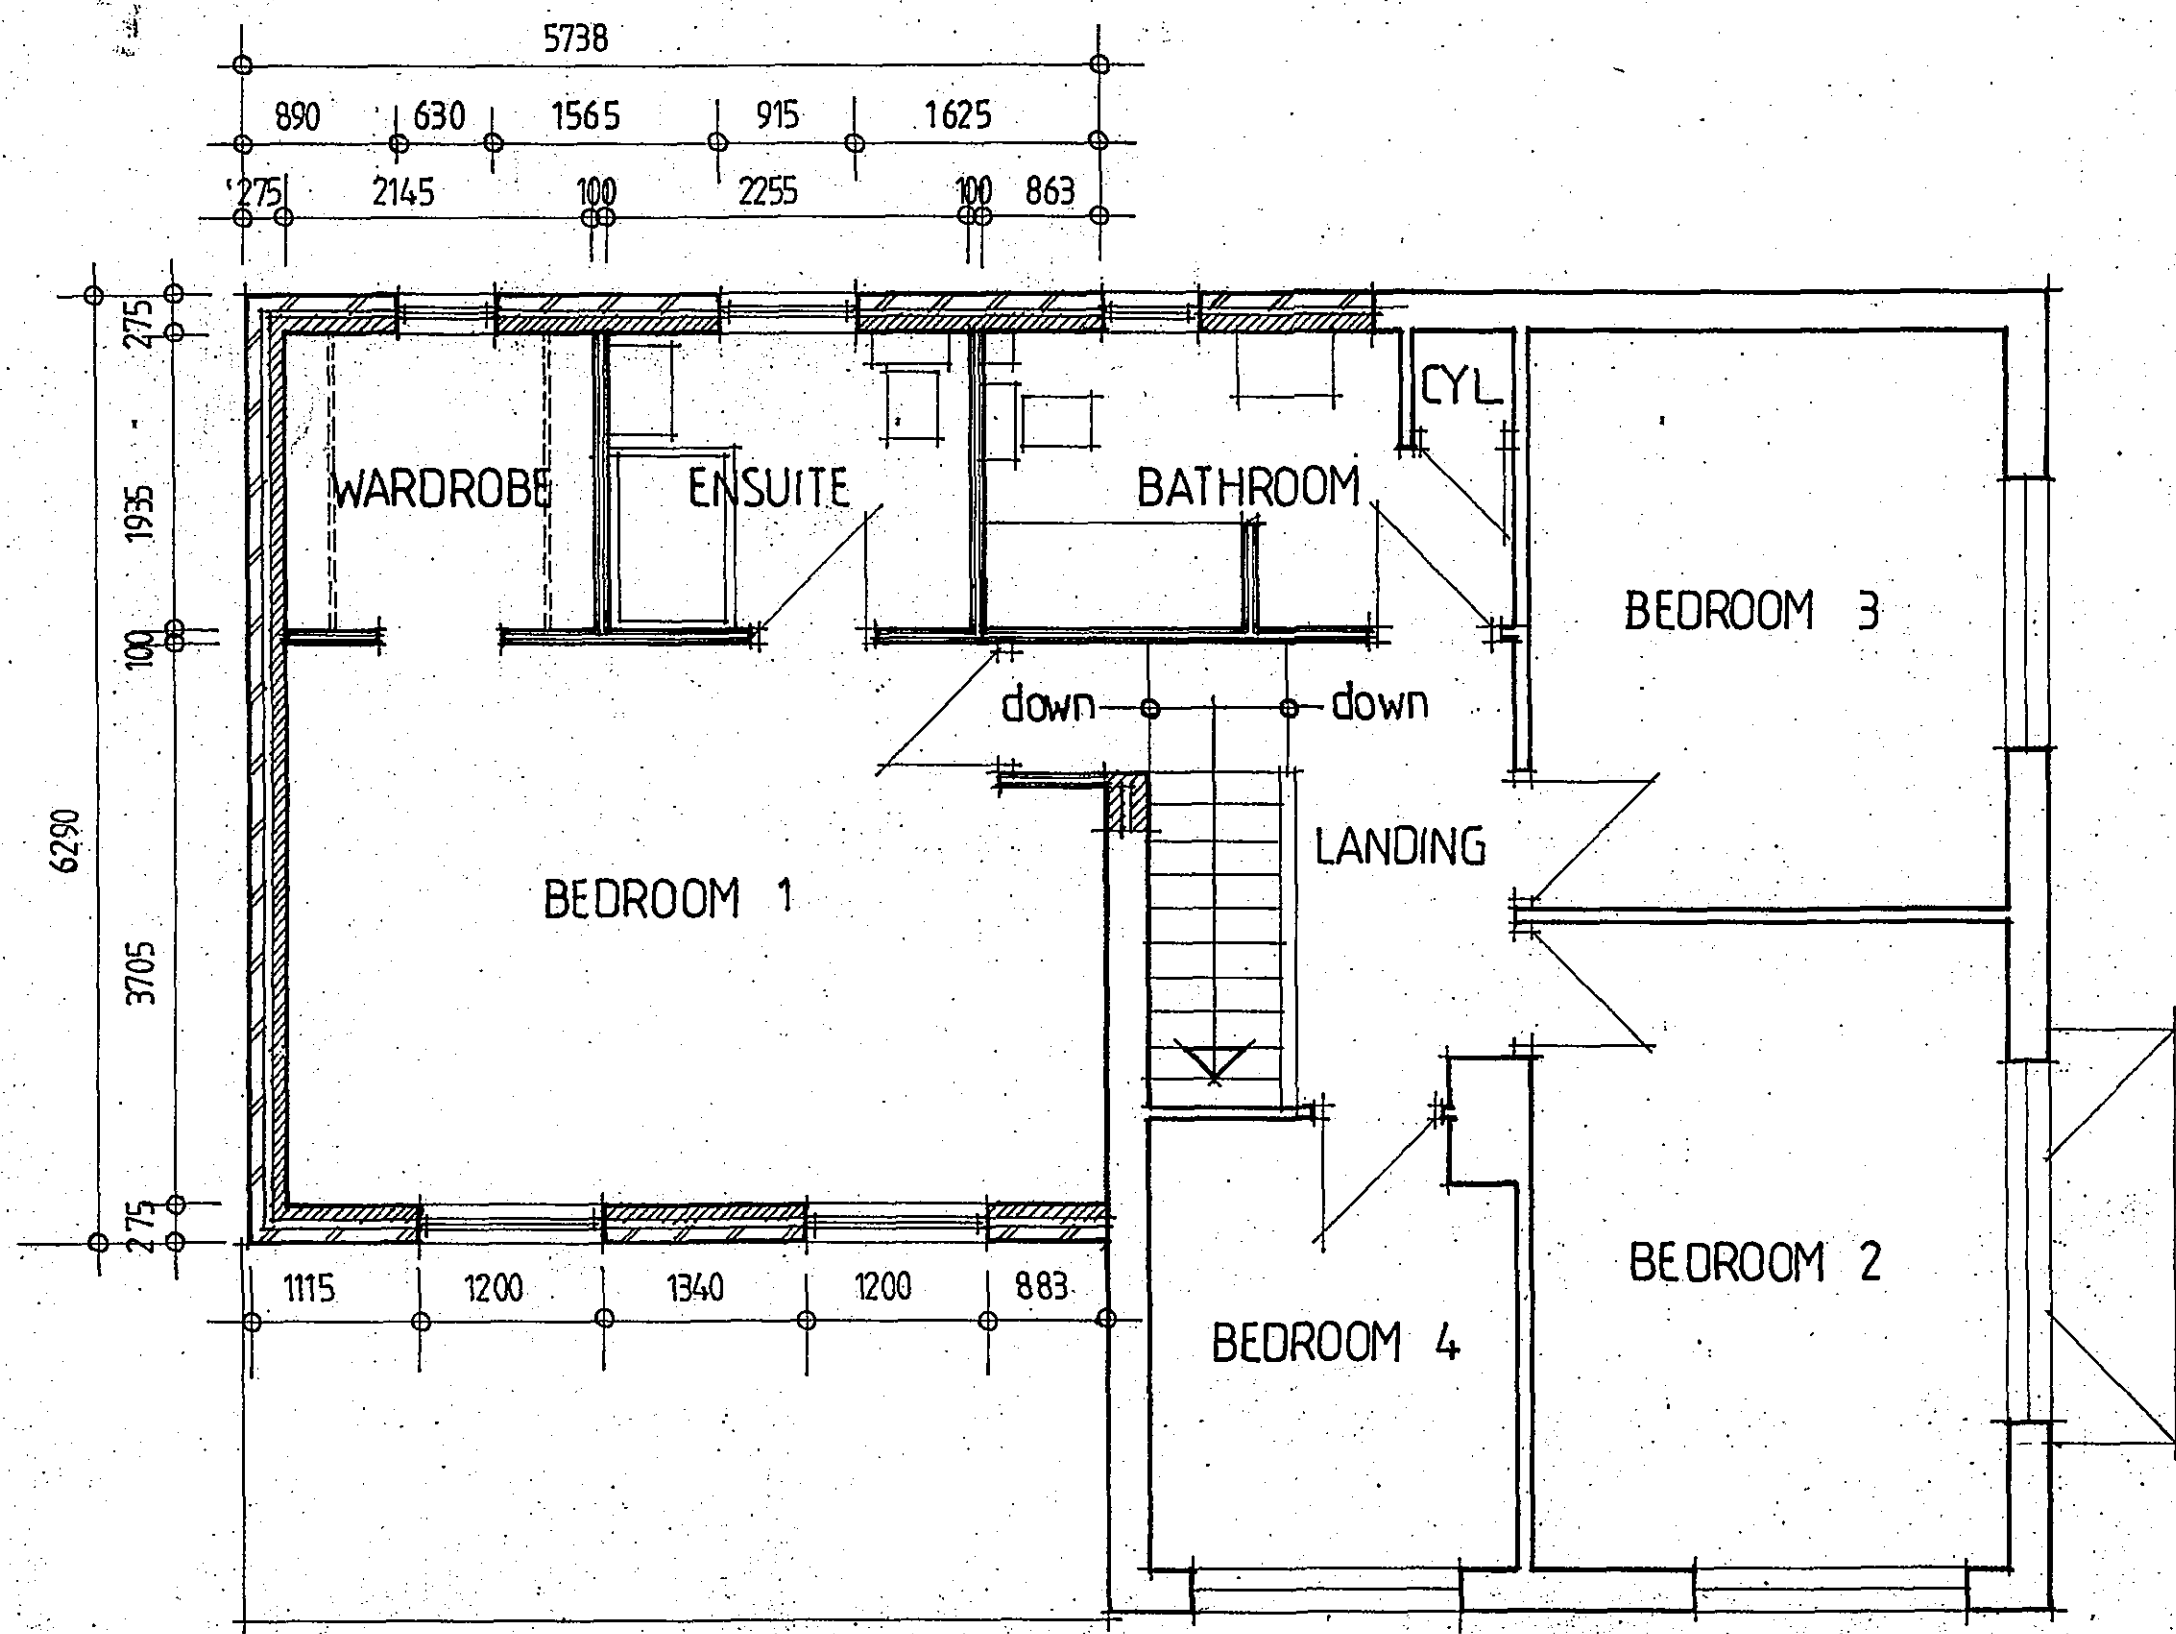

FIRST FLOOR PLAN

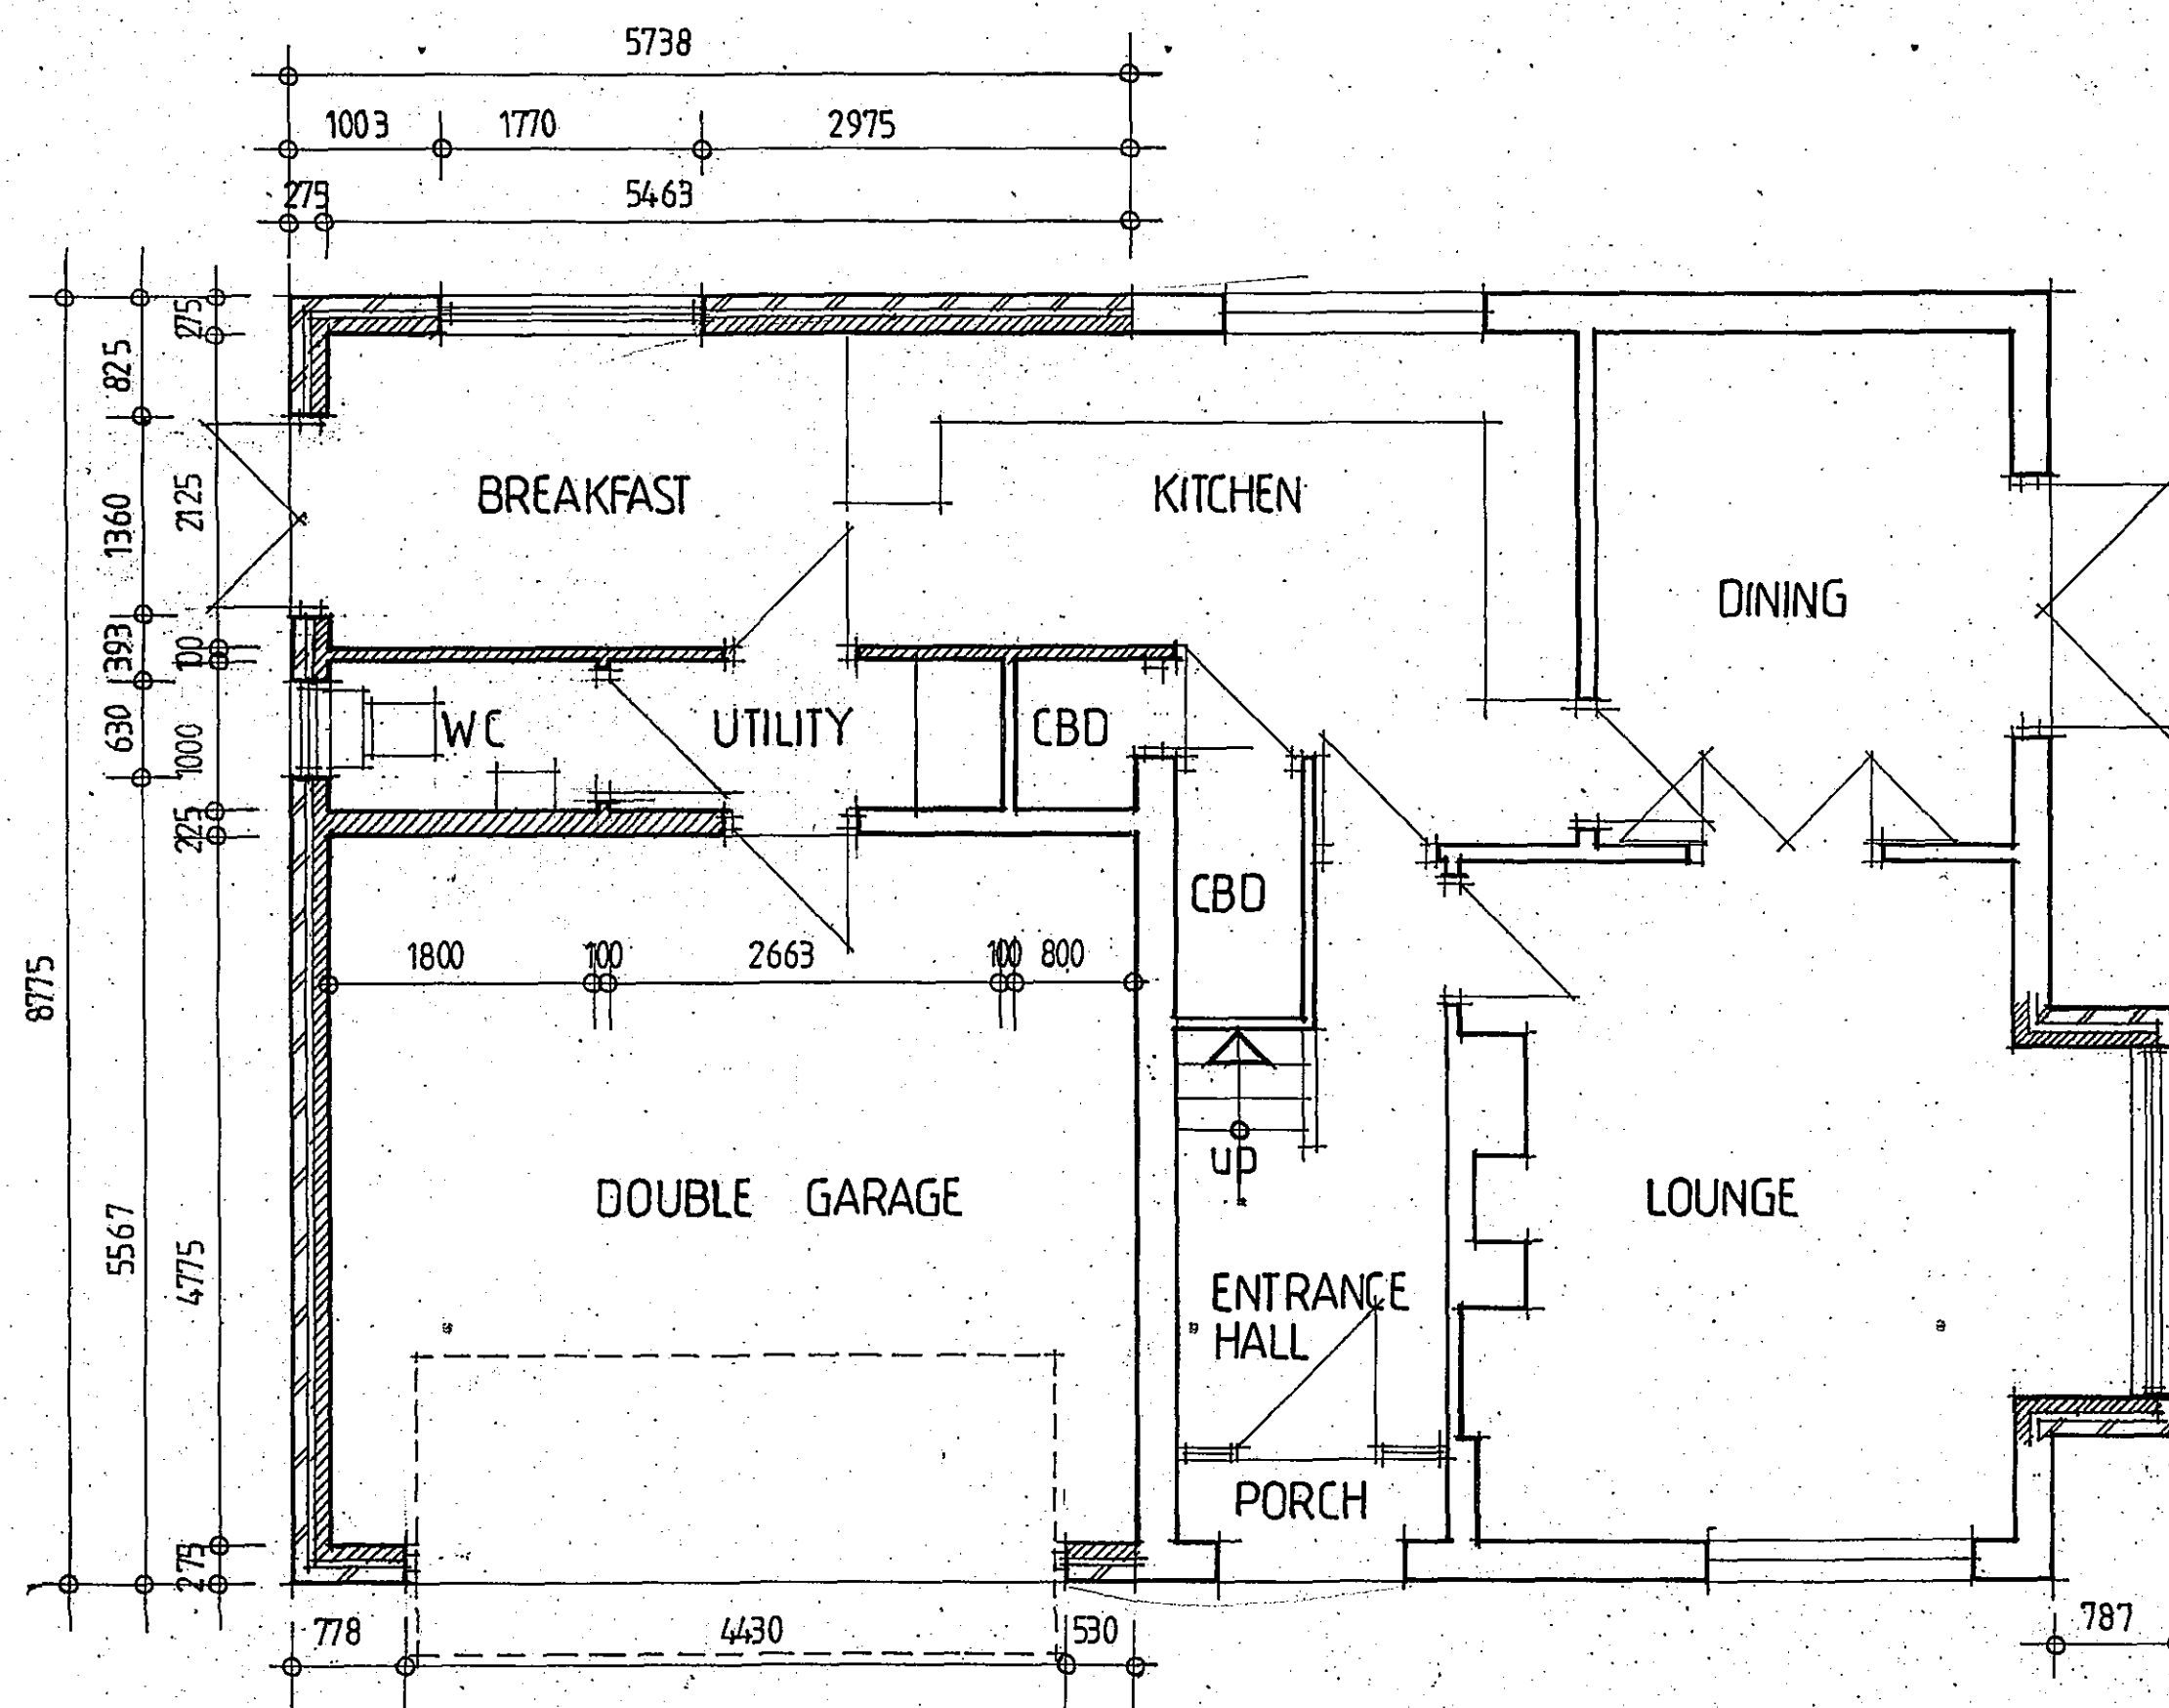


GROUND FLOOR PLAN




WEST ELEVATION




SOUTH ELEVATION

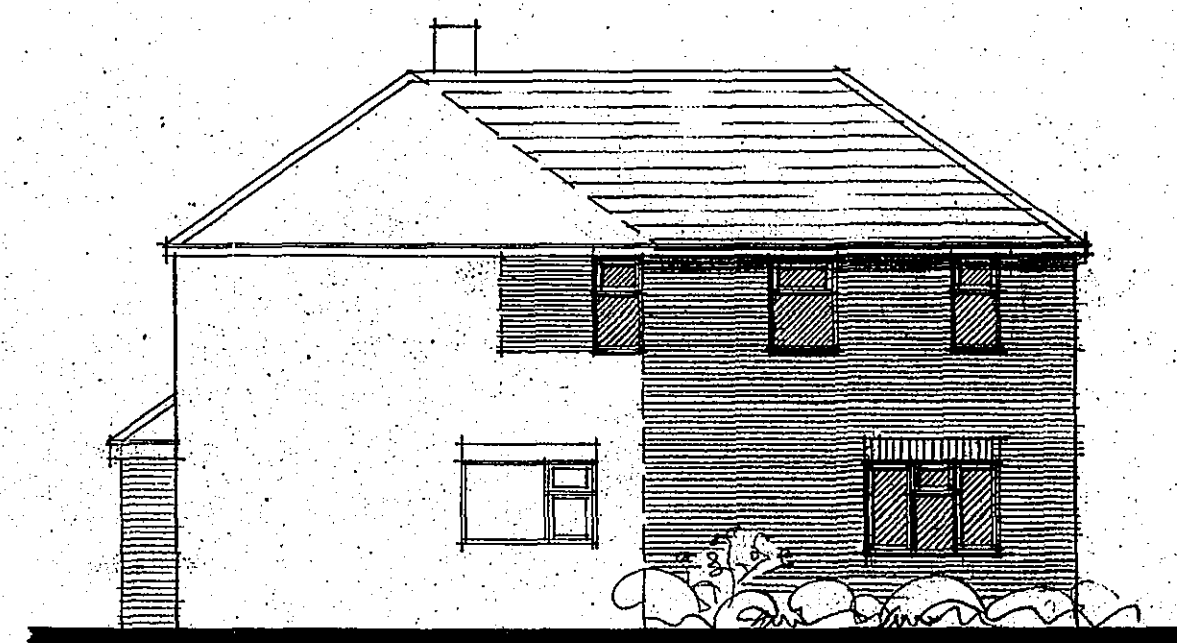


EAST ELEVATION

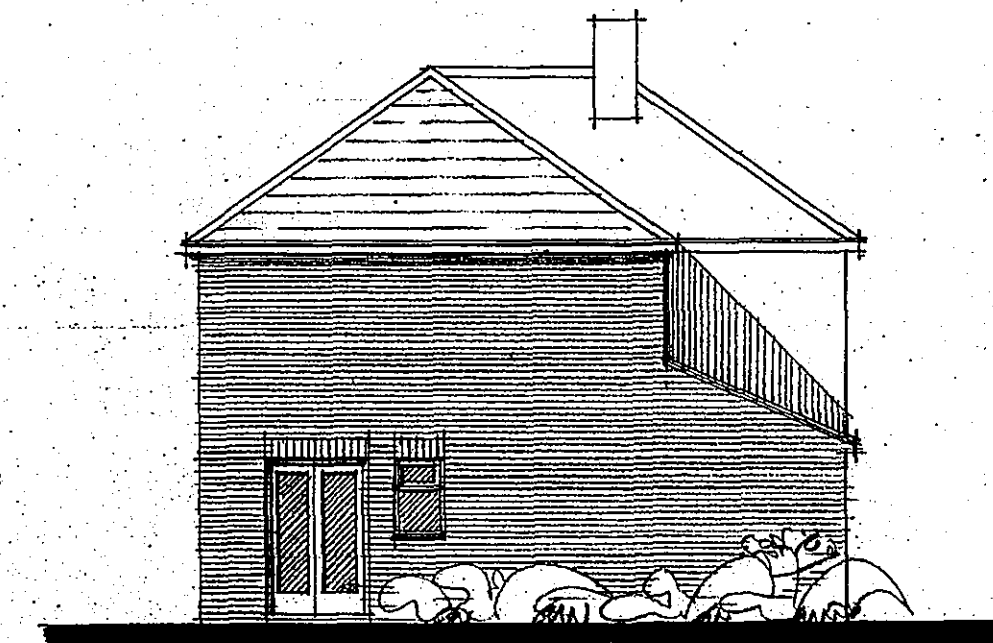

NORTH ELEVATION

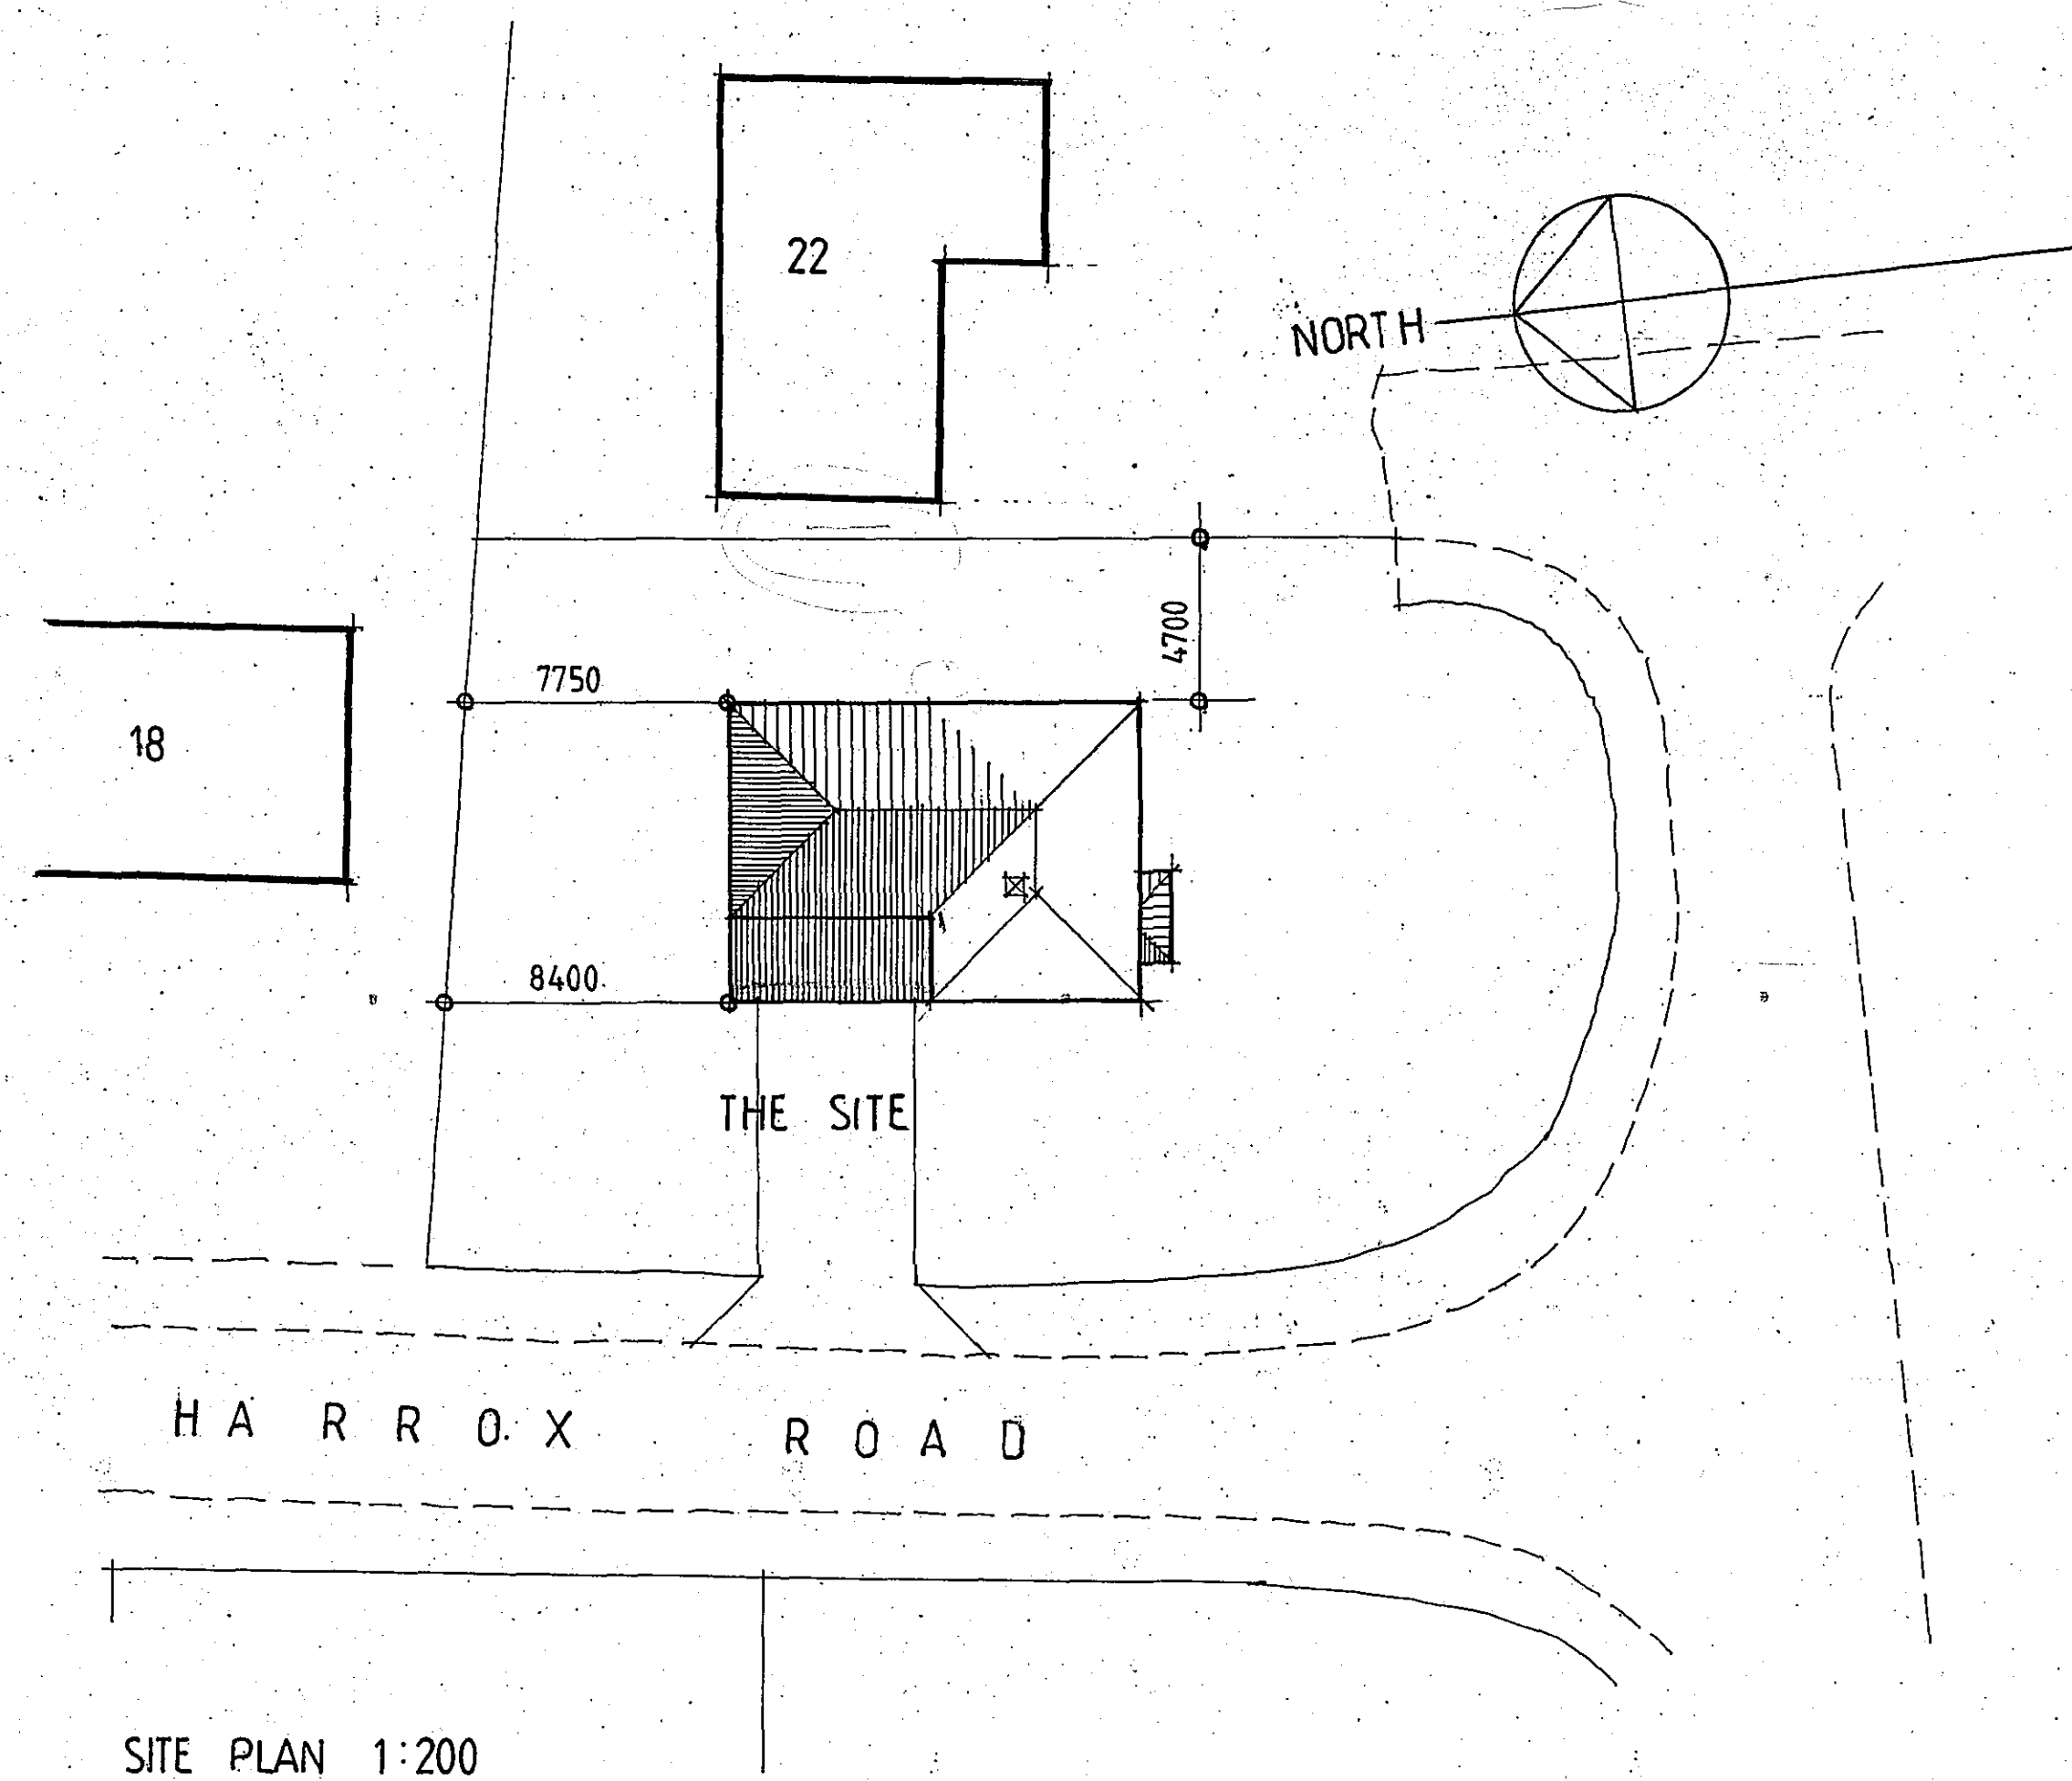

SITE PLAN 1:200

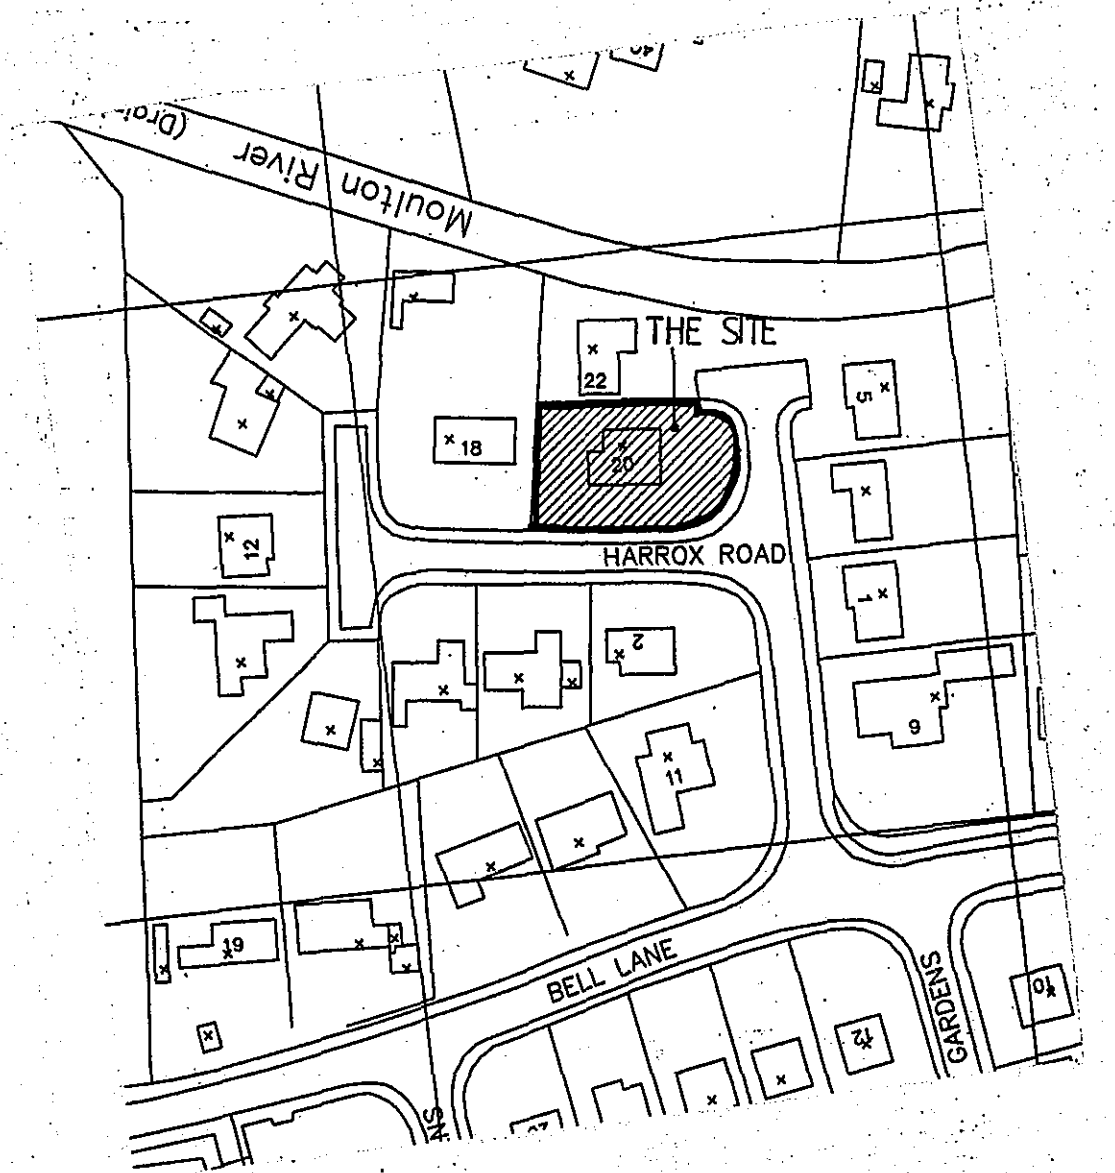

LOCATION PLAN 1:1250

TREVOR A CLAY R.I.B.A. LTD CHARTERED ARCHITECT 14 OLD FENDIKE ROAD WESTON HILLS SPALDING LINCOLNSHIRE PE12 6DD		
Project: PROPOSED ALTERATIONS AND EXTENSIONS TO 20 HARROX ROAD, MOULTON FOR MR AND MRS J BLAKE		
Drawing: PLANNING APPLICATION DRAWING		
Date: 24 November 05	Proj No: 05/167/PA	
Scale: 1:50/100/200/1250	Drg. No: 004	Rev: