
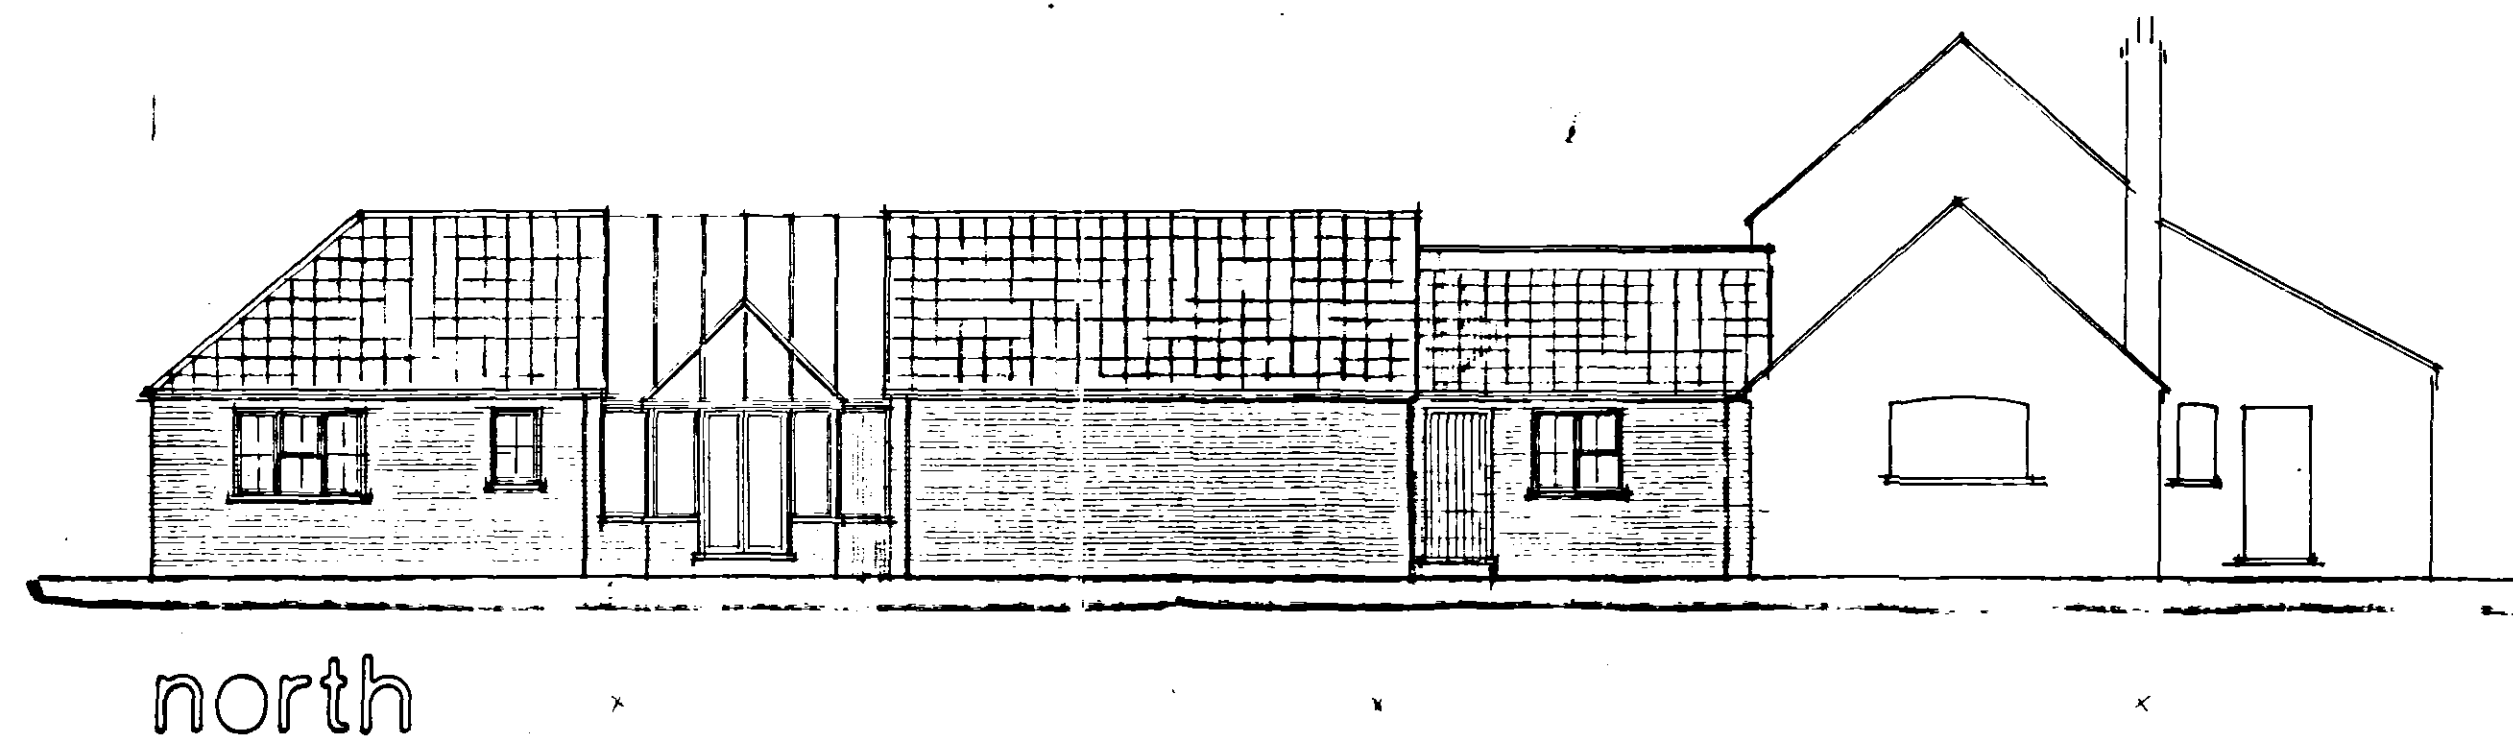
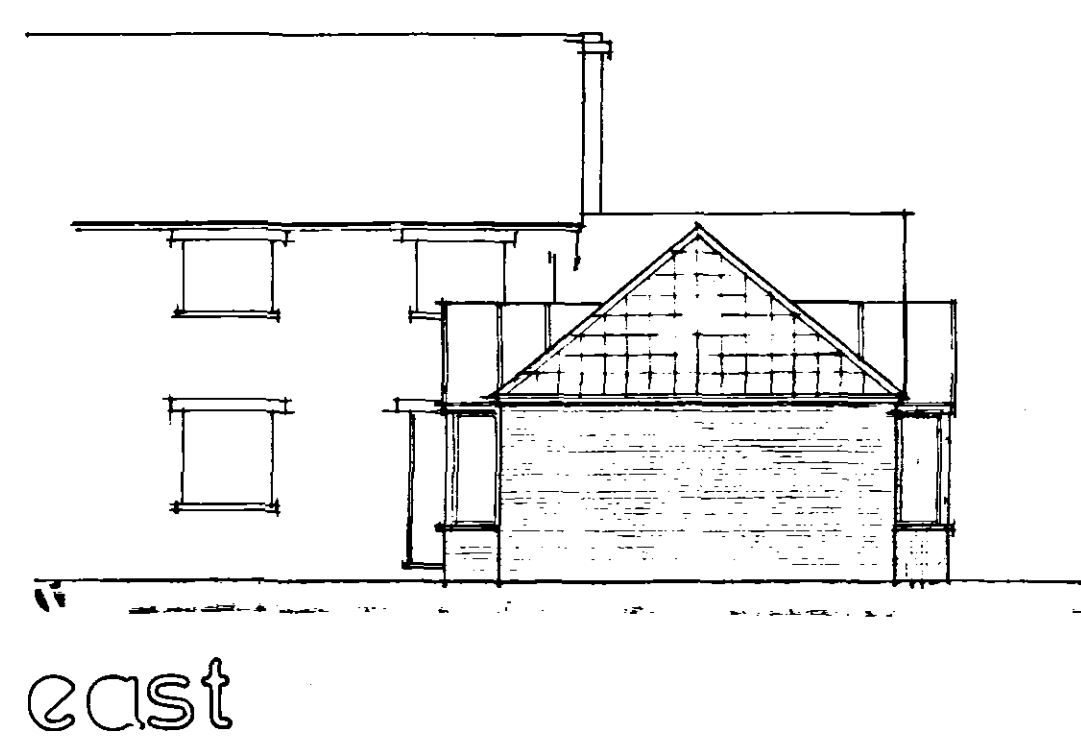


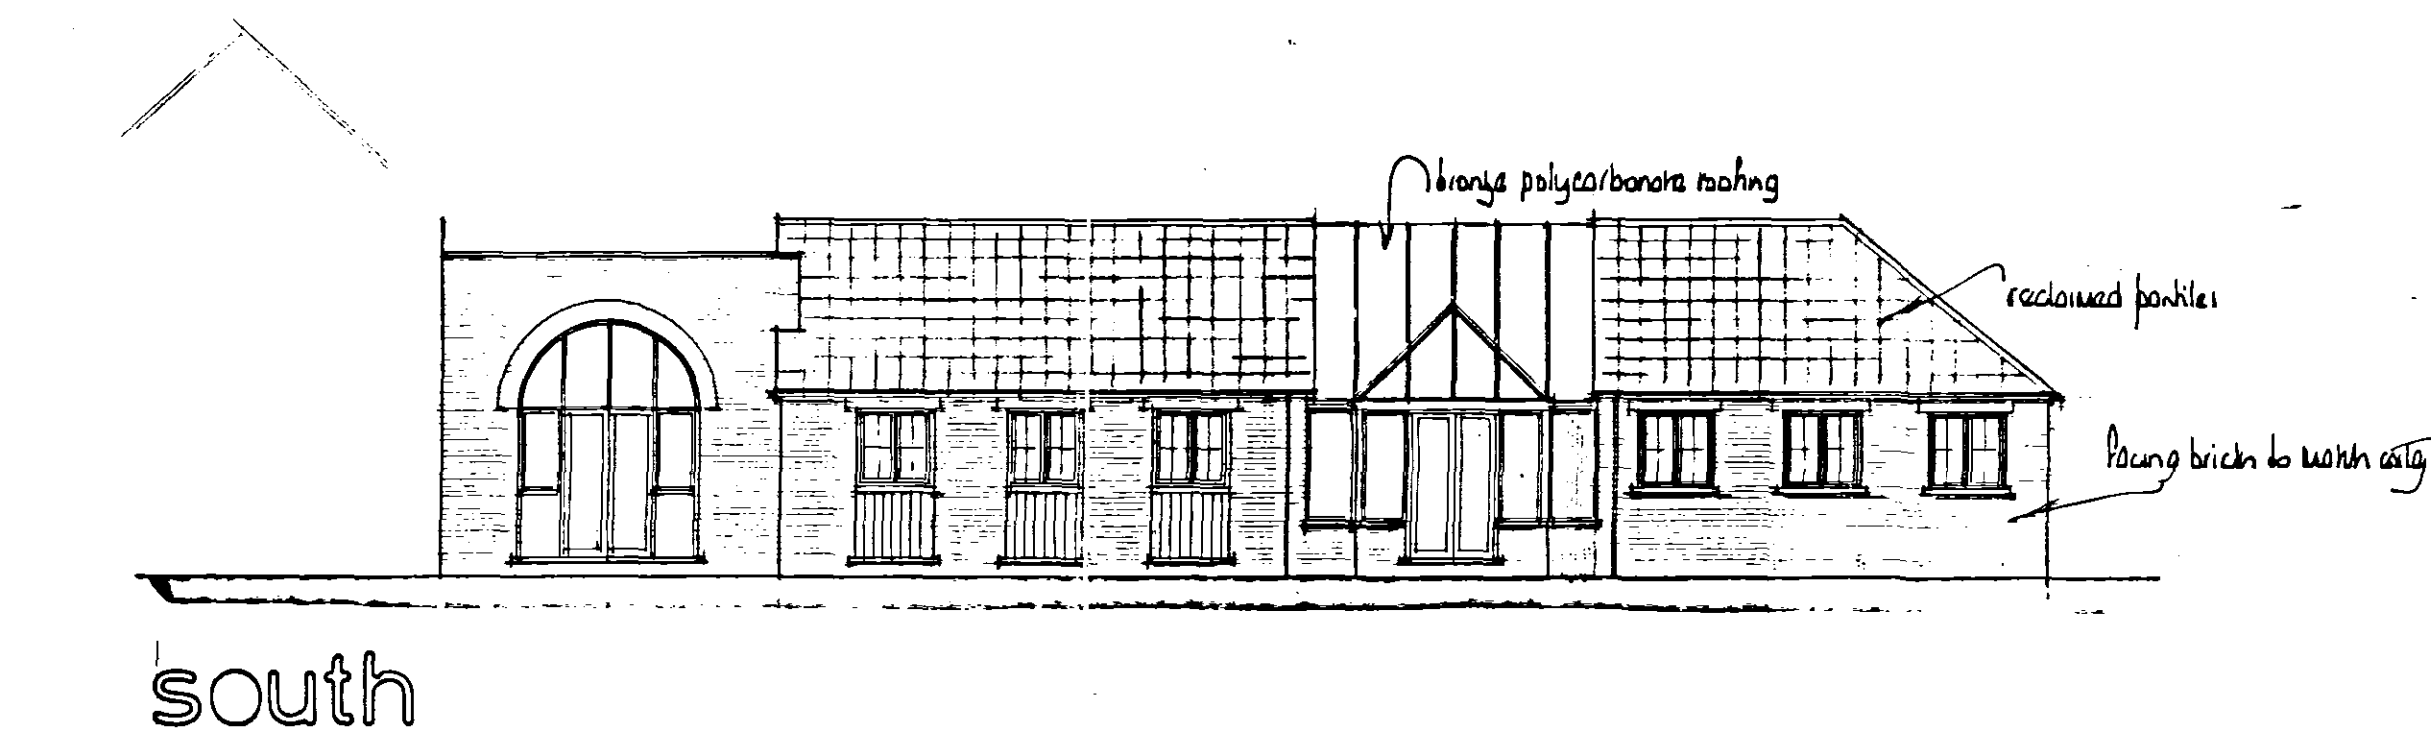

FOUNDATIONS

Foundations to be ST4 grade concrete

For 275mm walls foundations to be 700 x 230mm

Foundations to be taken down to a firm loadbearing strata, a min. 1.0m if in shrinkable sub soil, in accordance with the requirements of the Local Authority Building Control Dept. and in accord with the NHBC guidelines for building near trees. Site soil surveys are recommended in respect of foundations to establish specific site conditions before foundation work is undertaken.

FLOOR CONSTRUCTION

Ground
65mm sand/cement screed reinforced with chicken wire mesh
500g polythene separating membrane
48mm Celotex GA2000 floor insulation
100mm ST4 grade oversite concrete
1200g polythene damp proof membrane
25mm sand blinding
100mm compacted hard-core - if in excess of 100mm fill, to a max. 600mm, the hard-core is to be laid and compacted in layers not exceeding 150mm. Where 100mm internal walls are constructed off the floor slab the slab is to be thickened to 230mm for a min. width of 450mm
Strip off all vegetable soil beneath proposal.

WALL CONSTRUCTION

Below Ground
To be 100mm Class A concrete blocks
Cavity to be filled to 225mm below lowest dpc level with lean mix concrete

Above Ground
To be 275mm o/a constructed as follows :-

100mm facing brick (to be FL quality below dpc level)
75 mineral wall insulation i.e. Dritherm (k = 0.036)
100mm loadbearing insulation blocks i.e. Tarmac Toplite standard, k = 0.15

All to be tied together using stainless steel wall ties positioned at distance not exceeding 900mm horizontally, 450mm vertically and staggered. To be at every block course vertically at all returns and reveals.

Internal finish to be 12mm render with gypsum plaster skim finish to give a 'U' value of 0.303W/mK

Internal Walls
To be 100mm blockwork constructed off a dpc off the floor slab.

DPC in Walls
To be a min. 150mm above finished ground level
An insulating vertical cavity closer and dpc, i.e. Thermabate, is to be provided to all cavity closures. A dpc cavity tray, stepped as applicable, is to be constructed within the wall immediately above an abutment.

LINTELS

Lintels to be Catnic, or similar and equivalent, to have a min. 150mm end bearing and be installed in strict accordance with manufacturers instructions with a dpc cavity tray over where applicable.

Lintels over internal openings to be Catnic CN102 lintels unless specified otherwise.

Lintels to be protected with min. 15mm gypsum plaster skim finish to give a min. half hour fire protection.

WINDOWS & DOORS

Windows and doors to be purpose made timber, double glazed using glass having a soft low E coating with an emissivity value of 0.05 with 12mm air gap to sealed units and weather stripped.
'U' value of double glazing to be 2.0W/m²K
Double glazing manufacturers certificate to be provided to prove compliance of the glazing to that specified.

Windows to habitable rooms are to incorporate a controllable trickle vent of 8000mm², 4000mm² or non habitable rooms.

Glazing to windows less than 800mm and doors (include sidelights to doors) less than 1500mm above floor level is to be laminated or toughened glass in accord with BS6206 : 1981.

WINDOW/DOOR & LINTEL SCHEDULE

Location	Window/door ref.	Lintel ref.	&	length
	Width x height			
1	2400 x 3000		purpose made	
2 - 7	1020 x 1200	CG70/100		1350
8	1770 x 1200			2100
9	630 x 1050			900
10, 11, 12	sid int doors			1200
13	900 x 2100			1200
14	1200 x 1200			1500

VENTILATION

All habitable rooms are to have windows containing opening vents, the combined total of which is equal to not less than 1/20th of the floor area of the room.

The shower room is to be mechanically ventilated direct to the external air. The capacity of the extractor is to be 15 litres/sec.

SMOKE DETECTION

Self contained smoke alarms complying with BS5446 : Pt 1 : 1990 are to be installed where indicated SD on the drawing. An alarm must be positioned within 3.0m of bedroom doors.

The alarms are to be permanently wired to a separately fixed circuit at the distribution board operating at a low voltage via a mains transformer.

Where more than one smoke alarm is required the units are to be interconnected so that the detection of smoke by one unit operates the alarm signal in all units.

The wiring installation is to comply with the I.E.E. Regulations.

ELECTRICAL INSTALLATION

The Electrical Contractor is to ensure that the electrical installation is in full compliance with the latest edition of the I.E.E. Regulations
Any electrical fitting indicated on the drawing in a position contravening these regulations must be relocated in order to achieve full compliance.

All switches, sockets, tv points and telephone jackpoints are to be located at a height between 450 and 1200mm above finished floor level.

2No. light fittings (located in :- kitchen, utility, landing and bathroom) are to be comprised of fluorescent tubes or compact fluorescent lamps or other light fitting which will only accept lamps having a luminous efficacy greater than 40 lumens per circuit-watt.

External light fittings i.e. porch etc. are to be controlled by the fitting of passive infra red's with bulkhead fittings having sockets that can only be used with lamps having an efficacy greater than 40 lumens per circuit-watt.

HOT WATER/CENTRAL HEATING SYSTEM

Thermostatic radiator valves are to be installed with a room thermostat provided to switch off the boiler when there is no demand for heating or hot water.

All pipes not contributing to useful heat requirements are to be insulated using an insulation material with a thermal conductivity not exceeding 0.45W/mK and a thickness equal to the external diameter of the pipe up to a max. of 40mm.

DRAINAGE

Surface

Excavate for and lay in where indicated 100mm diam. flexible jointed UPVC drains on 100mm pea gravel bed from 100mm diam. upturned bend at base of downpipe to surface water soakaway.

Form soakaway where indicated a min. 5.0m from the nearest building. Excavate 1200 x 1200 x 1200mm deep, backfill with brick rubble to 300mm below ground level, lay in sheet polythene and make up with vegetable soil.

Foul

Supply and install proprietary upvc inspection chambers on 100mm pea gravel bed in strict accordance with manufacturers instructions. Inspection chambers to conform to the following sizes :-

Depth	Internal diam	Cover diam
6m or less	190mm	190mm
1.0m or less	450 mm	450mm
1.5m or less	1050mm	600mm

Excavate for and lay in where indicated 100mm diam. flexible jointed upvc drains on 100mm pea gravel bed at a gradient of 1 : 70.

Where 100mm diam. drains pass through walls they are to be protected by the use of a lintel over. Both sides the lintel to be soaked with rigid sheet material with 60mm clearance of the pipe and the void filled with compressible material to prevent entry of gas.

Where flexible pipes are not under a road and have less than 600mm cover they are to have concrete paving slabs with a compressible filler laid as bridging above the pipes for protection and are to have a min. 75mm granular material between the top of the pipe and the underside of the compressible filler.

Install where indicated a 100mm diam. soil and vent pipe jointed to 100mm diam. upturned bend at base. Finish at top, a min. 900mm above window head height, with a durable cage. Provide rodding access at base of pipe.

Install 40mm diam. pvc waste to hand basin and shower, (NOTE : shower trays to be constructed on a suitable pinth to maintain access to trap and waste), with 75mm deep traps. All waste pipes to have rodding access at each change of direction and be readily accessible throughout their length.

Above ground drainage to comply with BS5272 : 1978
Below ground drainage to comply with BS8301 : 1985

All drainage items are to be installed in strict accordance with the manufacturers instructions.

STRUCTURAL STEEL BEAMS

Structural steel beam to have min 150mm end bearing on 2 course Eng. brick padstone. Beam to be encased with 12.7mm plasterboard secured with 1.6mm wire binding at 100mm pitch and finish with 5mm gypsum plaster to give a min. 1/2 hour fire resistance.

EAST MIDLANDS DESIGN ASSOC.

Architectural Consultants

Willow Lodge
Horseshoe Road
Spalding
Lincs
PE11 3JA

Tel/fax : 01775 767968
E-mail : willowlodge@zoom.co.uk
Mobile phone : 07710 815044

Client

MR N. & MRS K. SMALLER

Project

EXTENSION TO DWELLING AT
ANGELB BARN
SMALL ABOVE LANE
WEST PINCHBECK, SPALDING.

Drawing

PLANS & ELEVATIONS

Scale 1:50 & 1:100

Date Jan '04

Dwg No. Rev.

**DETERMINED
PLAN**

**CCC
Plan Development**
- 5 JAN 2004
Ref 000104

03/19/02

ground floor plan