



ELEVATIONS

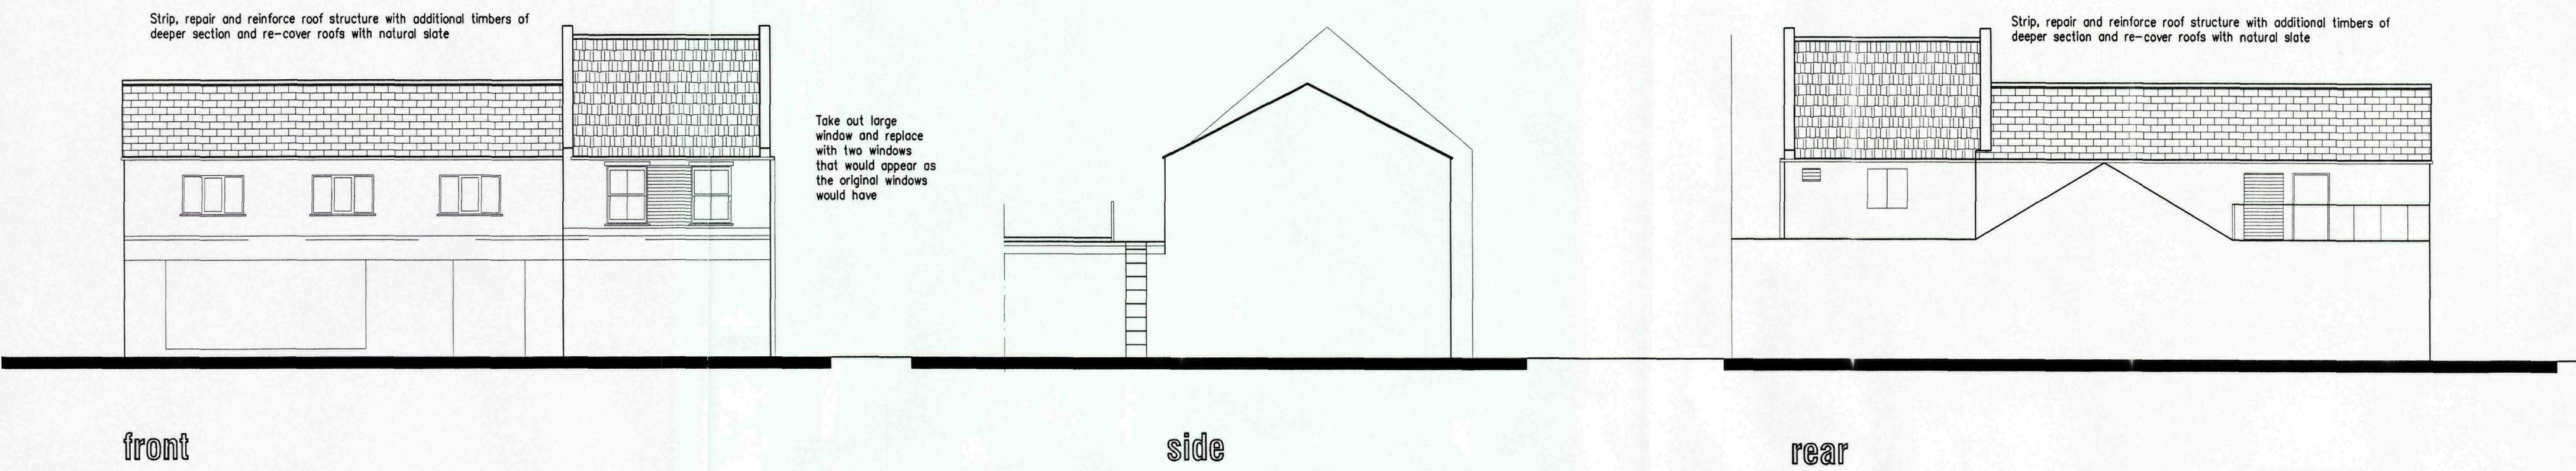

SKETCH PROPOSAL


REPRODUCED FROM THE 1:1250 SCALE ORDNANCE SURVEY MAP WITH THE PERMISSION OF THE CONTROLLER OF HER MAJESTY'S STATIONERY OFFICE
CROWN COPYRIGHT RESERVED

PLAN FOR IDENTIFICATION PURPOSES ONLY

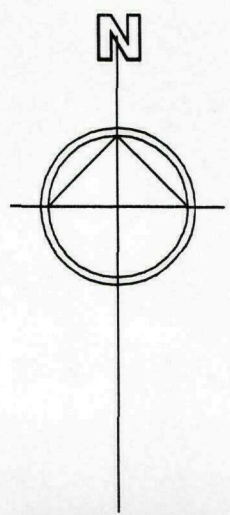

AMENDMENTS

A 11.11.09 En Suite arrangement to both flats

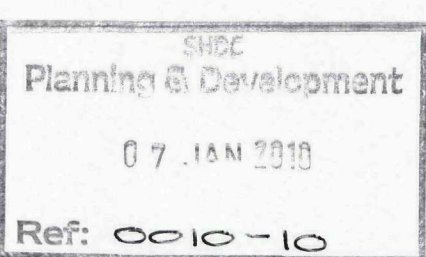


L. A. Building Design
Architectural and Surveying Practice
55 Hannam Boulevard
Spalding
Lincolnshire PE11 1LB
Telephone/Fax: Spalding (01773) 711437

Peter S Lithgow MCIOB MCIT
Member of the Chartered Institute of Building and
Member of the Chartered Institute of Architectural Technologists
project
47a Knight Street,
PINCHBECK, Spalding,
Lincolnshire, PE11 3RA.

client
CROSS BROS LONG SUTTON LTD

drawing
**Conversion of Storeroom to First Floor Flat
and Remodelling of Existing First Floor Flat
SKETCH PROPOSAL**

date	scale(s)
October 2009	1:50 1:100 1:250 1:1250
drawn by	checked
Peter Lithgow	PSL
job no	drawing no
09/23	01A

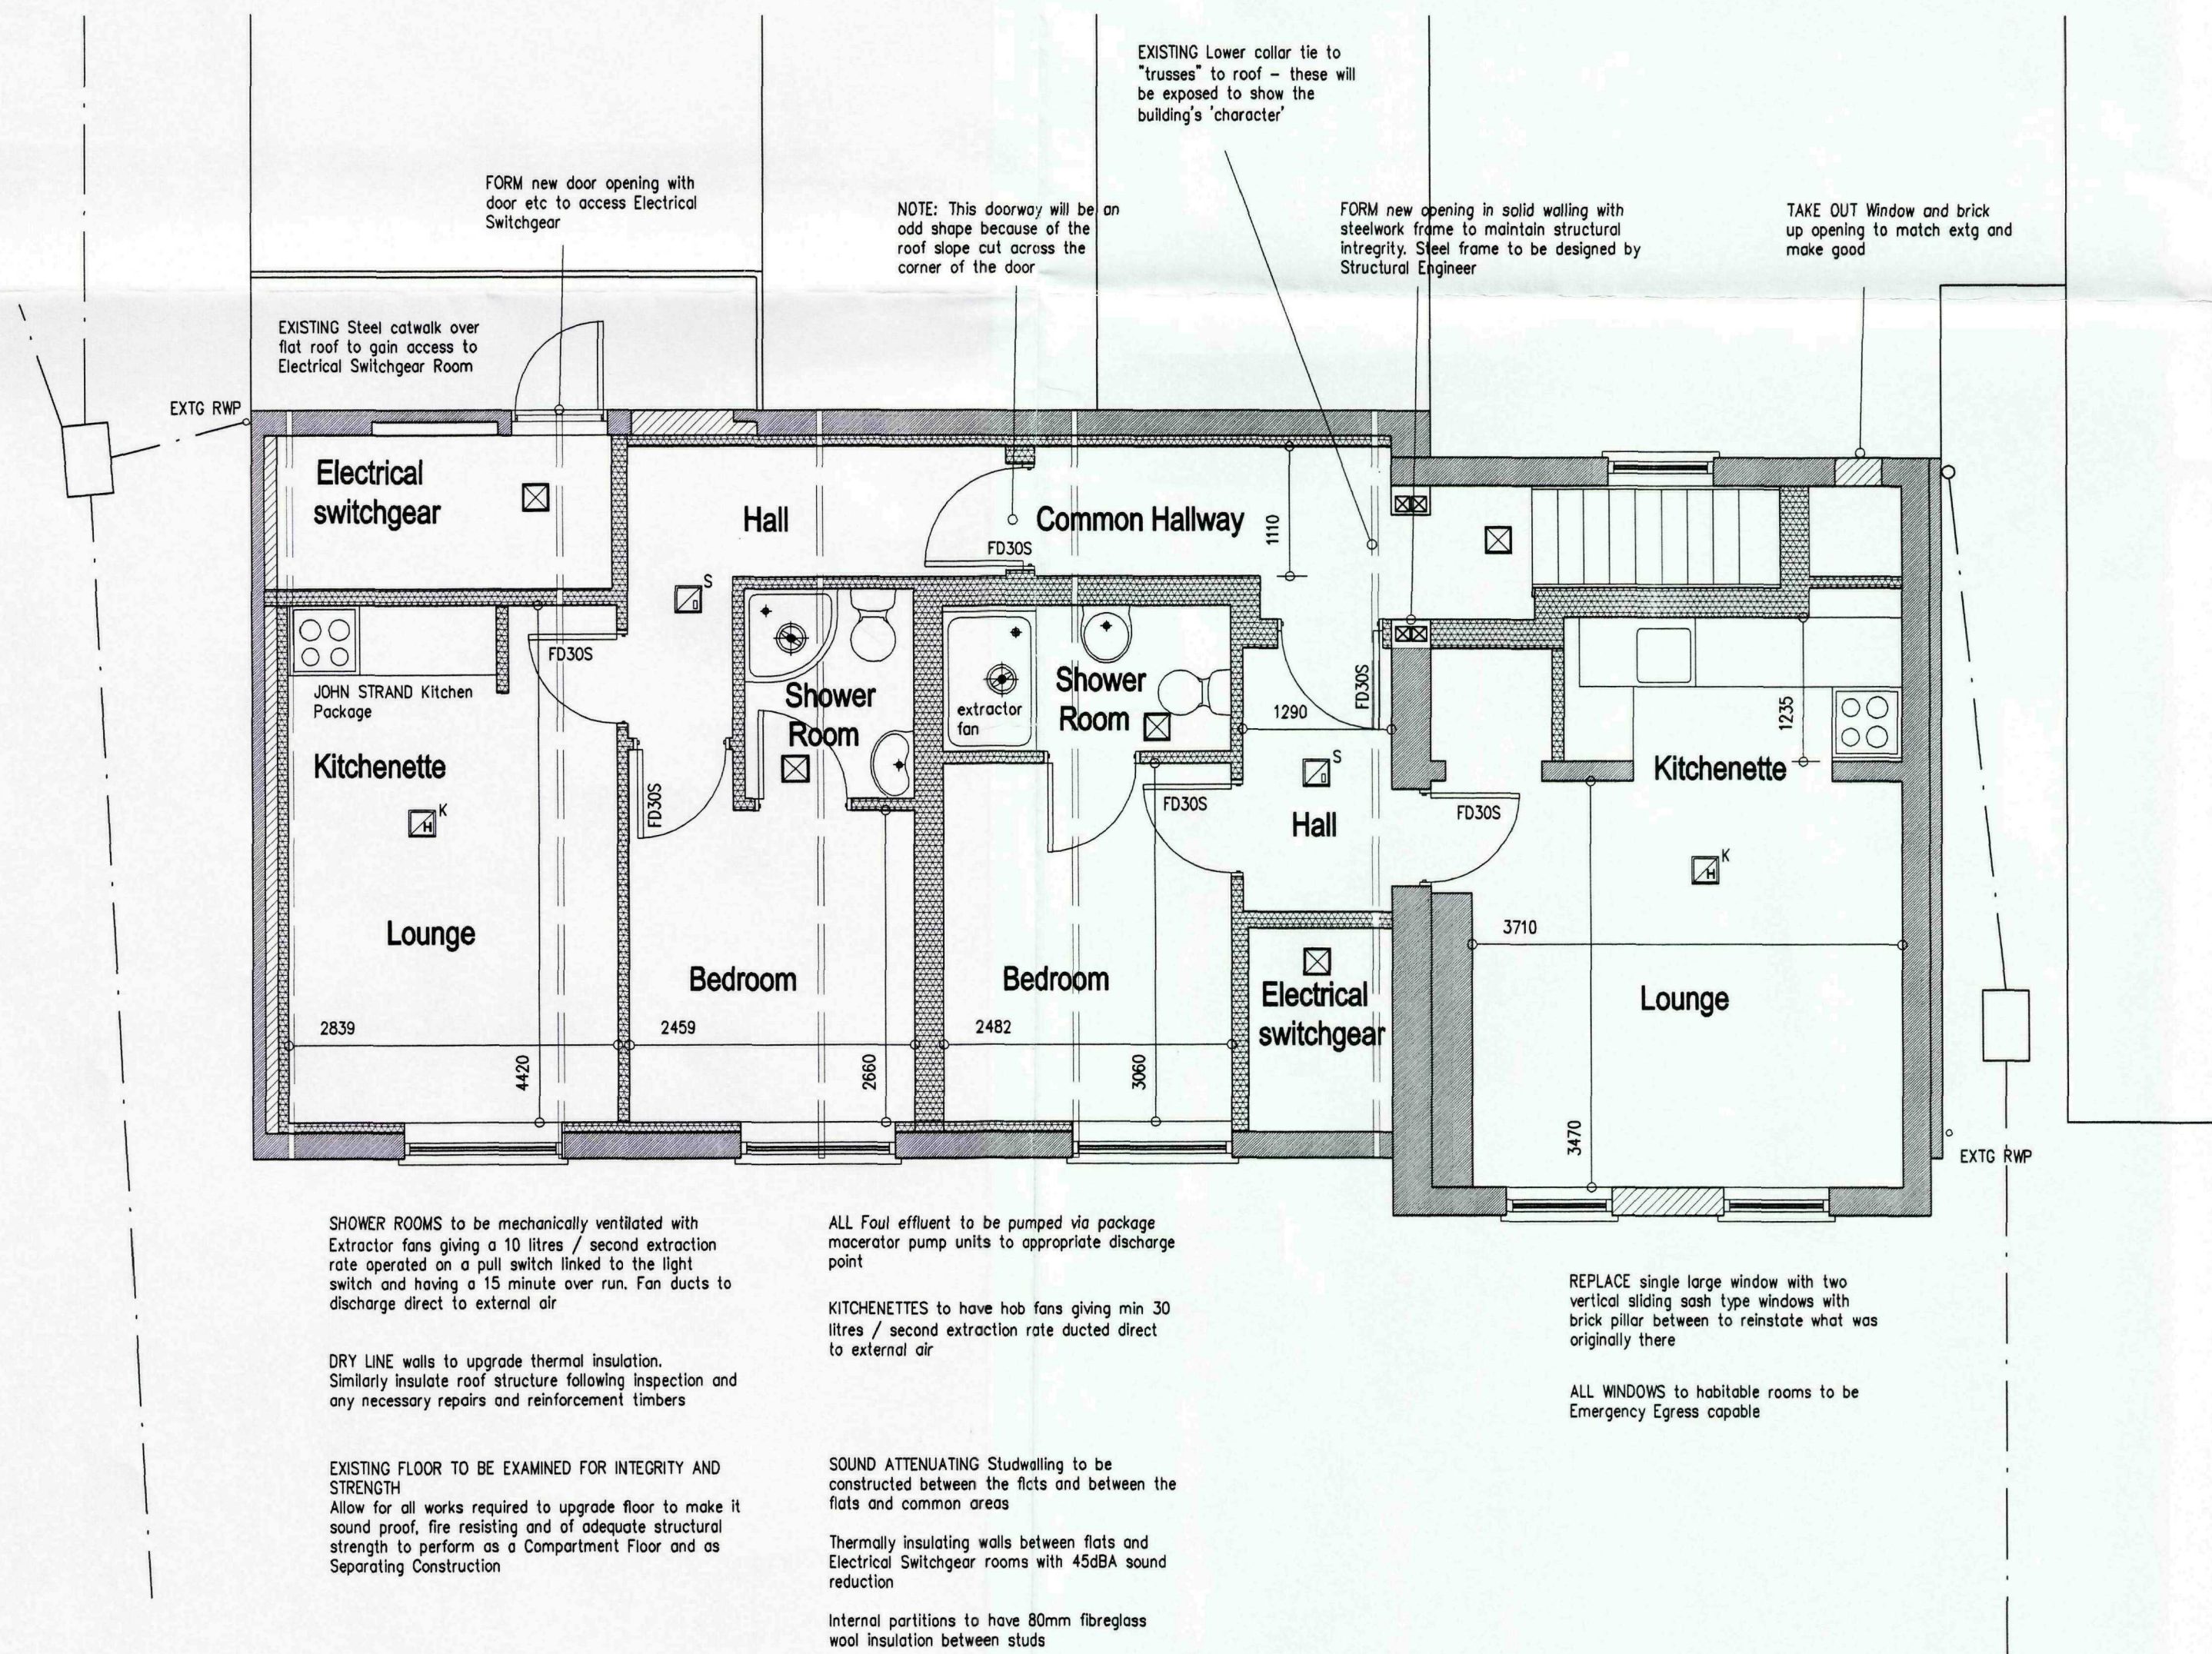

ALL DIMENSIONS TO BE CHECKED AND CONFIRMED ON SITE BEFORE PROCEEDING - ANY DISCREPANCIES TO BE REPORTED TO THE ARCHITECTURAL TECHNOLOGIST IMMEDIATELY



FIRST FLOOR PLAN



SURVEY

AMENDMENTS

A

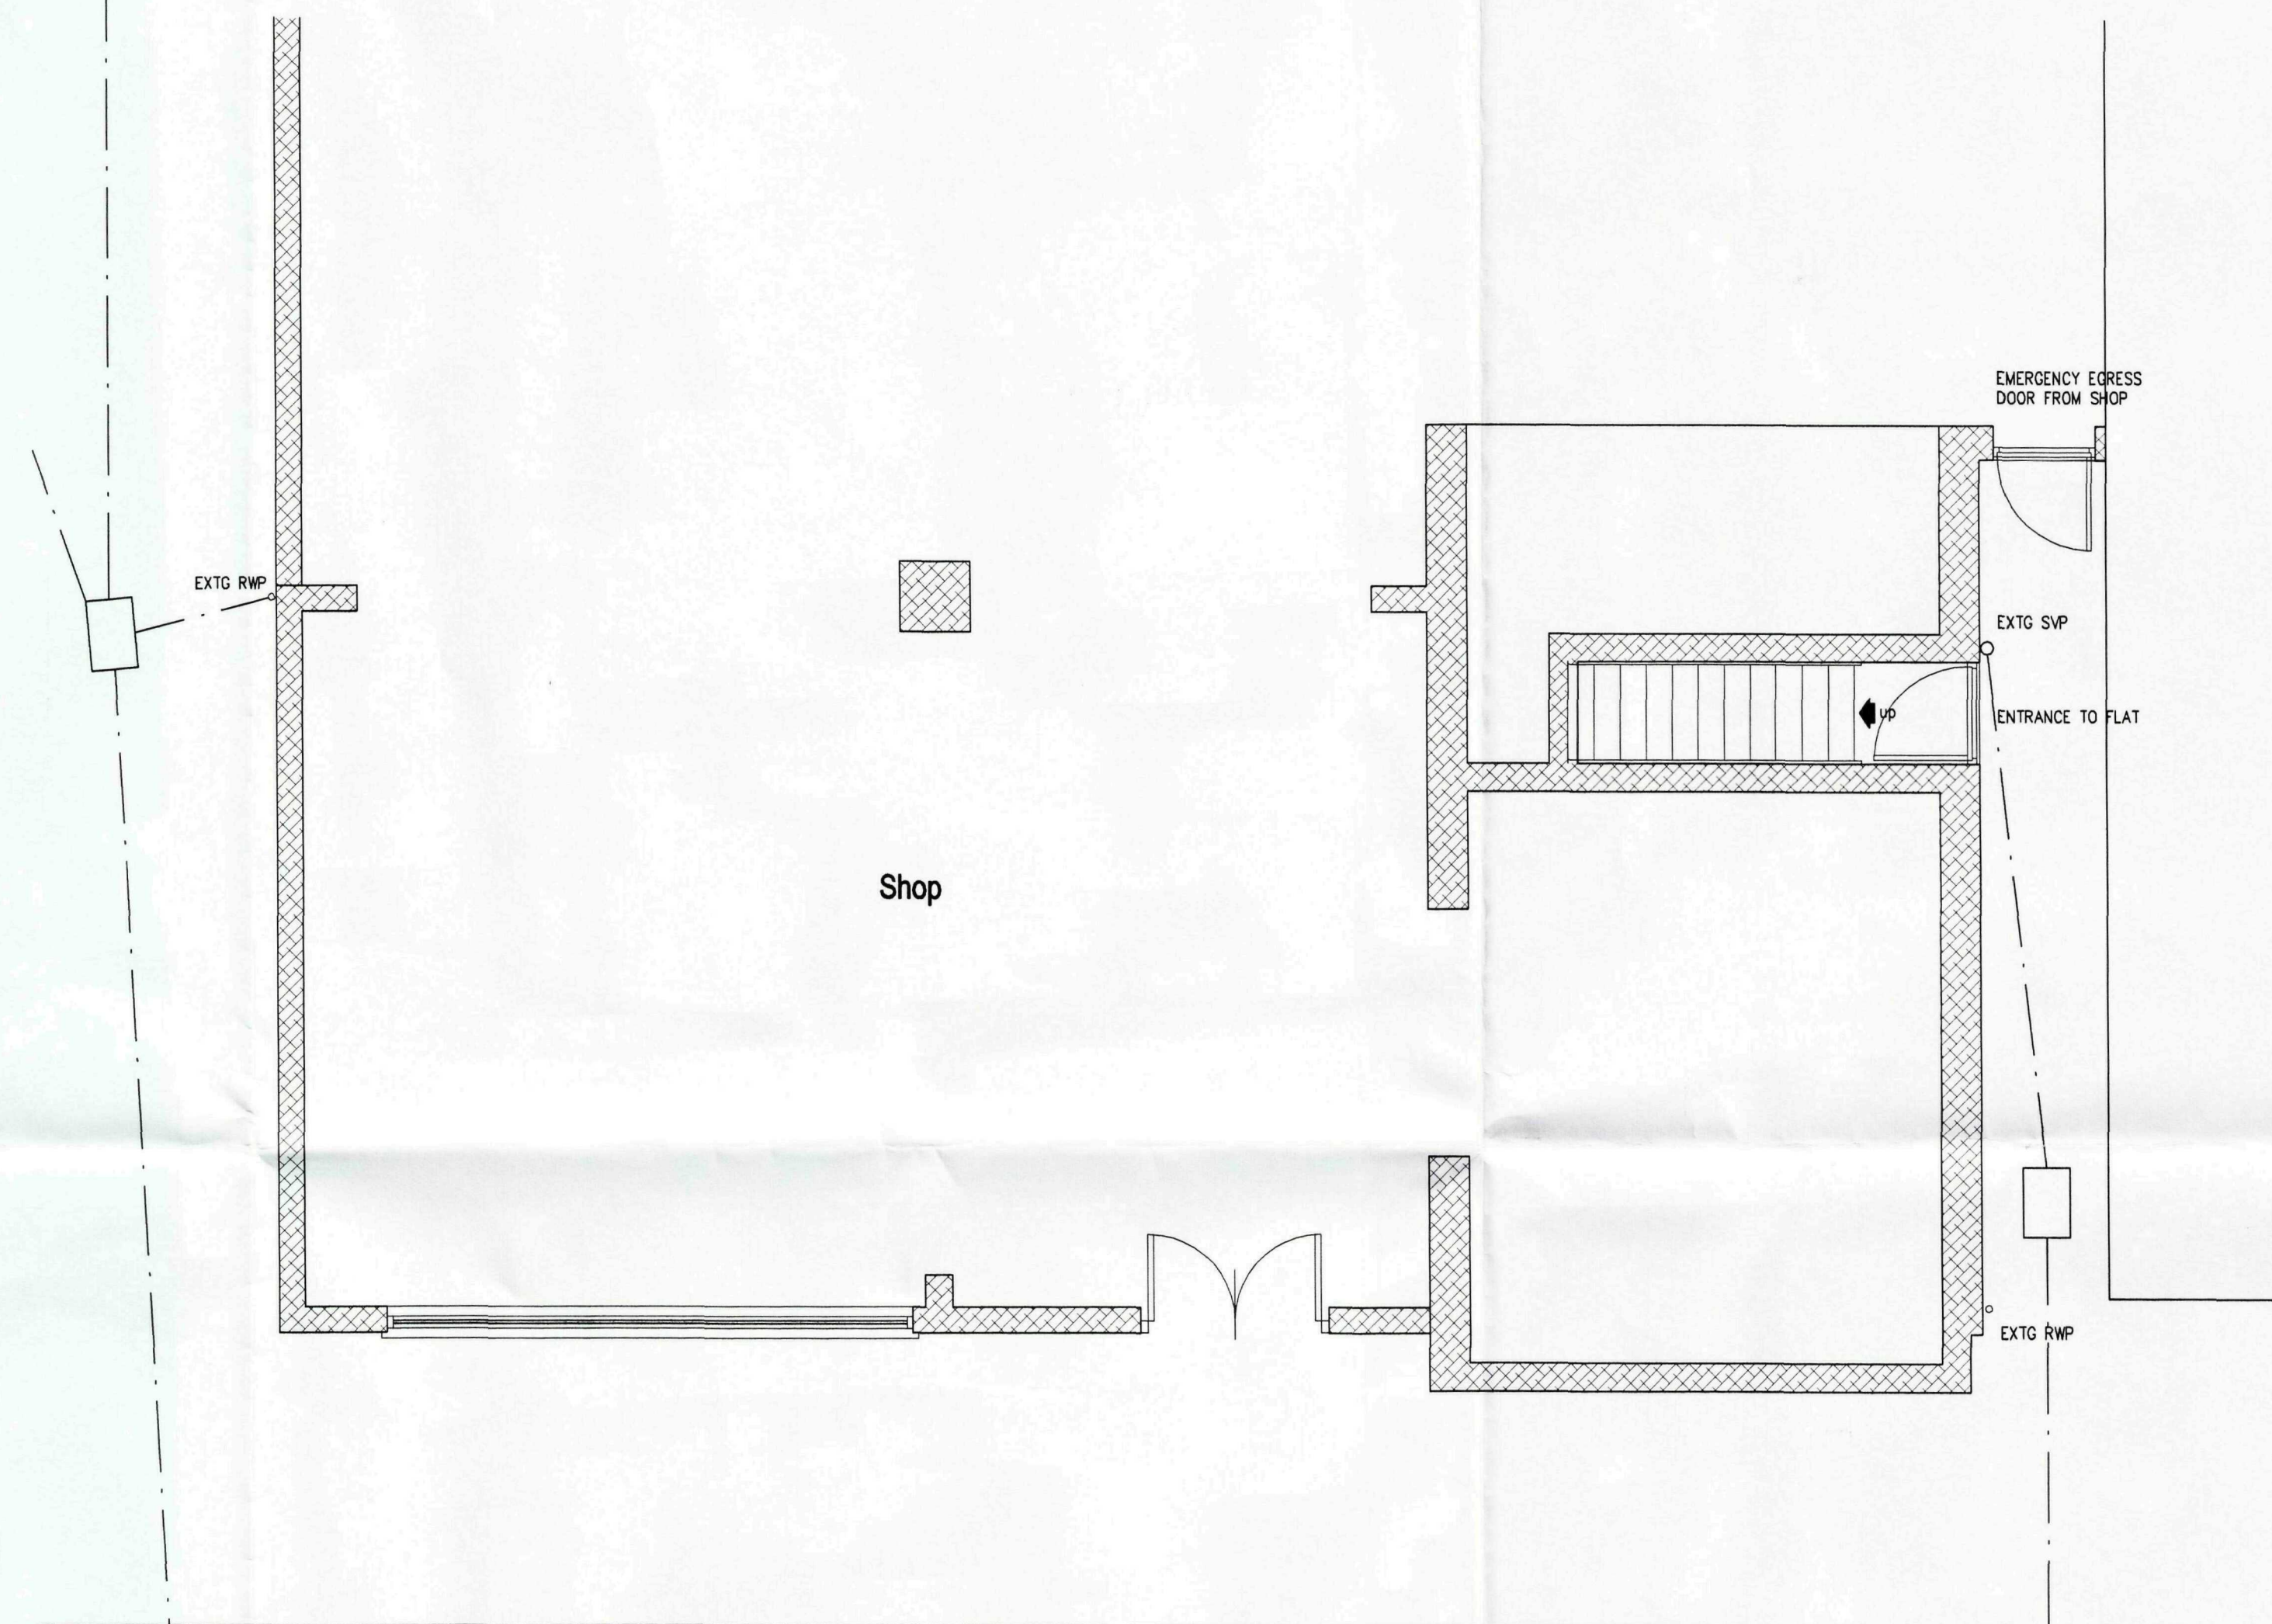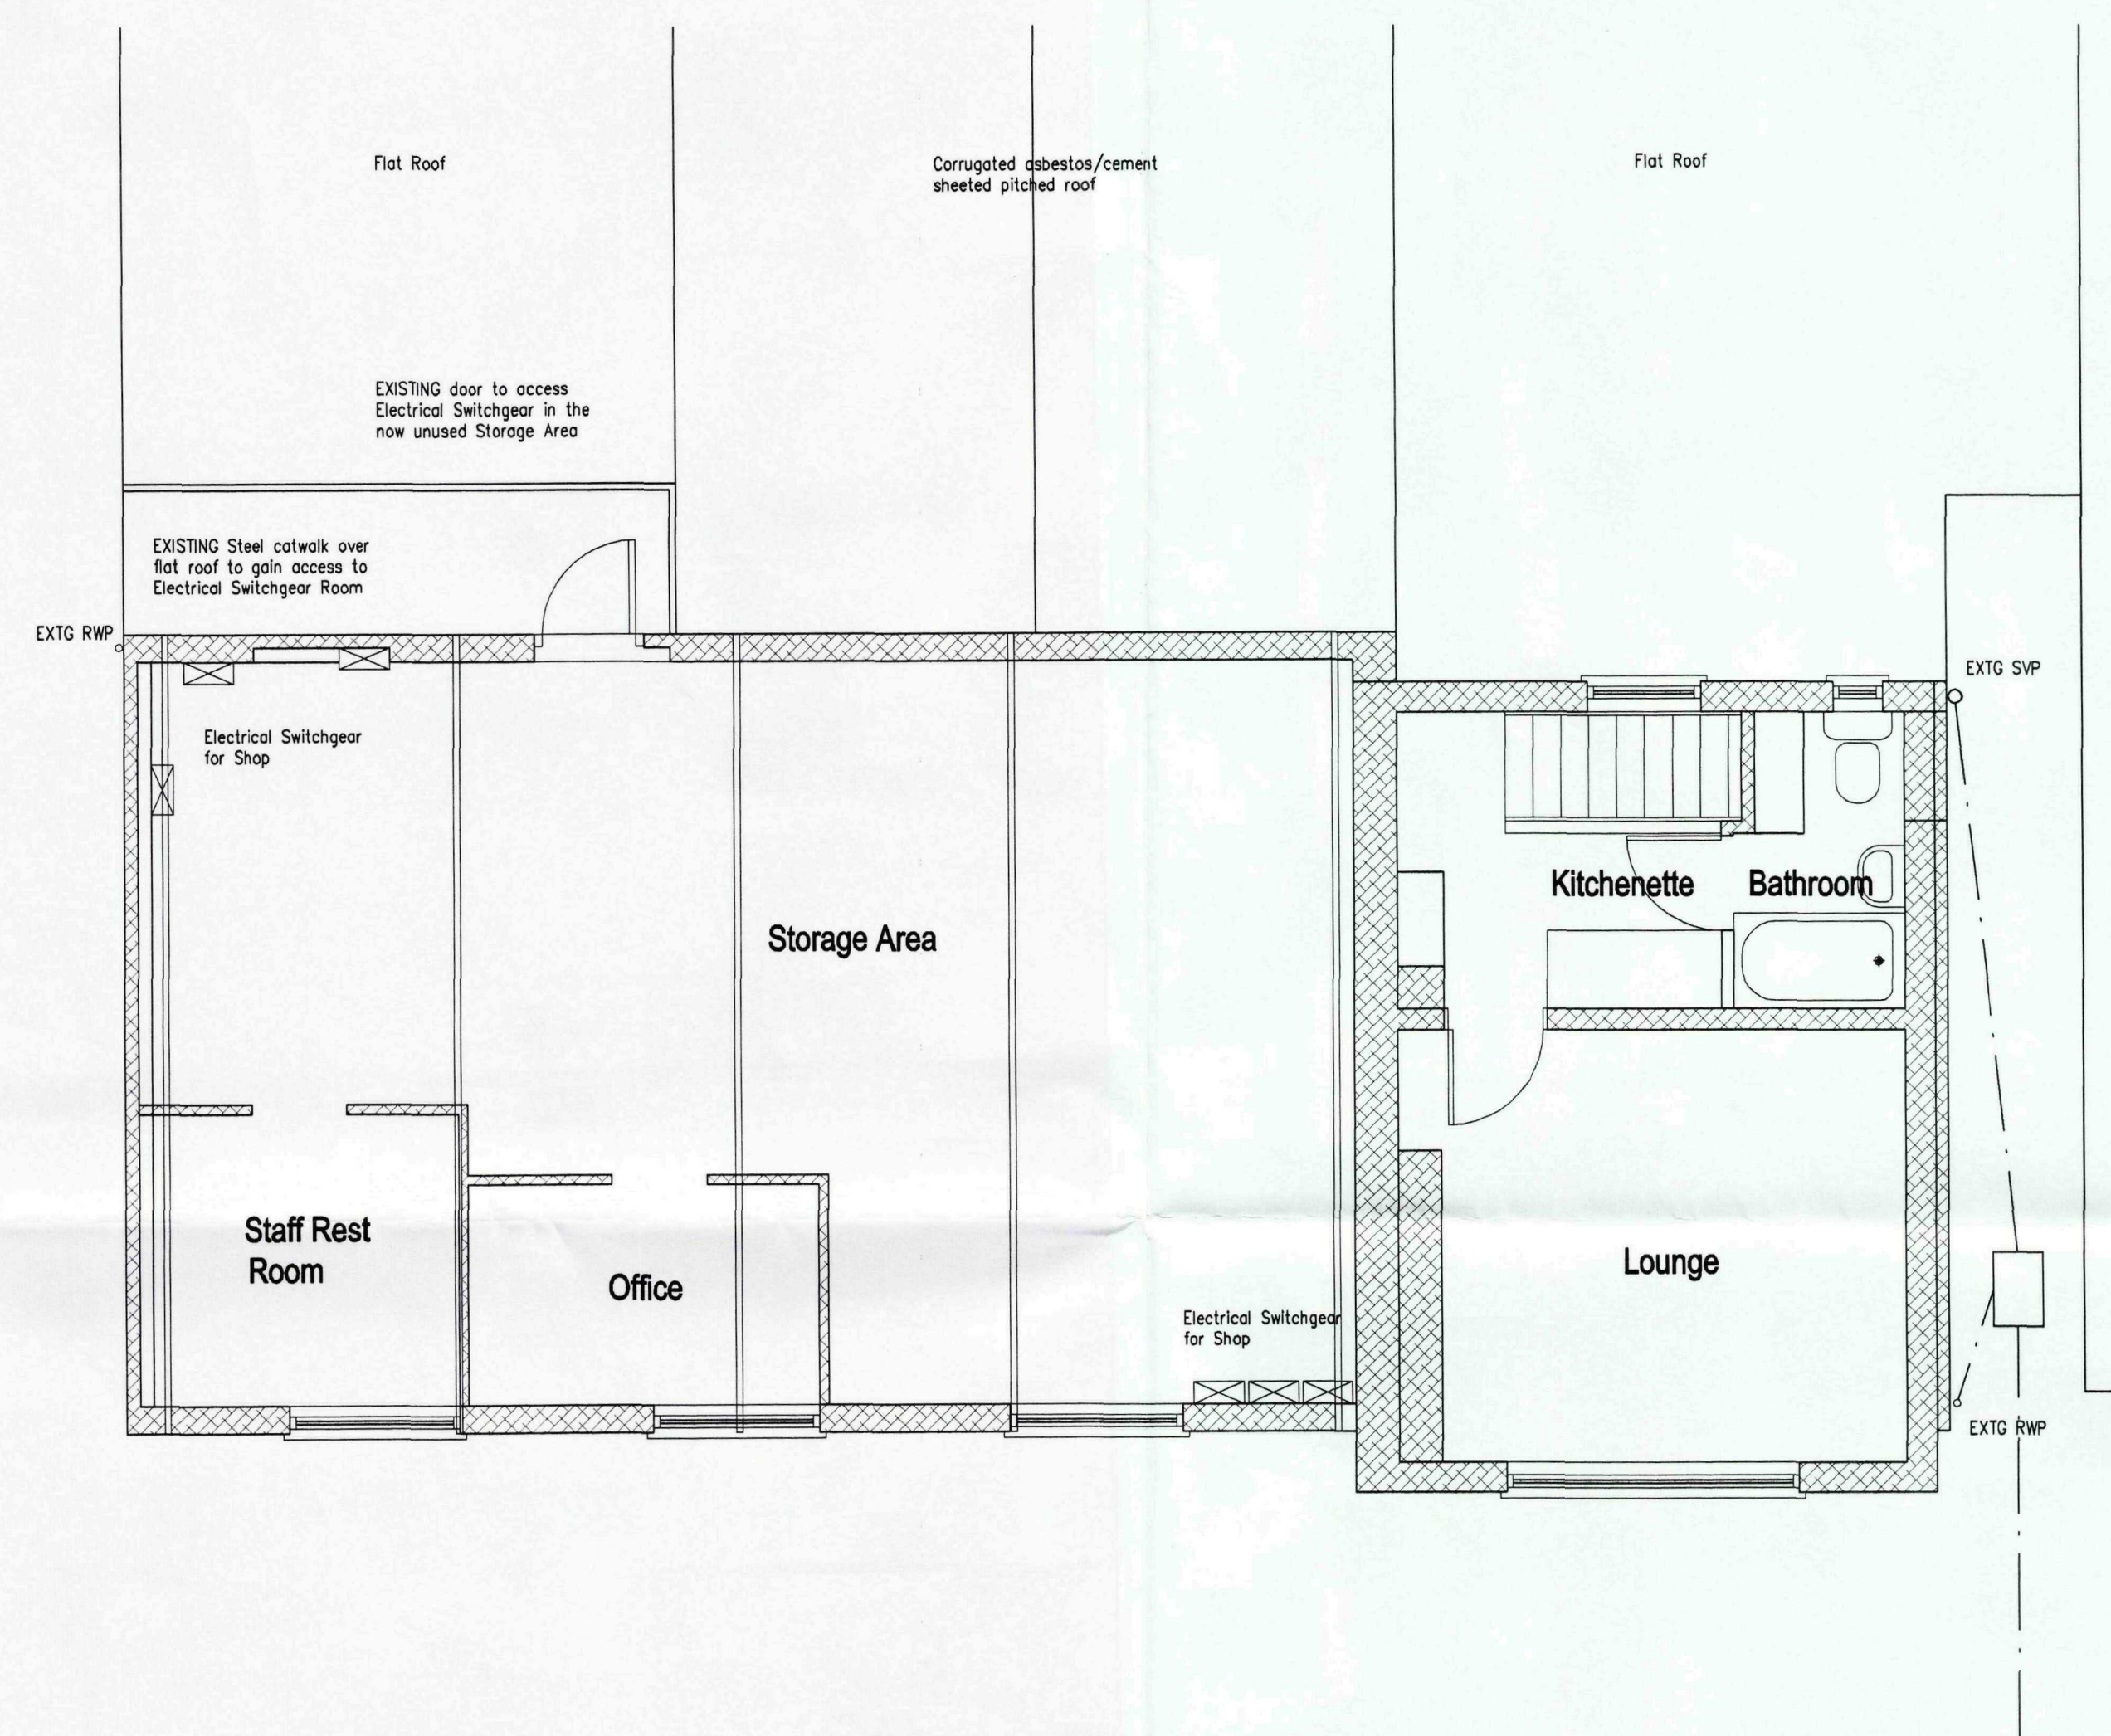

FIRST FLOOR PLAN

GROUND FLOOR PLAN

Shop
Planning & Development
07 JAN 2010
Ref: 00 10 - 10

L. A. Building Design
Architectural and Surveying Practice
55 Hannam Boulevard
Spalding
Lincolnshire PE11 1LB
Telephone/Fax: Spalding (01775) 711437

Peter S Lithgow MCOB MCAT

Member of the Chartered Institute of Building and
Member of the Chartered Institute of Architectural Technologists

project
47a Knight Street,
PINCHBECK, Spalding,
Lincolnshire, PE11 3RA.

client
CROSS BROS LONG SUTTON LTD

drawing
Conversion of Storeroom to First Floor Flat
and Remodelling of Existing First Floor Flat
SURVEY DRAWING

date	scale(s)
October 2009	1:50 1:100
drawn by	checked
Peter Lithgow	PSL
job no	drawing no
09/23	00