

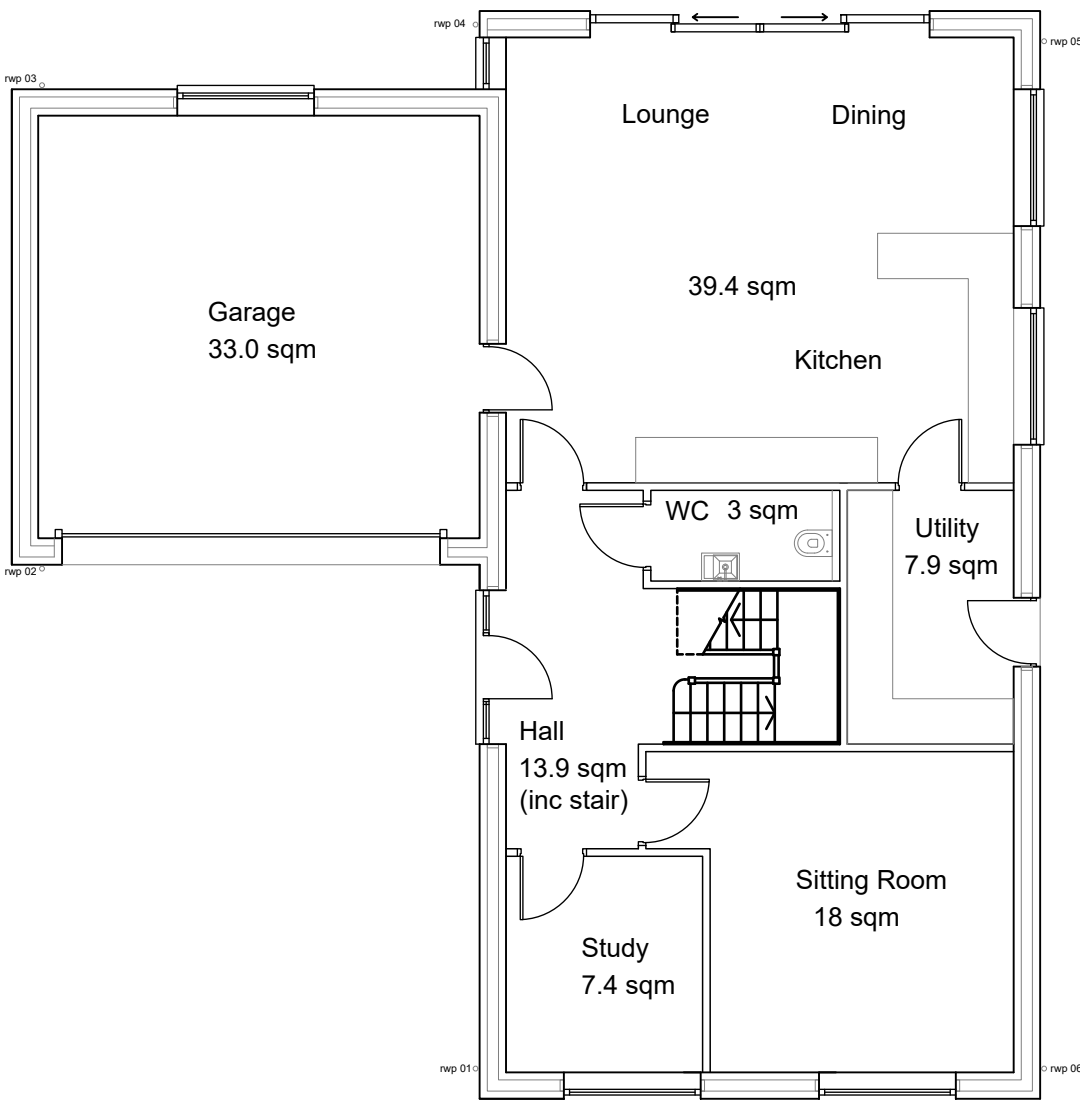



DO NOT SCALE THIS DRAWING. THE CONTRACTOR IS DEEMED TO HAVE CHECKED ALL DIMENSIONS ON SITE AND REPORT ANY DISCREPANCIES TO OGLESBY & LIMB LTD. THE CONTENTS OF THIS DRAWING ARE COVERED BY COPYRIGHT AND REMAIN THE PROPERTY OF OGLESBY & LIMB LTD. WRITTEN APPROVAL MUST BE OBTAINED FROM OGLESBY & LIMB LTD PRIOR TO DUPLICATION OR REPRODUCTION OF THIS DRAWING OR ITS CONTENTS. ANY DIMENSIONS NOT SHOWN ARE TO BE CHECKED AND AGREED WITH OGLESBY & LIMB LTD.

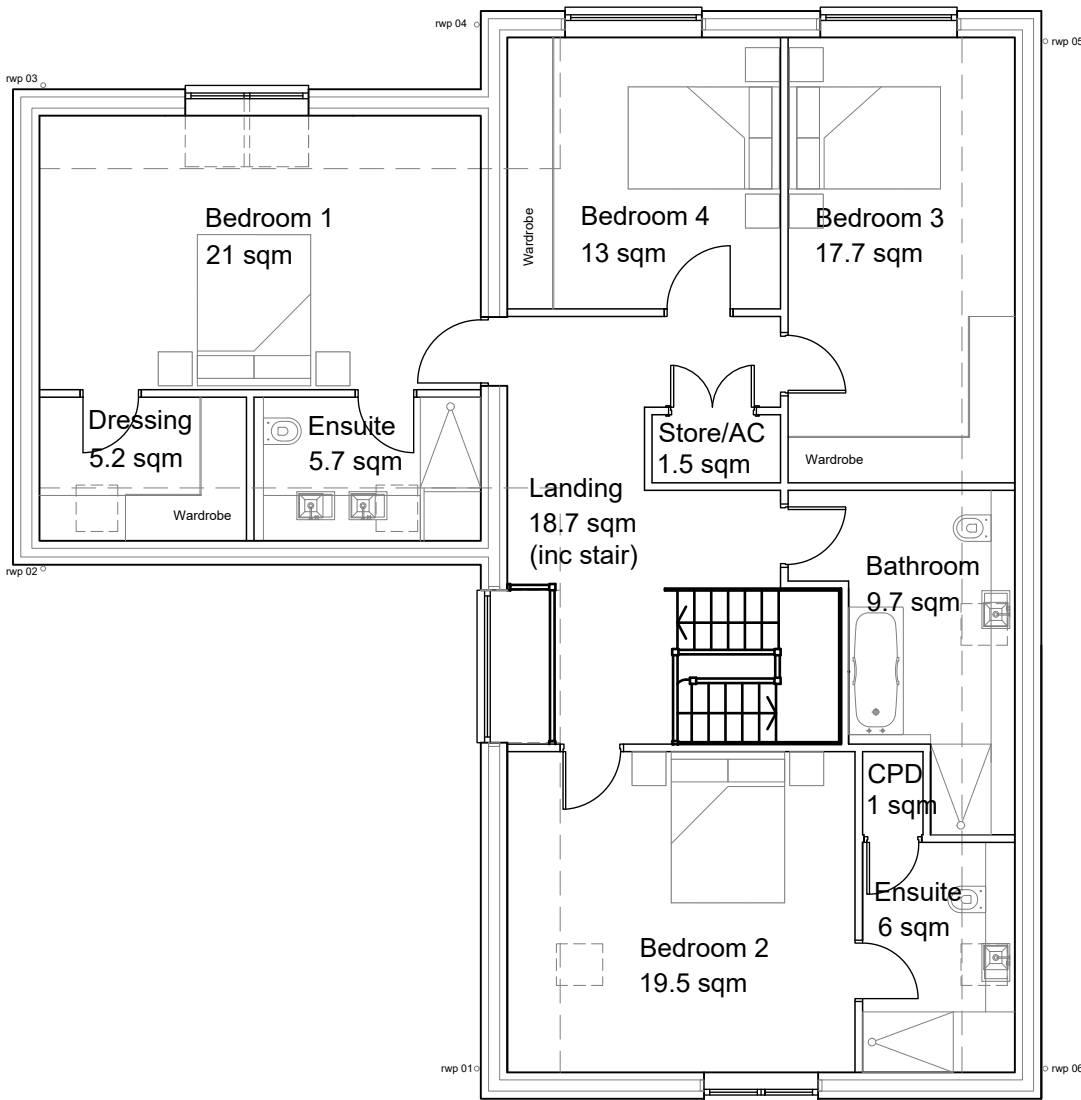


Ground Floor Plan as proposed.
Scale 1:100

 



First Floor Plan as proposed.
Scale 1:100

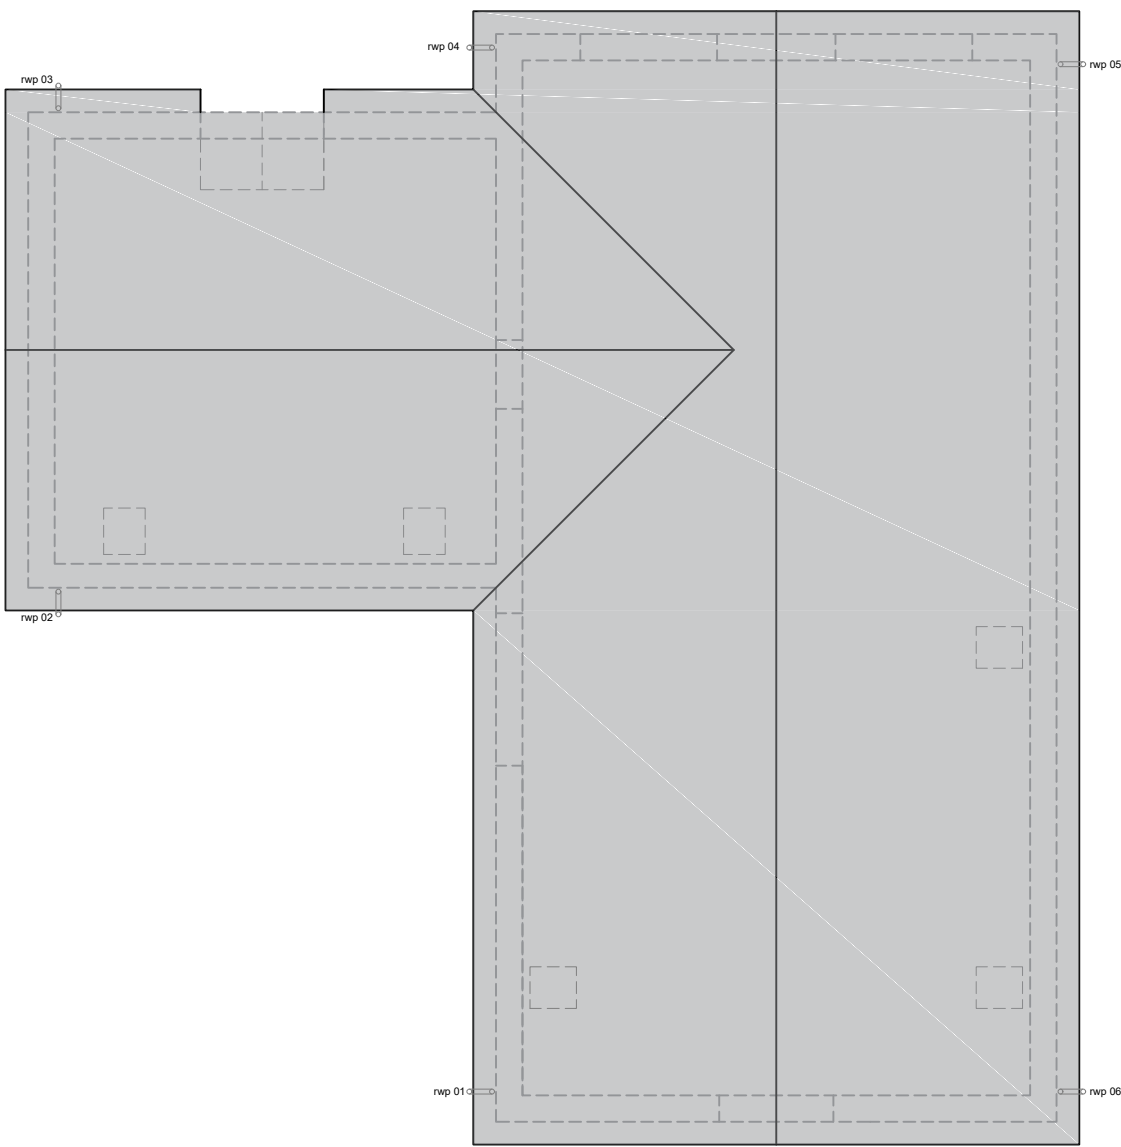

Roof Plan as proposed.
Scale 1:100

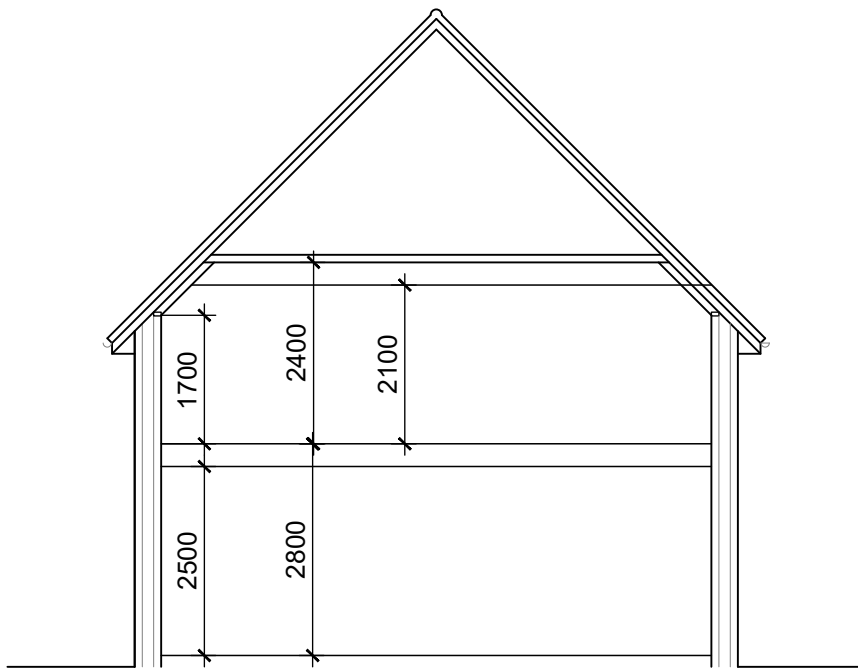

Typical Section as proposed.
Scale 1:100

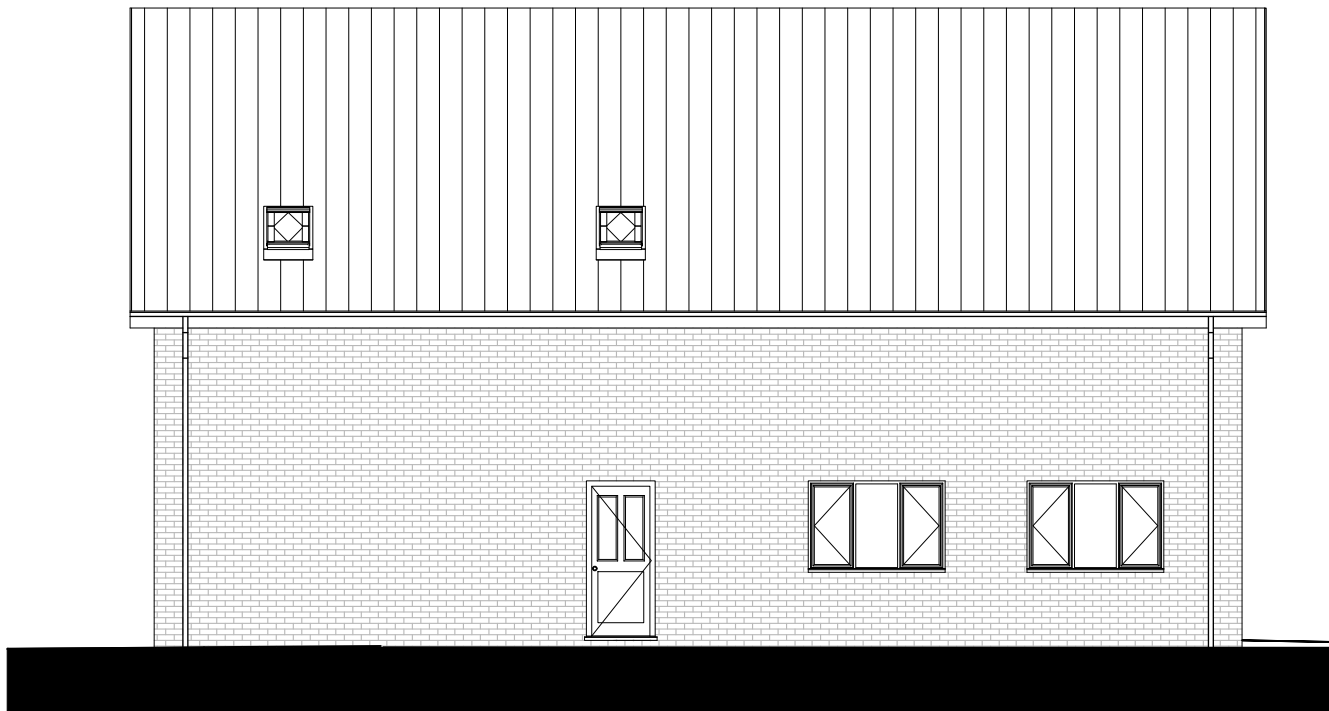 

PR1	07.01.22	Drawing status updated to planning application issue.	RDL
Ref.	Date	Description	Initial

Oglesby & Limb Ltd
Chartered Architect
Suite 1, Market Chambers
12 Market Place, Spalding, Lincs
PE11 1SL
Tel: 01775 761196
e-mail: design@o-l-ltd.co.uk

O&L

Client:
Cecil Francis Ltd.

Project:
**Proposed Residential Development,
Bear Lane
Pinchbeck
Lincolnshire
PE11 3XA**

Drawing Title:
**Plots 1 & 3
Plans, Sections & Elevations as
proposed.**
PLANNING APPLICATION ISSUE

Date:	07.01.2022	Scale:	as shown @ A1
Drawn by:	RDL	Checked by:	AJO

Drawing Number:	Rev.
A1534-12	P1