



DO NOT SCALE THIS DRAWING. THE CONTRACTOR IS DEEMED TO HAVE CHECKED ALL DIMENSIONS ON SITE AND REPORT ANY DISCREPANCIES TO OGLESBY & LIMB LTD.
THE CONTENTS OF THIS DRAWING ARE COVERED BY COPYRIGHT AND REMAIN THE PROPERTY OF OGLESBY & LIMB LTD. WRITTEN APPROVAL MUST BE OBTAINED FROM OGLESBY & LIMB LTD PRIOR TO DUPLICATION OR REPRODUCTION OF THIS DRAWING OR ITS CONTENTS.
ANY DIMENSIONS NOT SHOWN ARE TO BE CHECKED AND AGREED WITH OGLESBY & LIMB LTD.

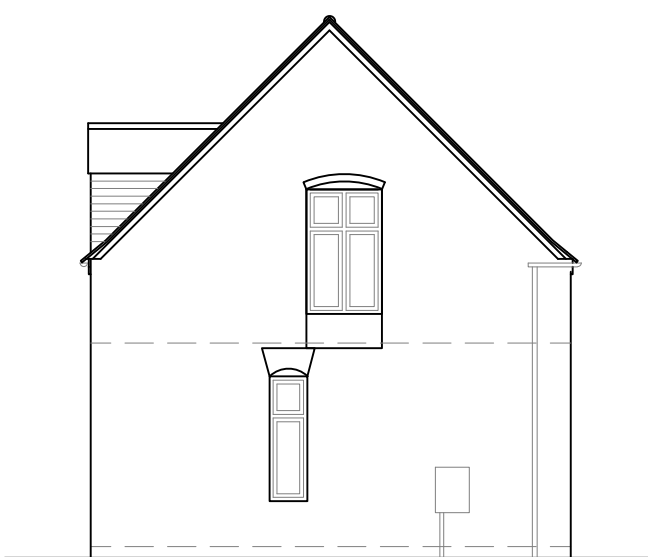


South west
elevation



South east
elevation

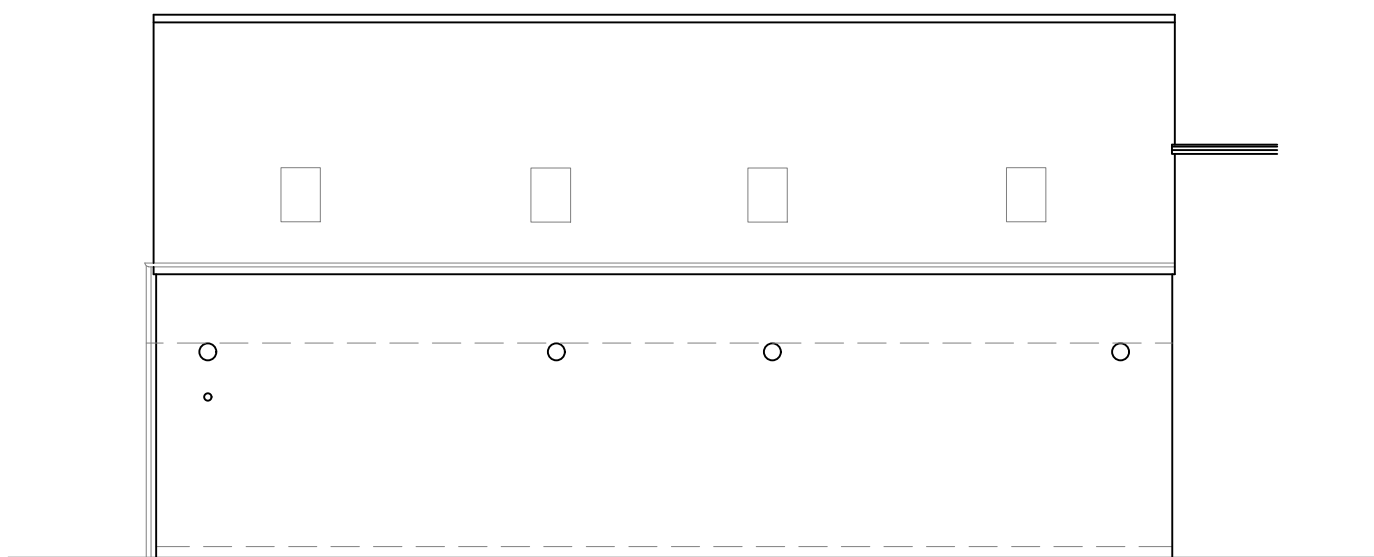


North east elevation
(facing Bear Lane)

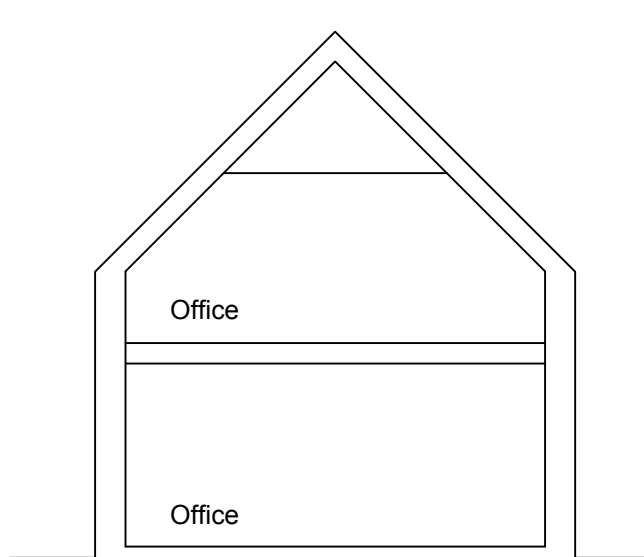


Typical
section

SCALE 1:100 @ A1
SCALE 1 : 100 0m 1m 2m 4m 6m 8m 10m
SCALE 1 : 1 0m 10mm 20mm 40mm 60mm 80mm 100mm

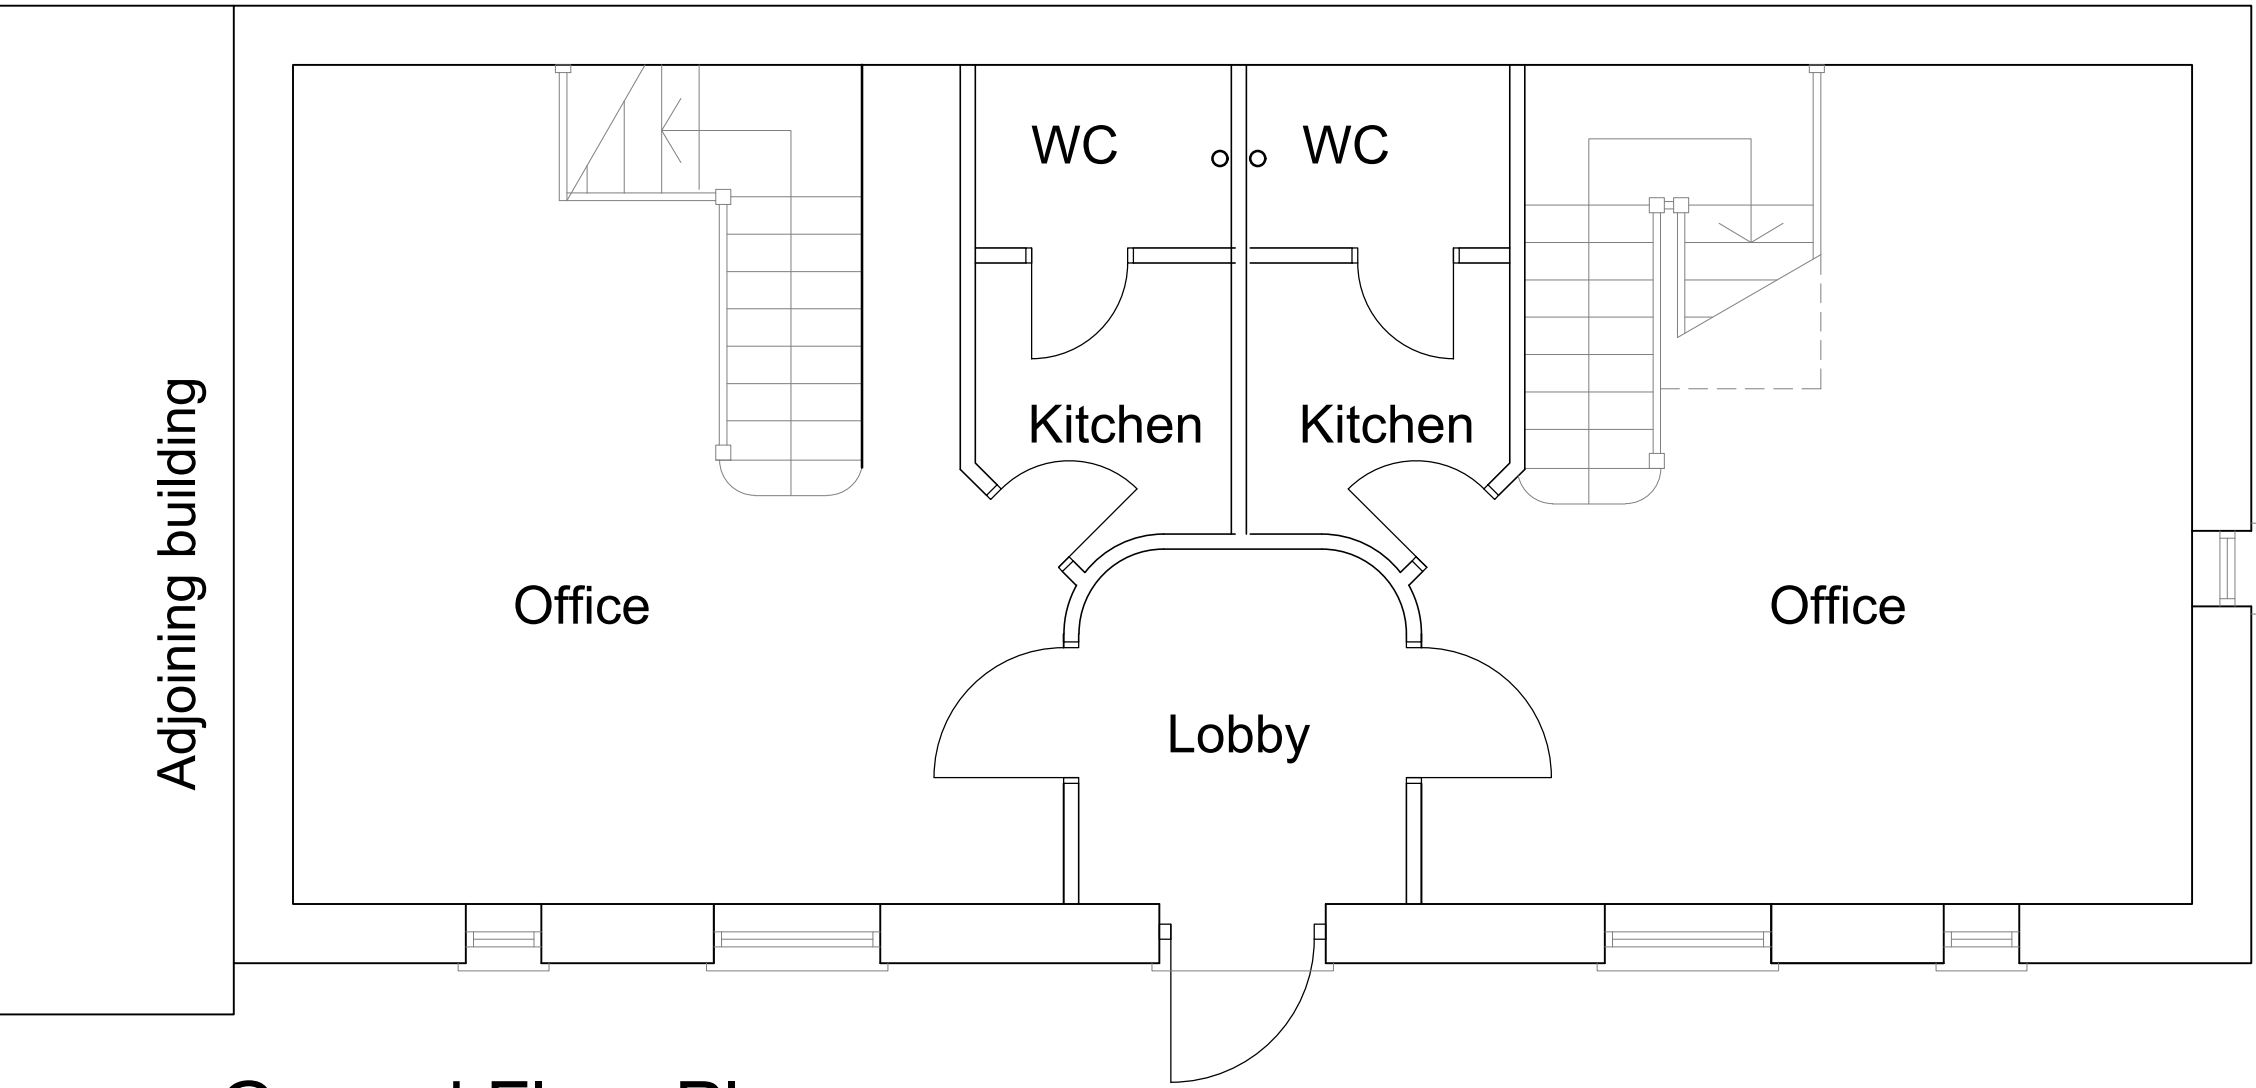

Ground Floor Plan

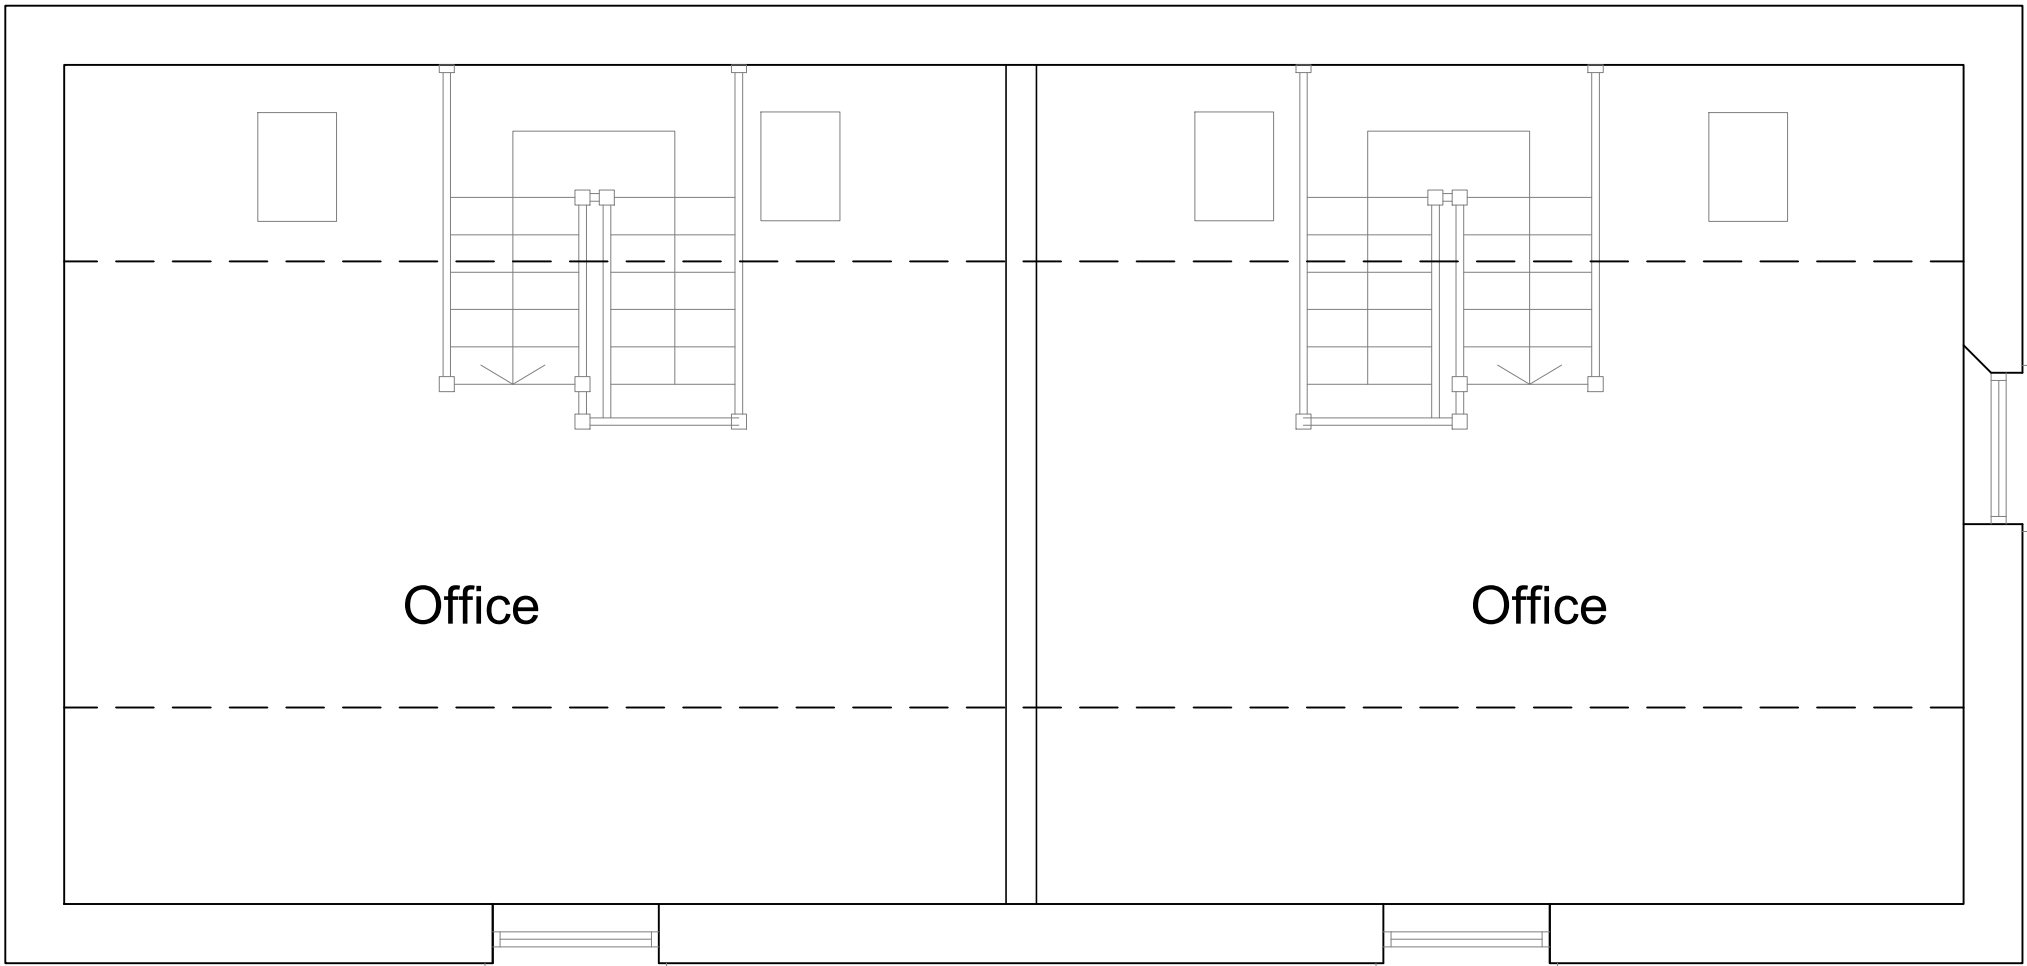

First Floor Plan

SCALE 1:50 @ A1
SCALE 1 : 50 0m 0.5m 1m 2m 3m 4m 5m
SCALE 1 : 1 0m 10mm 20mm 40mm 60mm 80mm 100mm

Ref.	Date	Description	Initial
------	------	-------------	---------

Oglesby & Limb Ltd

Chartered Architect

Suite 1, Market Chambers
12 Market Place, Spalding, Lincs
PE11 1SL

Tel: 01775 761196

e-mail: design@o-l-ltd.co.uk

Client:
Cecil Francis Ltd

Project:
**Proposed Residential Development,
Bear Lane
Pinchbeck
Lincolnshire
PE11 3XA**

Drawing Title:

**Plot 4 (barn) plans, section and
elevations as existing**

PLANNING APPLICATION ISSUE

Date:	Nov 2021	Scale:	as shown @ A1
Drawn by:	AP	Checked by:	AJO

Drawing Number:	Rev:
A1534-14	P1