


DO NOT SCALE THIS DRAWING. THE CONTRACTOR IS DEEMED TO HAVE CHECKED ALL DIMENSIONS ON SITE AND REPORT ANY DISCREPANCIES TO OGLESBY & LIMB LTD.
THE CONTENTS OF THIS DRAWING ARE COVERED BY COPYRIGHT AND REMAIN THE PROPERTY OF OGLESBY & LIMB LTD. WRITTEN APPROVAL MUST BE OBTAINED FROM OGLESBY & LIMB LTD PRIOR TO DUPLICATION OR REPRODUCTION OF THIS DRAWING OR ITS CONTENTS.
ANY DIMENSIONS NOT SHOWN ARE TO BE CHECKED AND AGREED WITH OGLESBY & LIMB LTD.



SCALE 1:100 @ A1


SCALE 1 : 100
SCALE 1 : 1

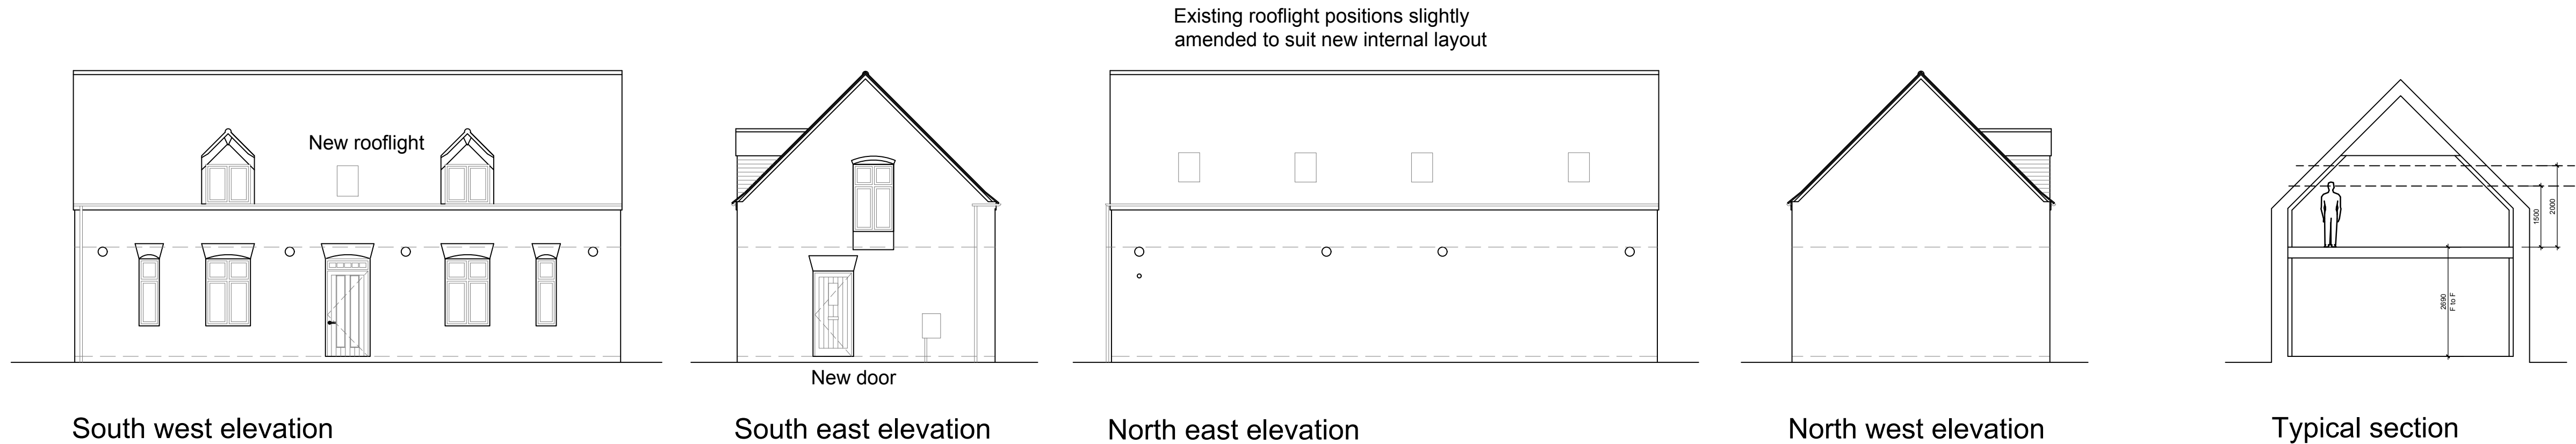

North west elevation


Condition of north west elevation wall to be assessed following demolition of adjoining building and one of the following will be implemented:

1. Complete repoint of existing masonry in lime-mortar
2. Reconstruction in brickwork to match existing as required.
3. Full height horizontal weatherboarding.

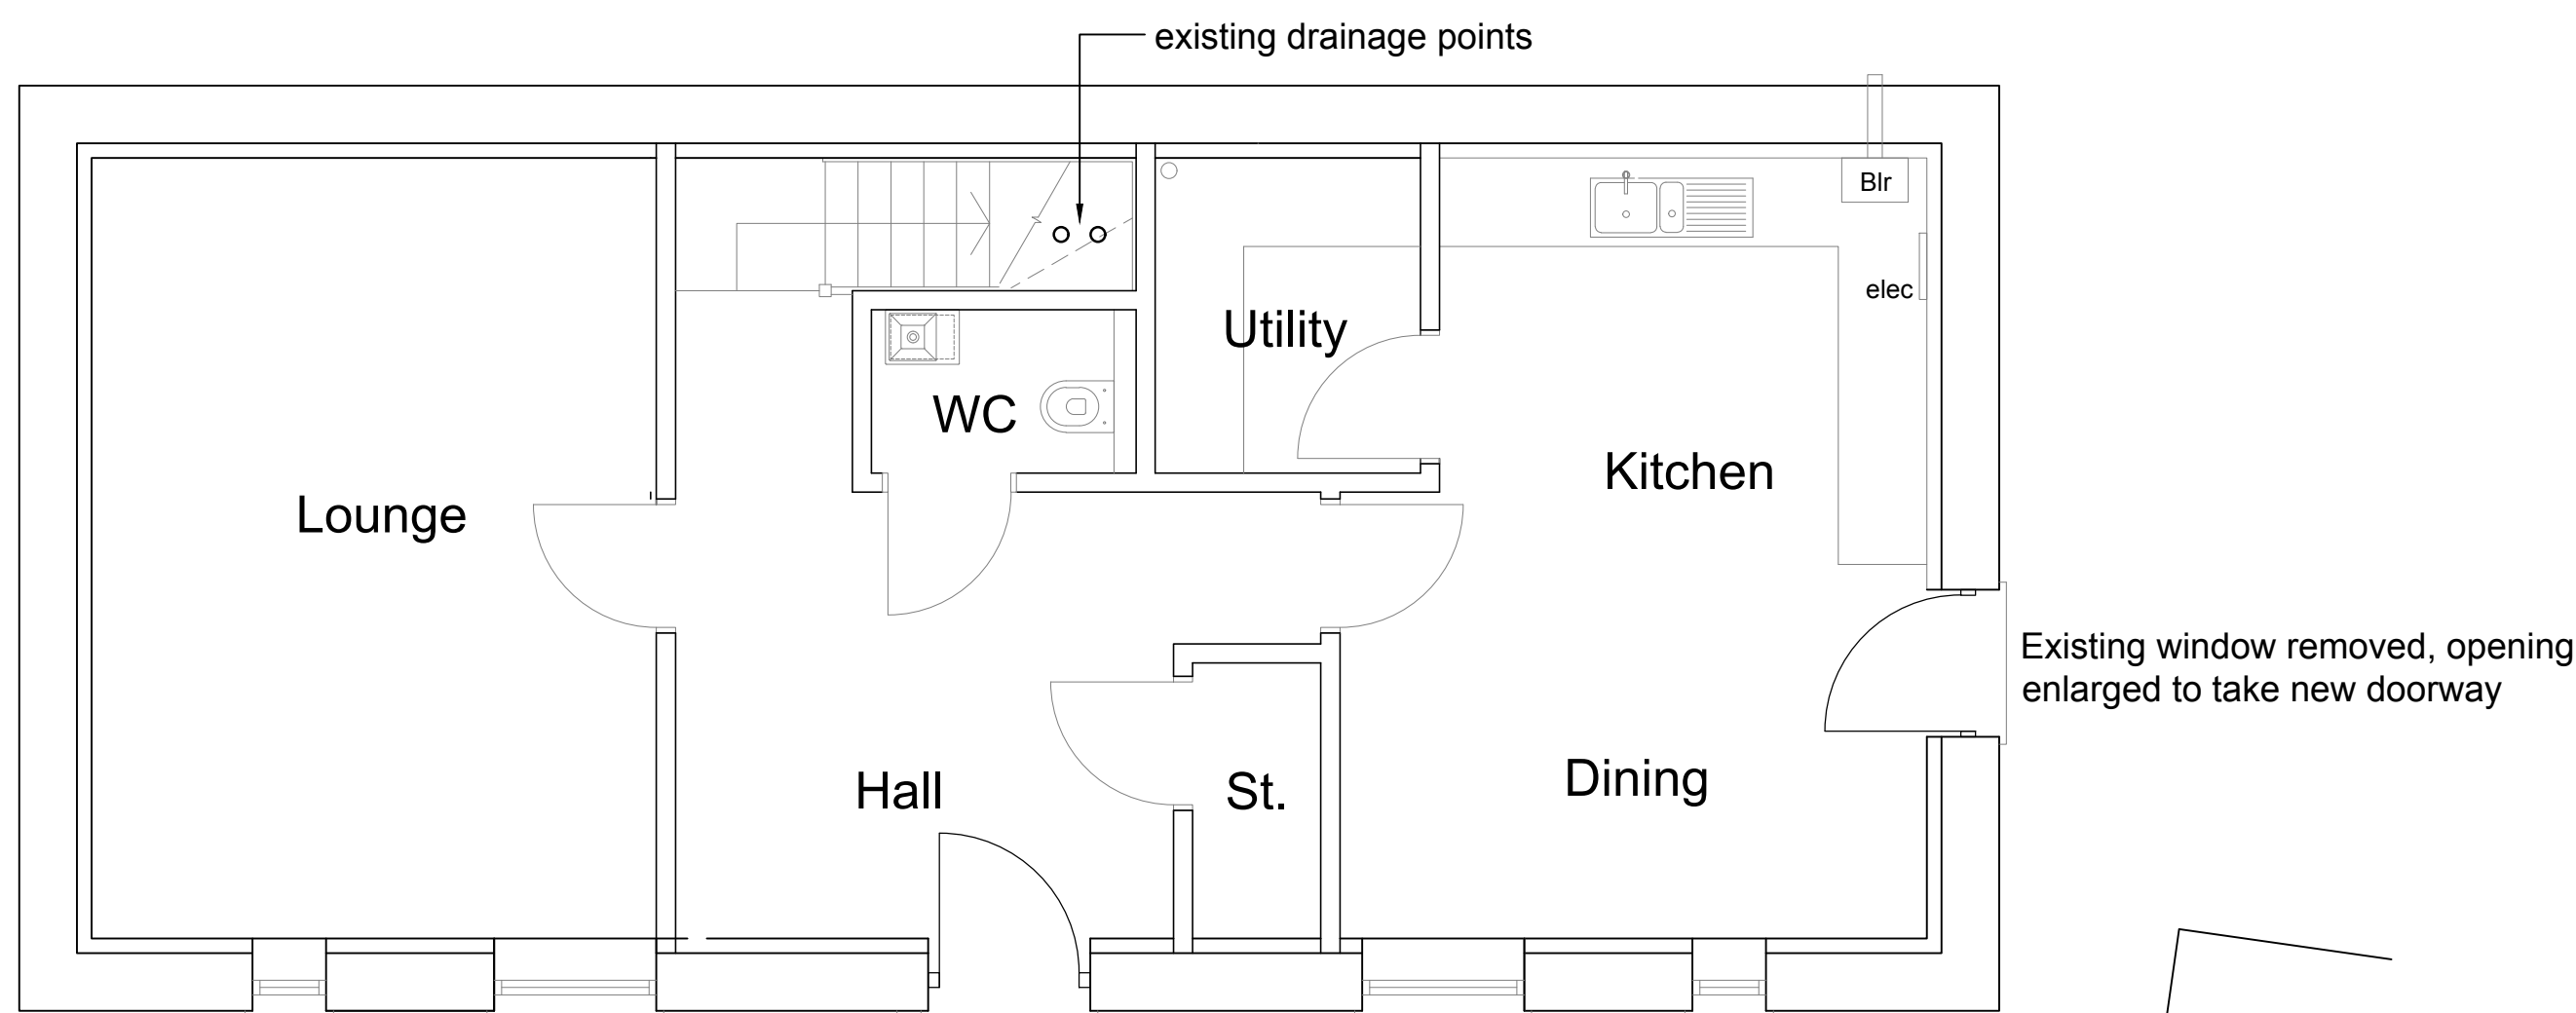


Ground Floor Plan

Garage

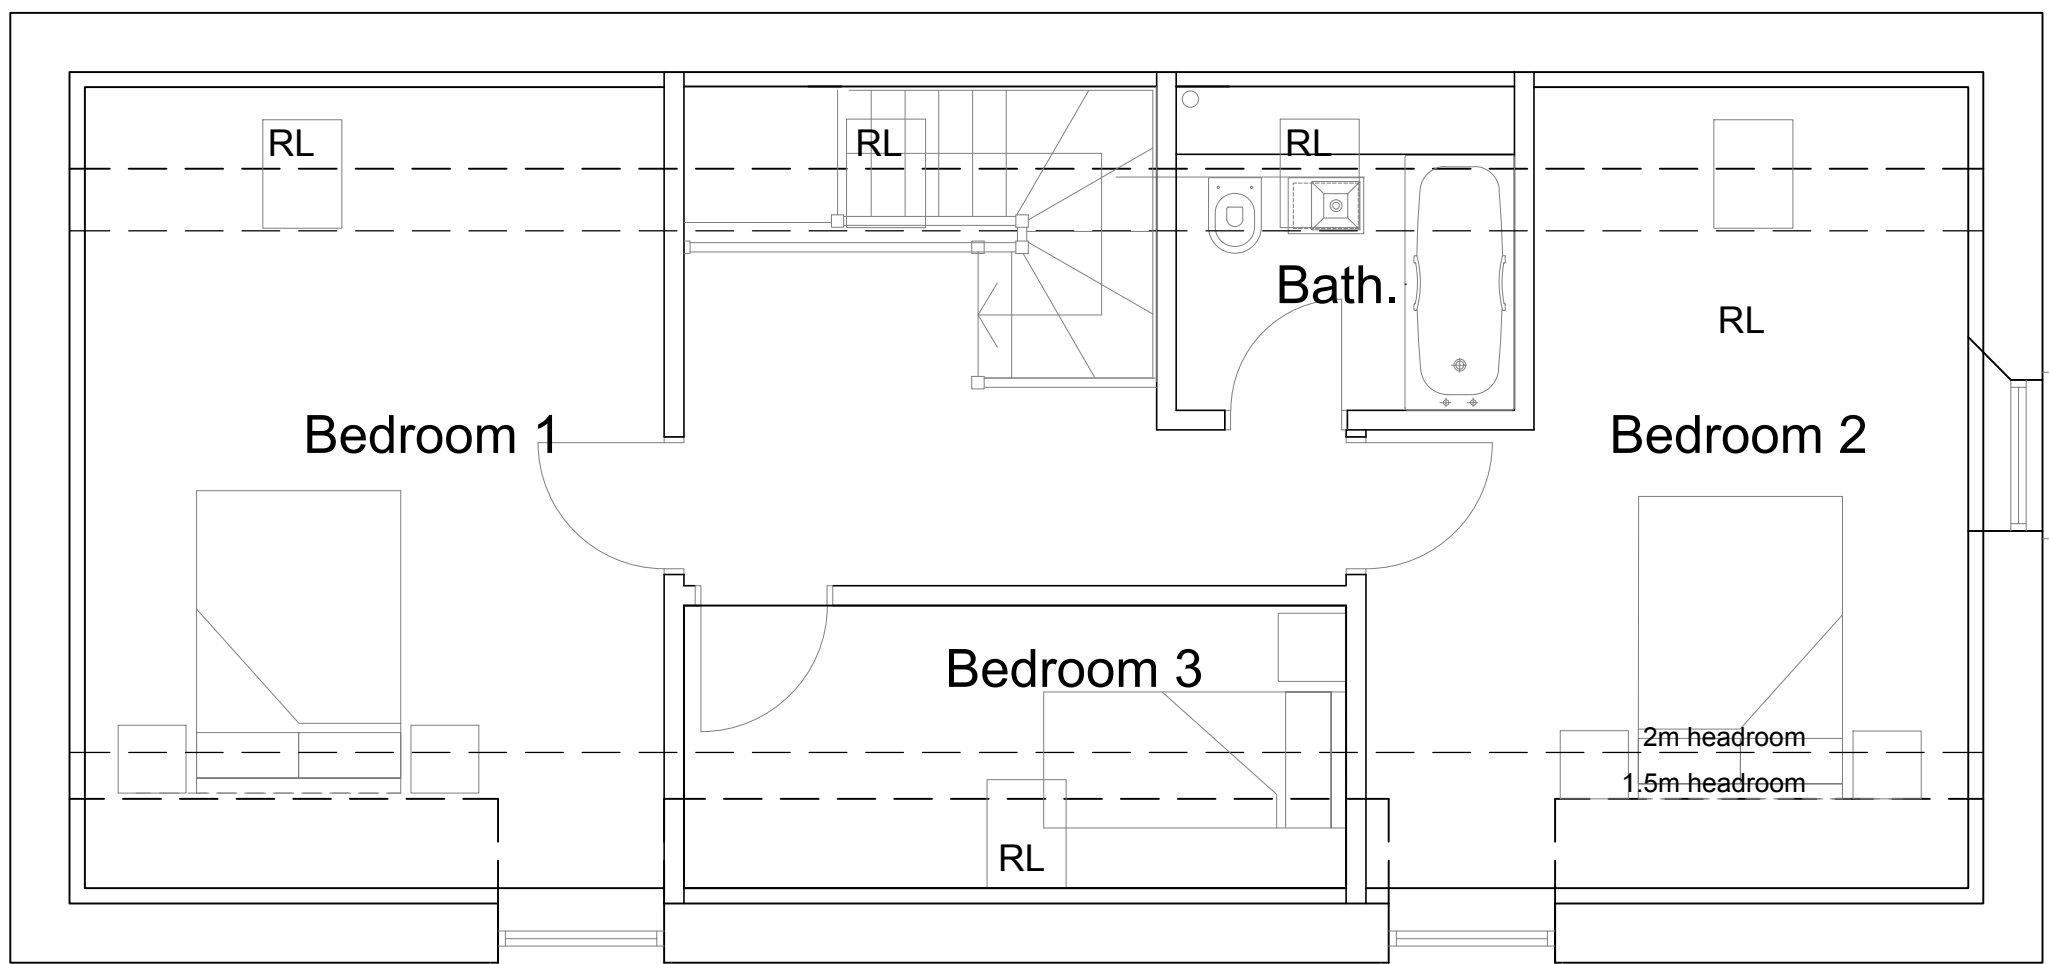

First Floor Plan

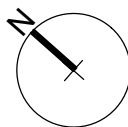

SCALE 1:50 @ A1

SCALE 1 : 50
SCALE 1 : 1



Ref.	Date	Description	Initial
------	------	-------------	---------

Oglesby & Limb Ltd

Chartered Architect

Suite 1, Market Chambers
12 Market Place, Spalding, Lincs
PE11 1SL

Tel: 01775 761196

e-mail: design@o-l-ltd.co.uk

Client:
Cecil Francis Ltd

Project:
**Proposed Residential Development,
Bear Lane
Pinchbeck
Lincolnshire
PE11 3XA**

Drawing Title:

**Plot 4 (Barn) plans, section and
elevations as proposed**

PLANNING APPLICATION ISSUE

Date:	Jan 2022	Scale:	as shown @ A1
Drawn by:	AP	Checked by:	AJO

Drawing Number:	Rev:
A1534-15	P1