

DO NOT SCALE THIS DRAWING. THE CONTRACTOR IS DEEMED TO HAVE CHECKED ALL DIMENSIONS ON SITE AND REPORT ANY DISCREPANCIES TO OGLESBY & LIMB LTD.
THE CONTENTS OF THIS DRAWING ARE COVERED BY COPYRIGHT AND REMAIN THE PROPERTY OF OGLESBY & LIMB LTD. WRITTEN APPROVAL MUST BE OBTAINED FROM OGLESBY & LIMB LTD PRIOR TO DUPLICATION OR REPRODUCTION OF THIS DRAWING OR ITS CONTENTS.
ANY DIMENSIONS NOT SHOWN ARE TO BE CHECKED AND AGREED WITH OGLESBY & LIMB LTD.




South East Elevation

North East Elevation
(towards Bear Lane)


South West Elevation
(towards Bear Lane)

North West Elevation

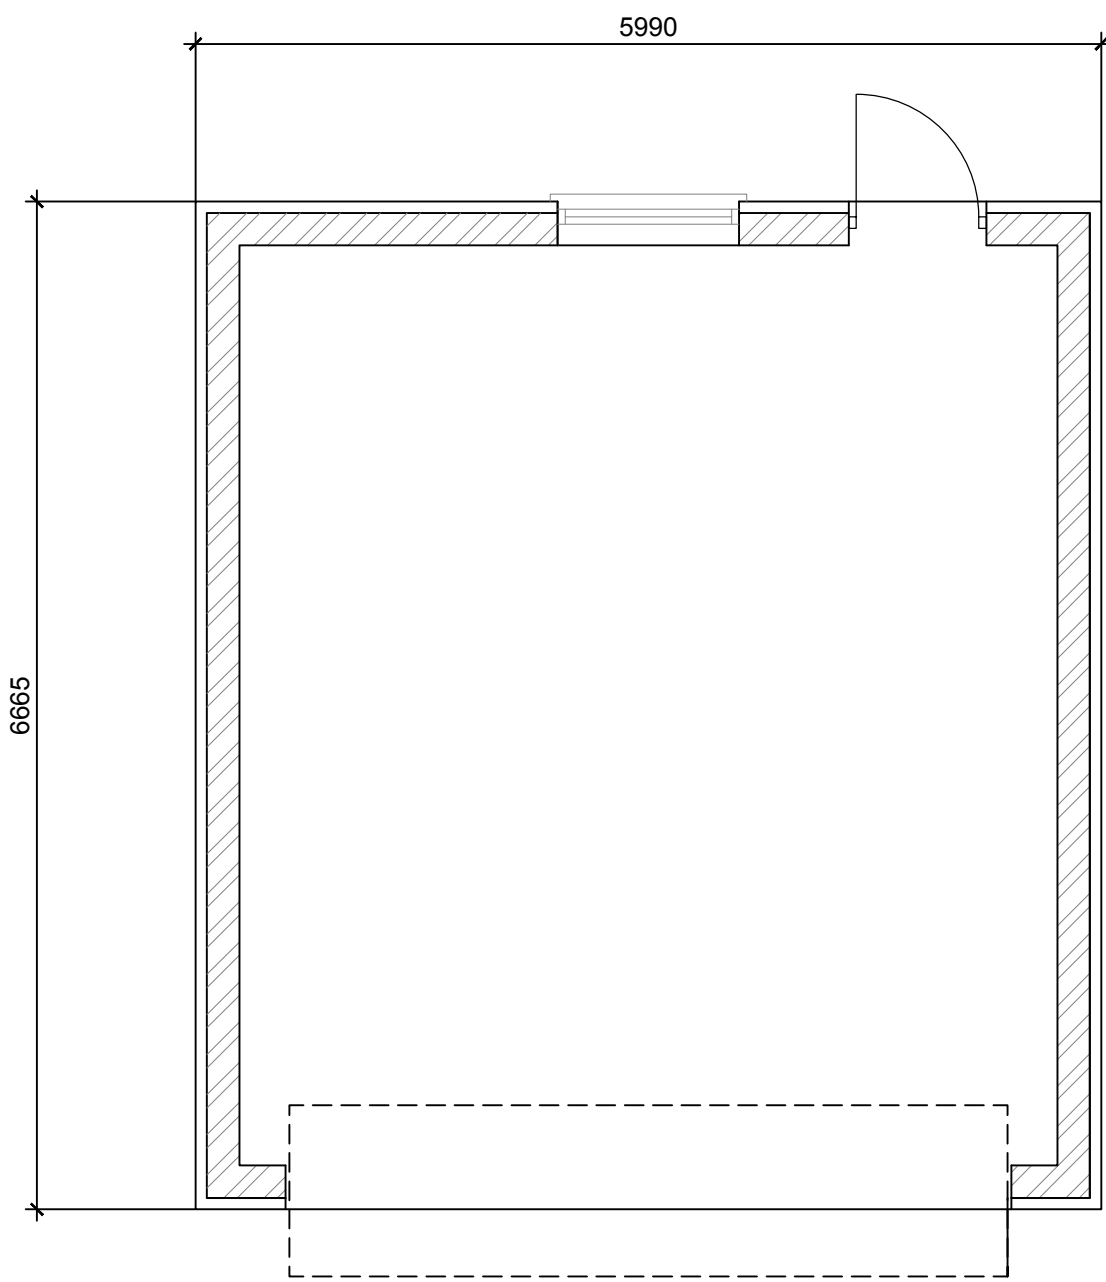

Plan

Walls below DPC - Engineering brick
Walls above DPC - Weatherboarding / cedral cladding colour TBC
Roof - Pantiles.

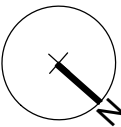

SCALE 1:50 @ A1

SCALE 1 : 50
SCALE 1 : 1

Ref.	Date	Description	Initial
------	------	-------------	---------

Oglesby & Limb Ltd

Chartered Architect

Suite 1, Market Chambers
12 Market Place, Spalding, Lincs
PE11 1SL

Tel: 01775 761196

e-mail: design@o-l-ltd.co.uk

Client:
Cecil Francis Ltd

Project:

**Proposed Residential Development,
Bear Lane
Pinchbeck
Lincolnshire
PE11 3XA**

Drawing Title:

**Plot 4 detached garage plans, and
elevations as proposed**

PLANNING APPLICATION ISSUE

Date:	Jan 2022	Scale:	as shown @ A1
Drawn by:	AP	Checked by:	AJO

Drawing Number:	Rev:
A1534-16	P1