

DO NOT SCALE THIS DRAWING. THE CONTRACTOR IS DEEMED TO HAVE CHECKED ALL DIMENSIONS ON SITE AND REPORT ANY DISCREPANCIES TO OGLESBY & LIMB LTD.  
THE CONTENTS OF THIS DRAWING ARE COVERED BY COPYRIGHT AND REMAIN THE PROPERTY OF OGLESBY & LIMB LTD. WRITTEN APPROVAL MUST BE OBTAINED FROM OGLESBY & LIMB LTD PRIOR TO DUPLICATION OR REPRODUCTION OF THIS DRAWING OR ITS CONTENTS.  
ANY DIMENSIONS NOT SHOWN ARE TO BE CHECKED AND AGREED WITH OGLESBY & LIMB LTD.




South East Elevation

North East Elevation  
(towards Bear Lane)

South West Elevation

North West Elevation

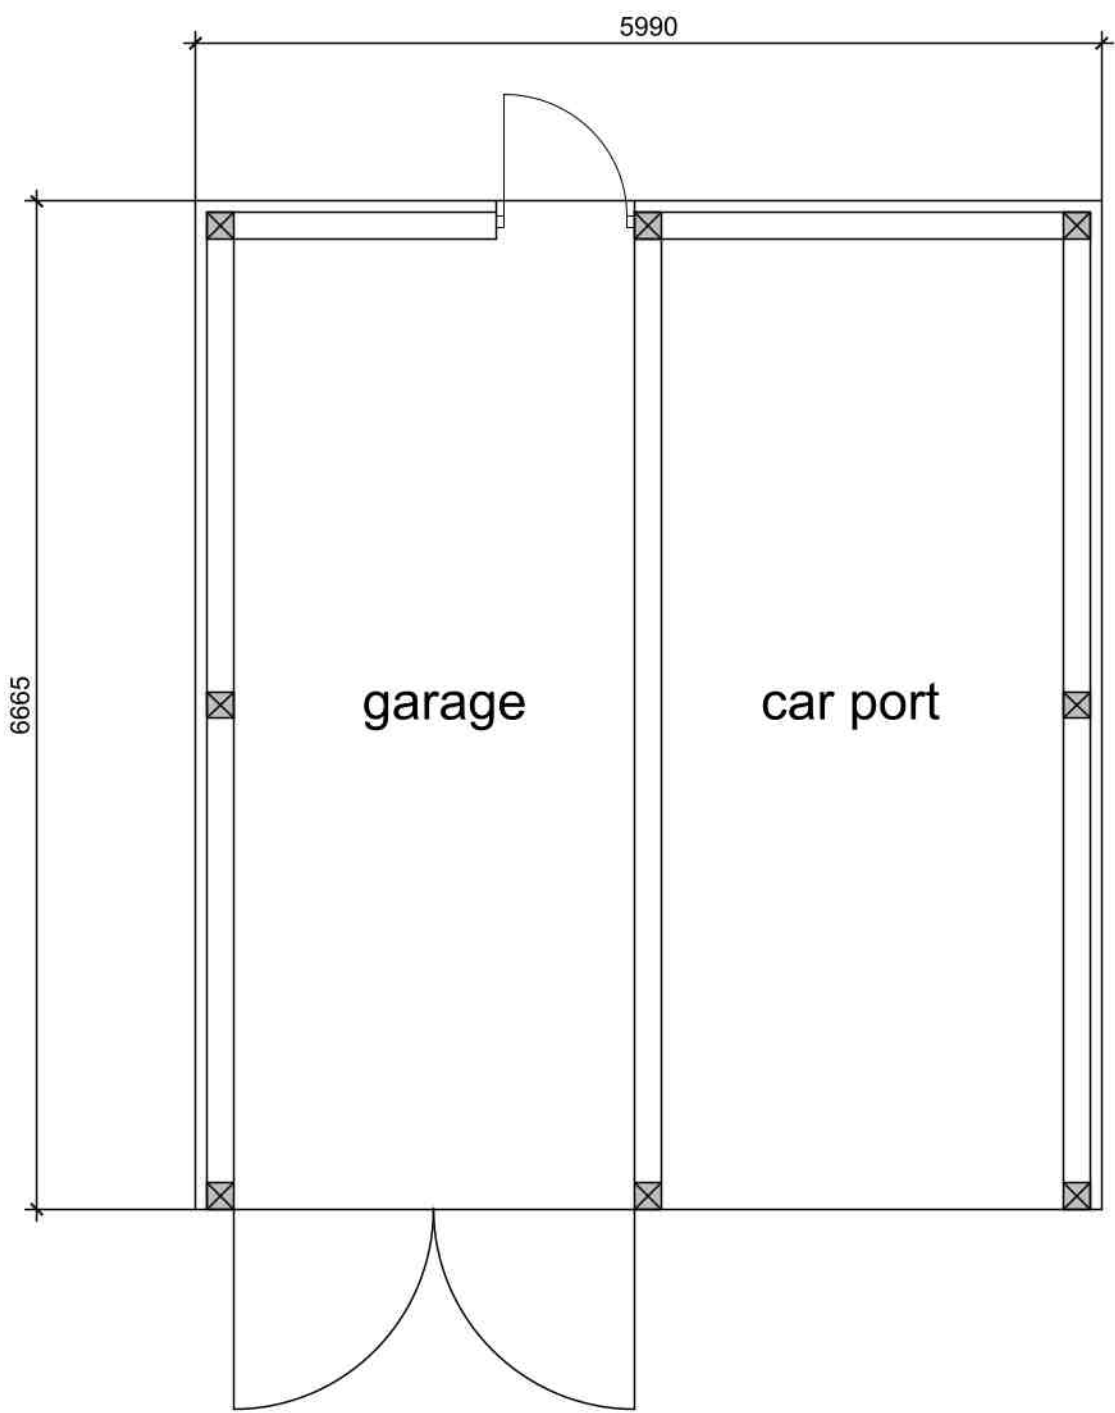

Walls - Timber weatherboarding on timber framework.  
Roof - Pantiles.



SCALE 1:50 @ A1

SCALE 1:50  
SCALE 1:1  
0m 0.5m 1m 2m 3m 4m 5m  
0m 10mm 20mm 40mm 60mm 80mm 100mm

| Ref. | Date | Description | Initial |
|------|------|-------------|---------|
|------|------|-------------|---------|

|   |                                                                                       |
|---|---------------------------------------------------------------------------------------|
| Oglesby & Limb Ltd<br>Chartered Architect<br>Suite 1, Market Chambers<br>12 Market Place, Spalding, Lincs<br>PE11 1SL<br>Tel: 01775 761196<br>e-mail: design@o-l-ltd.co.uk |  |
|---|---------------------------------------------------------------------------------------|

Client:  
**Cecil Francis Ltd**

Project:  
**Proposed Residential Development,  
Bear Lane  
Pinchbeck  
Lincolnshire  
PE11 3XA**

Drawing Title:  
**Plot 4 detached garage plans, and  
elevations as proposed.  
Timber framed garage**  
**PLANNING APPLICATION ISSUE**

|           |                 |             |                      |
|-----------|-----------------|-------------|----------------------|
| Date:     | <b>Feb 2022</b> | Scale:      | <b>as shown @ A1</b> |
| Drawn by: | <b>AP</b>       | Checked by: | <b>AJO</b>           |

|                 |           |
|-----------------|-----------|
| Drawing Number: | Rev:      |
| <b>A1534-17</b> | <b>P1</b> |