



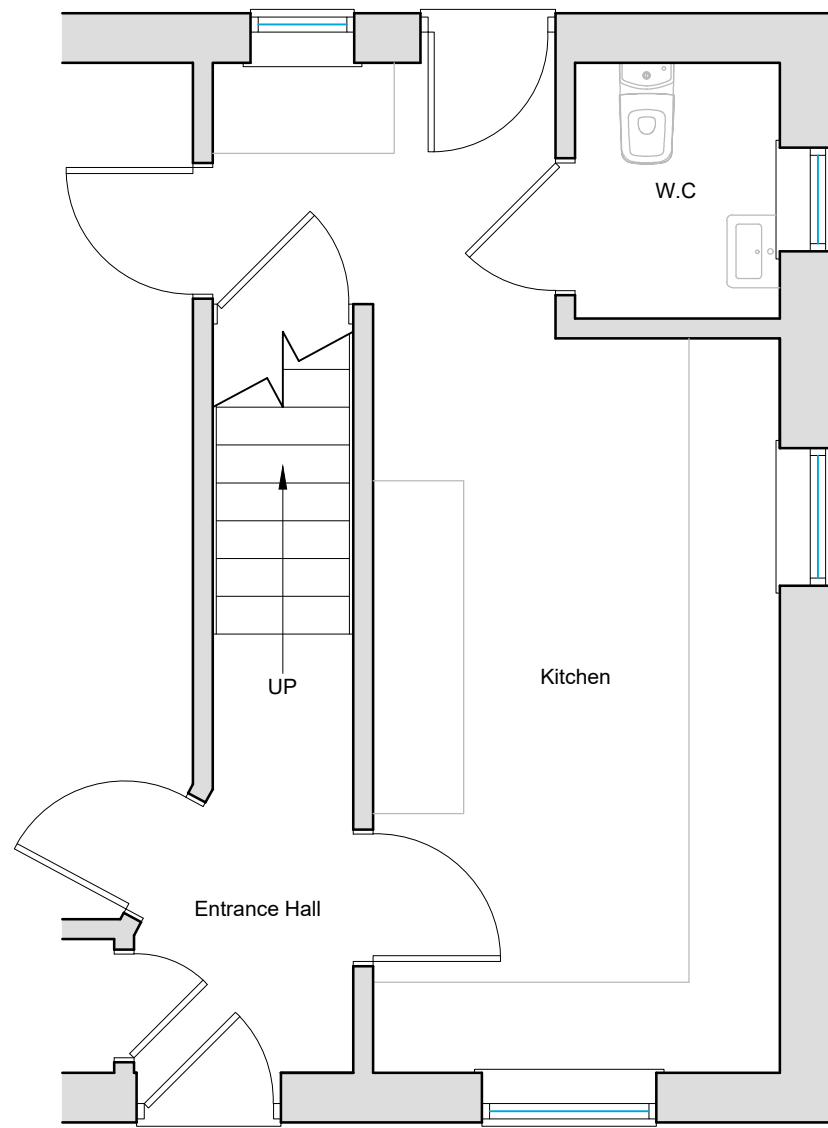


Existing Ground Floor Plan
Scale 1:50

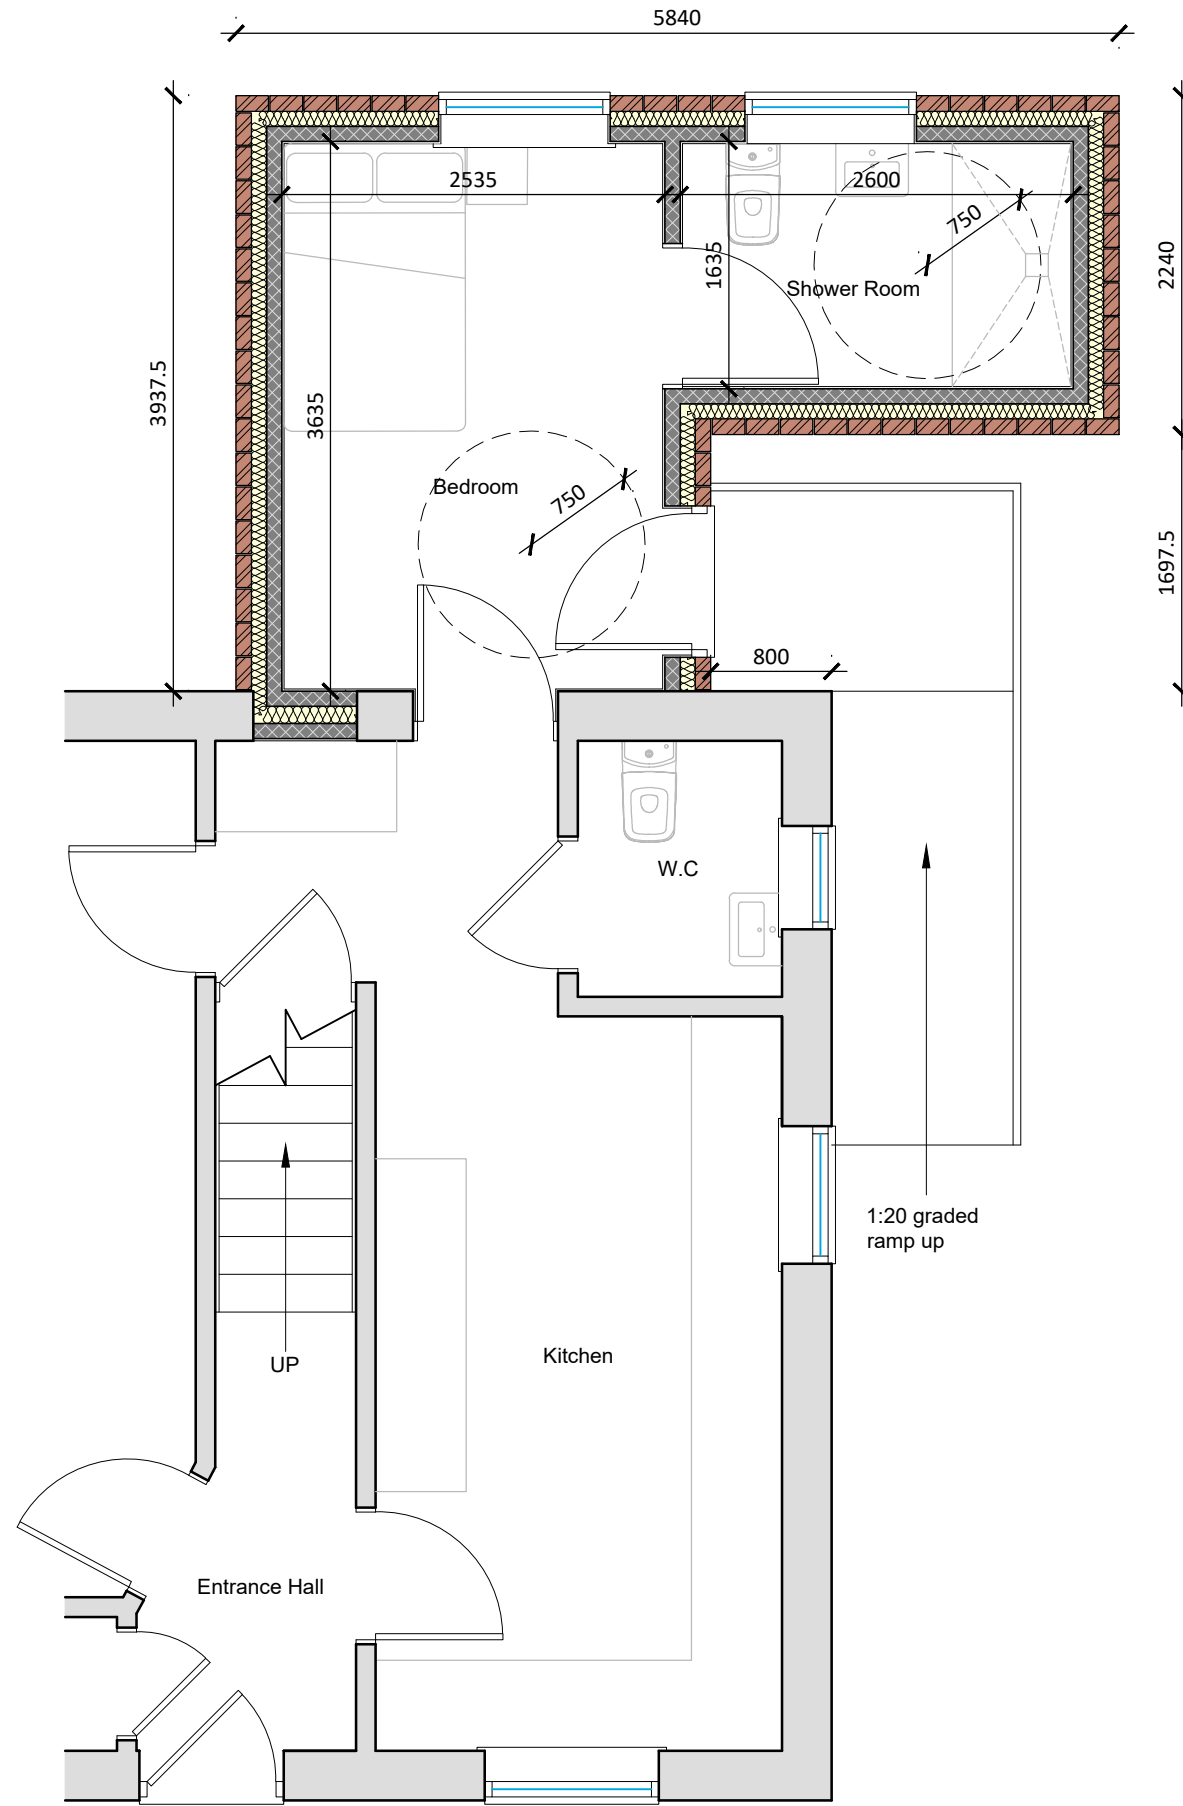

Proposed Ground Floor Plan
Scale 1:50



Site Location Plan
Scale 1:1250

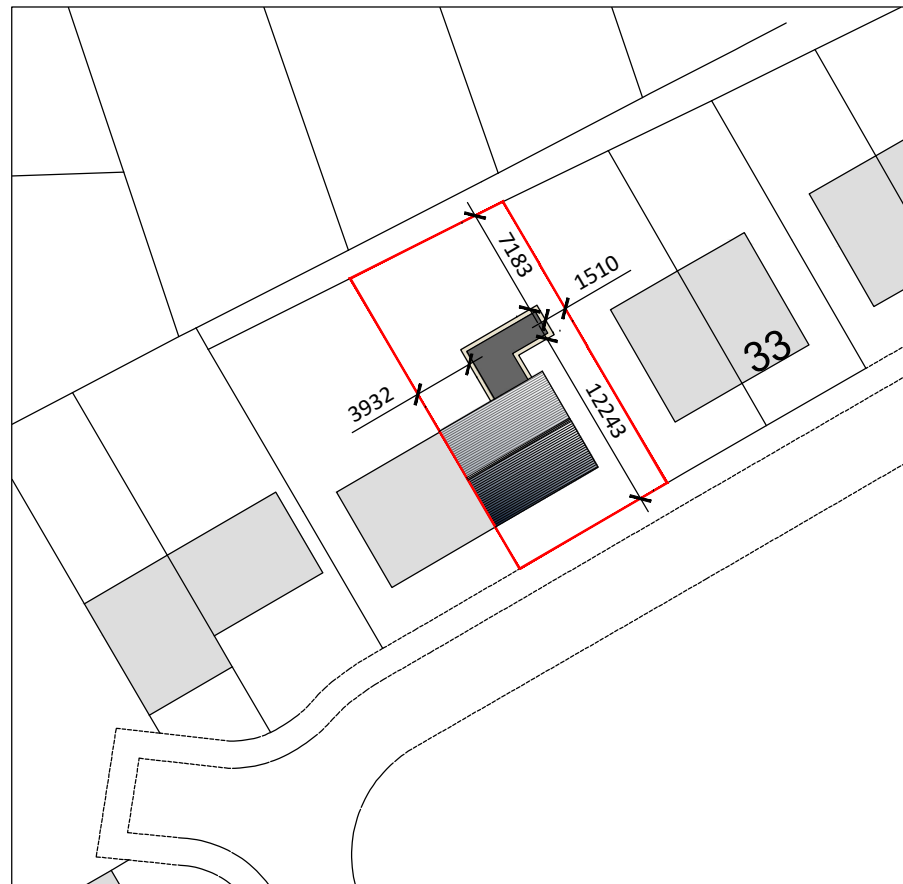


Proposed Block Plan
Scale 1:500



Existing Front (SE) Elevation
Scale 1:100



Proposed Front (SE) Elevation
Scale 1:100

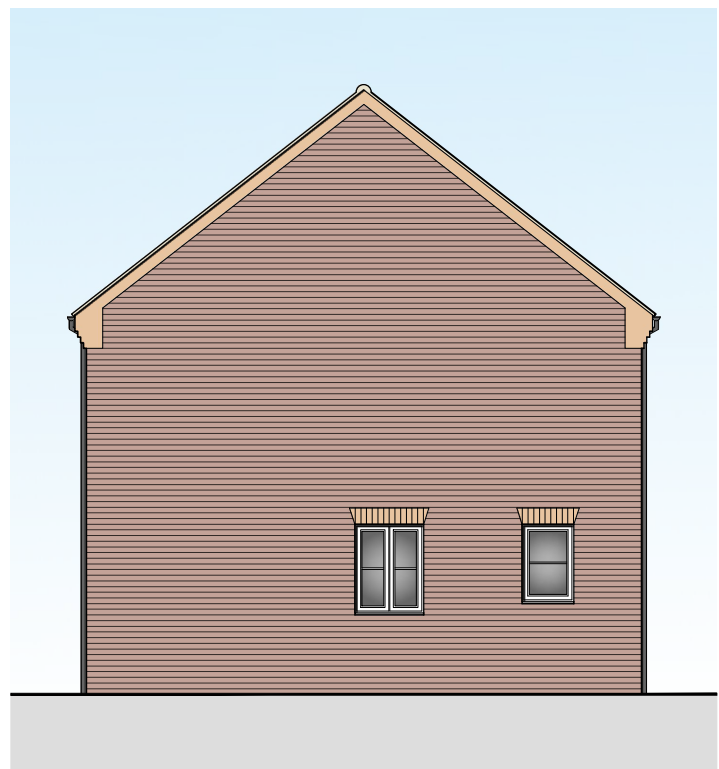

Existing Side (NE) Elevation
Scale 1:100



Proposed Side (NE) Elevation
Scale 1:100



Existing Rear (NW) Elevation
Scale 1:100



Proposed Rear (NW) Elevation
Scale 1:100

REV.	DESCRIPTION	DATE
A	Repositioning of extension	25.01.2024

PROJECT: SINGLE STOREY REAR EXTENSION - DFG ADAPTATION	
DRAWING: EXISTING & PROPOSED FLOOR PLANS EXISTING & PROPOSED ELEVATIONS SITE LOCATION PLAN PROPOSED BLOCK PLAN	
SIZE: A1	CLIENT: Mr K. Evans
DATE: 22/11/2023	SHEET: 0428/23/01A



DESCRIPTION: SINGLE STOREY REAR EXTENSION & INTERNAL ALTERATIONS AT 25 VISCONT CLOSE, PINCHBECK, SPALDING, LINCOLNSHIRE, PE11 3PS
Do Not Scale From This Drawing

NOTES: THIS DRAWING IS THE PROPERTY OF JC ARCHITECTURAL CONSULTANT. NO UNAUTHORIZED COPYING OR REPRODUCTION IN ANY FORM IS PERMITTED WITHOUT OBTAINING PRIOR WRITTEN PERMISSION FROM JC ARCHITECTURAL CONSULTANT. JC ARCHITECTURAL CONSULTANT RESERVES THE RIGHT TO WITHDRAW THIS INFORMATION AT ANY TIME.
ALL DIMENSIONS ARE TO BE CONFIRMED ON SITE BY CONTRACTOR. ANY DISCREPANCIES ARE TO BE REPORTED TO JC ARCHITECTURAL CONSULTANT IMMEDIATELY.
THIS DESIGN HAS BEEN UNDERTAKEN AS FAR AS POSSIBLE TO AVOID RISKS TO HEALTH AND SAFETY OR TO REDUCE AND CONTROL THE EFFECTS OF ANY UNAVOIDABLE RISK. ANY RELEVANT INFORMATION REGARDING RISKS WHICH ARE NOT ABLE TO BE ELIMINATED WILL BE INCLUDED WITHIN THE PROJECT HEALTH AND SAFETY FILE.