
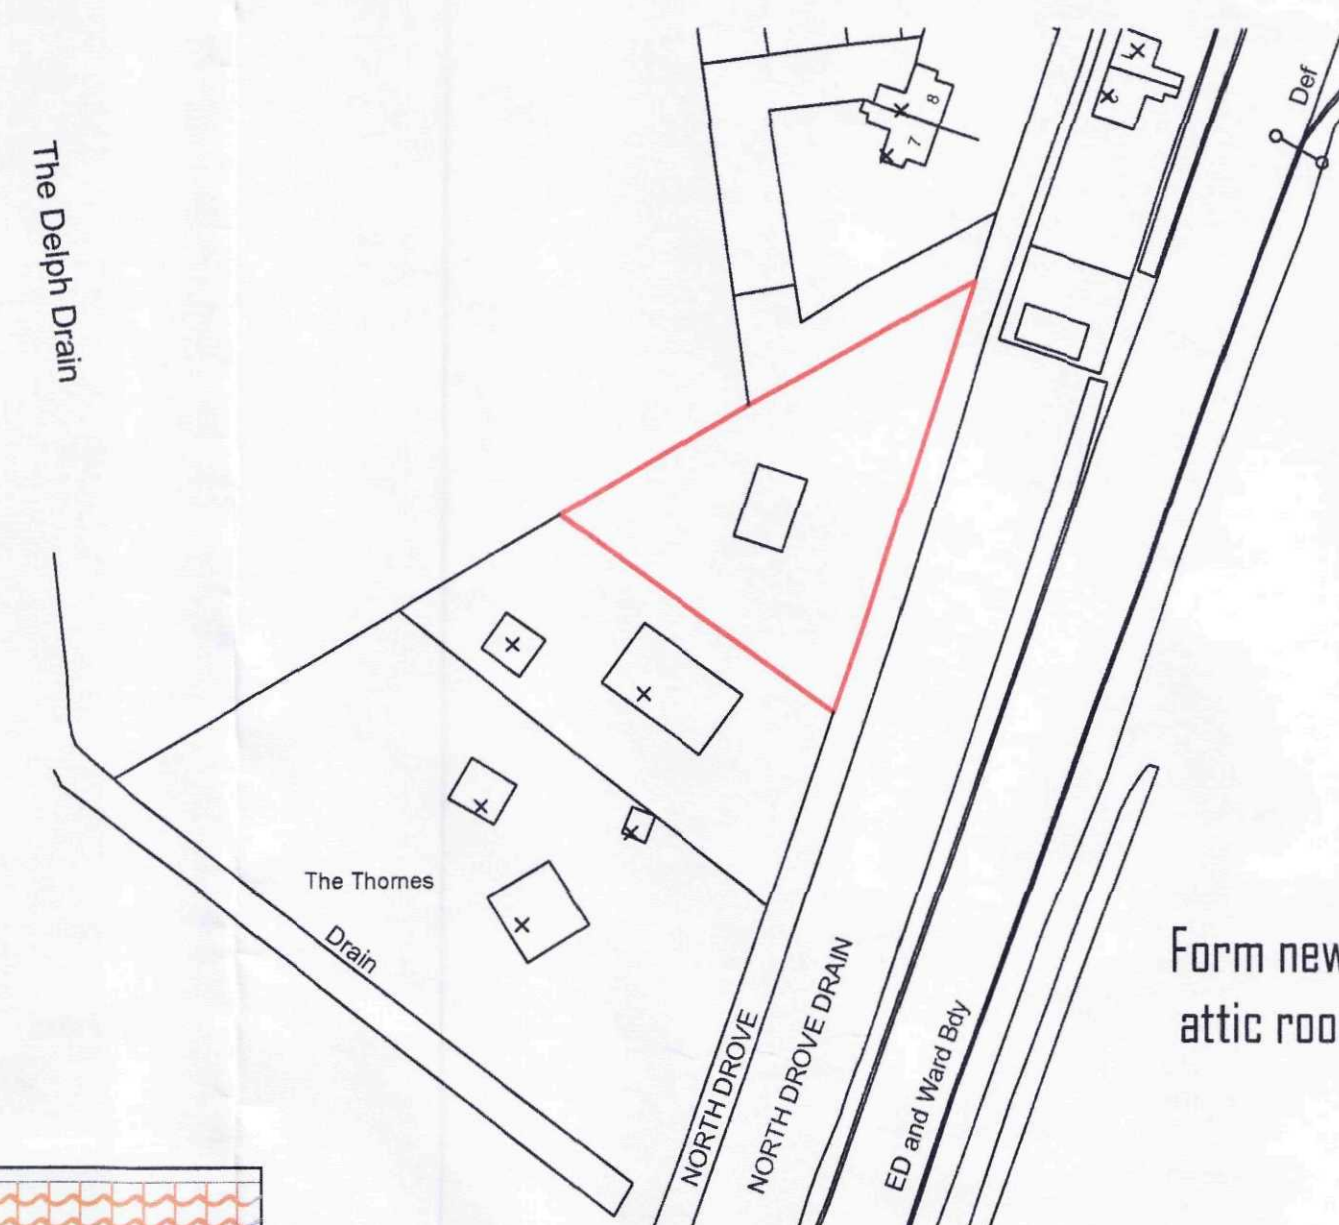
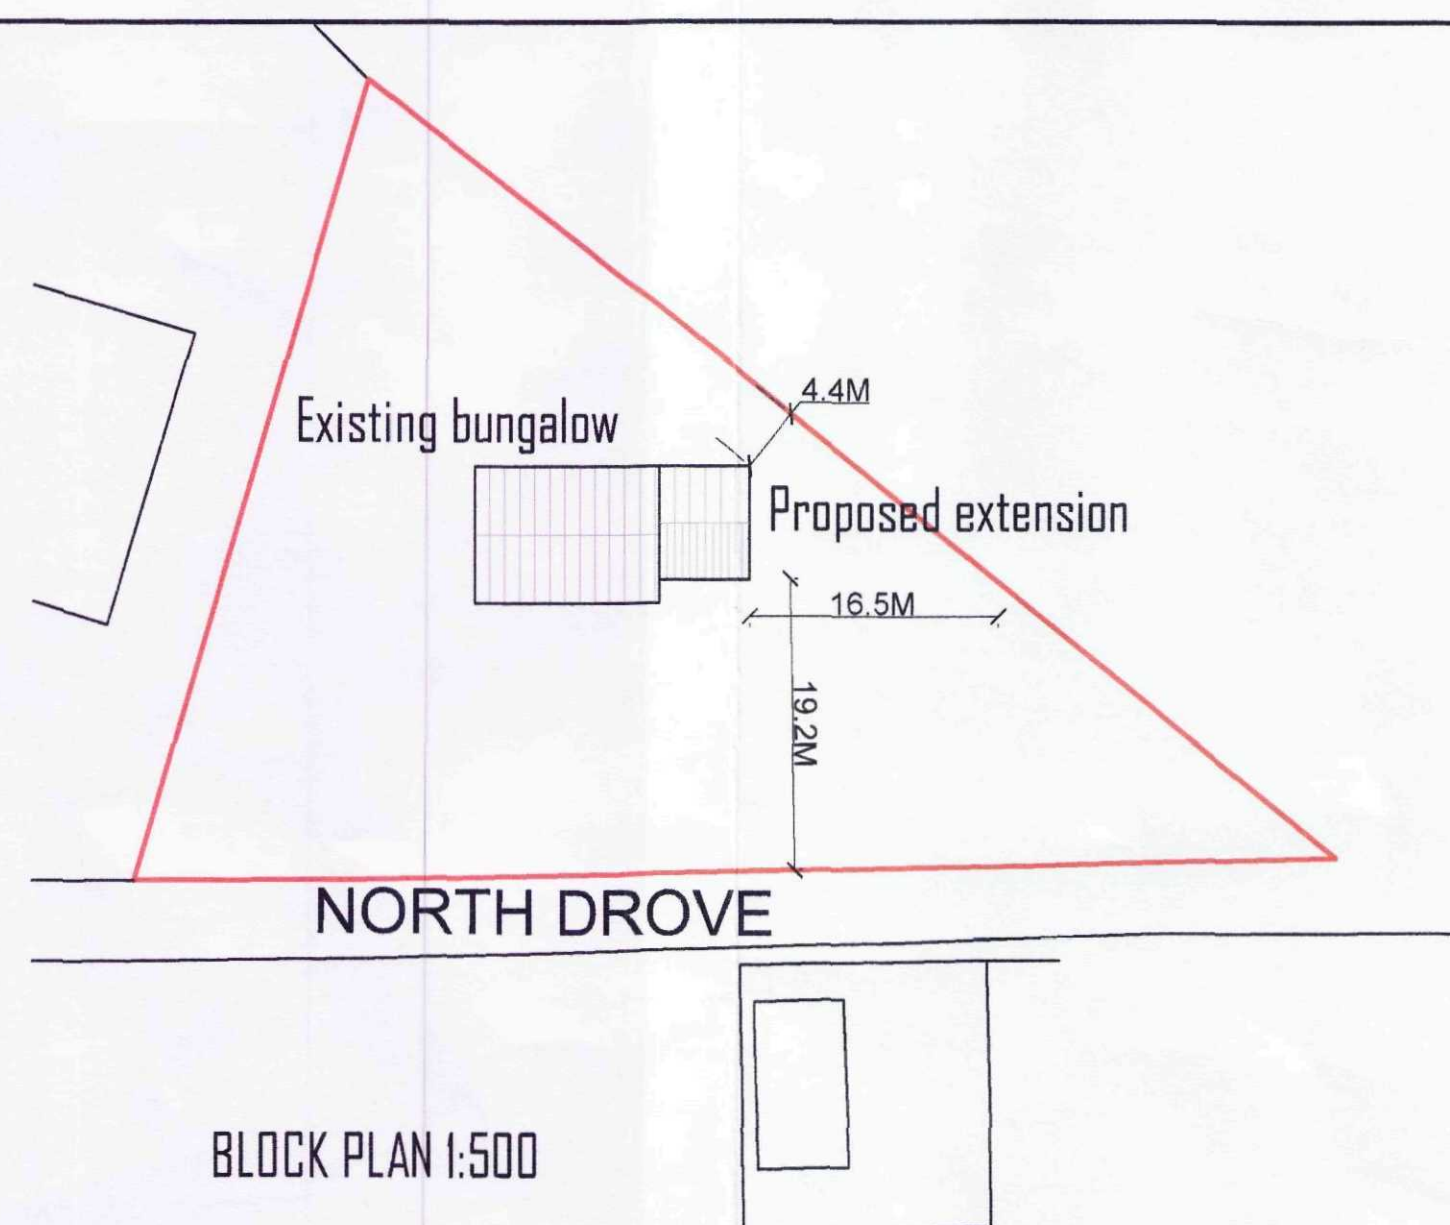
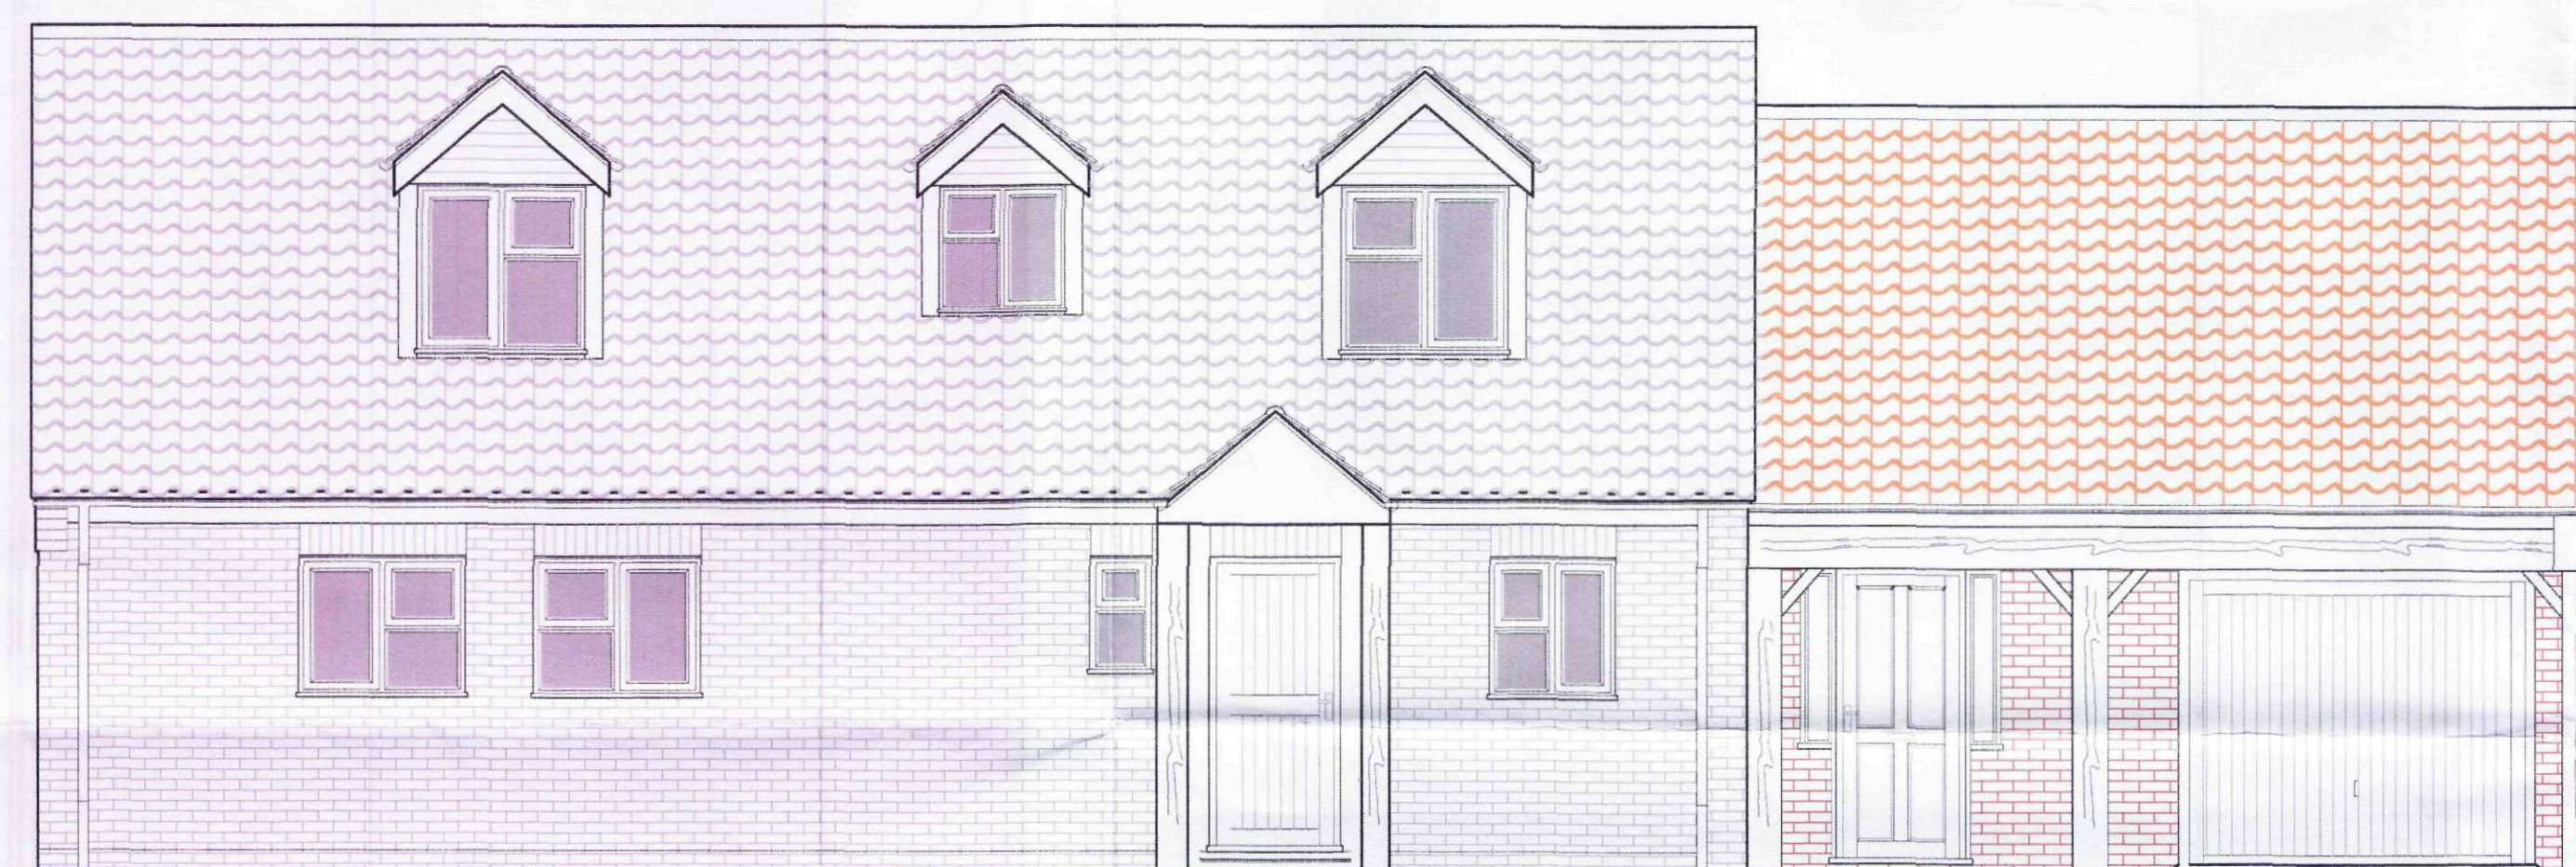


Existing Bungalow


Form new door opening from attic room to existing attic

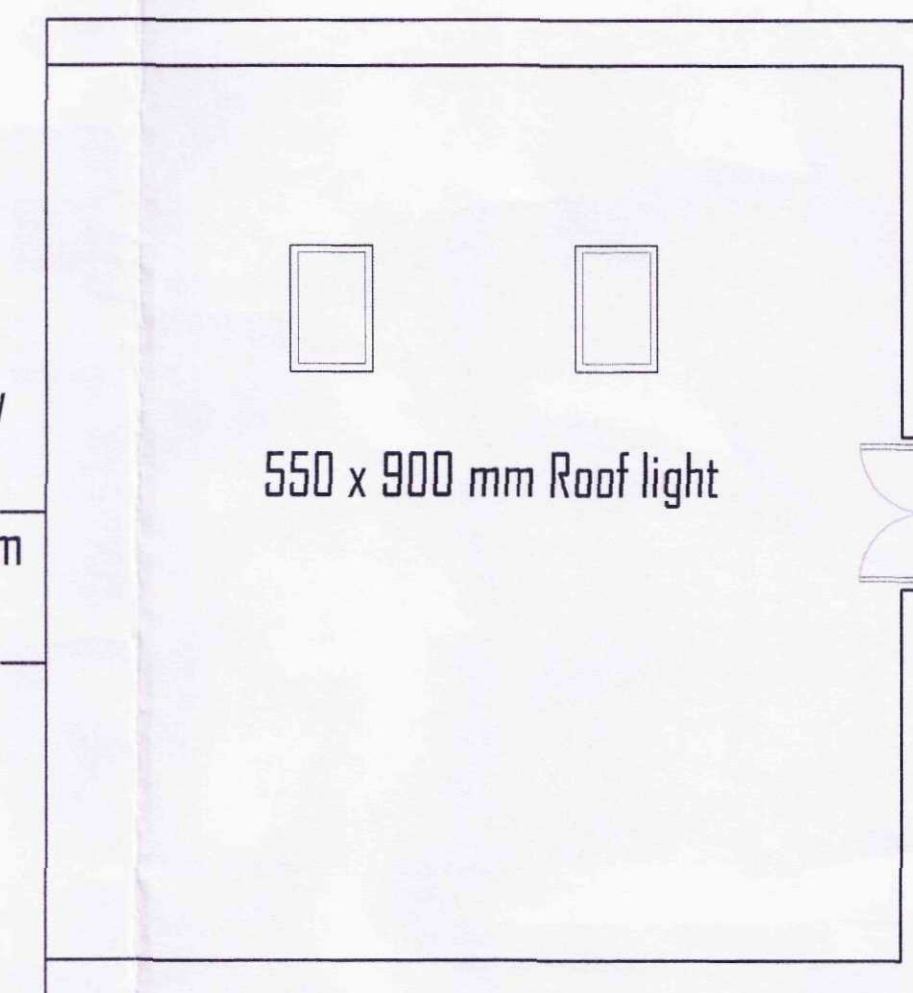


SITE LOCATION PLAN 1:1250

PLAN ATTIC

550 x 900 mm Roof light

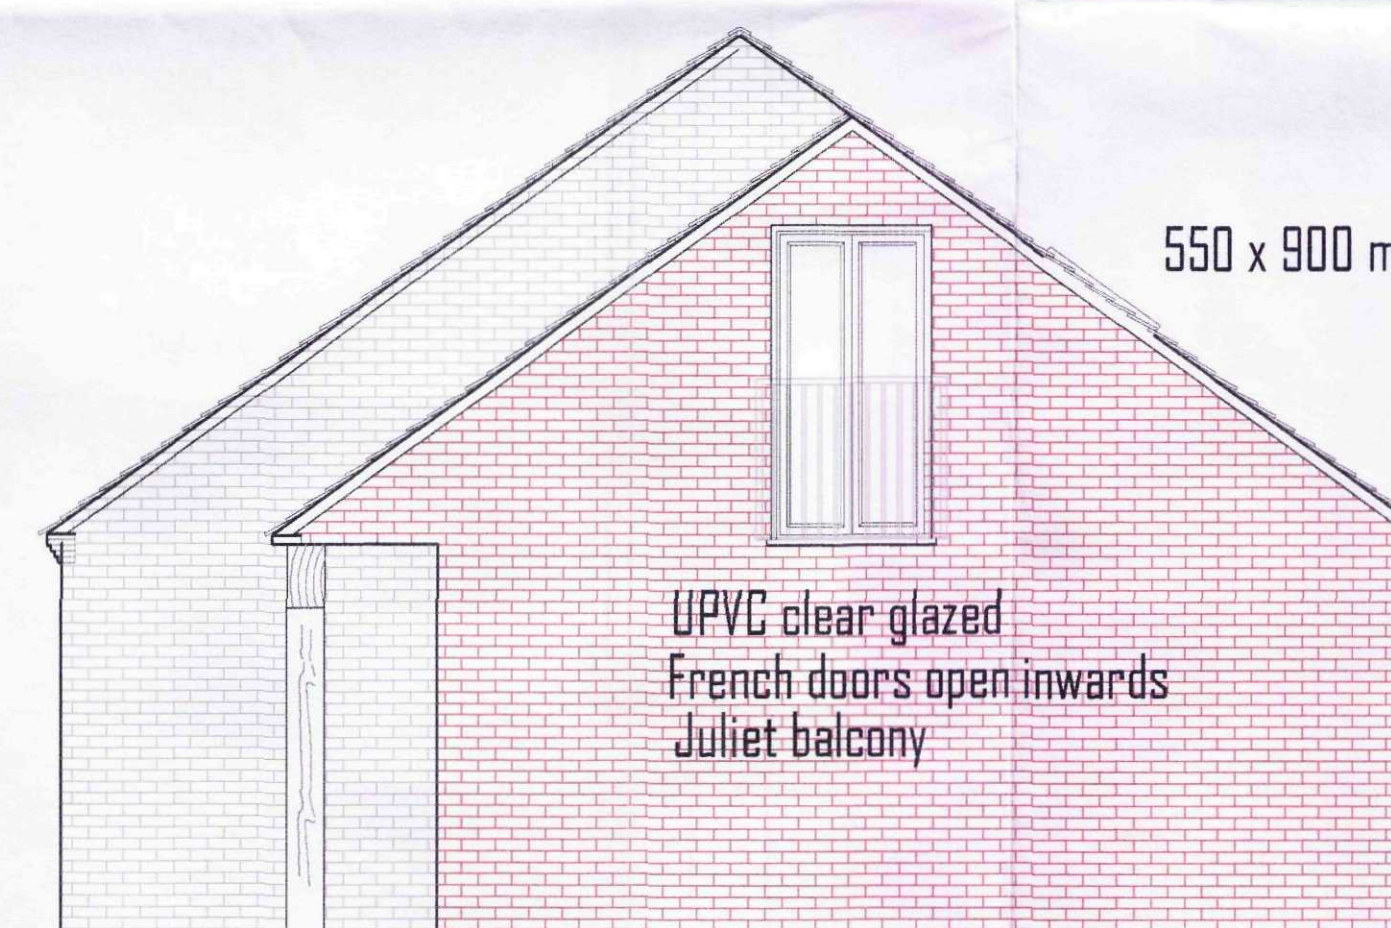


SHDC
PLANNING & DEVELOPMENT
13 JAN 2012
Ref. 0024-12

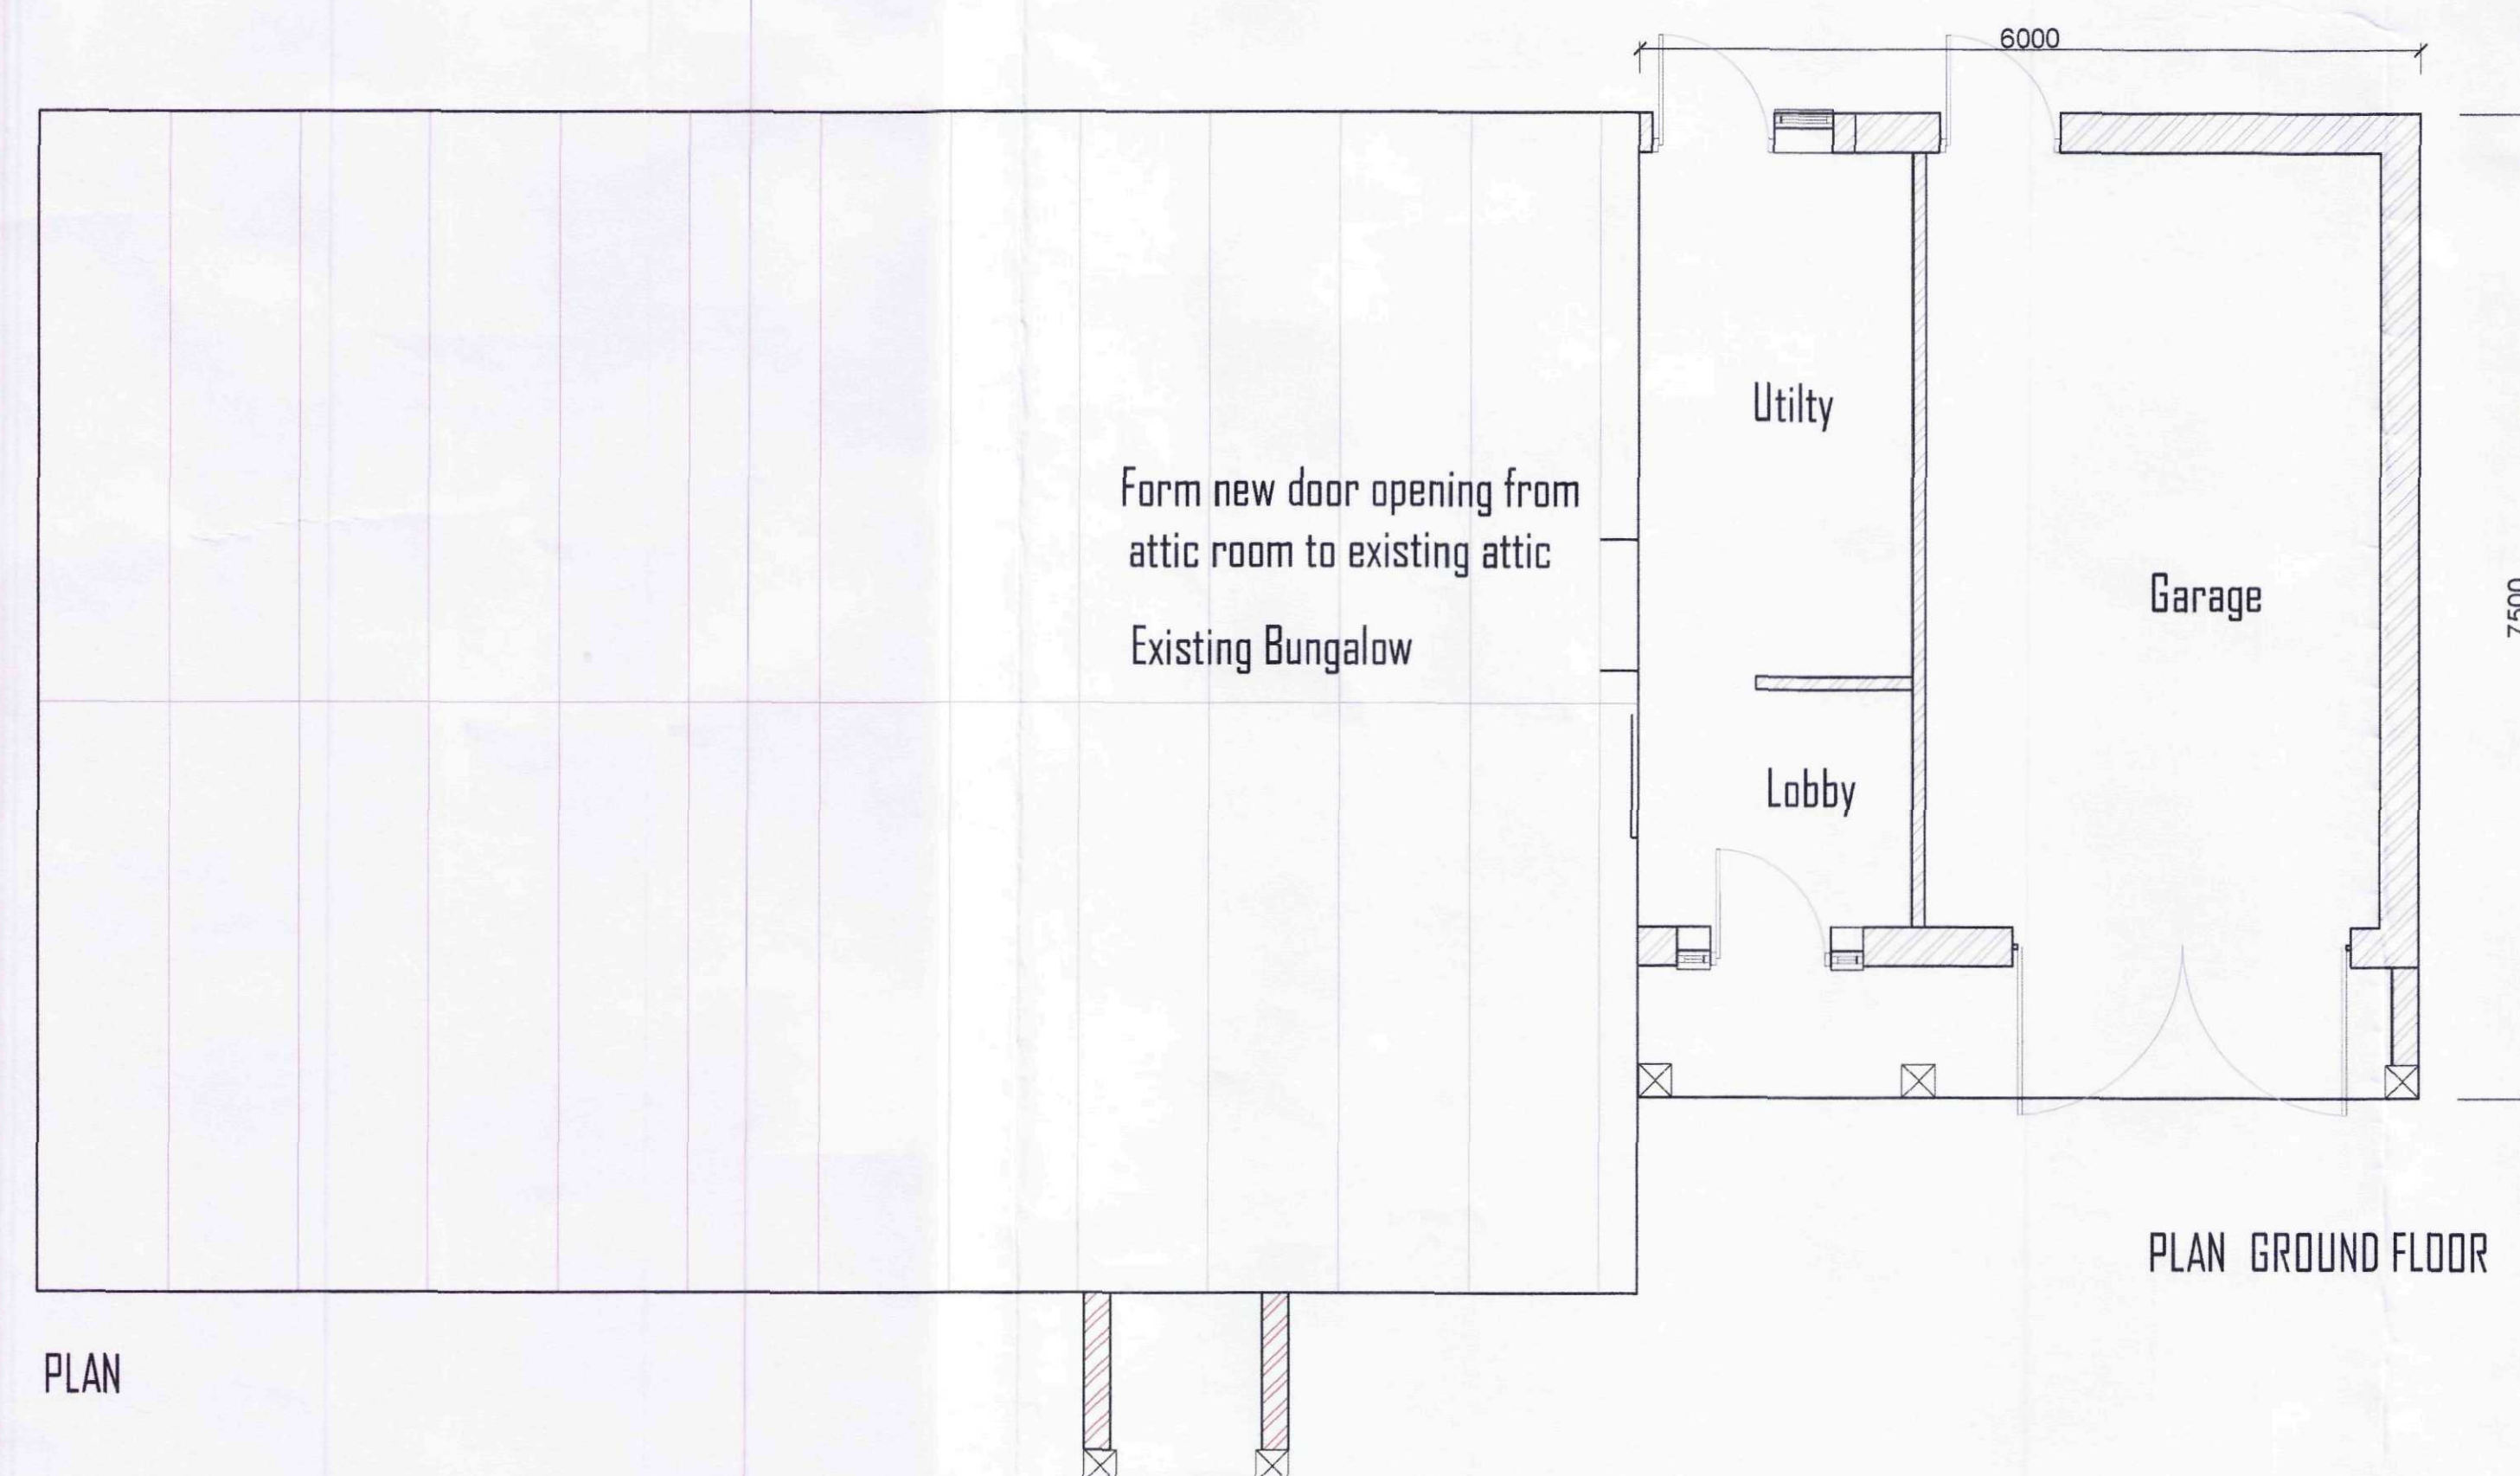

NORTH ELEVATION

550 x 900 mm Roof light

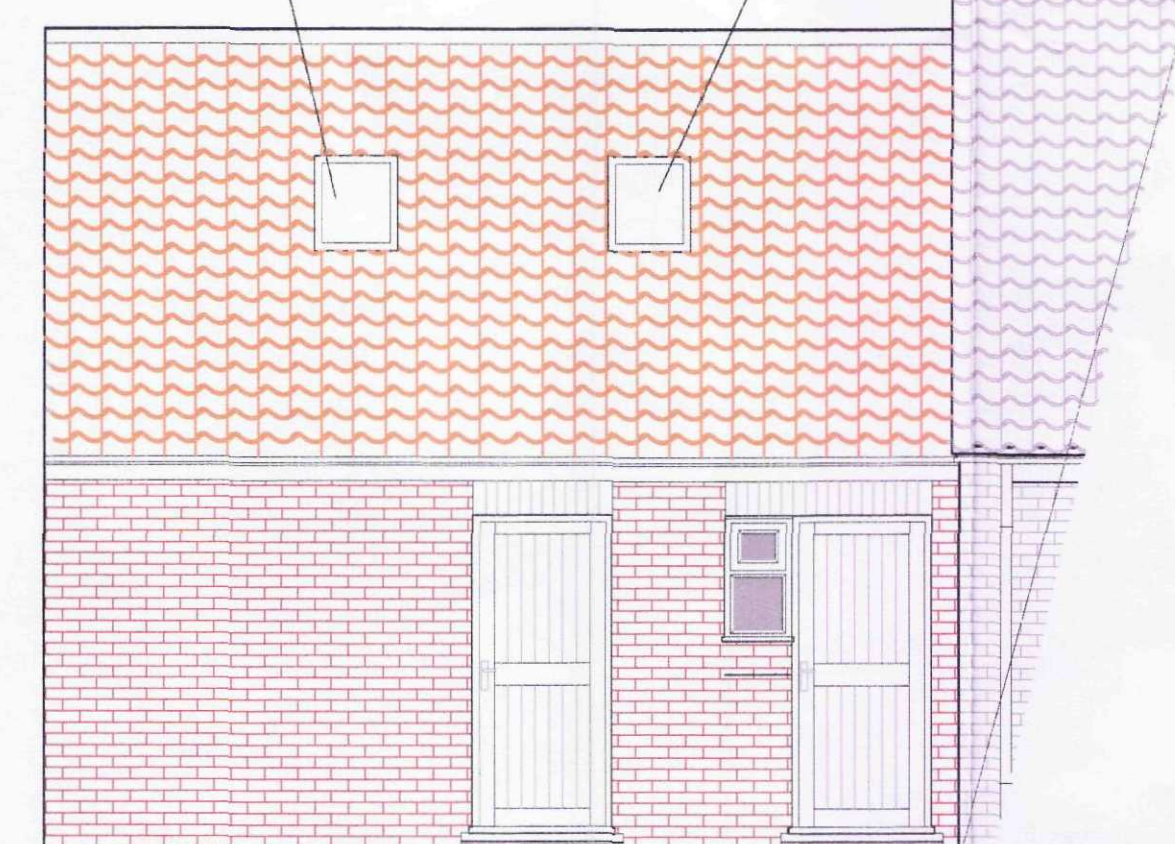

NOTES			
DO NOT SCALE. ALL DIMENSIONS MUST BE CHECKED ON SITE.			
THIS DRAWING IS A PRELIMINARY DESIGN AND SHOULD NOT BE USED FOR CONSTRUCTION. IT MAY NOT BE REPRODUCED OR TRANSMITTED IN ANY FORM OR BY ANY MEANS, ELECTRONIC OR MECHANICAL, WITHOUT THE WRITTEN PERMISSION OF THE DESIGNER.			
Client:	TINA ROGERS		
Job Title:	PROPOSED ALTERATIONS TO BUNGALOW TO FORM ATTIC OVER GARAGE		
Drawing Title:	PROPOSED SCHEME		
Site Address:	North Drove Spalding PE11 3JF		
Scale:	1:50/500	Date:	10/01/12
Drawing No:	TRS/EX/12/010	Revision:	
 PLAN-IT DESIGN LTD UNIT 27F, NORMANTON AIRFIELD, LONG BRIDGEMAN, NORTHERN LEICESTERShire, LE12 9FF Tel: 01530 844 001 Fax: 01530 844 077			