




North elevation. 1:100




East elevation




South elevation

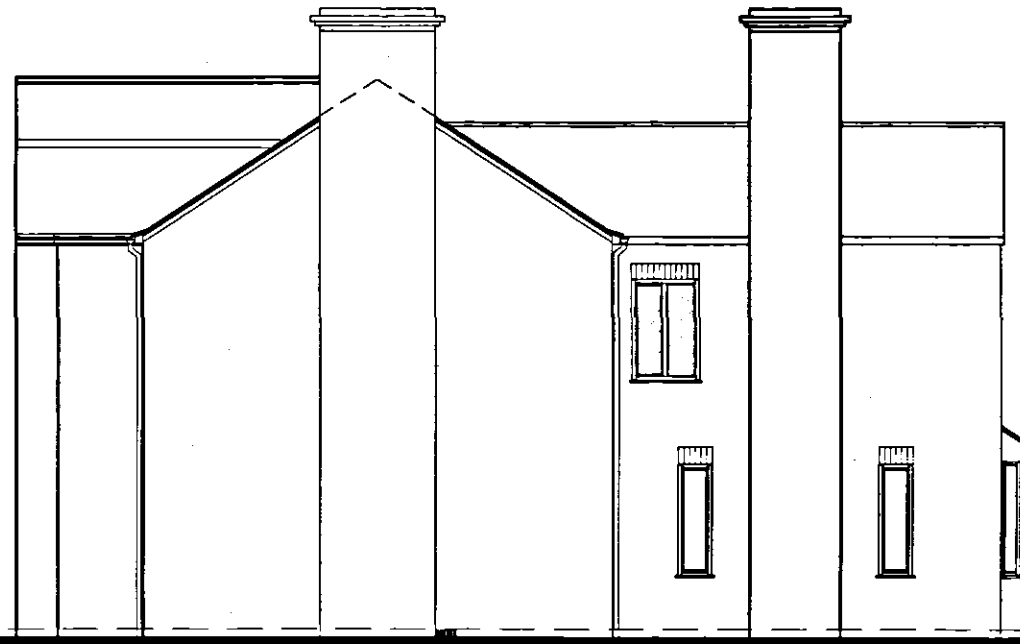

West elevation

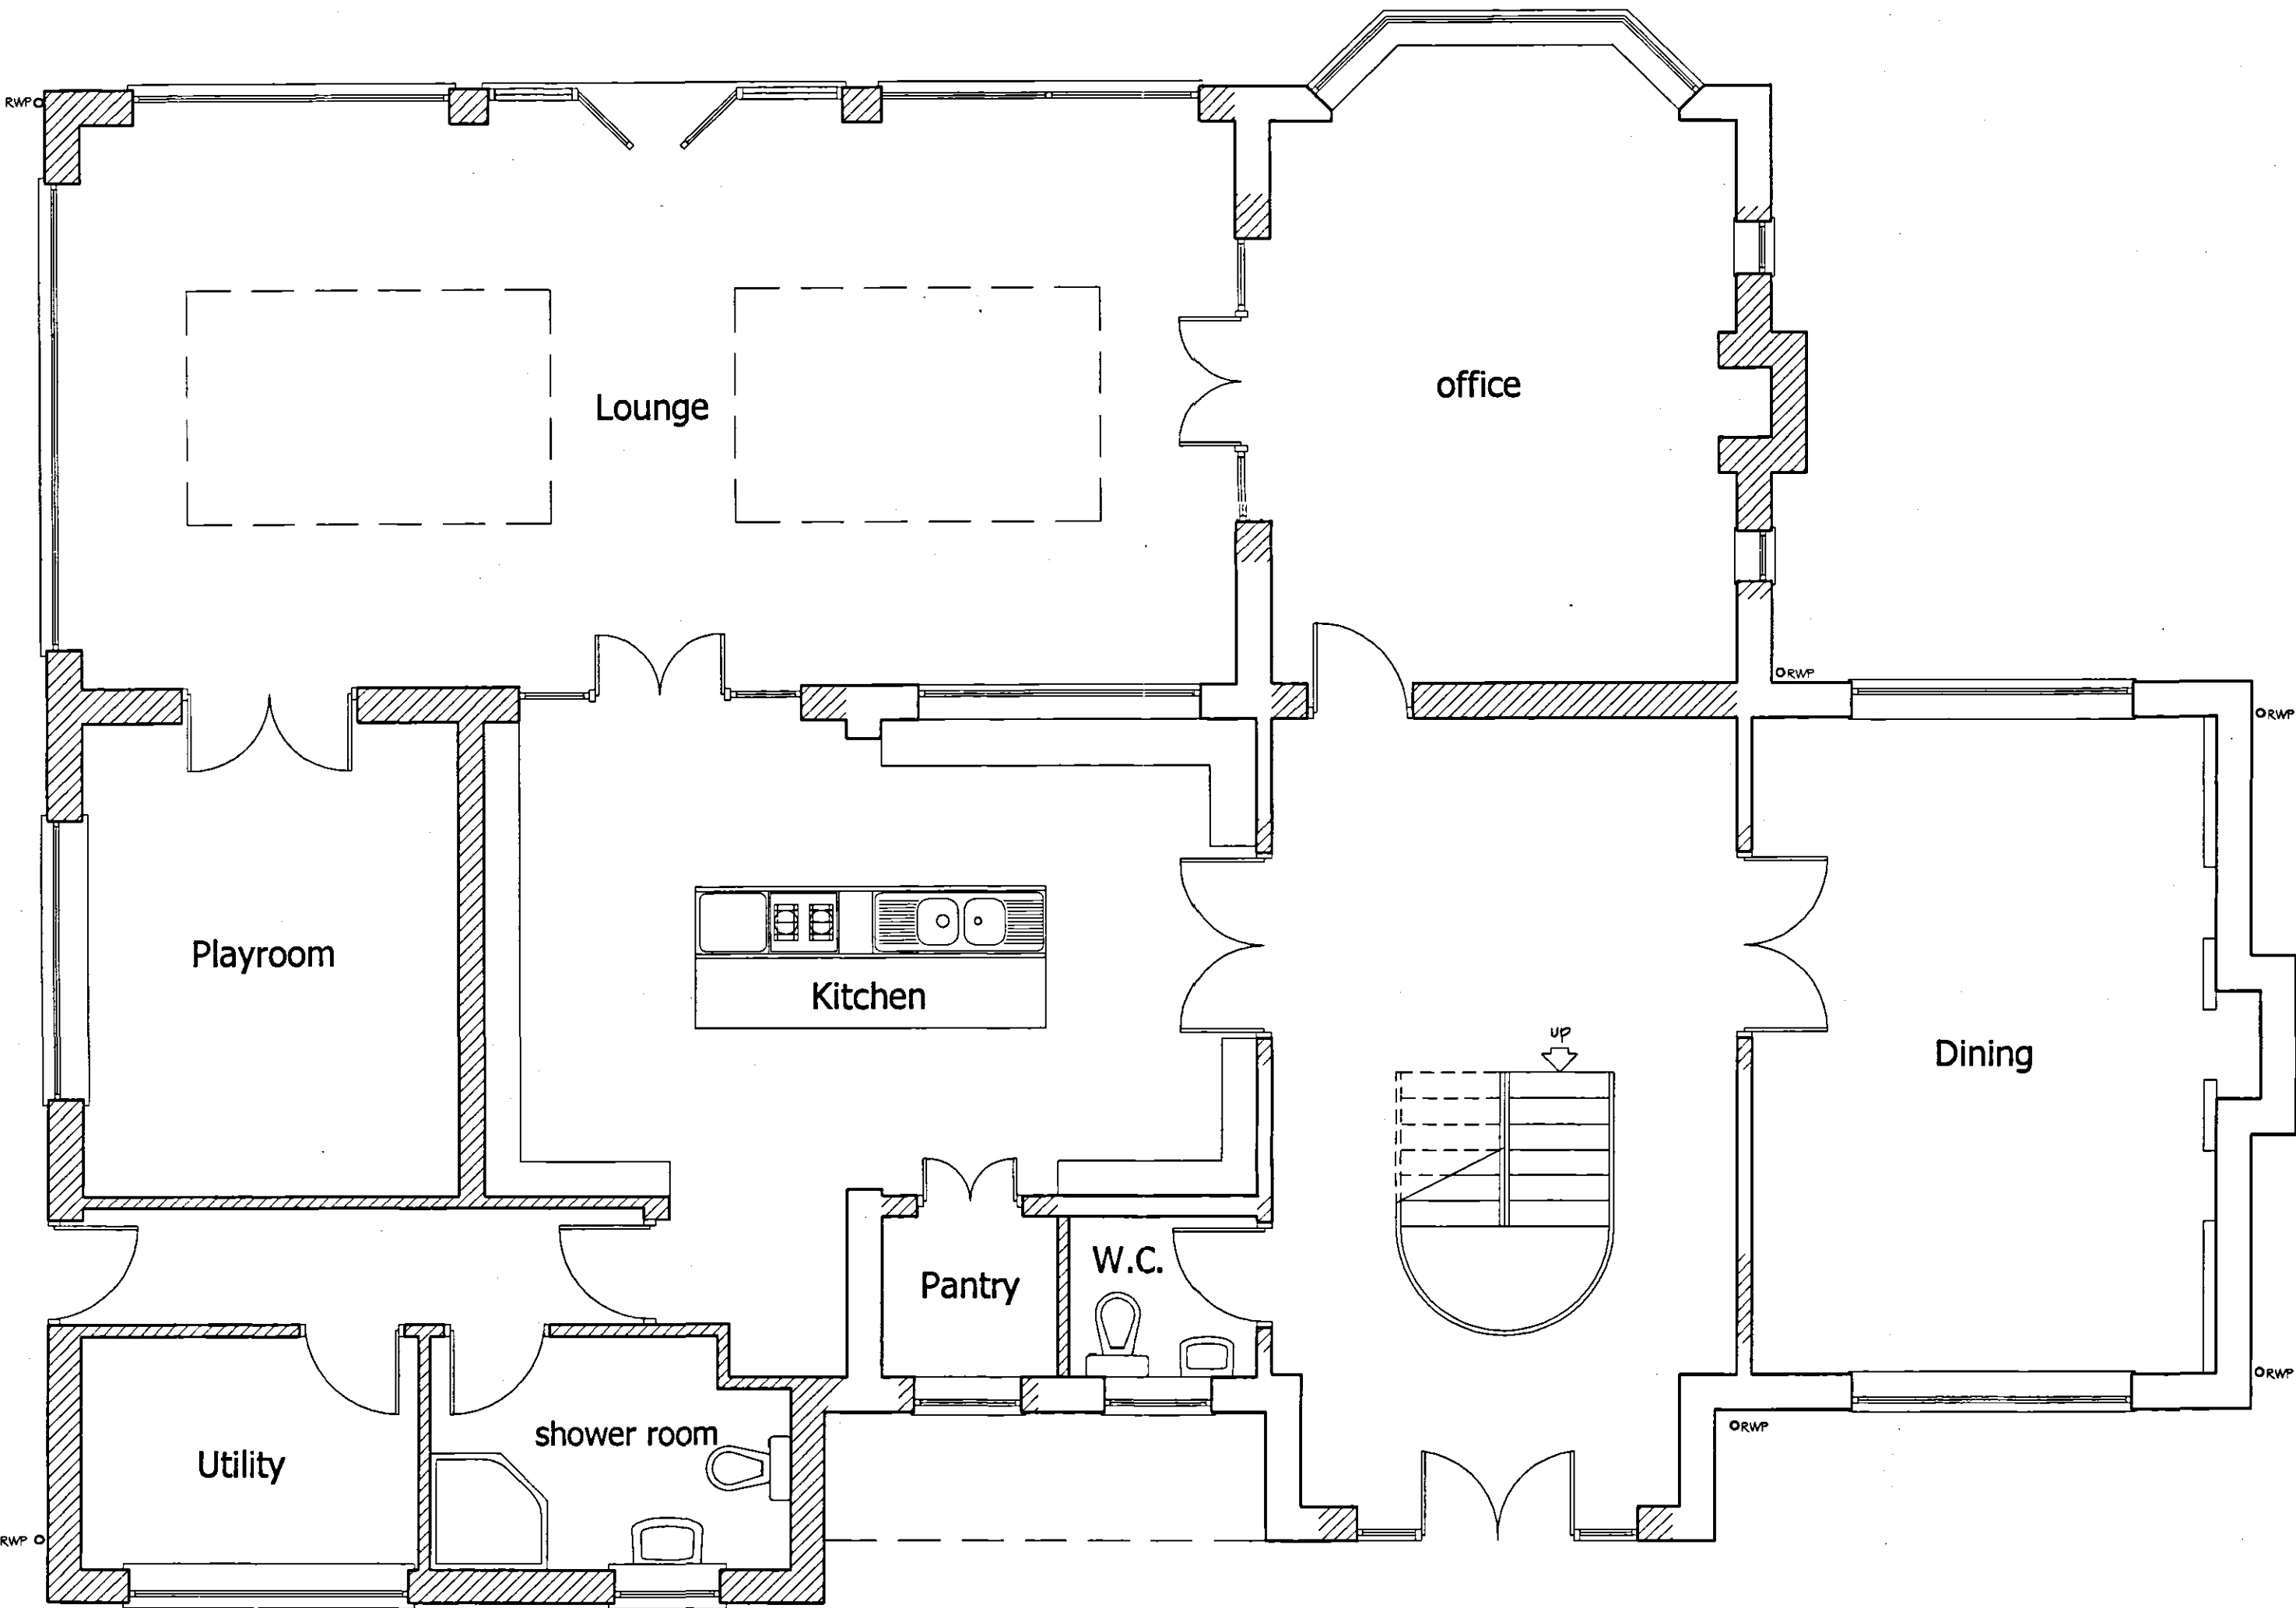

Ground Floor Plan 1:50

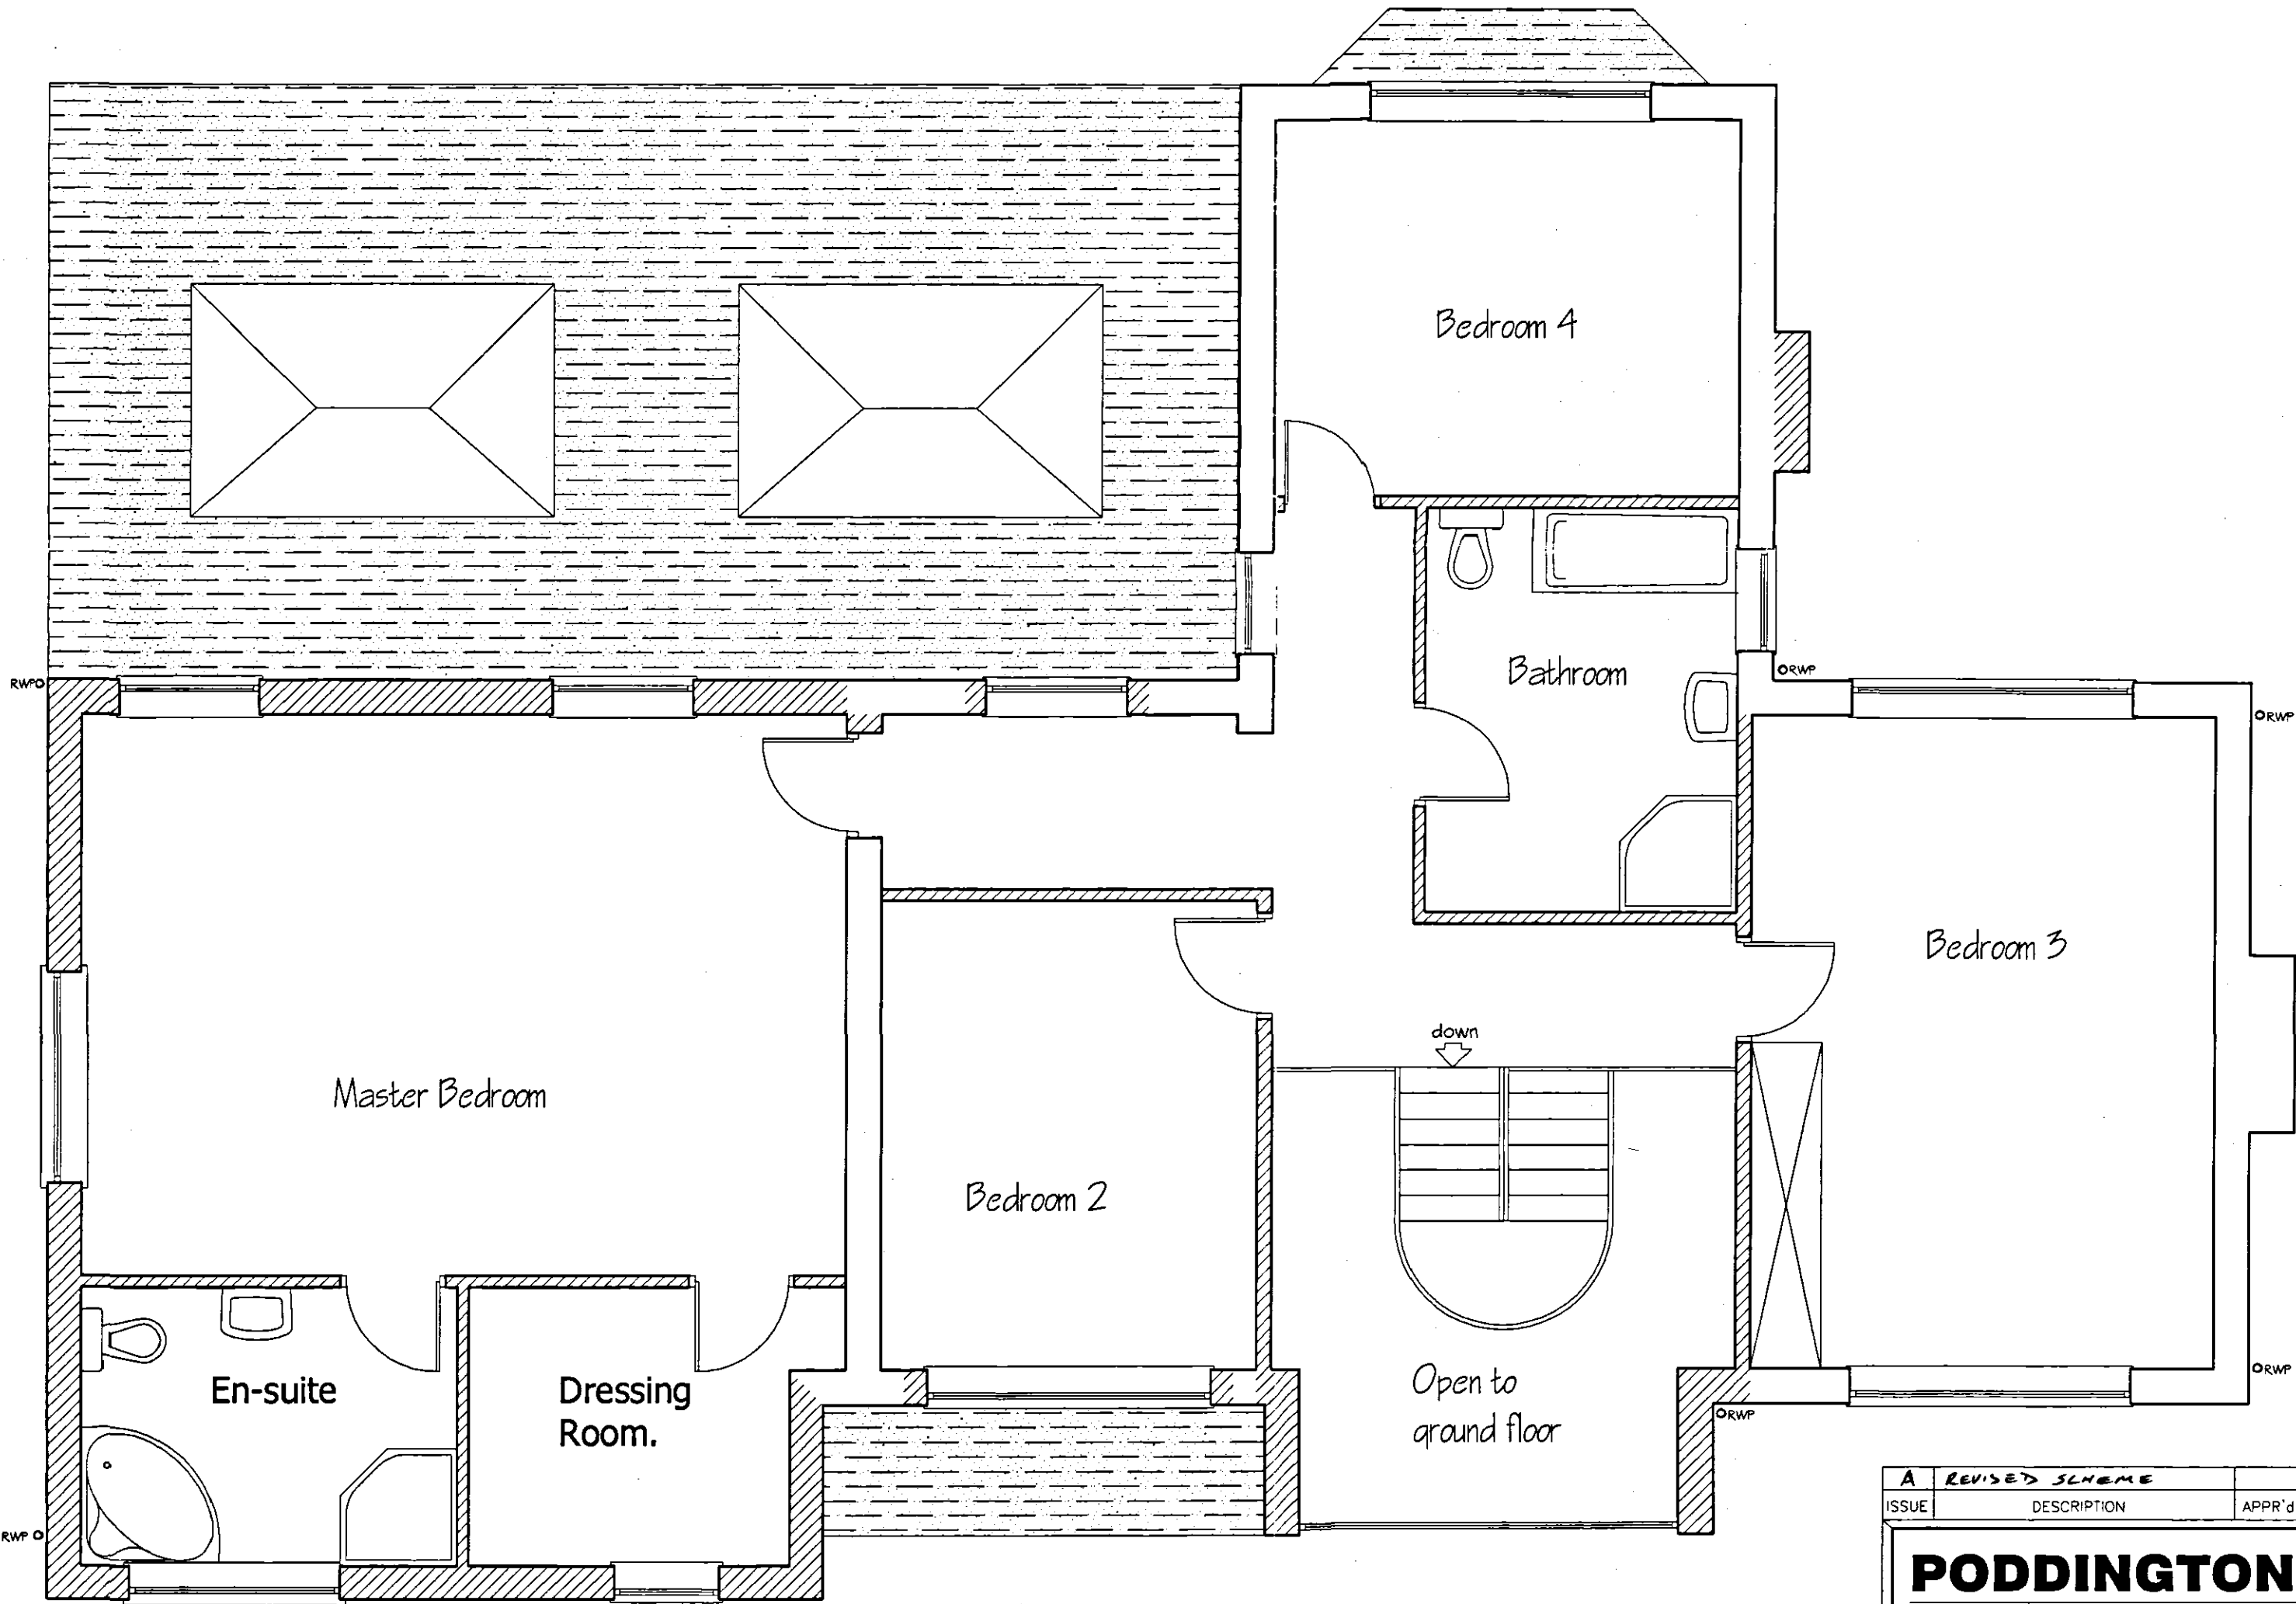

First Floor Plan

SHDC
PLANNING & DEVELOPMENT
11 JAN 2006
Ref. 0039/06

A		REVISED SCHEME		DEC 05	
ISSUE	DESCRIPTION		APPR'D	DATE	
PODDINGTONS					
Architectural Design Consultants					
Est. 1969					
Unit 7, The Flaxmill, Flaxmill Lane, Pinchbeck, Spalding, Lincs.					
PE11 3XQ		Tel. (01775) 720888		Fax. (01775) 720877	
Client. Mr. & Mrs. Hull					
Project. proposed alterations and extension					
Highfield house, Highfield lane, Pinchbeck					
Drawing. plans & elevations as proposed					
Drawn. A.A.A.	Scale. N/A	Date. June 2005	Checked.	Approved.	
DWG. No. 3228-002				ISSUE. A	