





NORTH ELEVATION

coursed bradstone

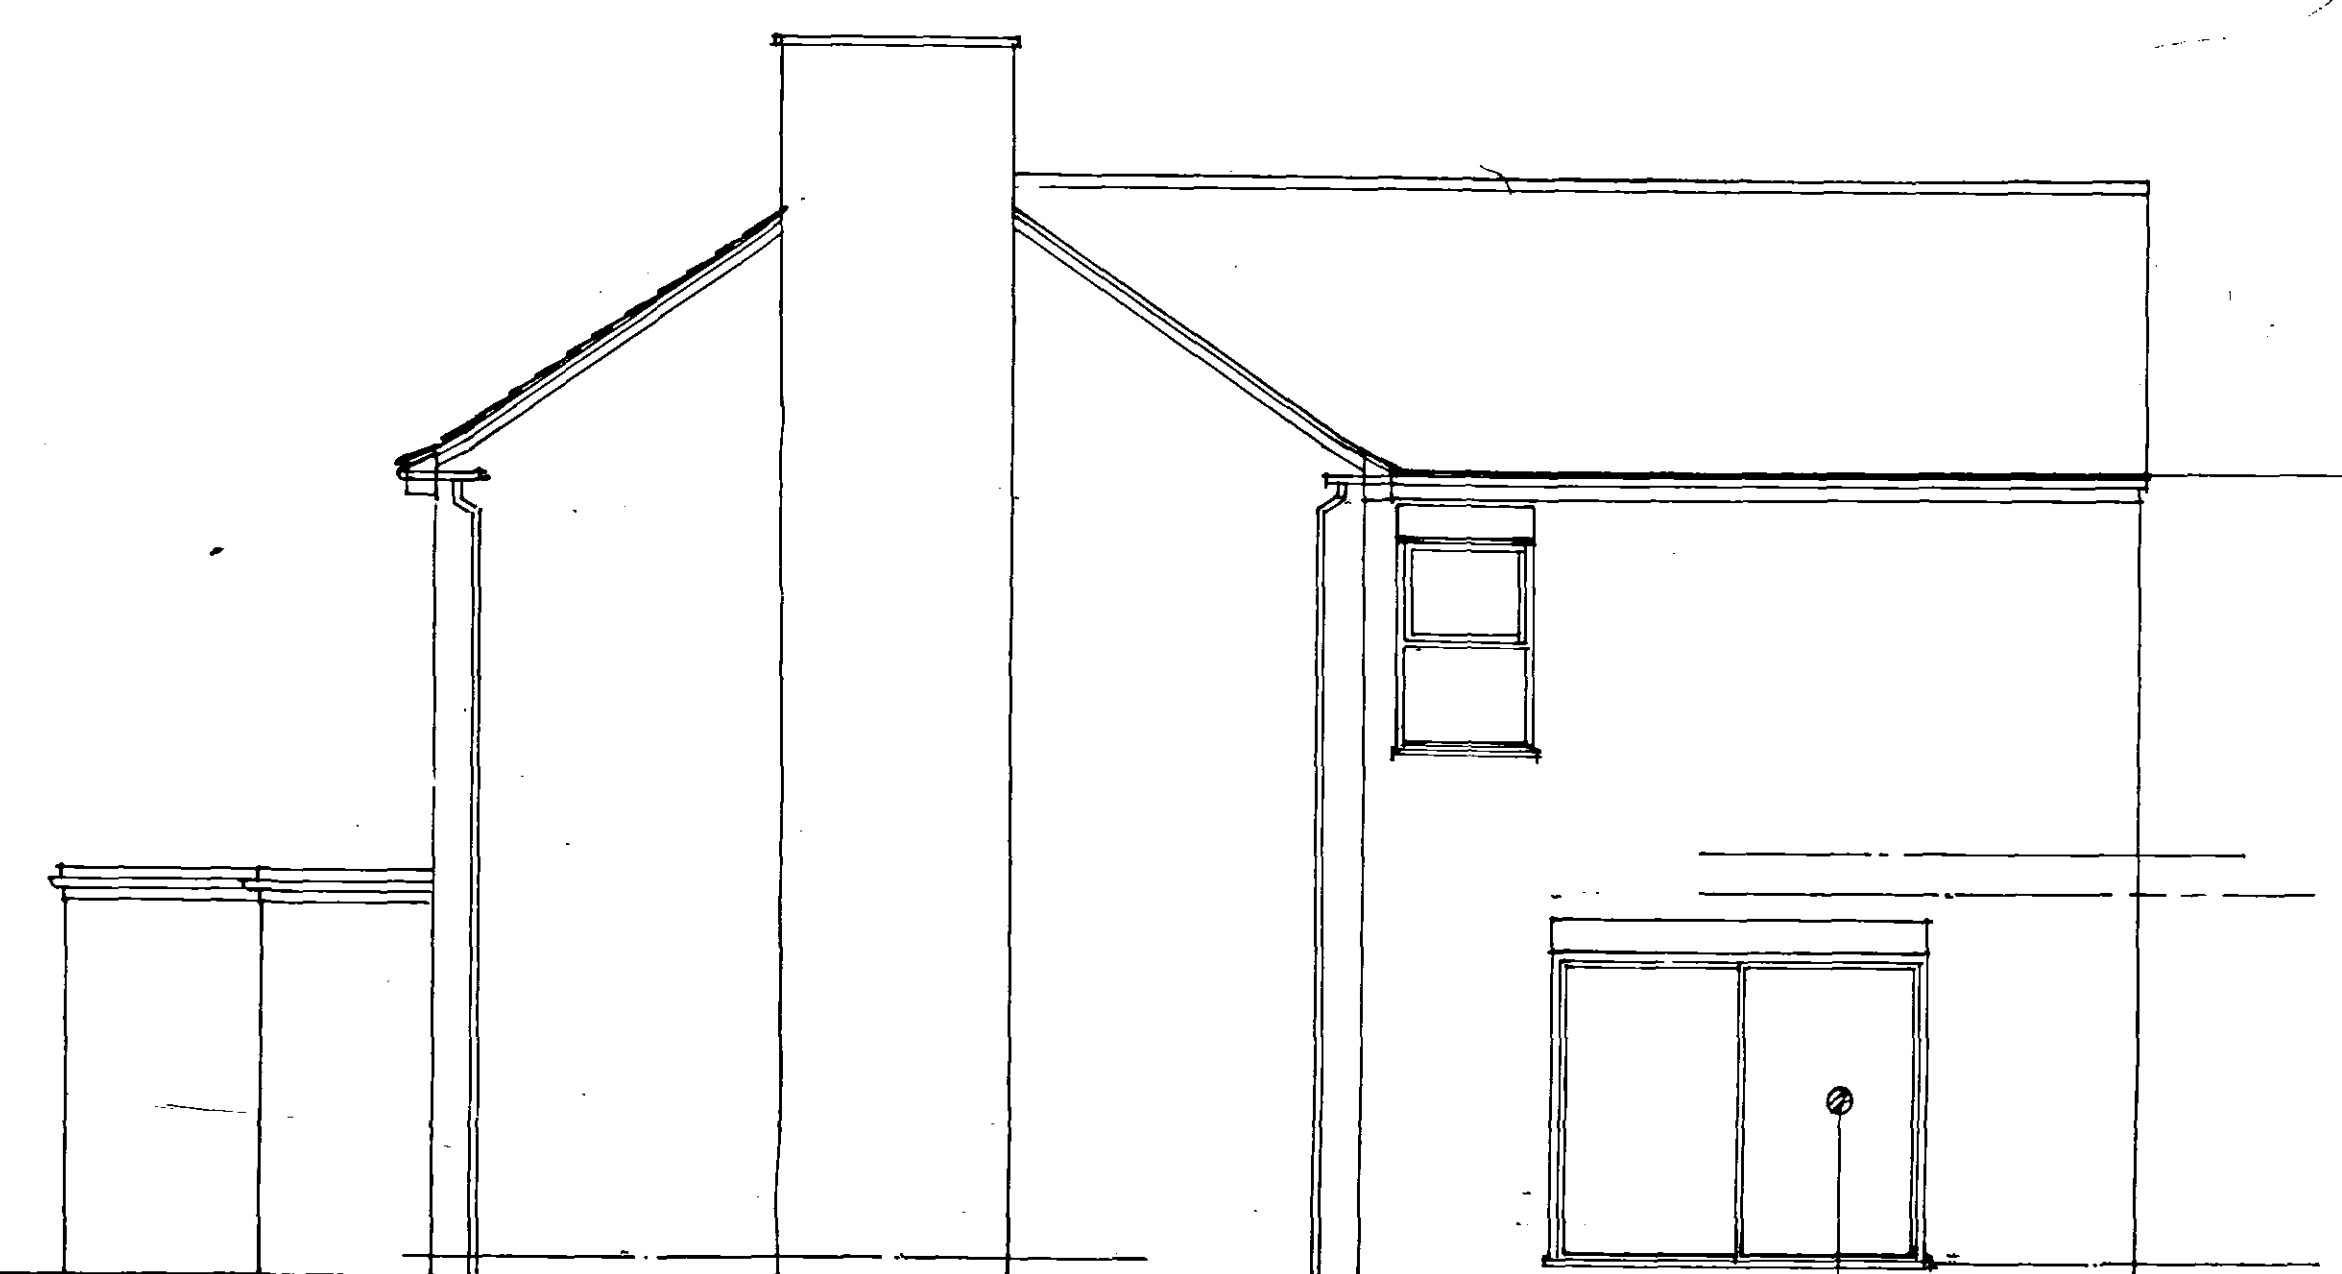


WEST ELEVATION

aluminium sliding doors

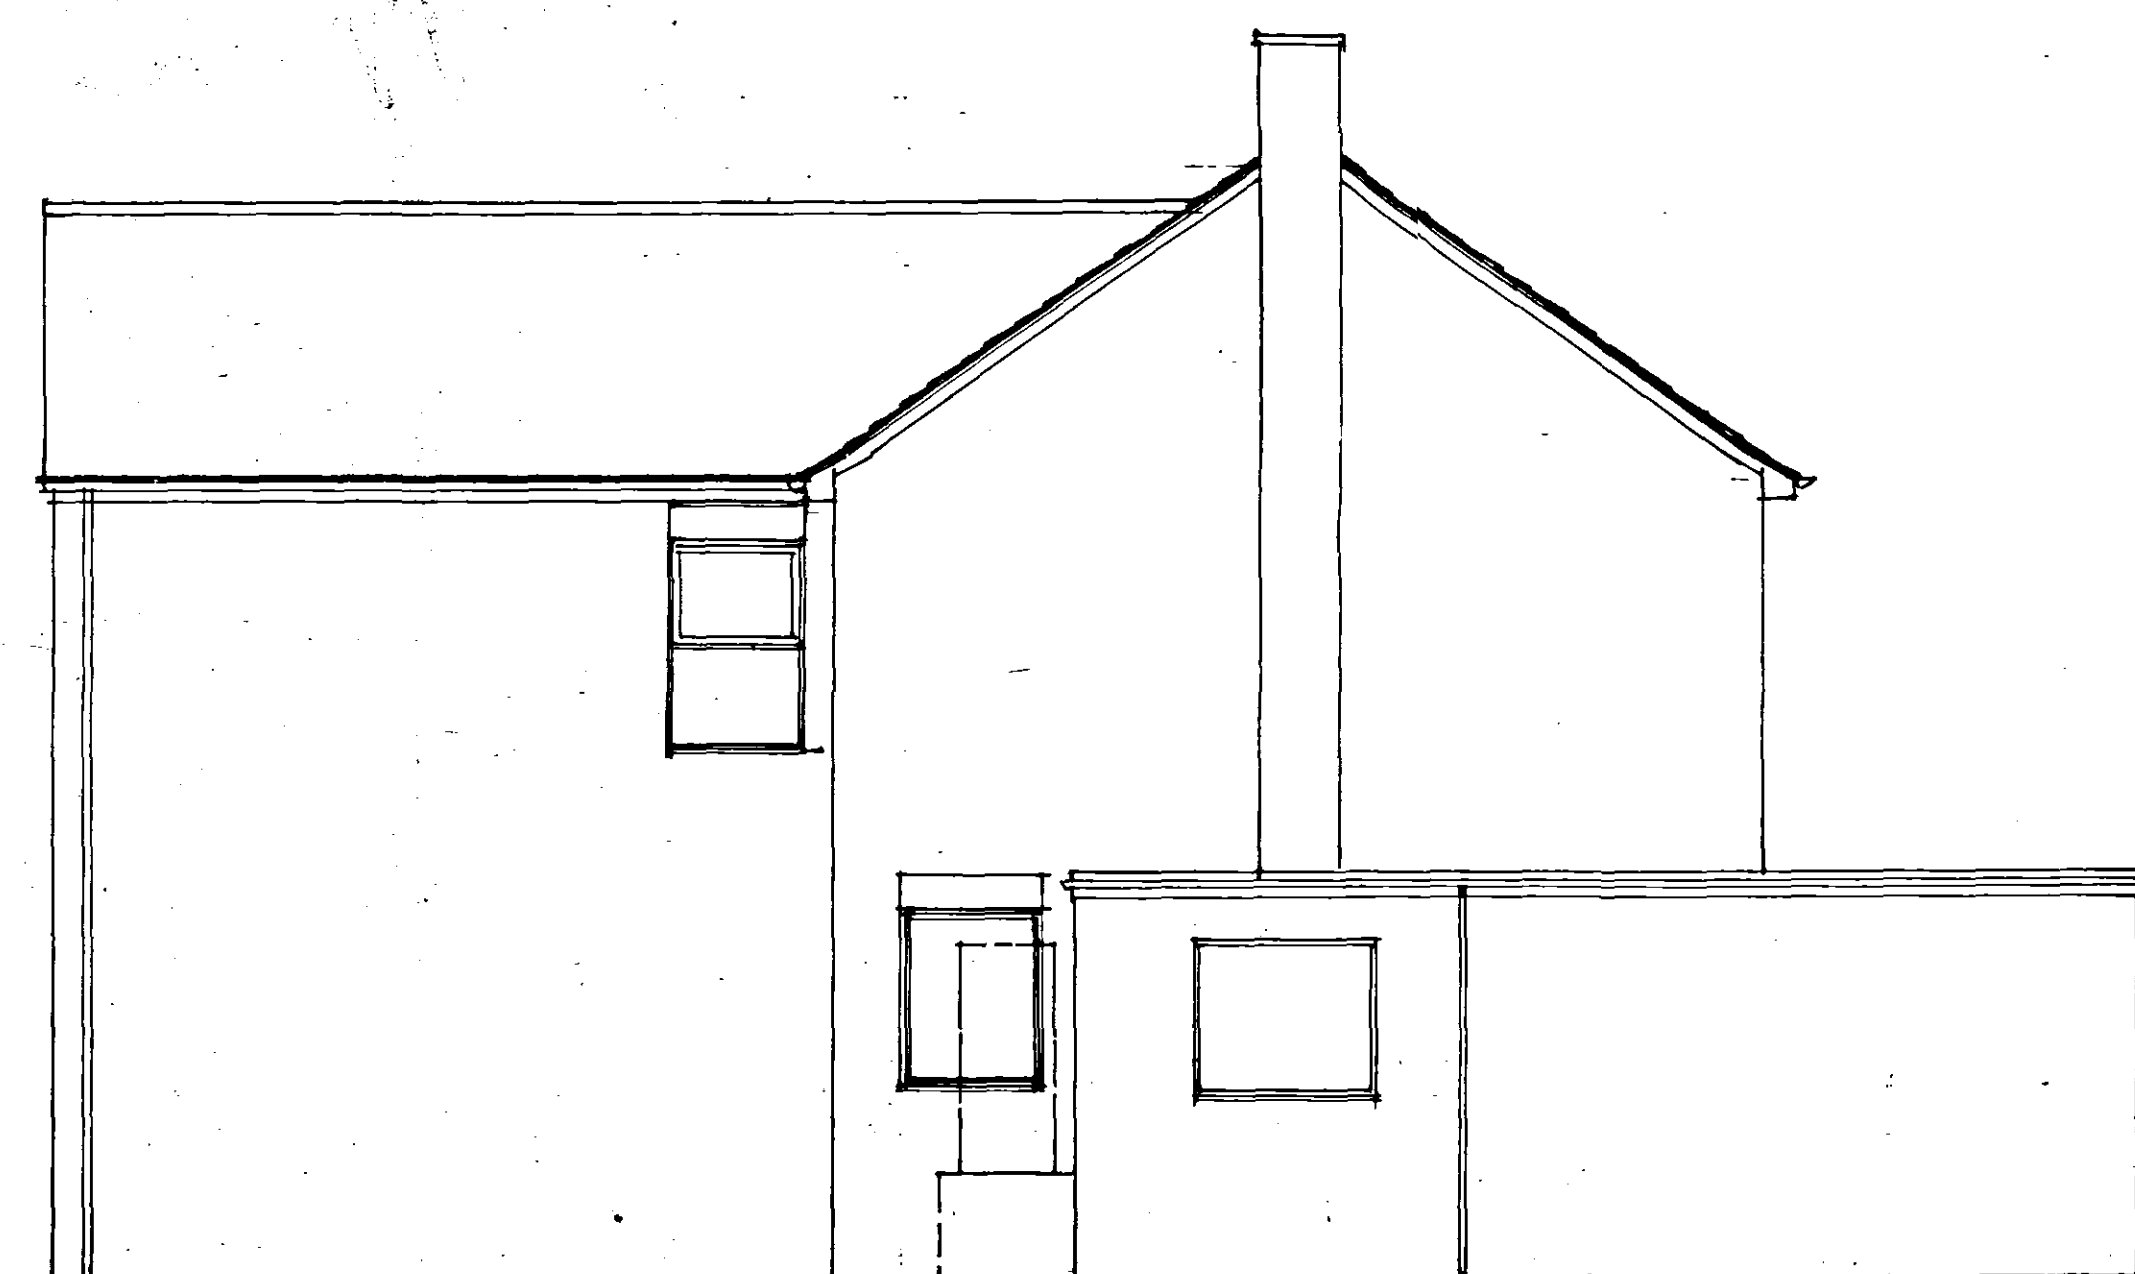

EAST ELEVATION

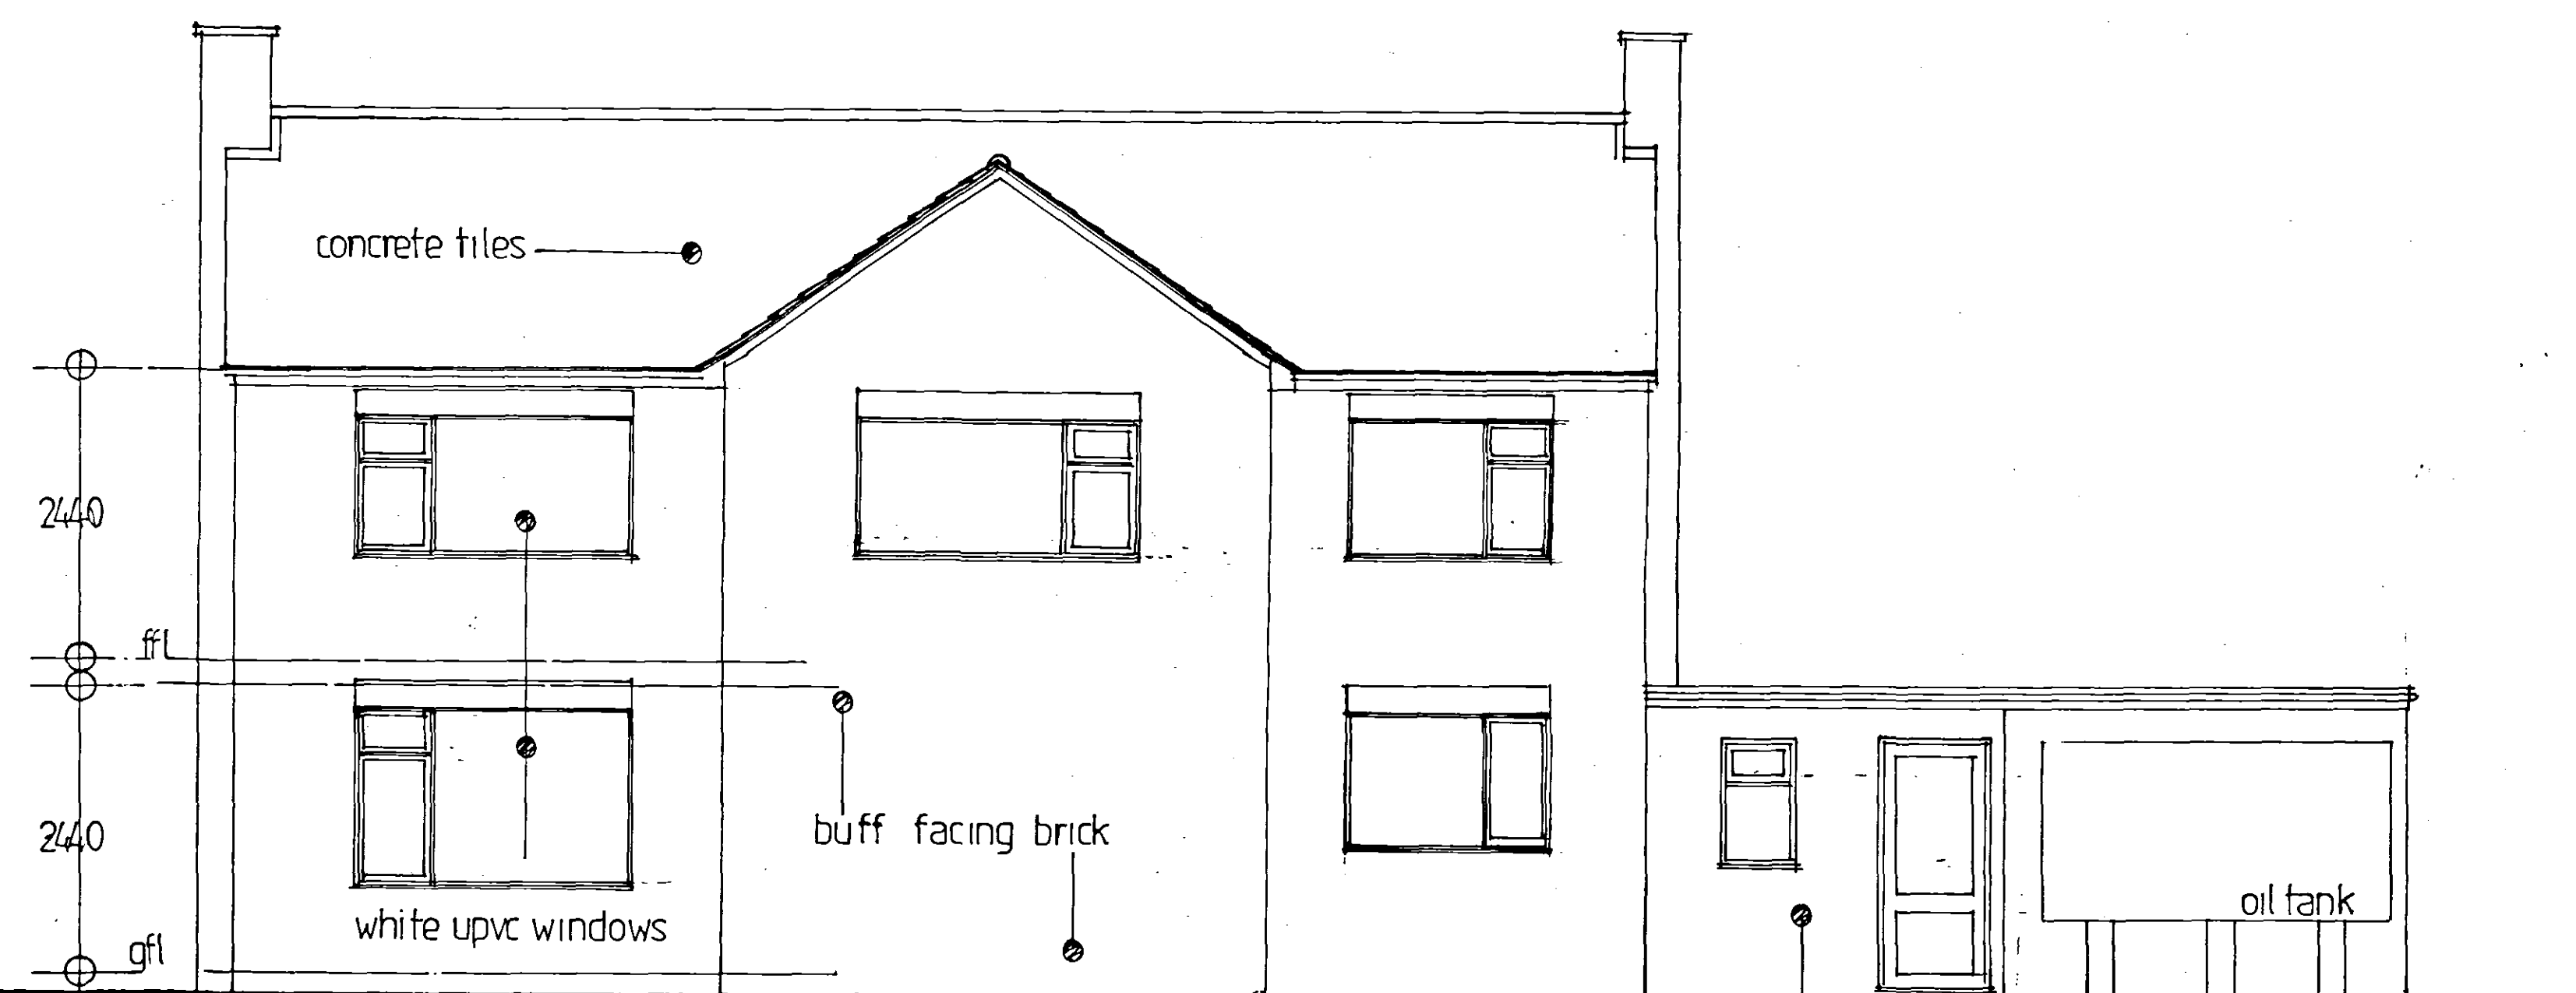

SOUTH ELEVATION

concrete tiles.

buff facing brick

white upvc windows

oil tank

coursed bradstone

REVISIONS	
CLIENT	MR. MRS. P. HULL
PROJECT	ALTERATIONS AND EXTENSIONS HIGHFIELD HOUSE PINCHBECK
DRAWING	Survey elevations
DRAWN BY	G. C. LEWIS

CB

DESIGN
GROUP

ARCHITECTURAL &
PLANNING SERVICES

NTU Buildings, Camelgate,
Spalding, Lincolnshire PE12 6ET.
Tel: 01775 723241
Fax: 01775 760086

SURVEY ELEVATIONS