
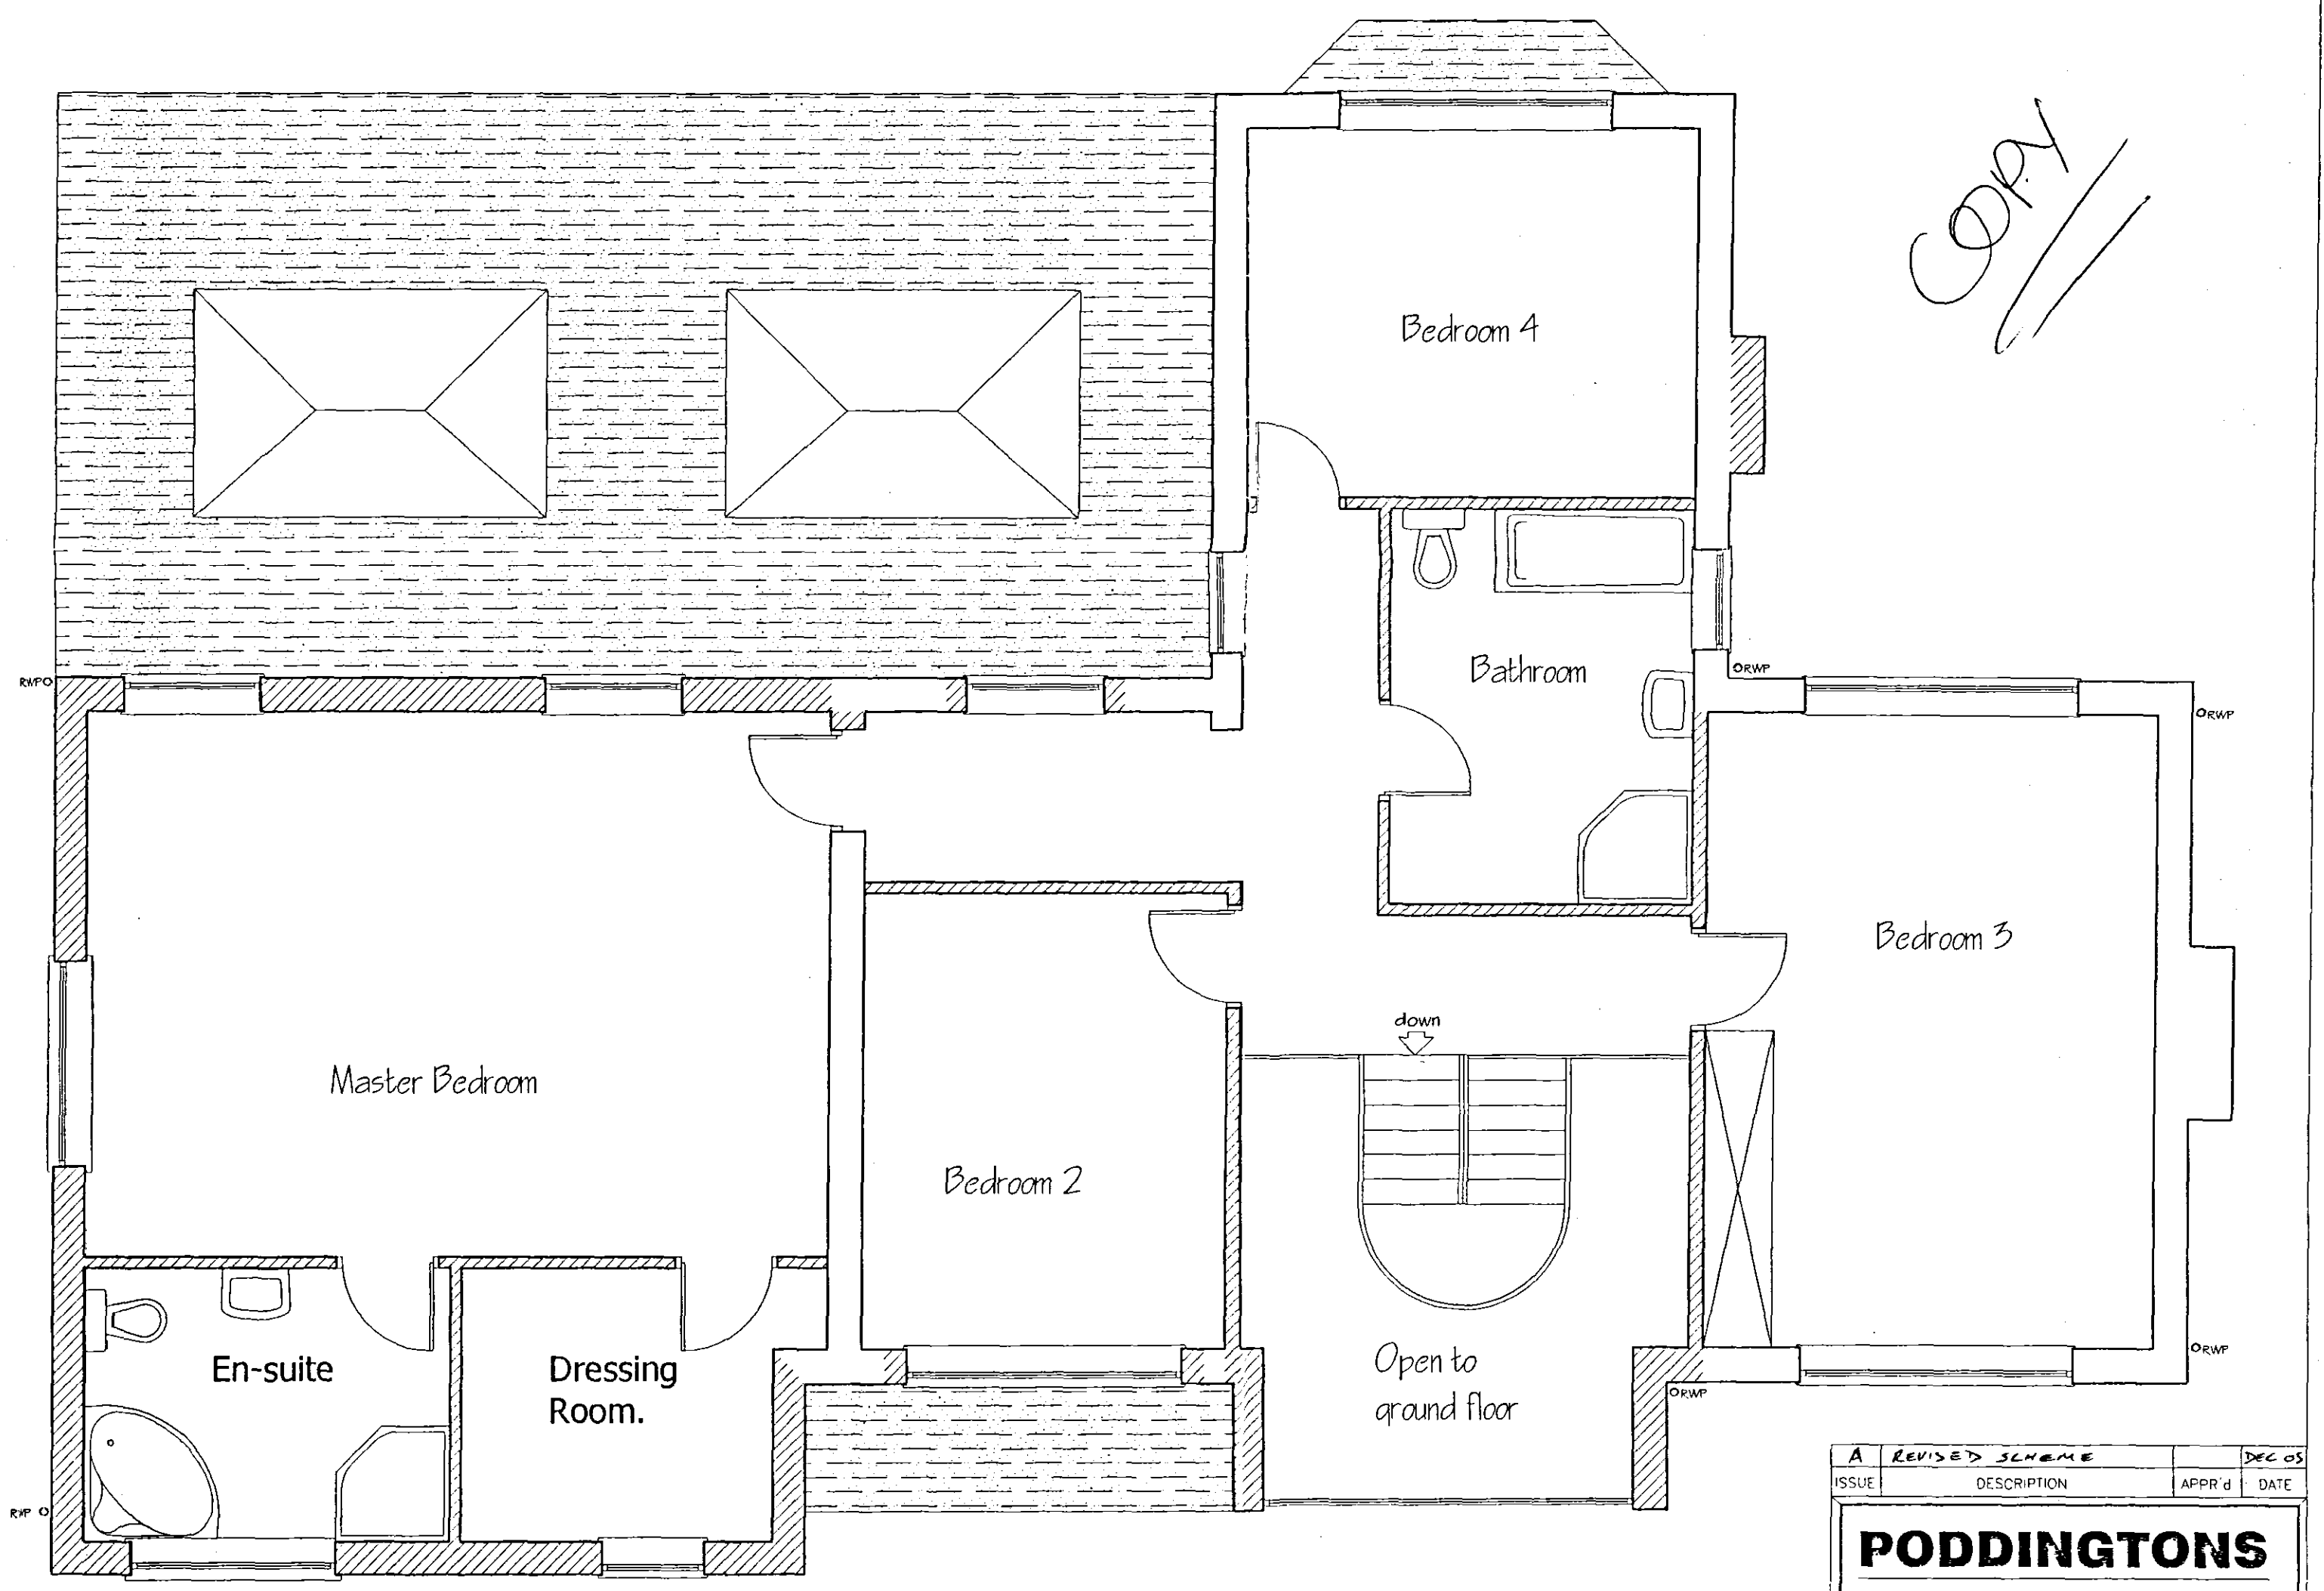
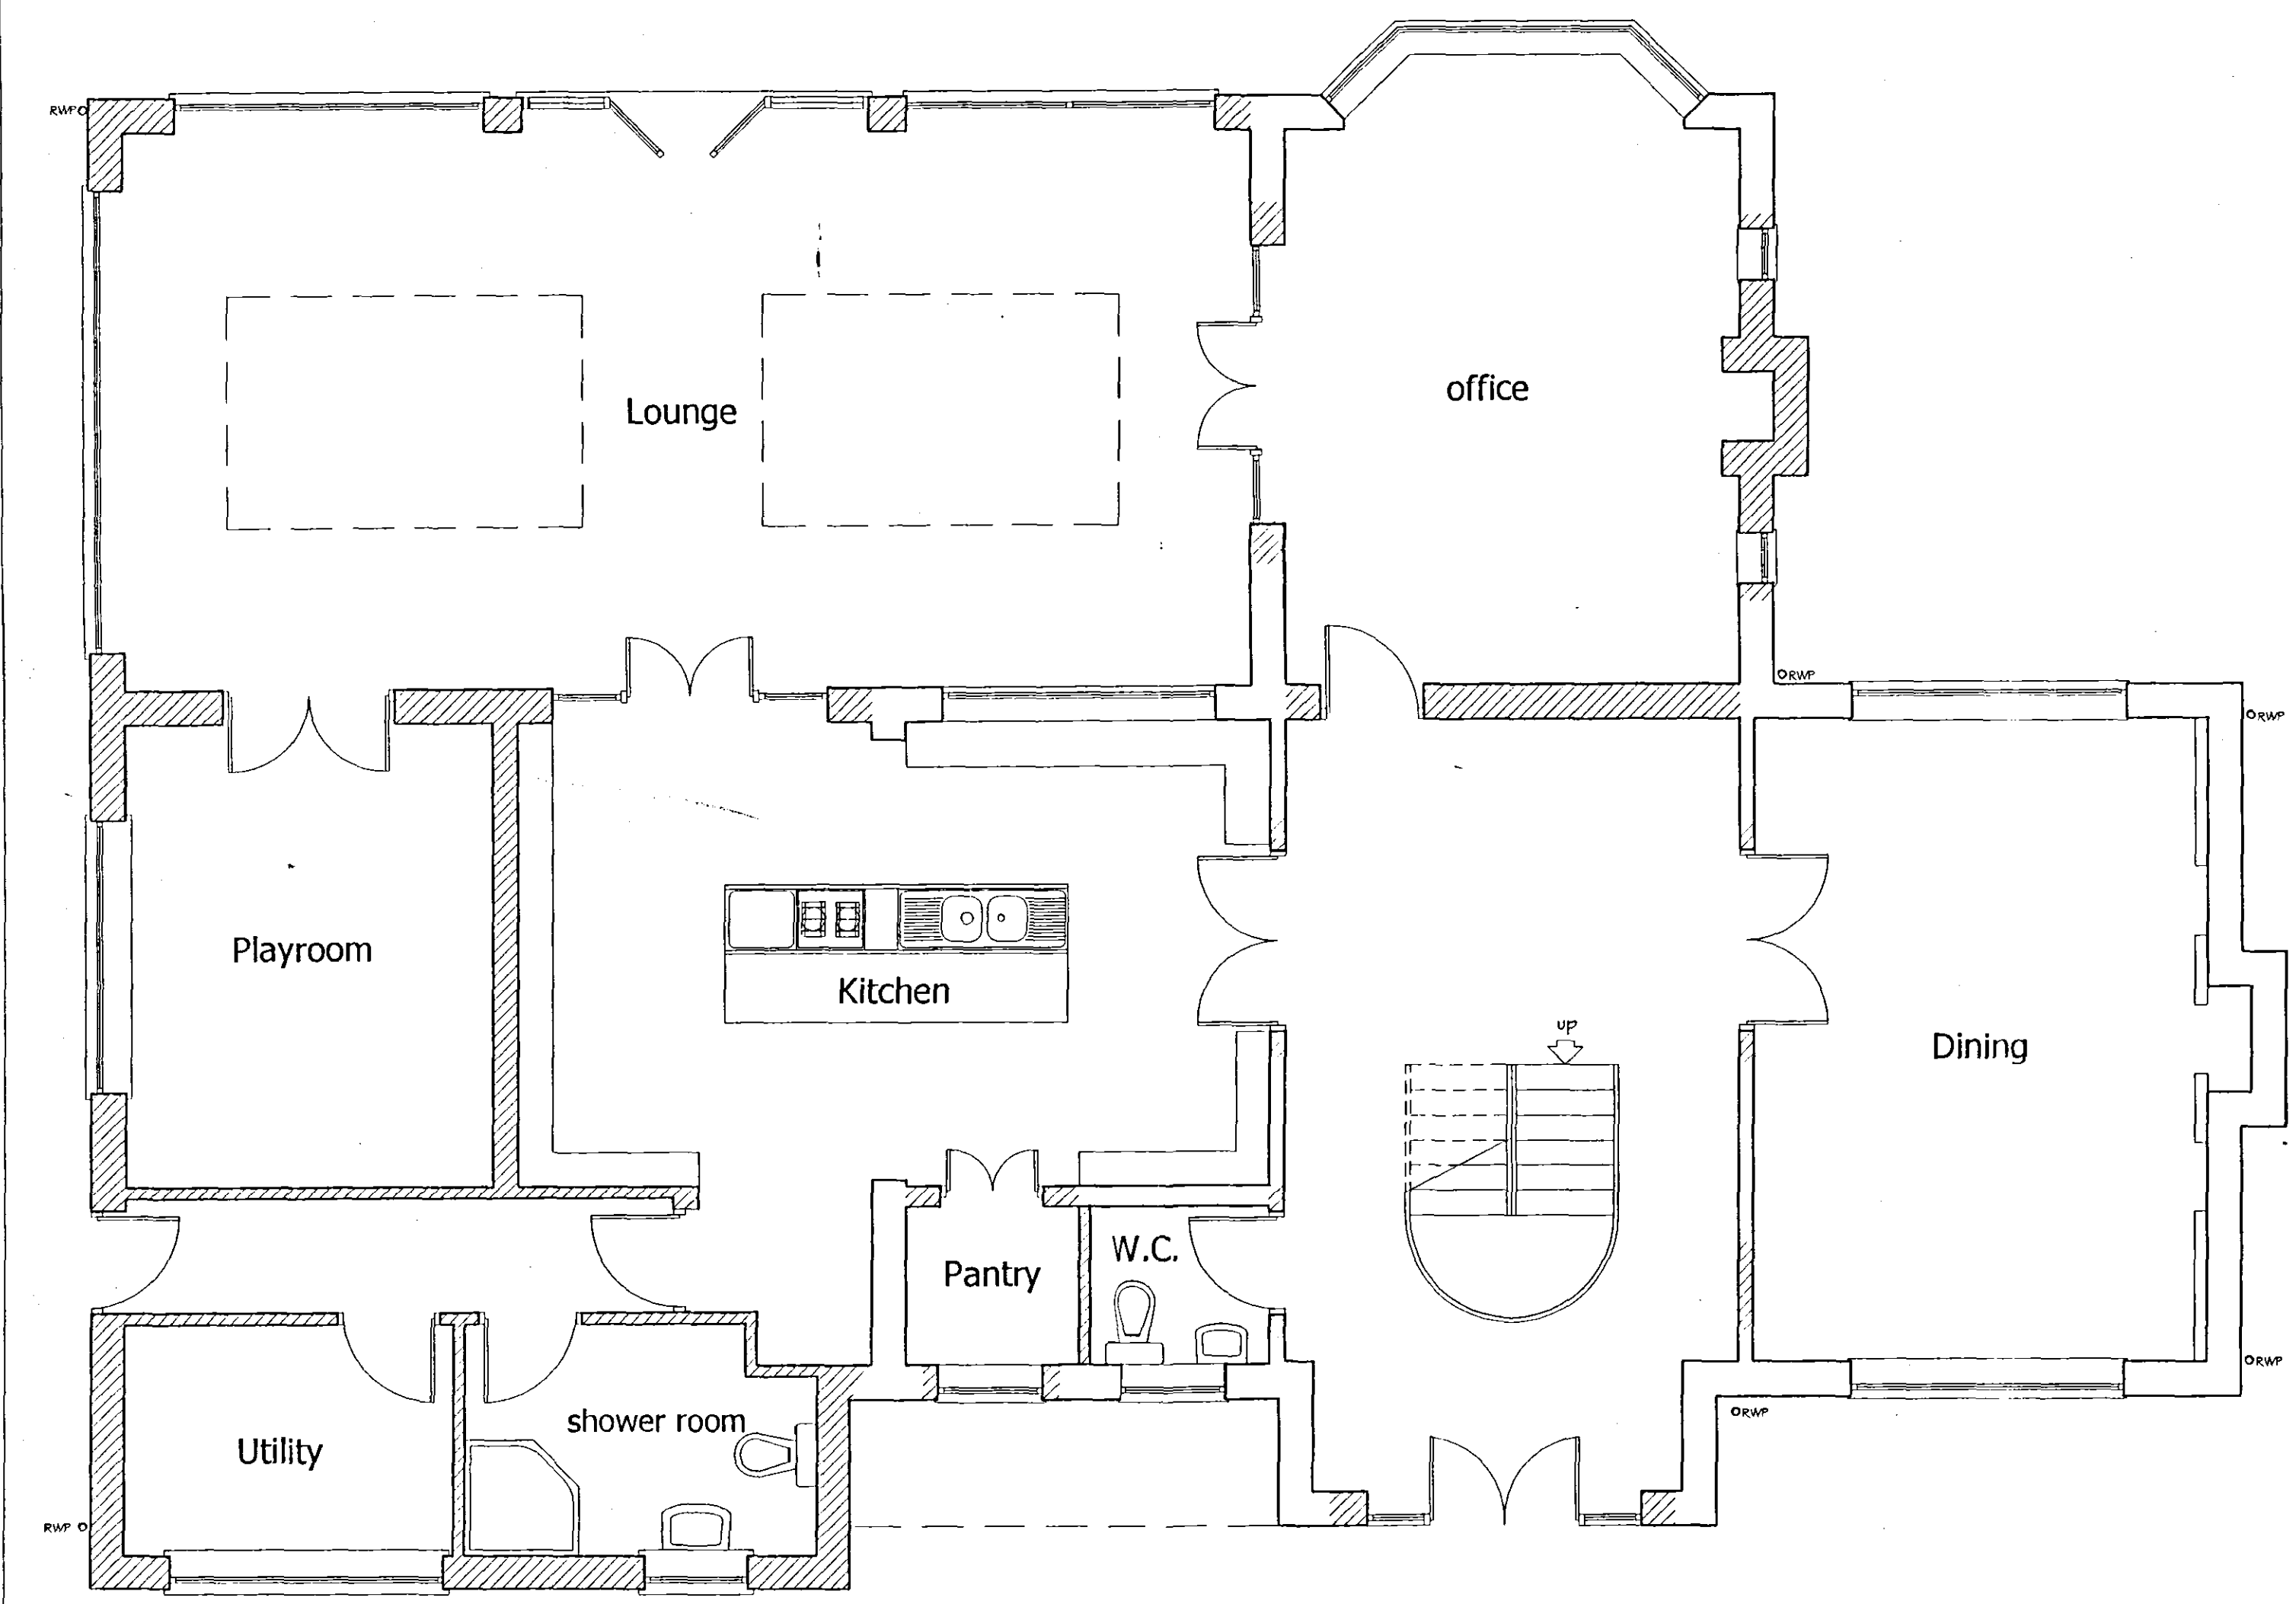


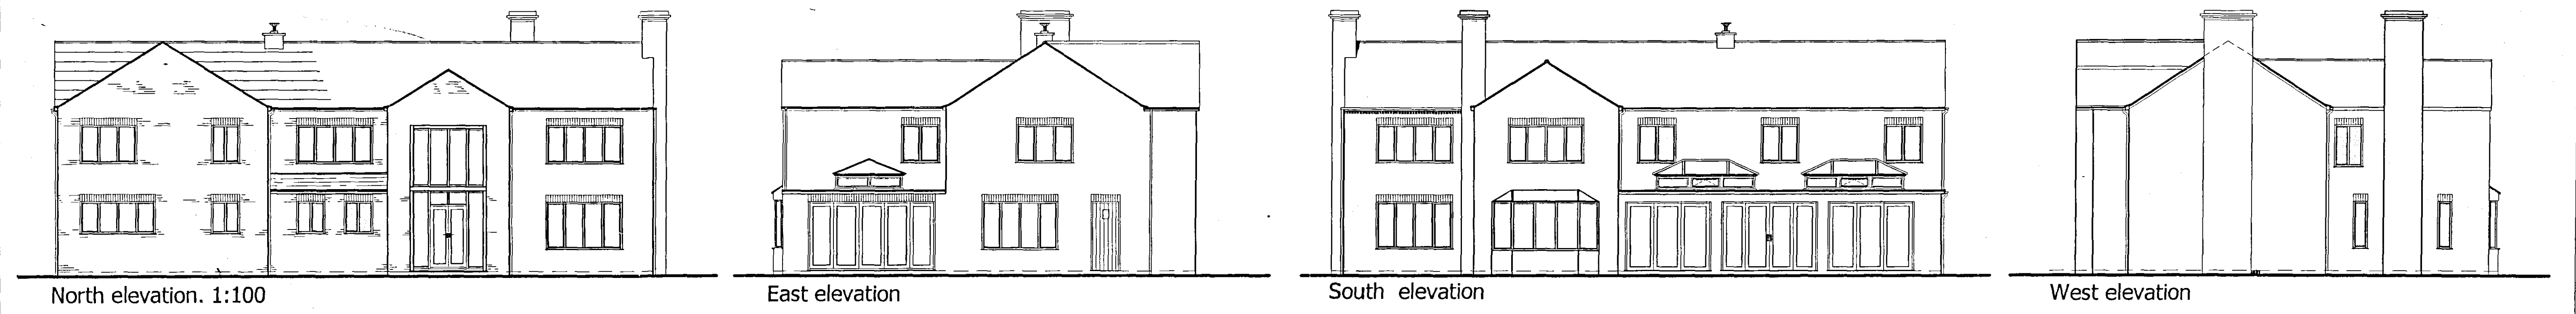

COPY

Ground Floor Plan 1:50

First Floor Plan

SHDC
PLANNING & DEVELOPMENT
11 JAN 2006
Ref. 0039/06

A		REVISED DRAWING		DECOS	
ISSUE	DESCRIPTION	APPR d	DATE		
PODDINGTONS Architectural Design Consultants Est. 1969 Unit 7, The Fluxmill, Fluxmill Lane, Pinchbeck, Spalding, Lincs. PE11 3XQ Tel. (01775) 720888 Fax. (01775) 720877					
Client.		Mr. & Mrs. Hull			
Project.		proposed alterations and extension			
Drawing.		plans & elevations as proposed			
Drawn.	Scale.	Date.	Checked.	Approved.	
A.A.A	N/A	June 2005			
DWG. No.		3228-002		ISSUE. A	