



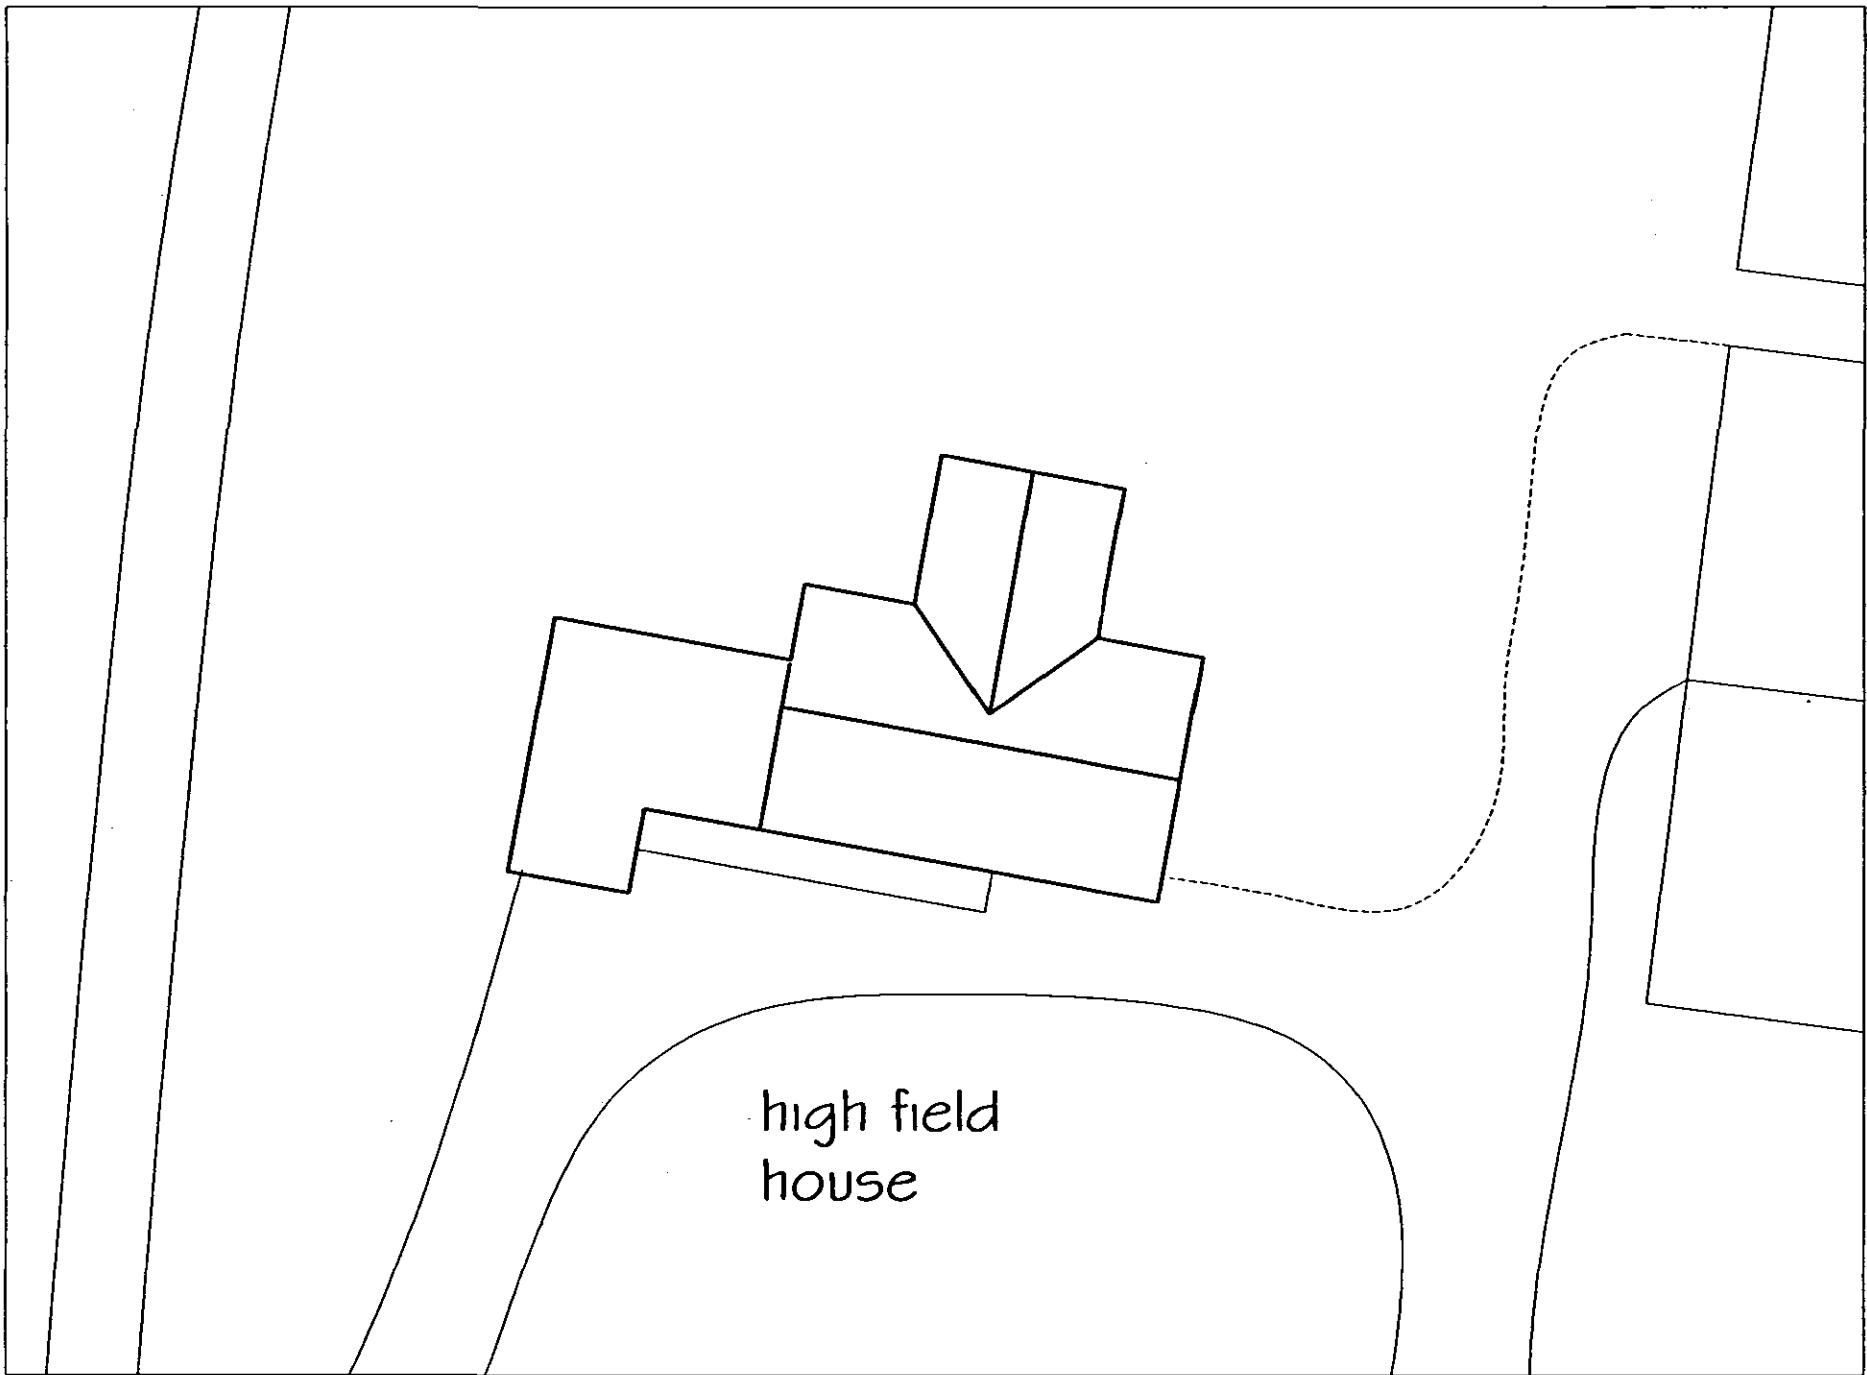

Block Plan as existing 1:200

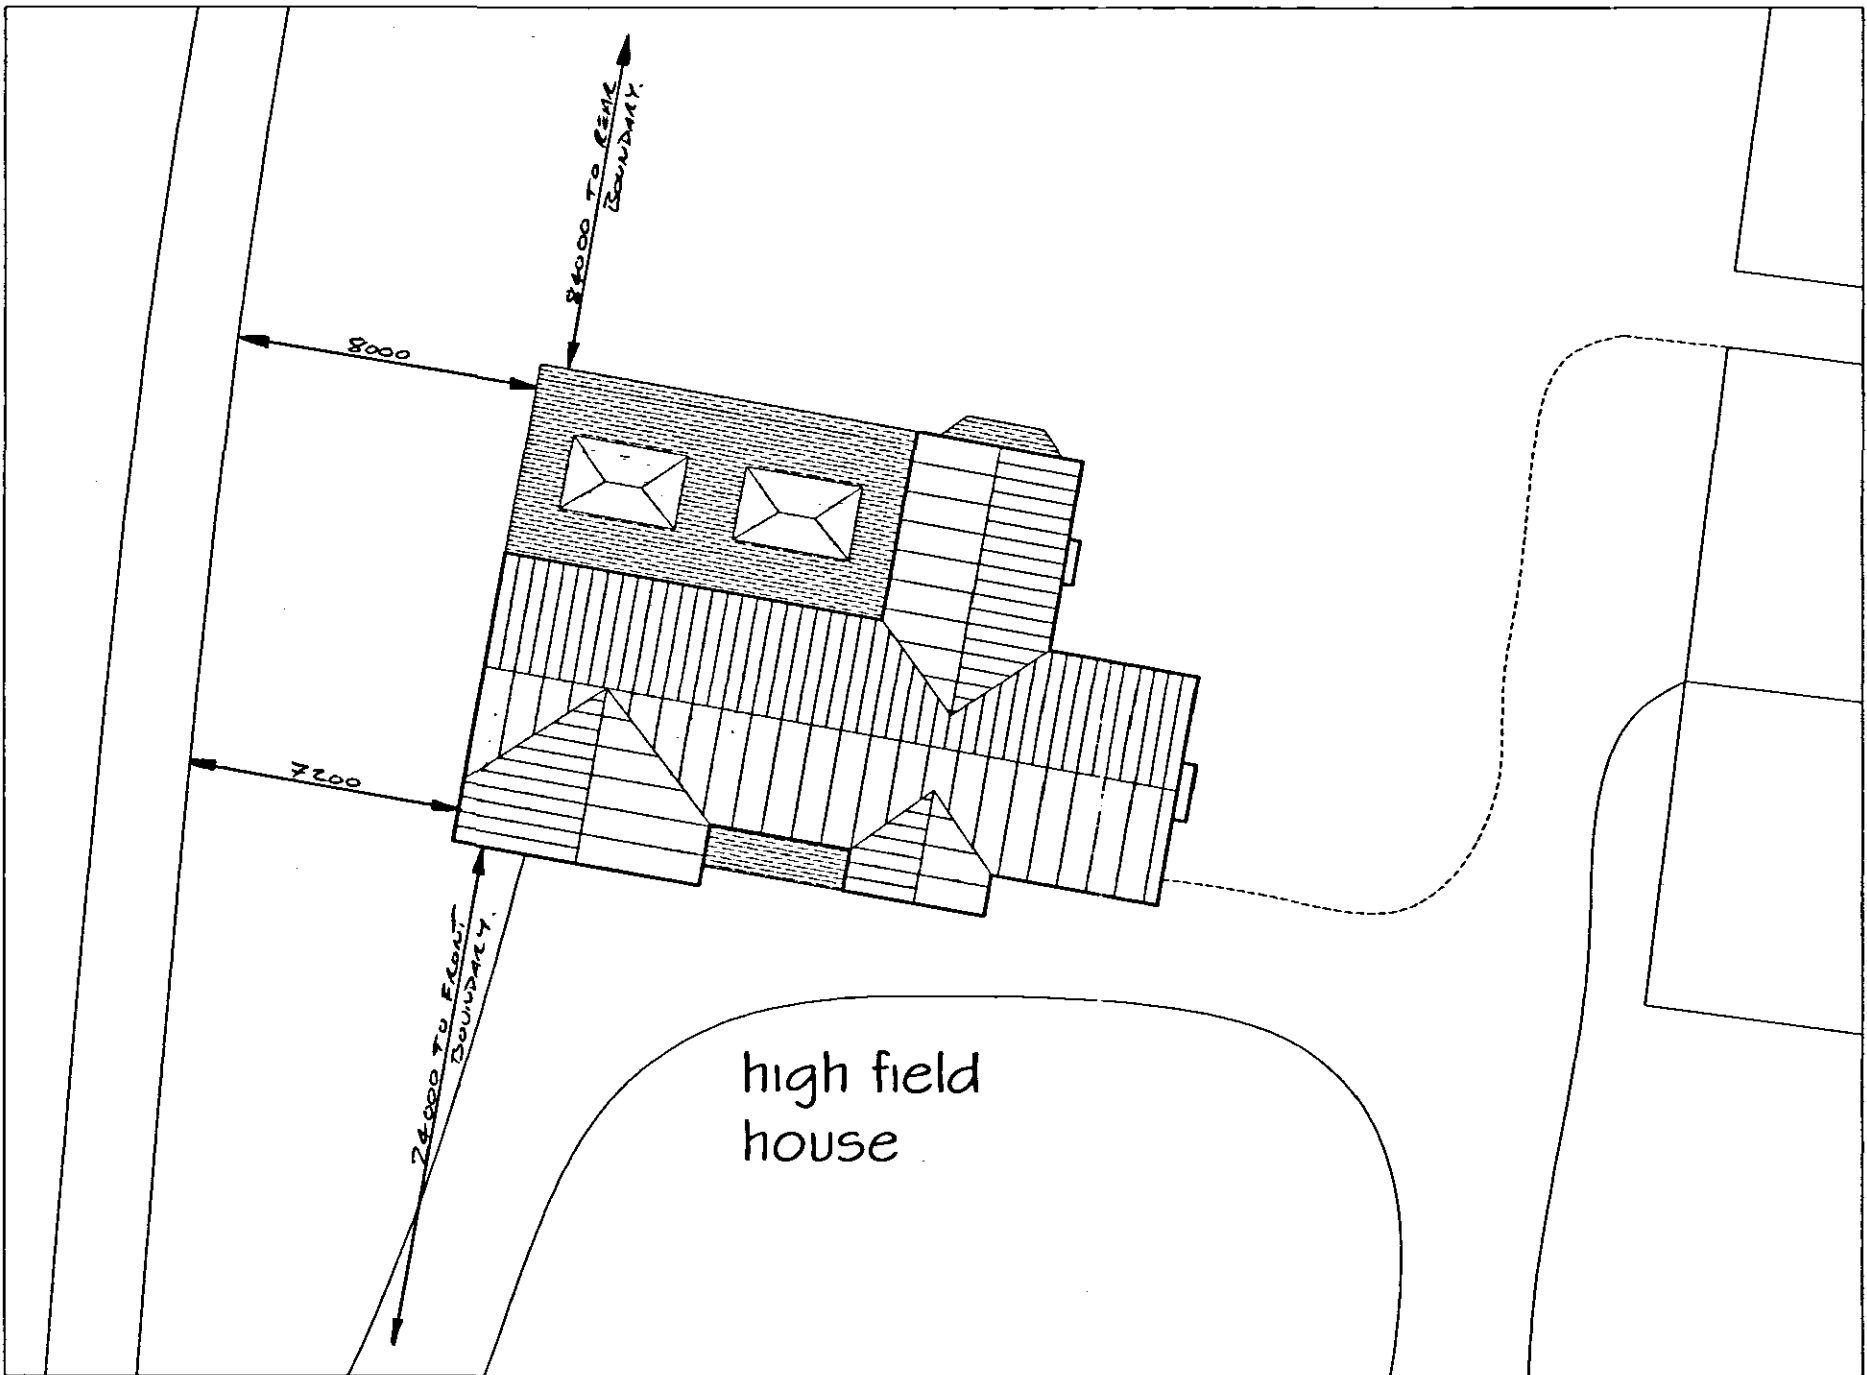

Block Plan as Proposed 1:200

SHDC
PLANNING & DEVELOPMENT
11 JAN 2006
Ref. 0039/06

ISSUE	DESCRIPTION	APPR'd	DATE
PODDINGTONS Architectural Design Consultants Est. 1969 Unit 7, The Pinnacle, Pinnacle Lane, Pinchbeck, Spalding, Lincs. PE11 3XQ Tel: (01775) 720866 Fax: (01775) 720877			
Client Mr. and Mrs. Hull			
Project Proposed Alteration & Extension High field house, High fields lane, Pinchbeck			
Drawing Site Plans			
Drawn A.A.A.	Scale A.S.	Date July 05	Checked Approved
DWG. No. 3228-003			ISSUE