



TITLE NUMBER
LL272442




LINCOLNSHIRE : SOUTH HOLLAND

ORDNANCE SURVEY MAP REFERENCE:

TF2225NE

SCALE 1:1250 Enlarged from 1/2500

©CROWN COPYRIGHT. Produced by HMLR. Further reproduction in whole or in part is prohibited without the prior written permission of Ordnance Survey. Licence Number GD 272728.

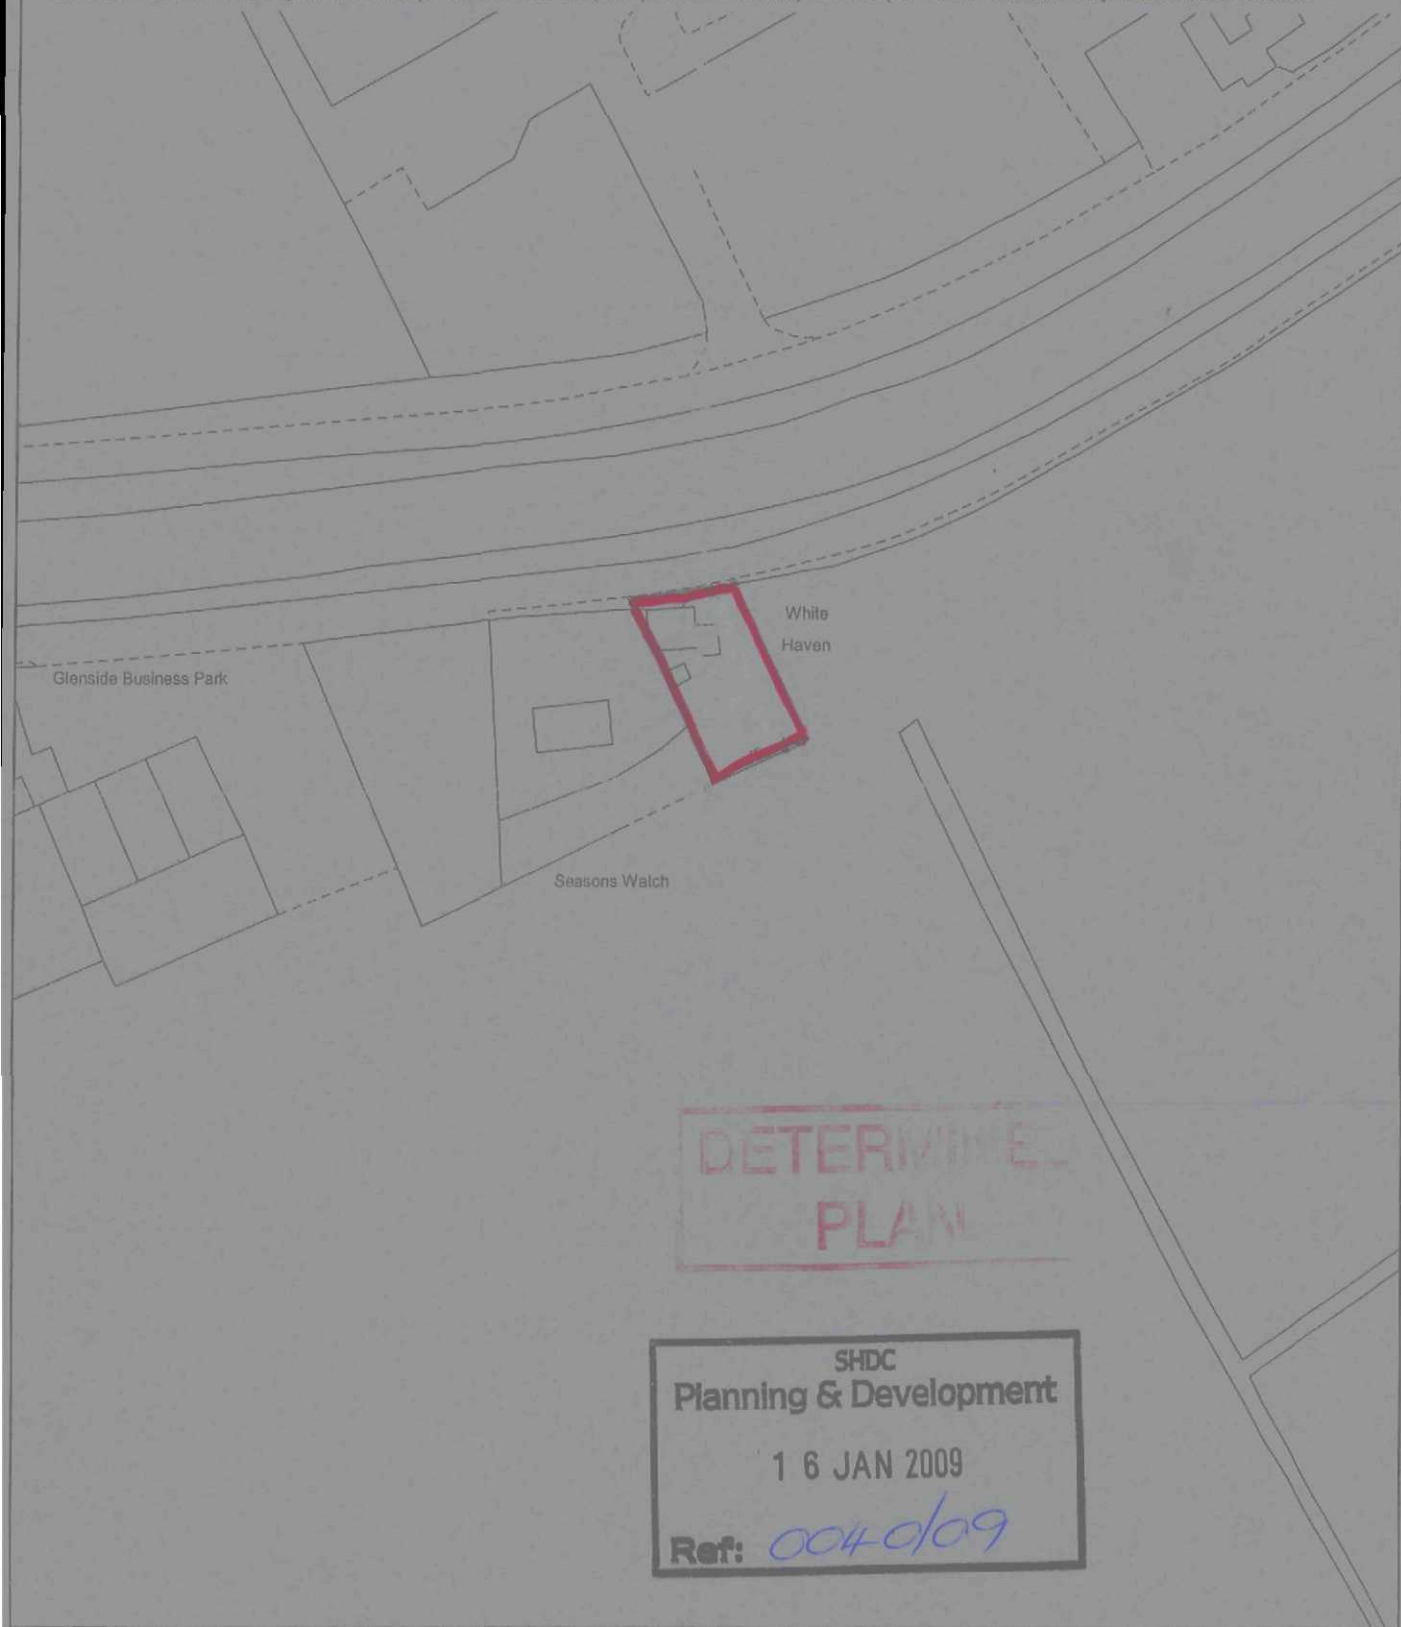

This title plan shows the general position of the boundaries: it does not show the exact line of the boundaries. Measurements scaled from this plan may not match measurements between the same points on the ground. For more information see Land Registry Public Guide 7 - Title Plans

This official copy shows the state of the title plan on 8 September 2006 at 13:37:13. It may be subject to distortions in scale. Under s.67 of the Land Registration Act 2002, this copy is admissible in evidence to the same extent as the original. Issued on 8 September 2006

This title is dealt with by the Kingston-Upon-Hull District Land Registry.






SHDC
Planning & Development
16 JAN 2009
Ref: 0040/09

SITE LAYOUT
SCALE 1:200


SECTIONAL GARAGE

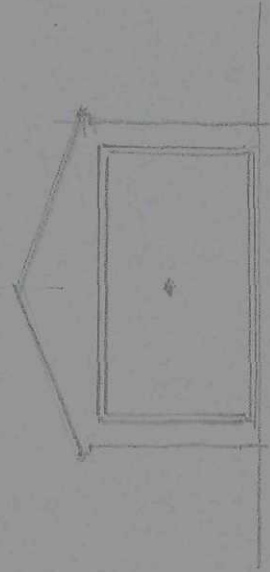


FRONT



SIDE

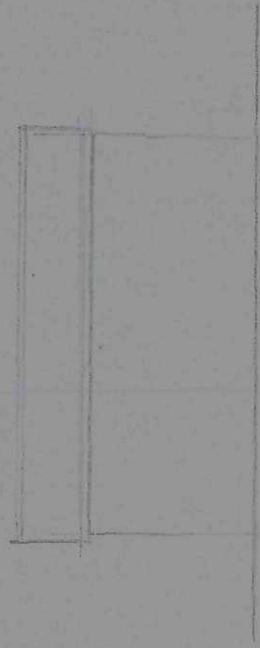

SIDE

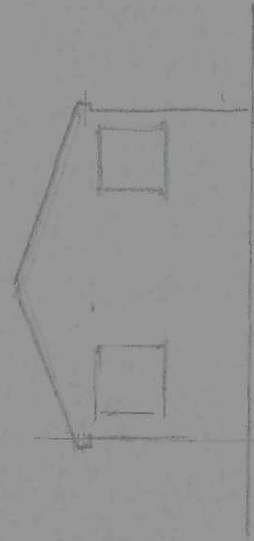


REAR

SHDC
Planning & Development
29 JAN 2009
Ref: 0040/09

DETERMINED
PLAN


Scale 1:100

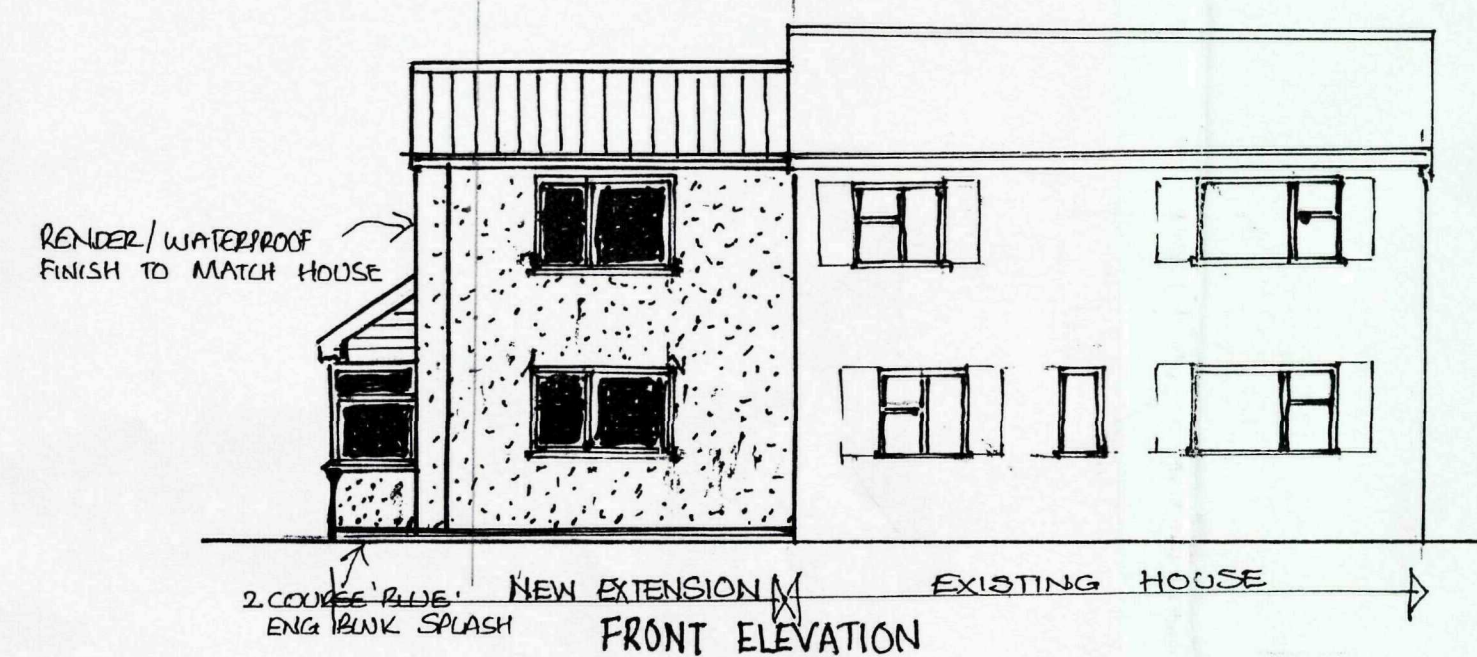


FRONT ELEVATION




SIDE ELEVATION

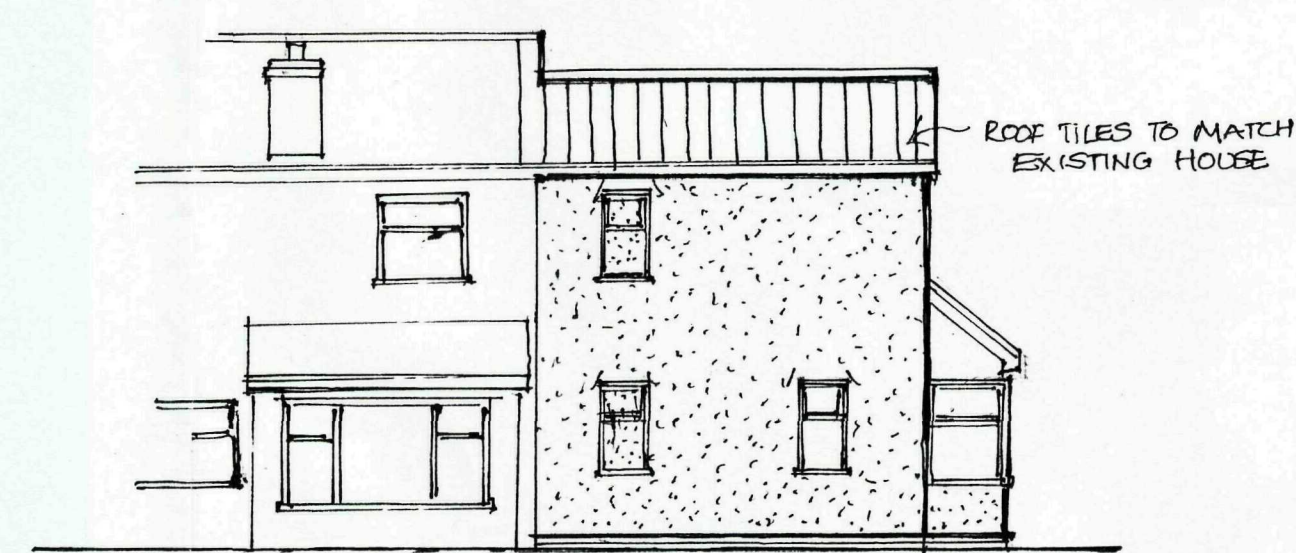


REAR ELEVATION

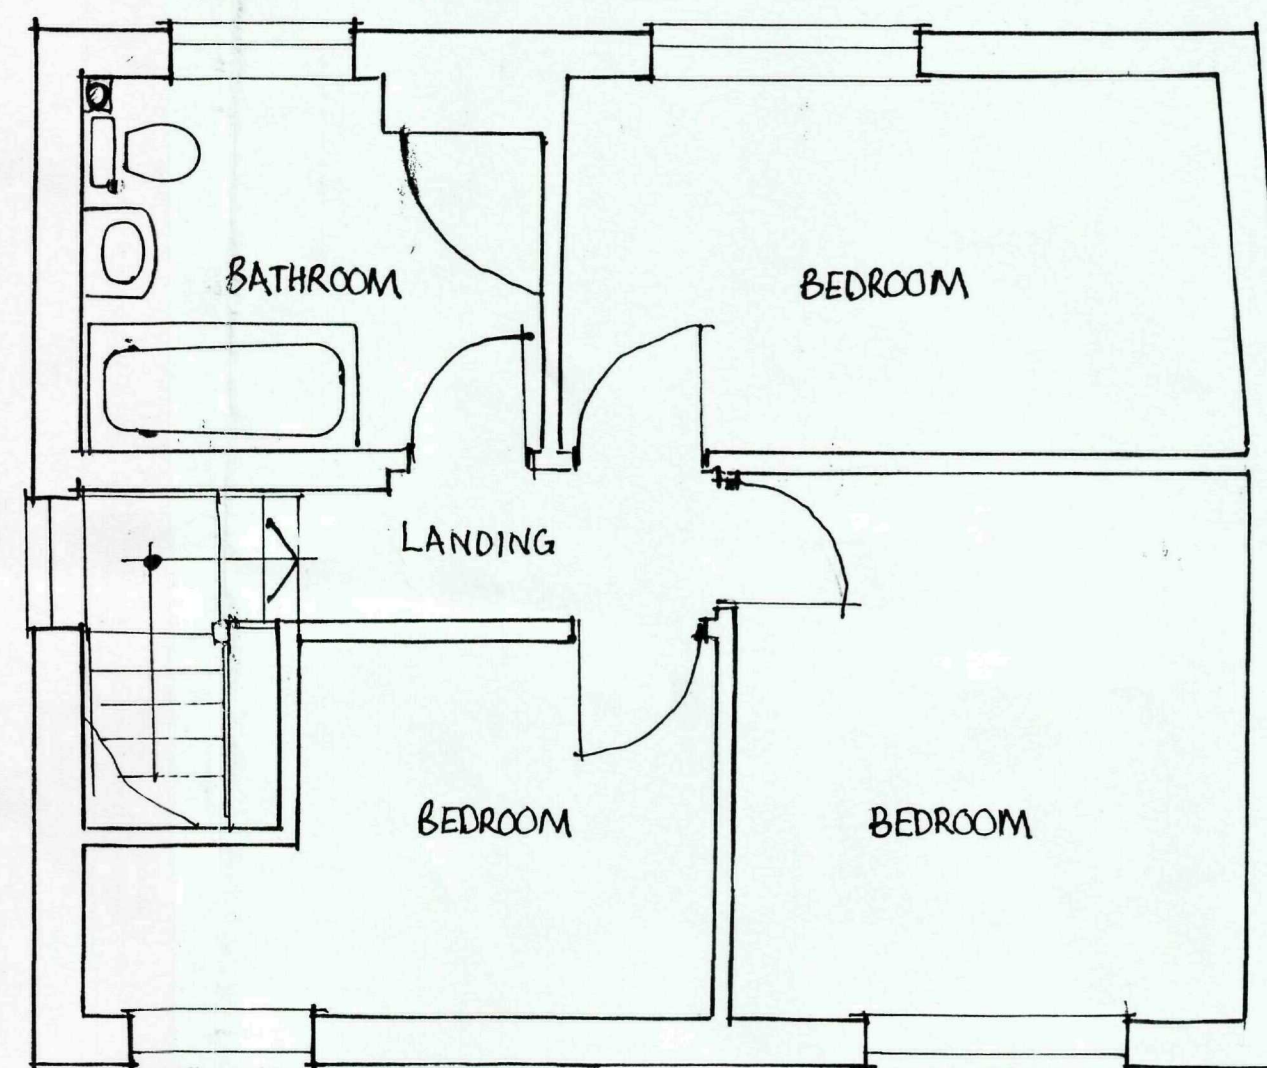


FIRST FLOOR PLAN AS EXISTING

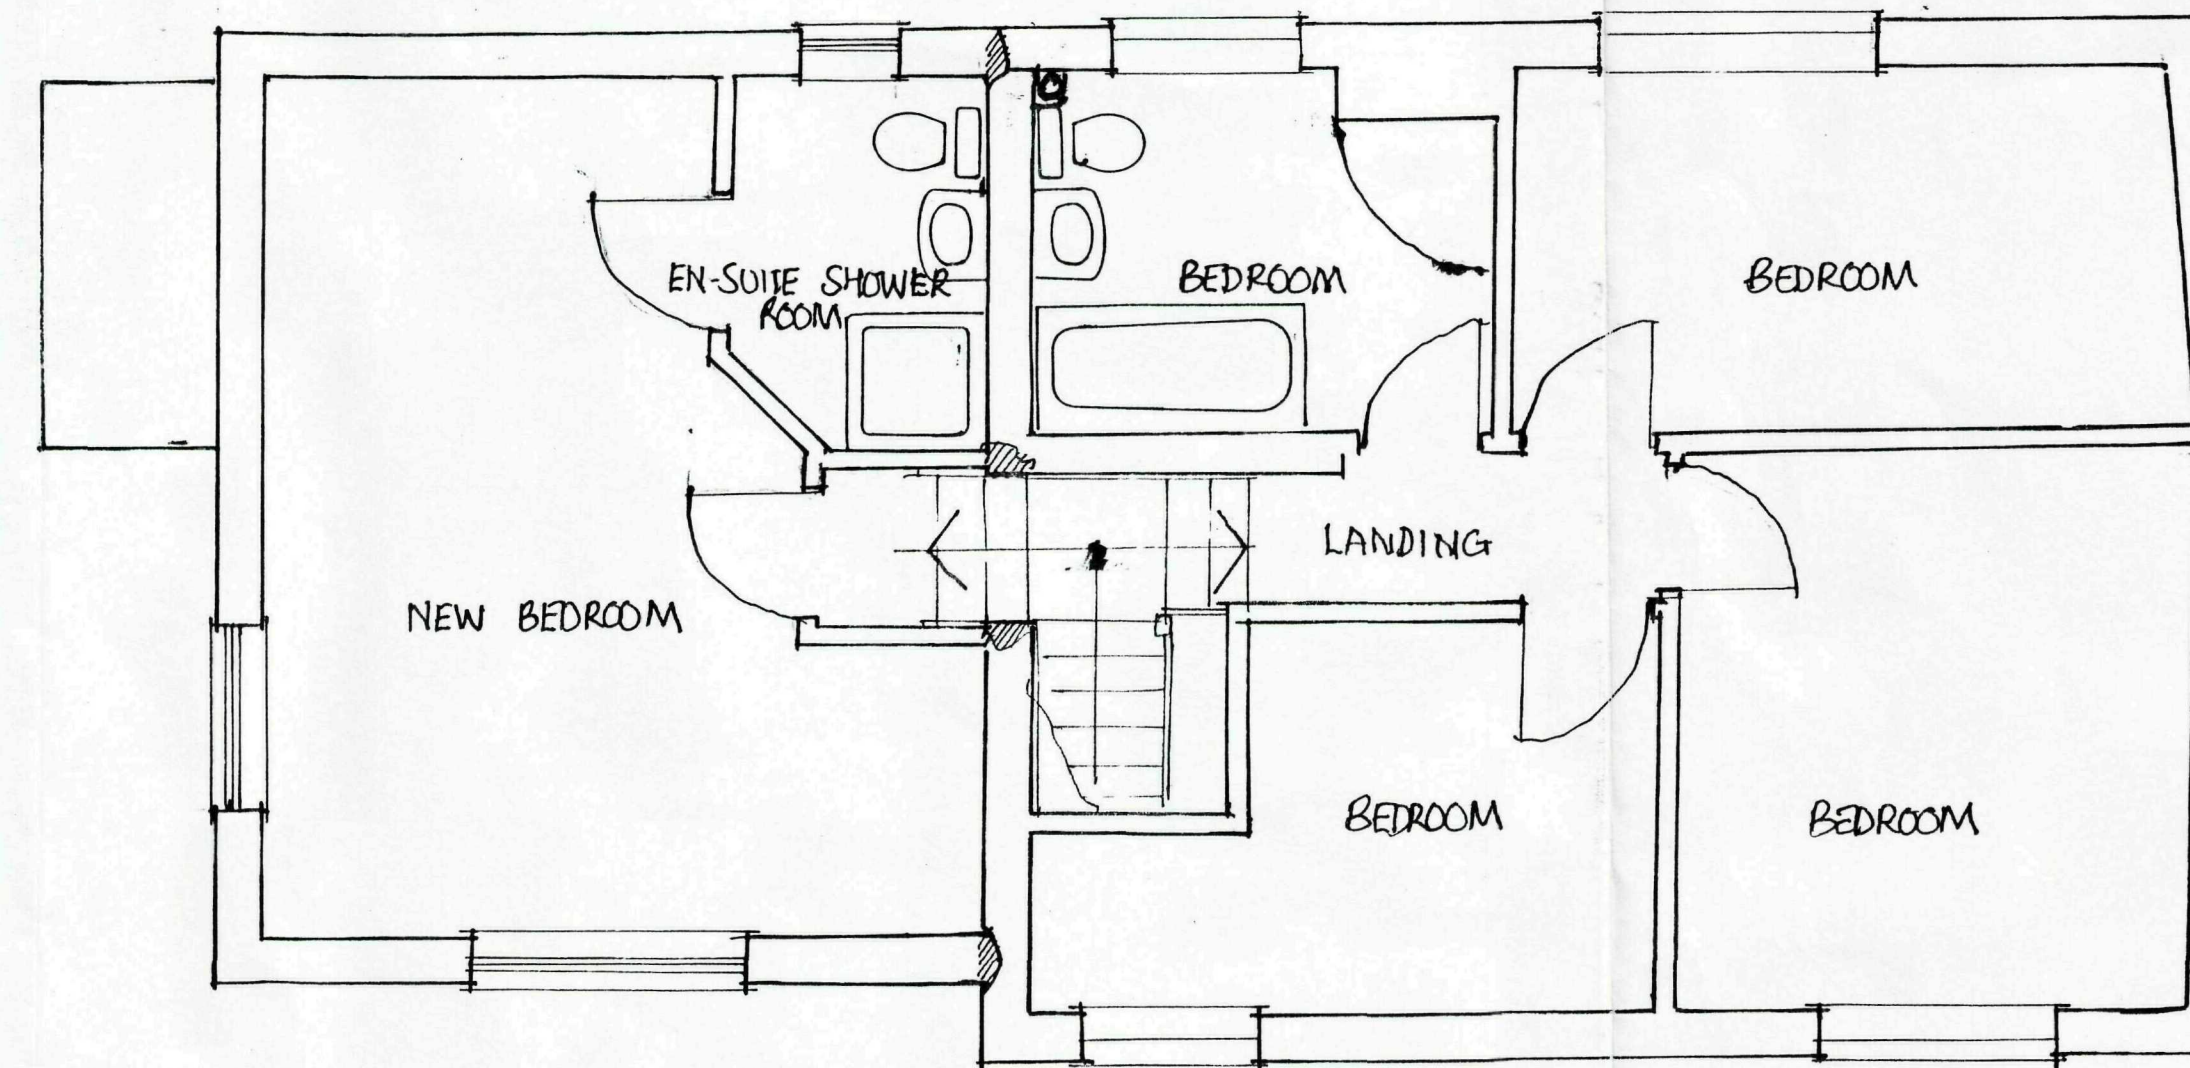

FIRST FLOOR PLAN AS PROPOSED

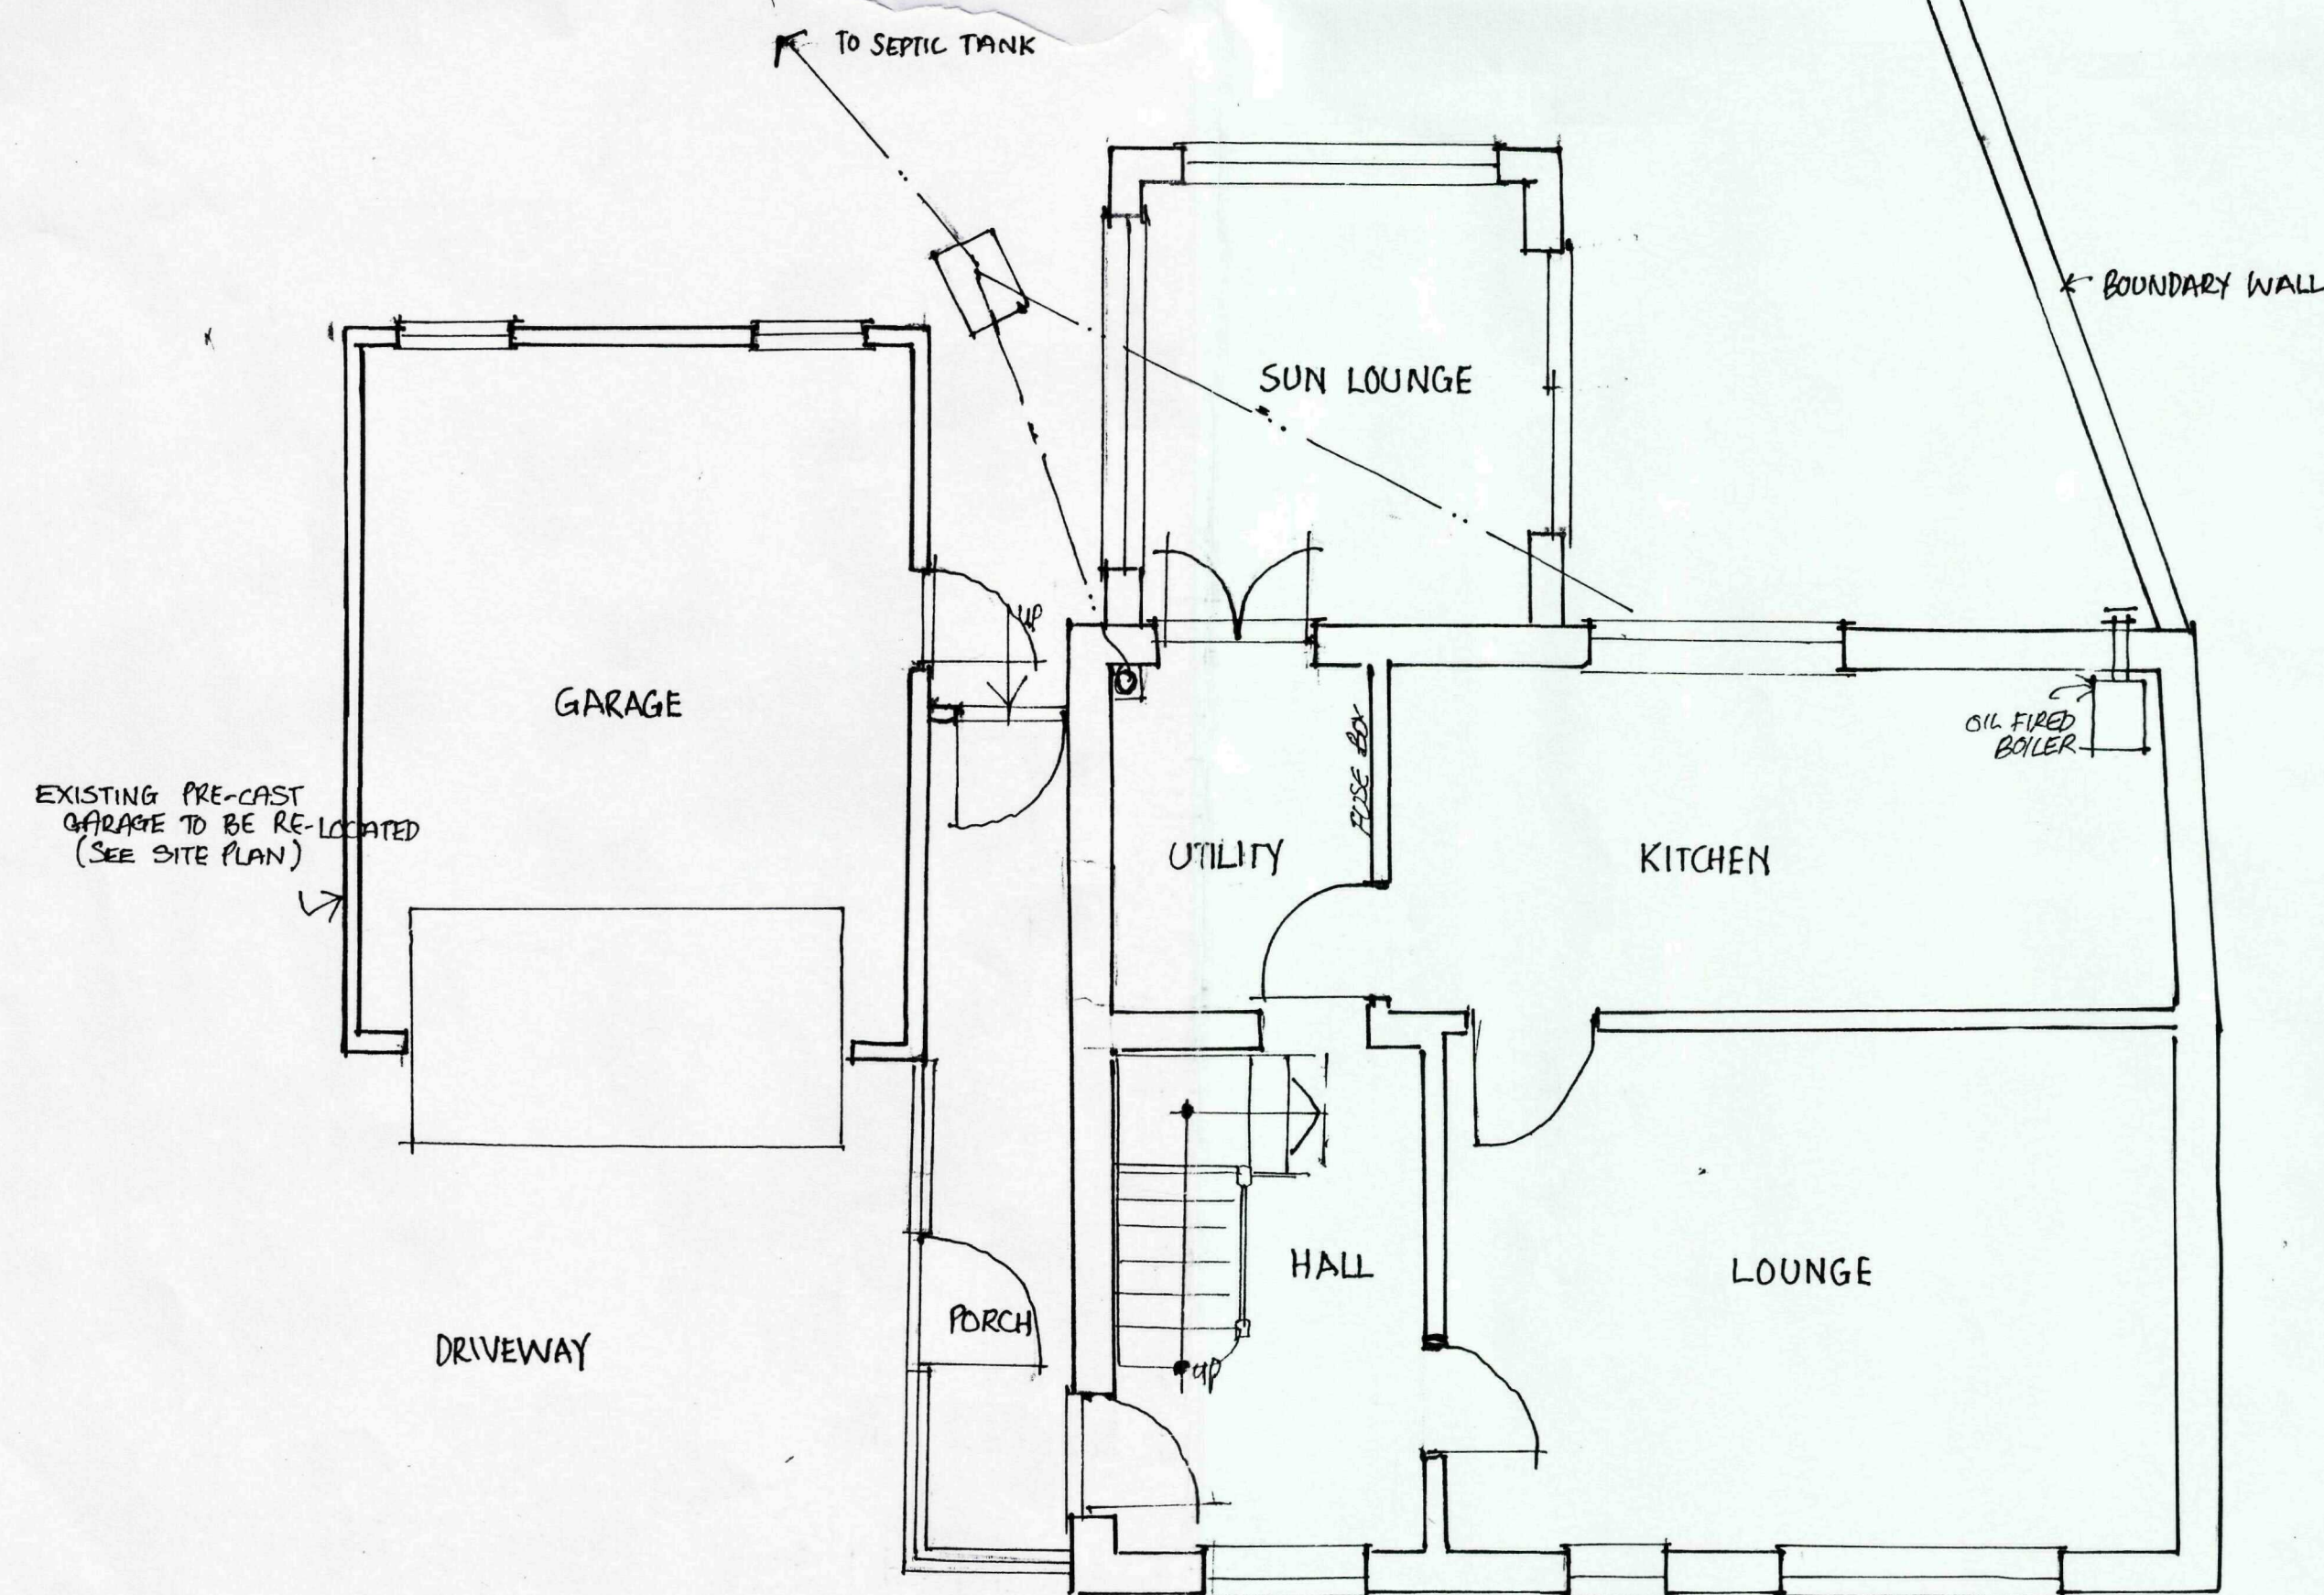

GROUND FLOOR PLAN AS EXISTING

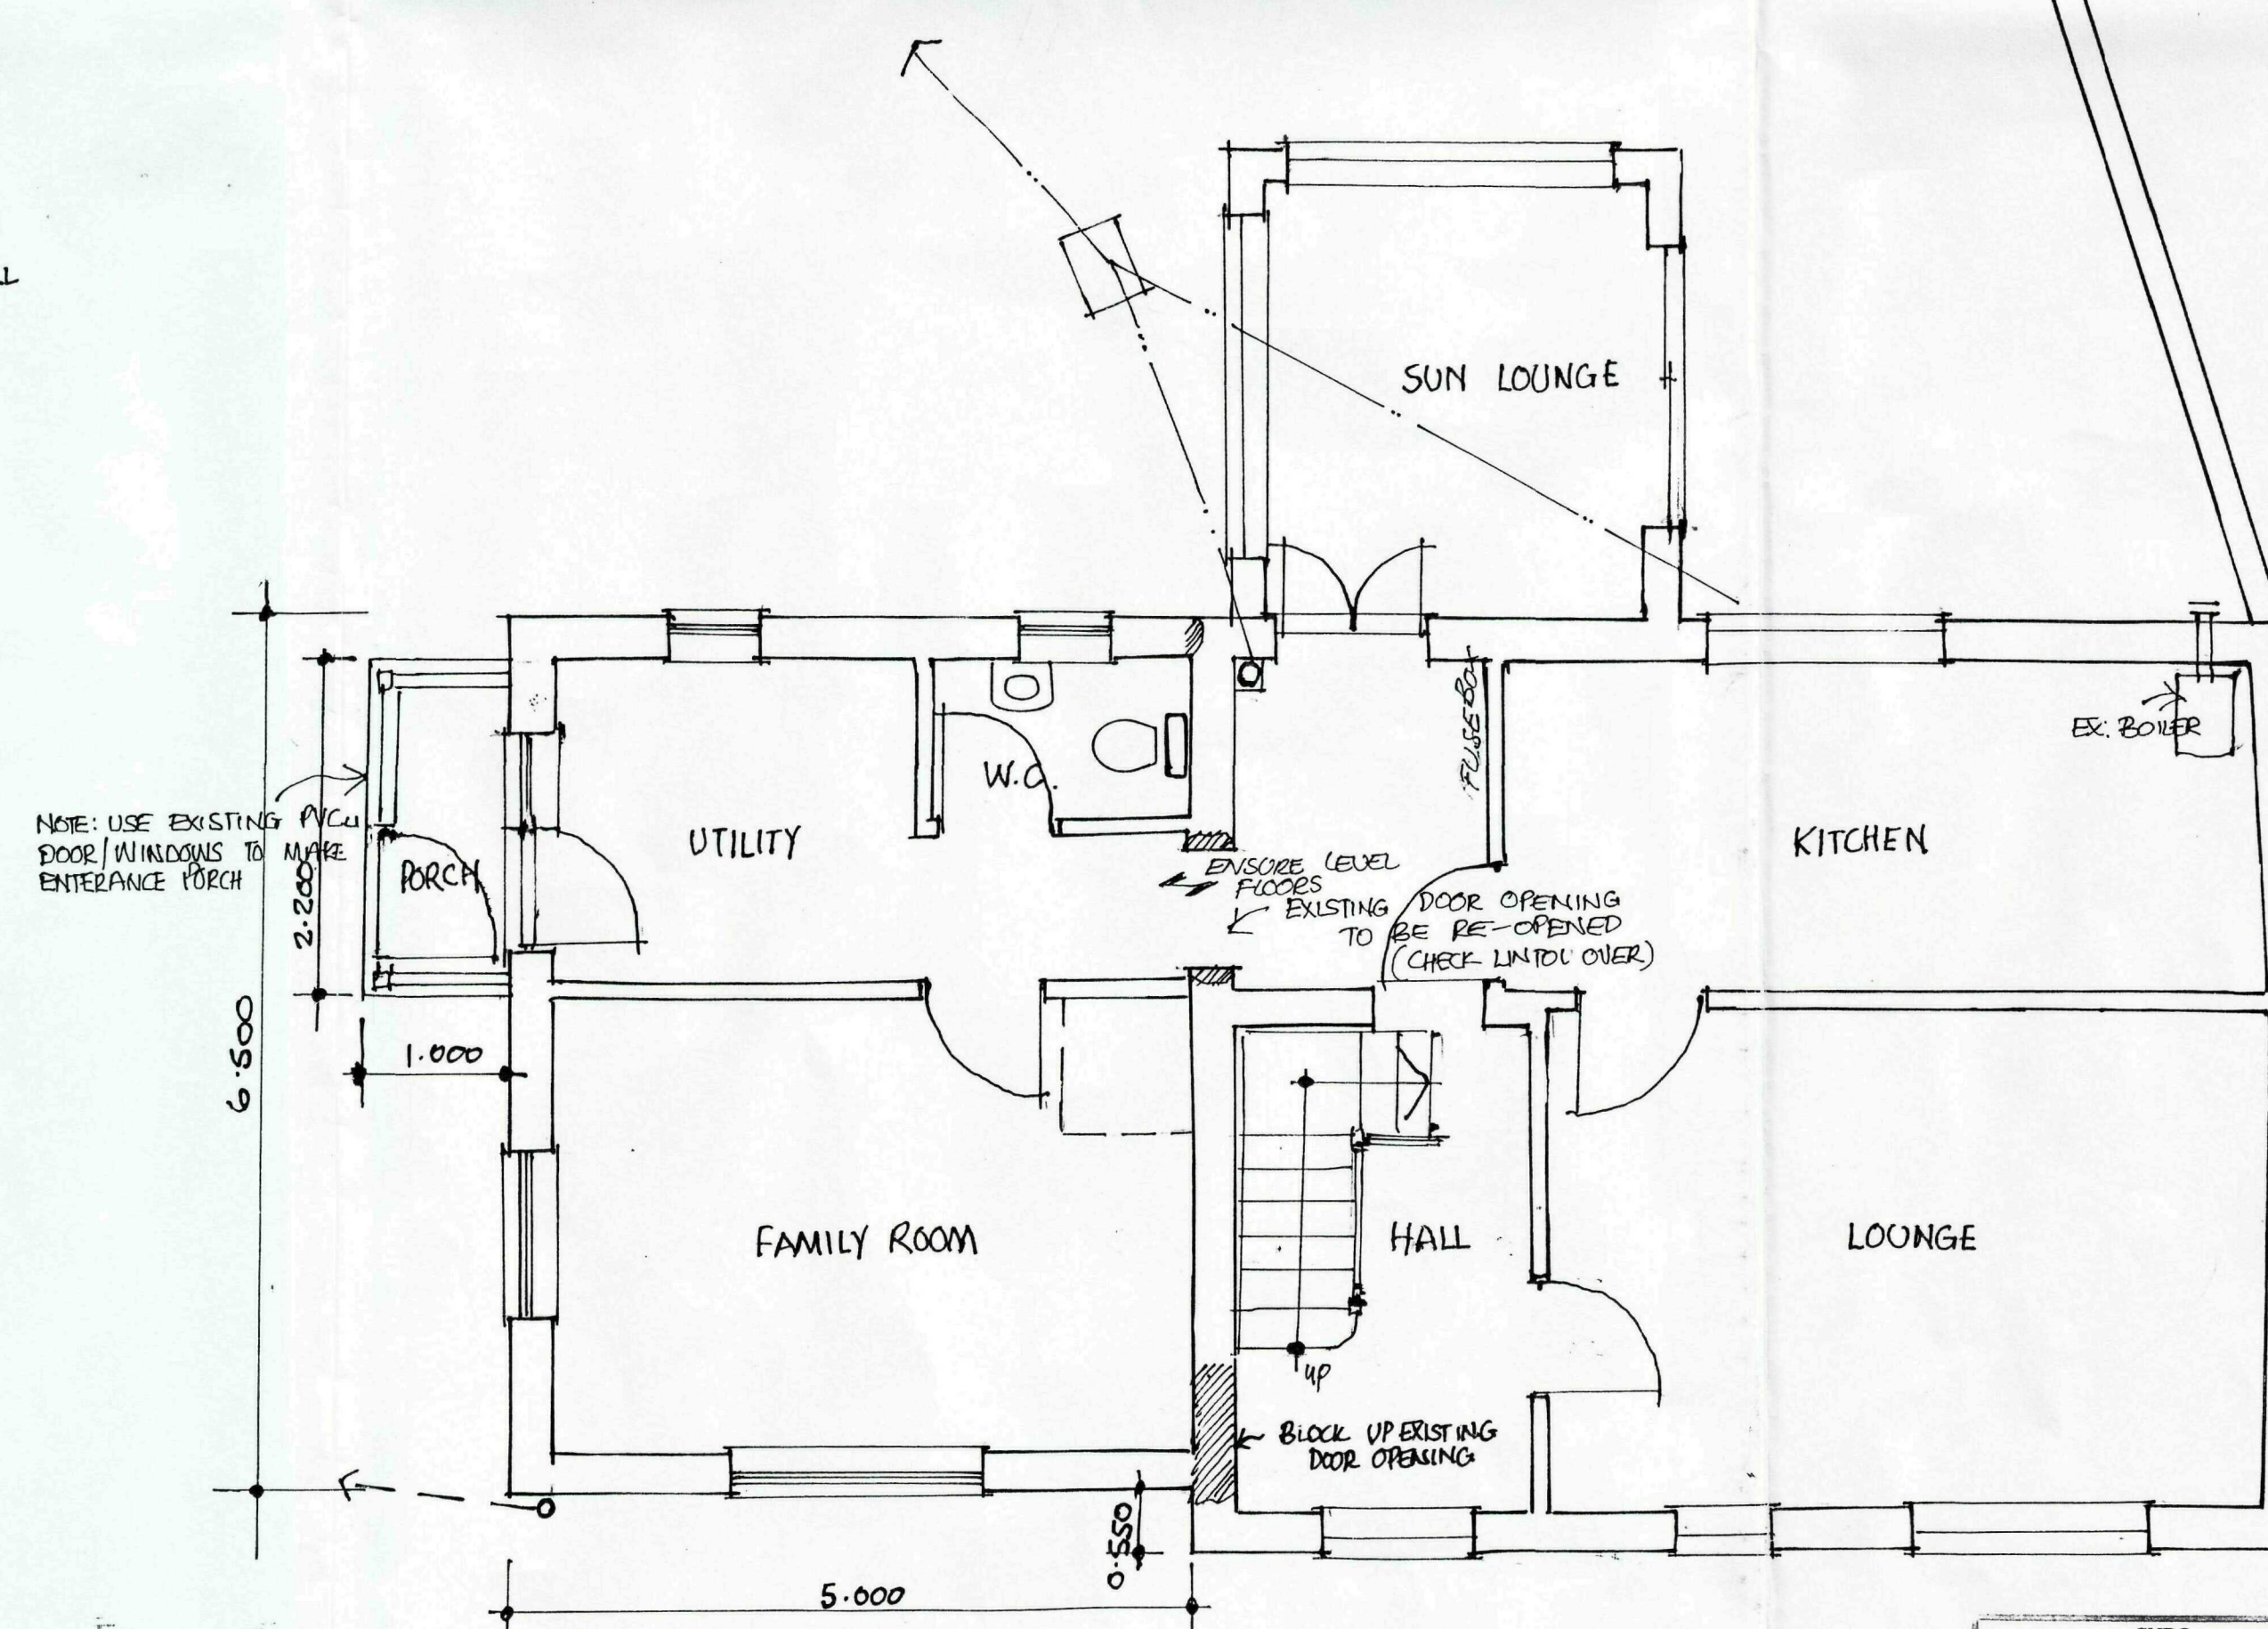

GROUND FLOOR PLAN AS PROPOSED

L.W. BLISS
(DESIGN AND BUILD SERVICES)

'SIXWINDS' MARSH ROAD, GEDNEY DYKE
SPALDING, Lincs. PE12 0AT
TEL: 01406 550411.

PROJECT:
PROPOSED TWO STOREY EXTENSION TO HOUSE
AND RE-POSITIONING SECTIONAL GARAGE

SITE:
'WHITE HAVEN', GLENSIDE,
PINCHBECK, SPALDING, Lincs.







CLIENTS:
MR & MRS S. D. CARR.

SCALES:
1:50, 1:100
DATE:
JAN. 09

SHDC
Planning & Development
16 JAN 2009
Ref: 00409

SUPERSEDED

DEVELOPMENT PLAN

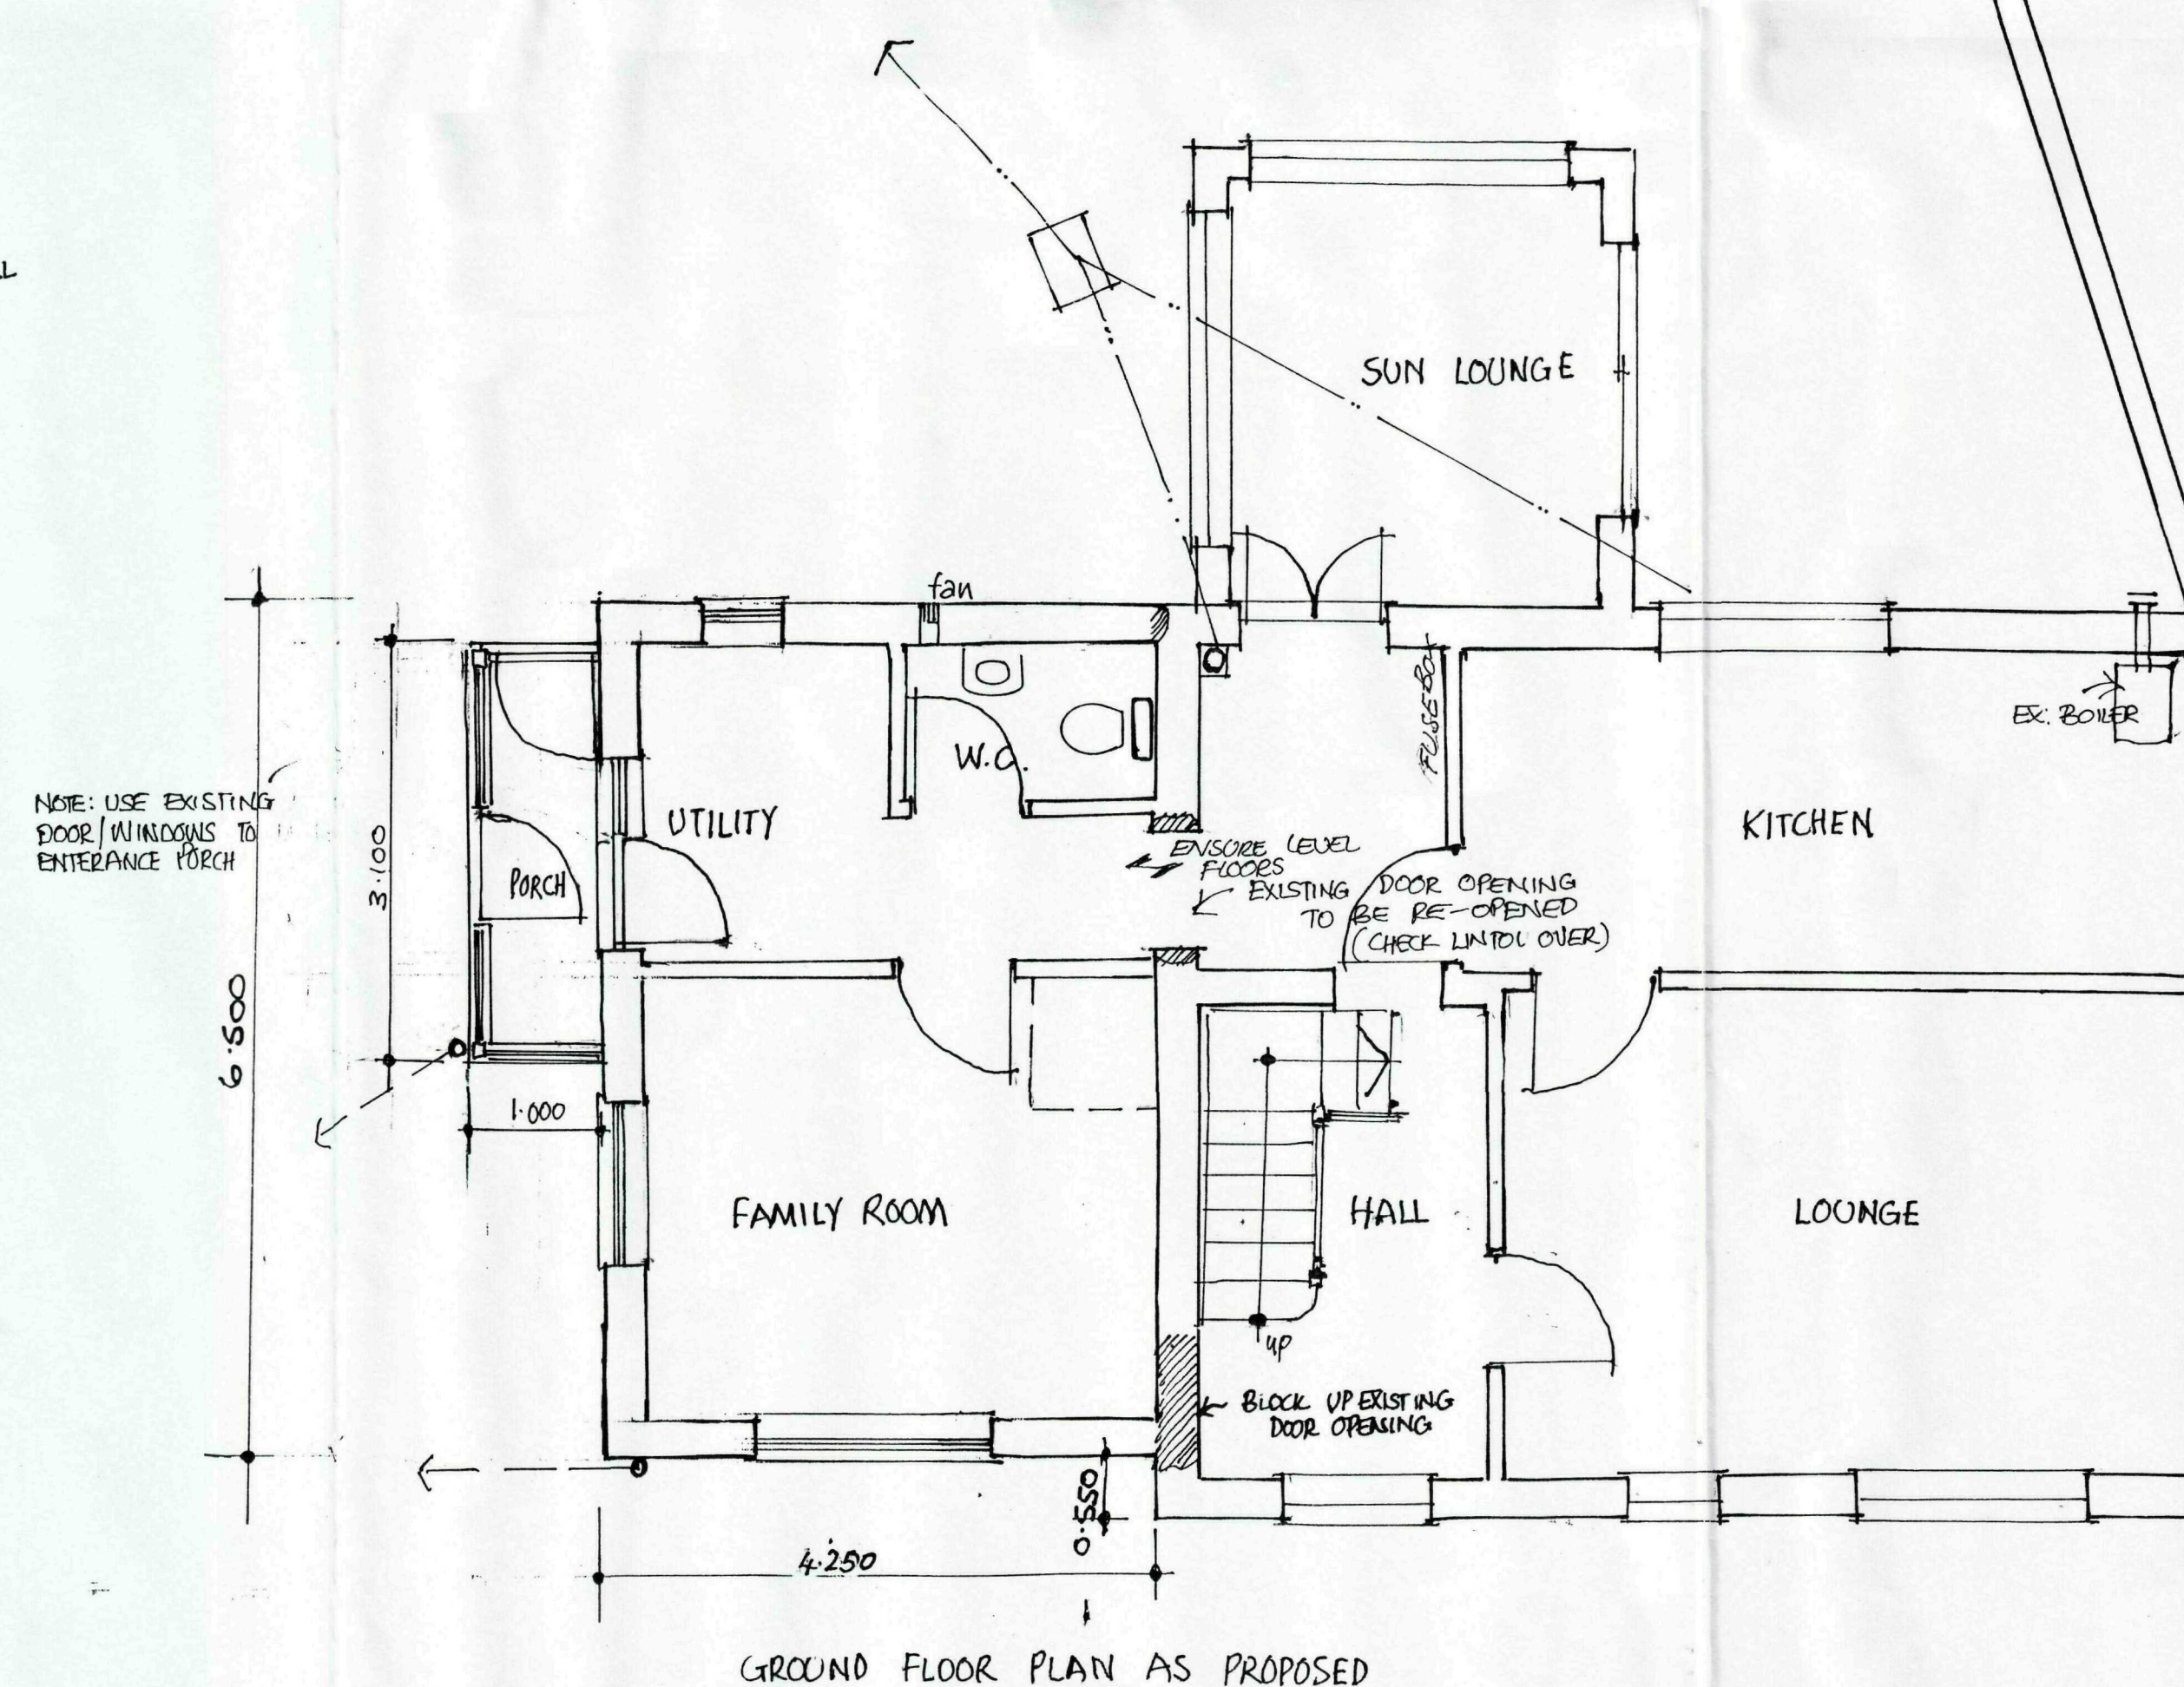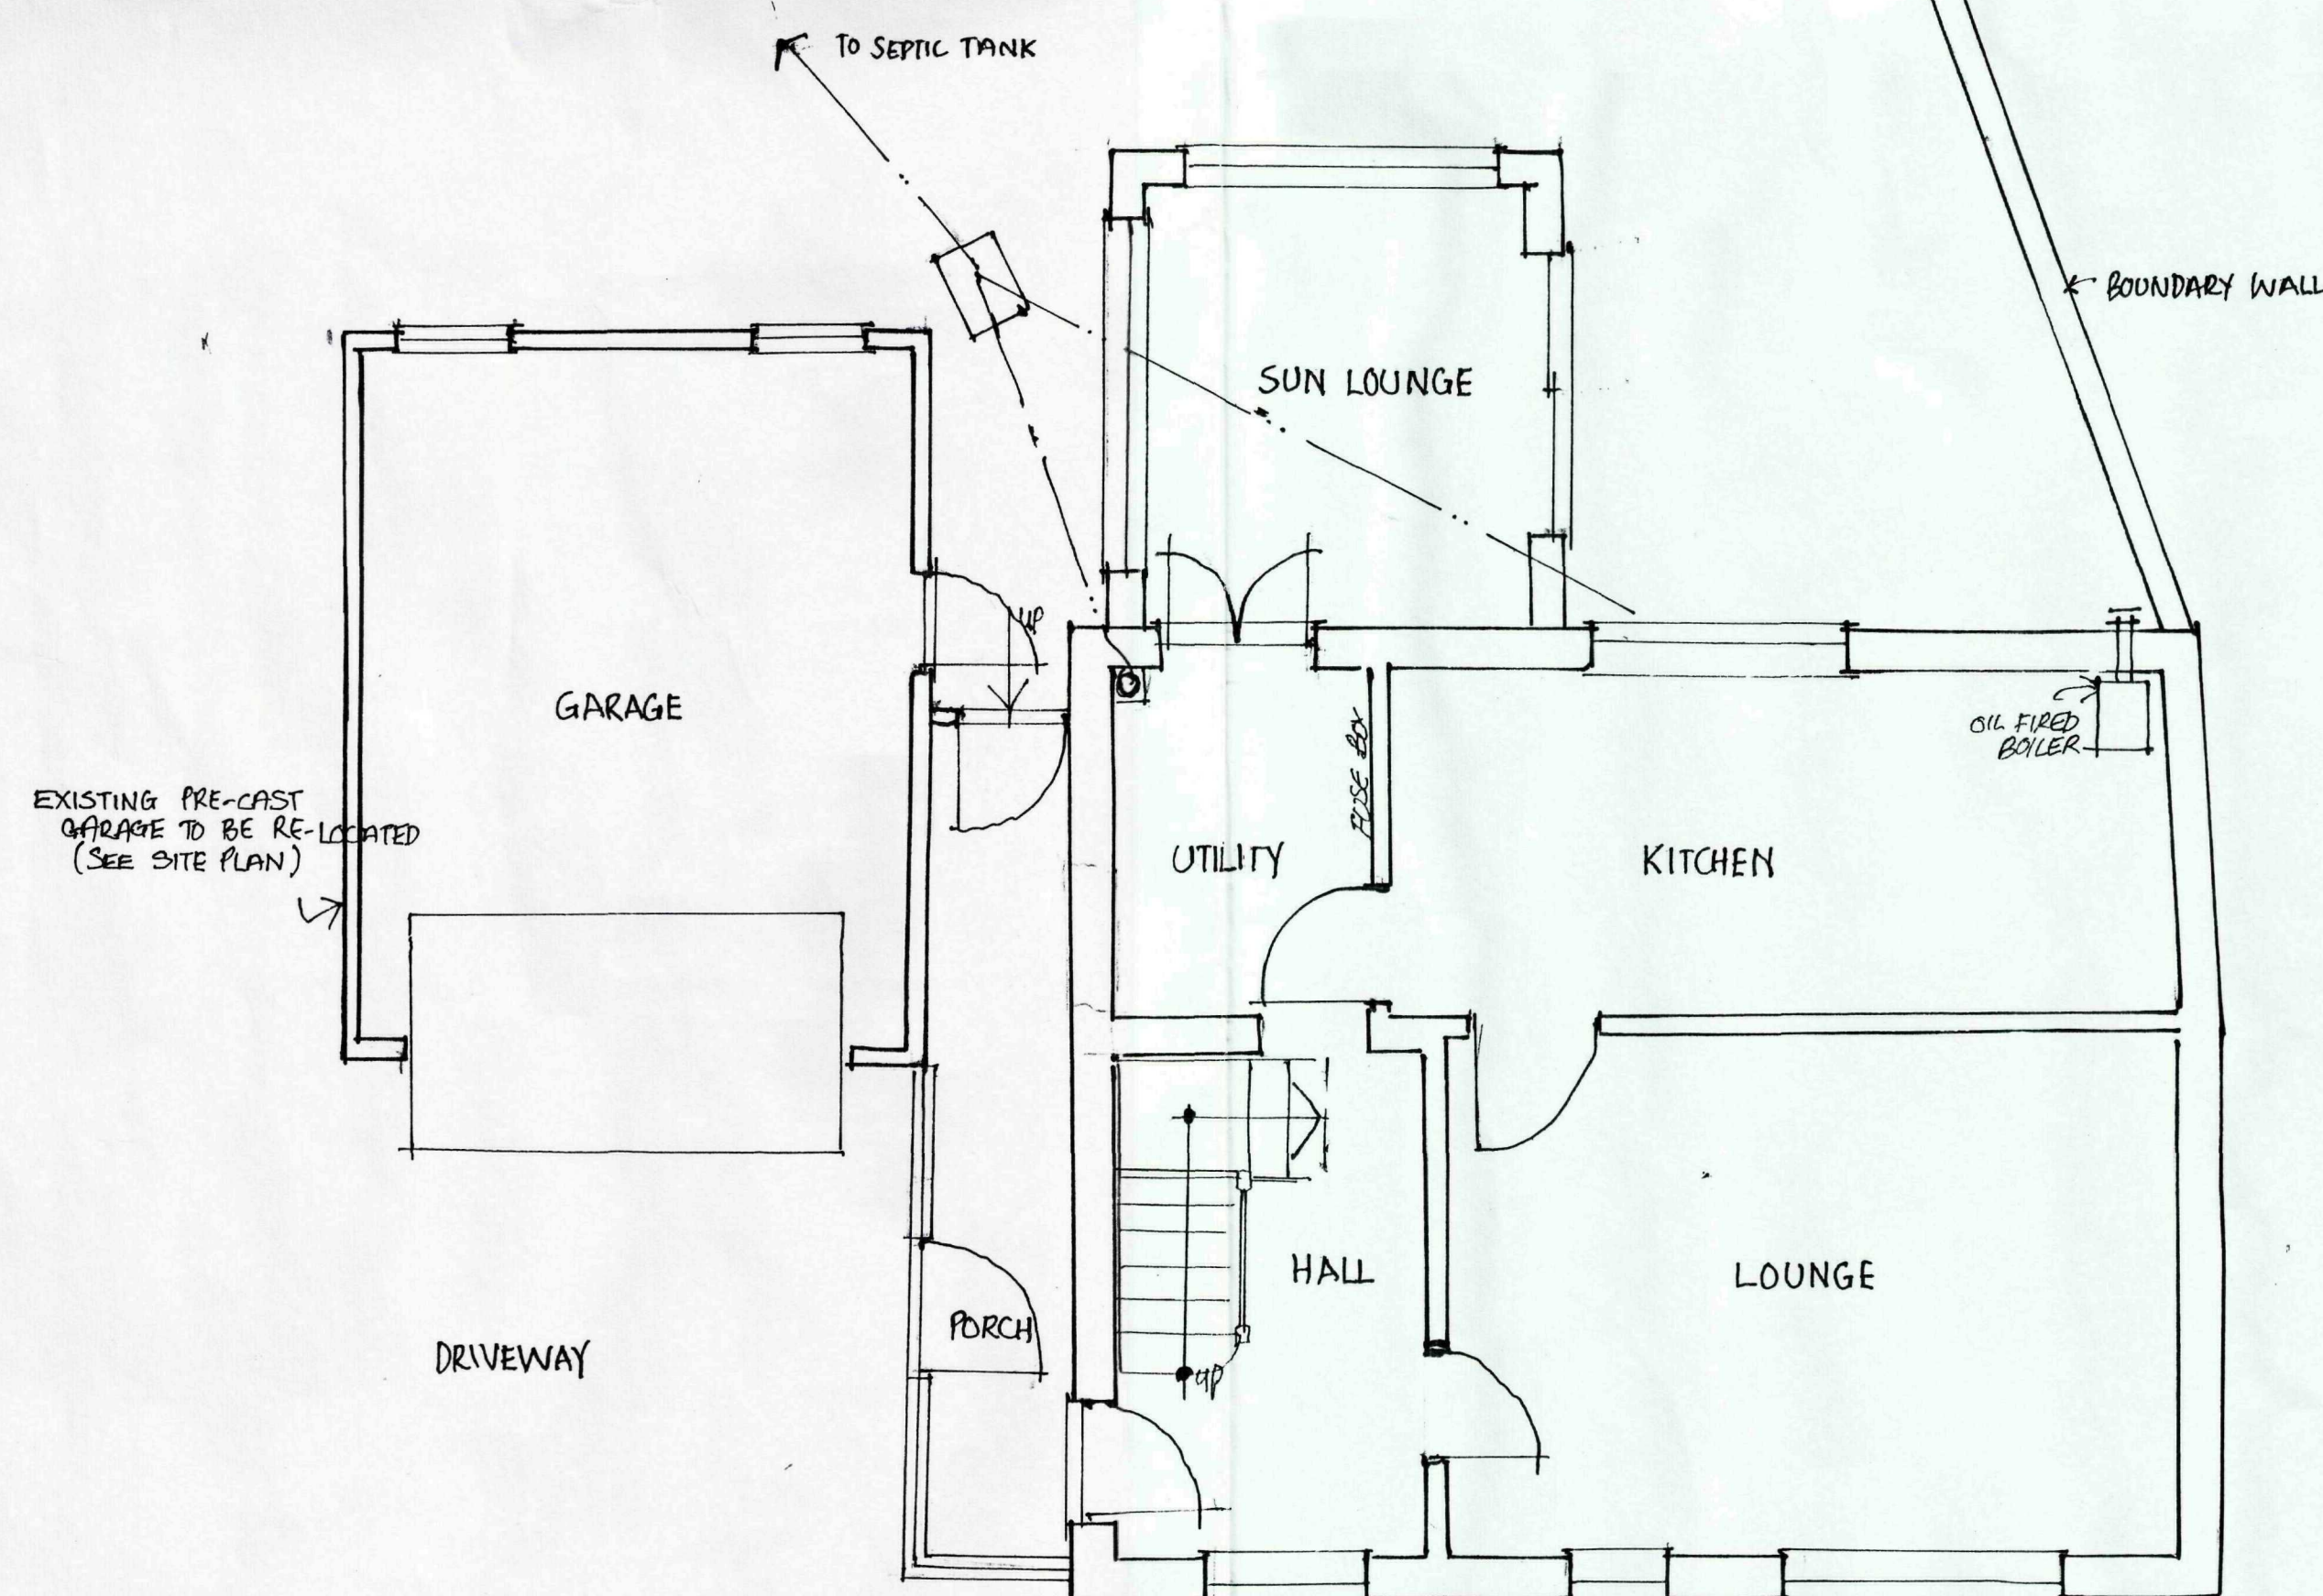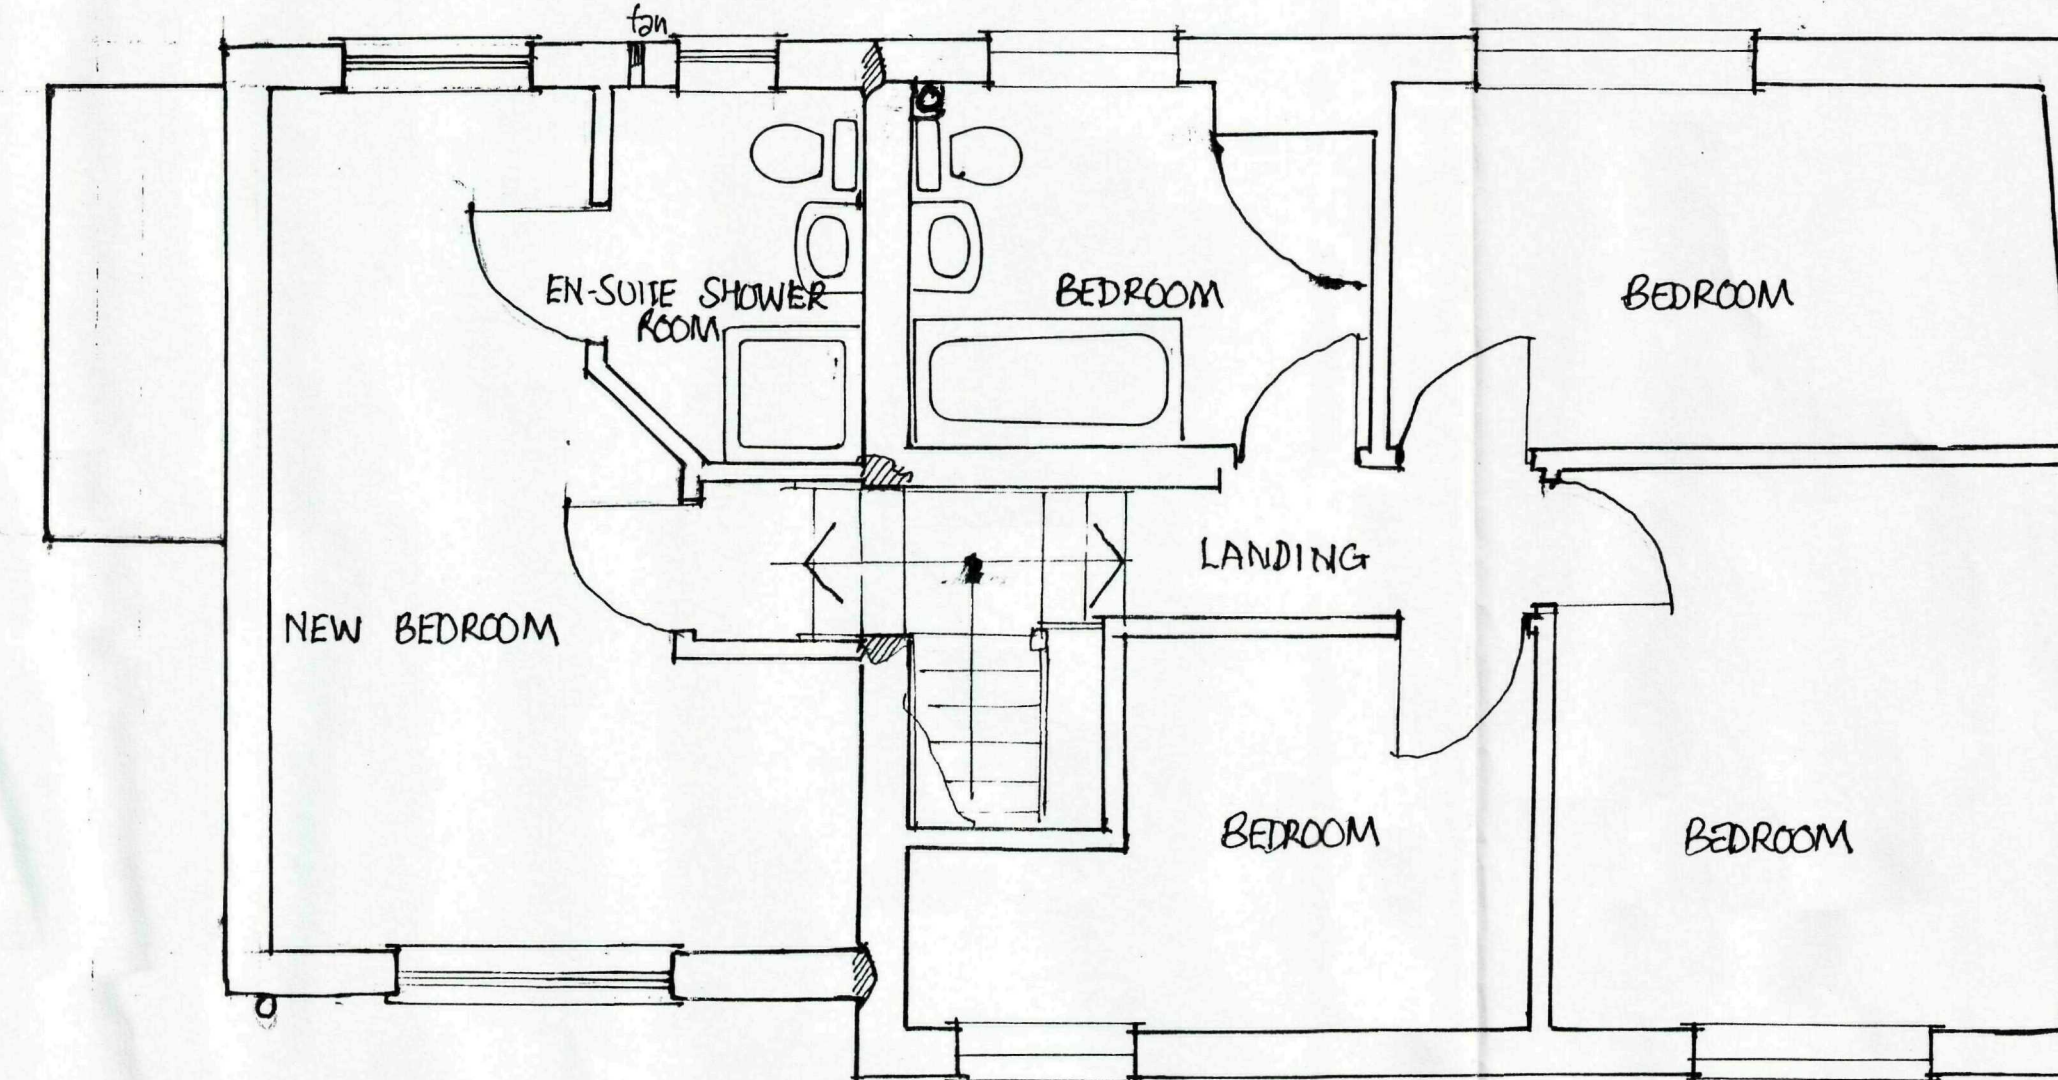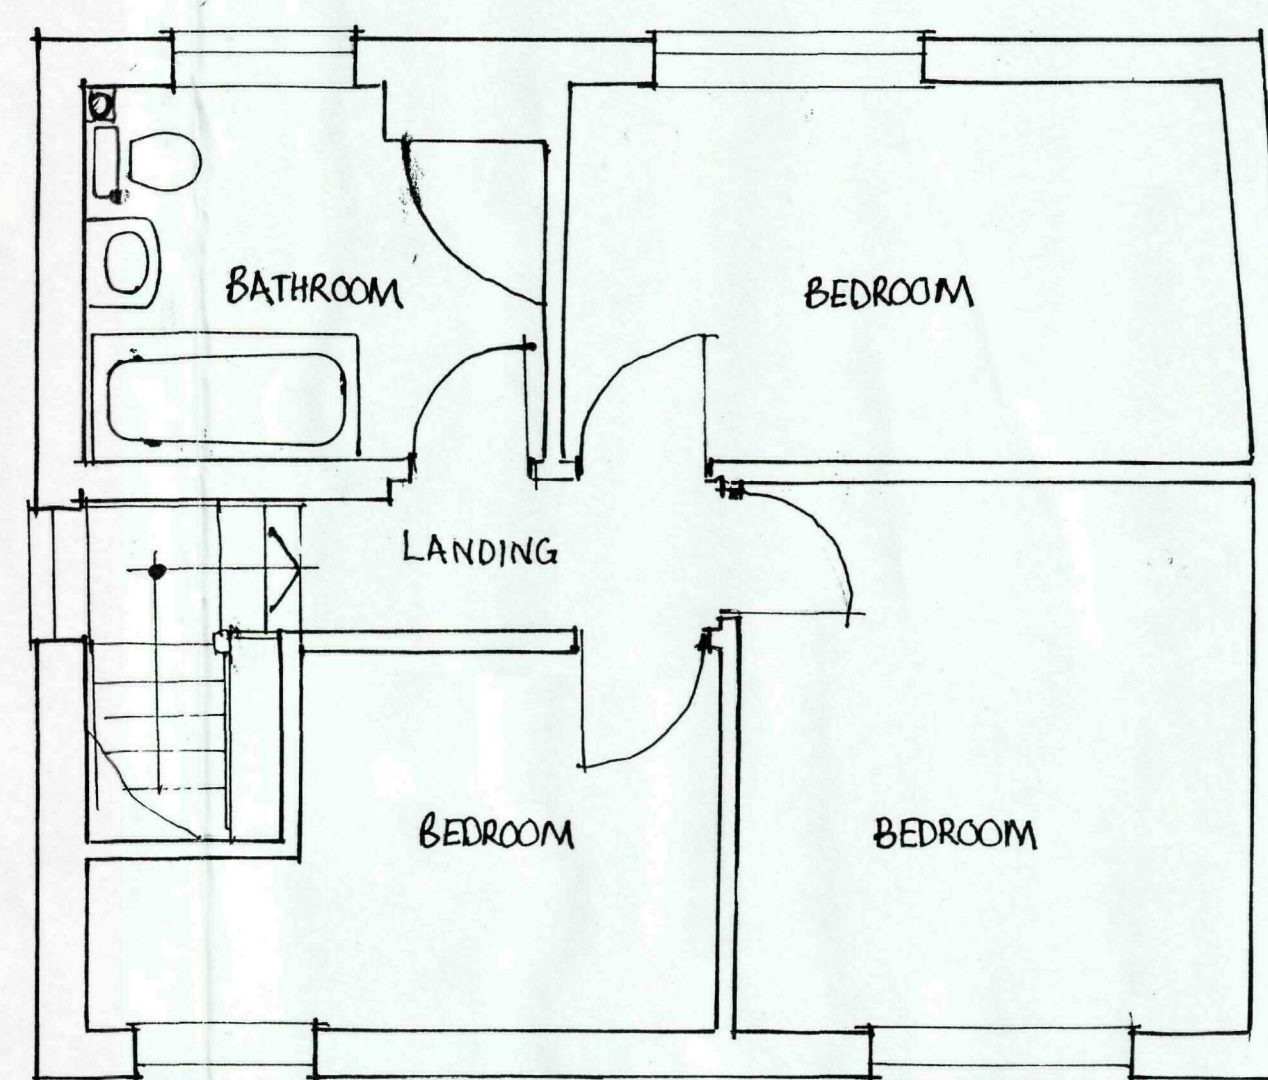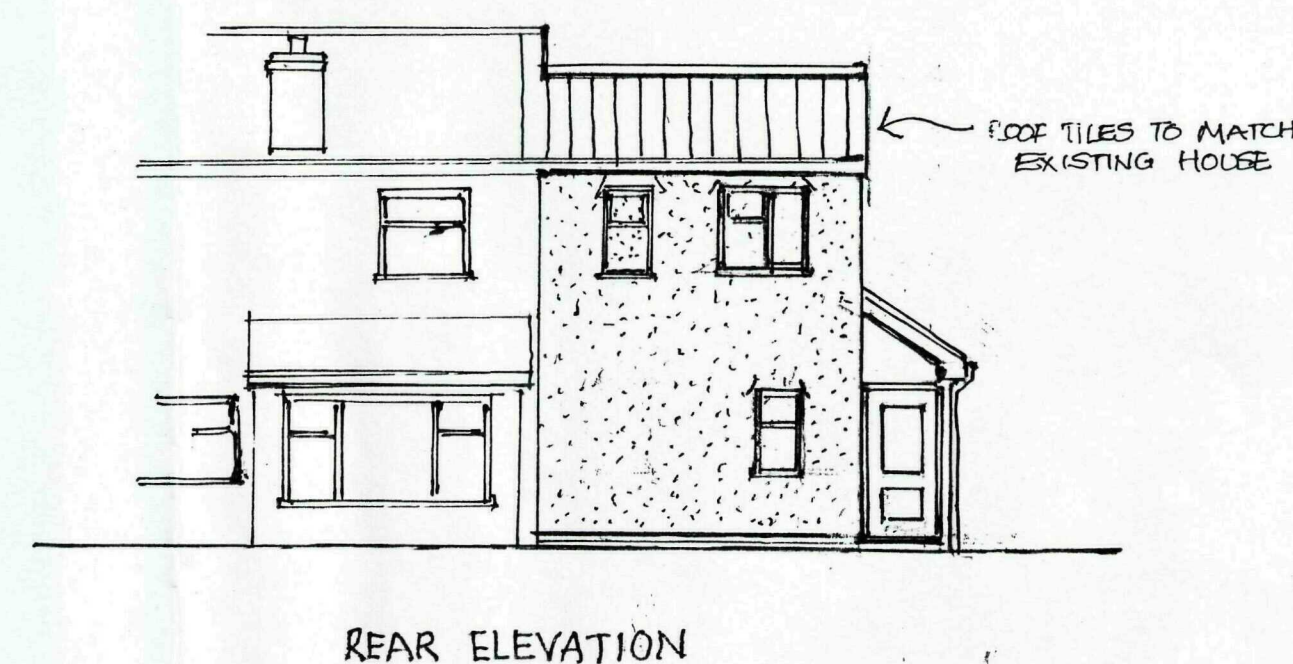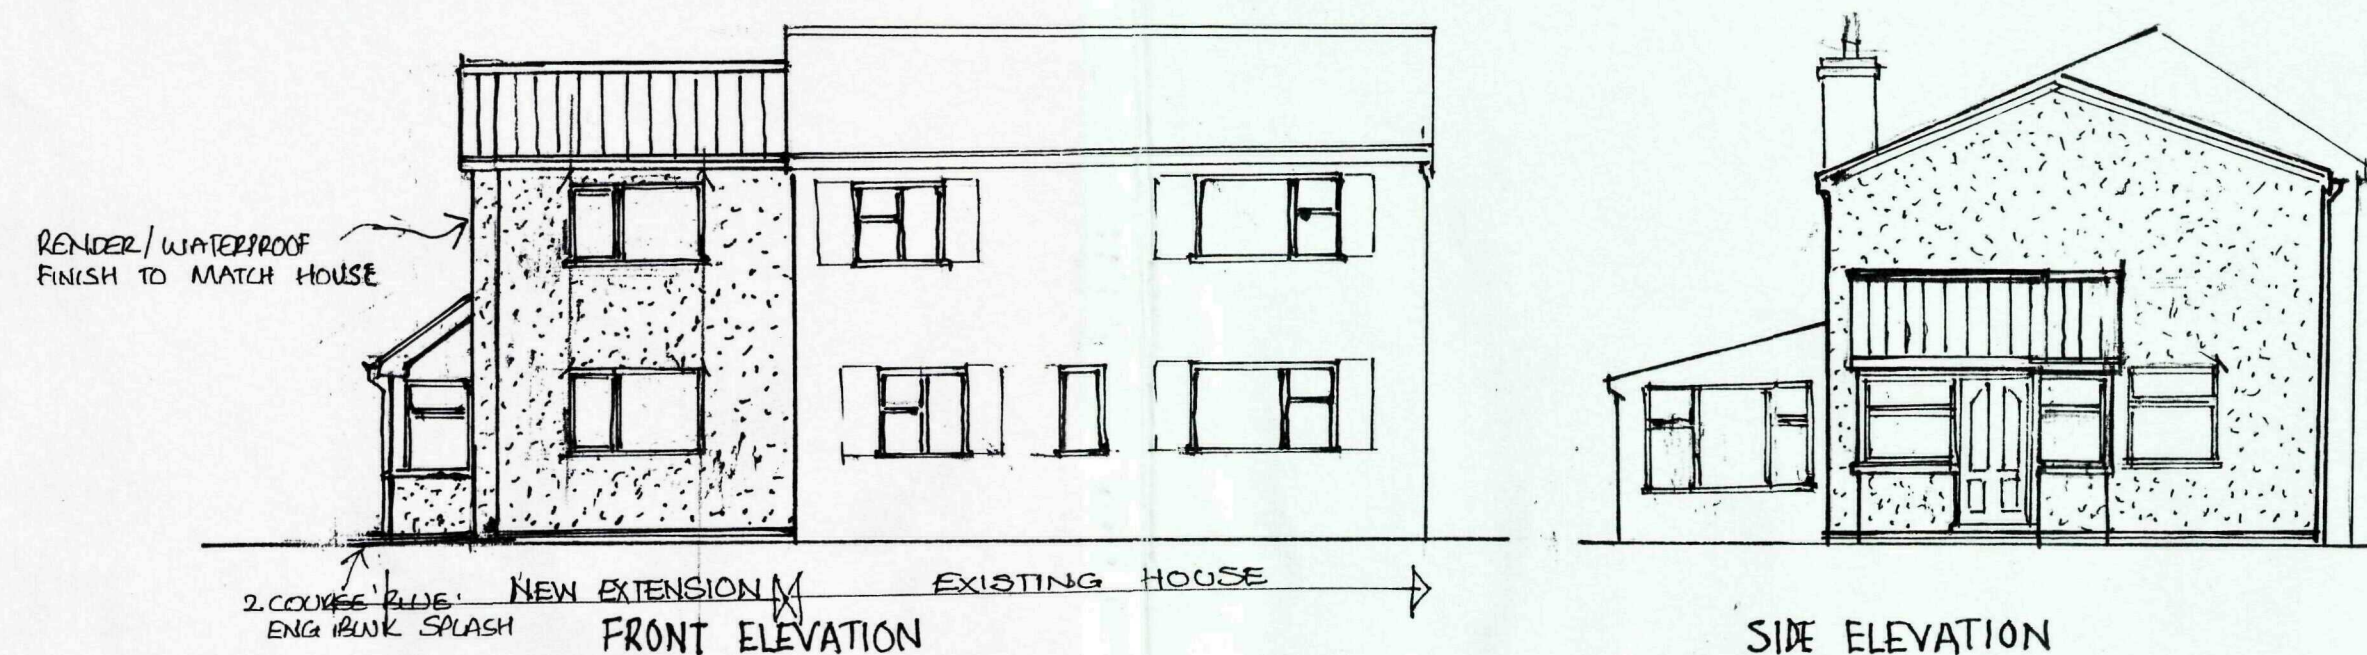

**DETERMINED
PLAN**

AMENDED PLAN

Ref. A 1

SHDC
Planning & Development
04 MAR 2009
Ref: 0040/09

LW BLISS
(DESIGN AND BUILD SERVICES)

'SIXWINDS' MARSH ROAD GEDNEY DYKE
SPALDING, Lincs. PE12 0AT
TEL: 01406 550411.

PROJECT:
PROPOSED TWO STOREY EXTENSION TO HOUSE
AND RE-POSITIONING SECTIONAL GARAGE

SITE:
'WHITE HAVEN', GLENSIDE,
PINCHBECK, SPALDING, Lincs.

CLIENTS:
MR & MRS S. D. CARR.

SCALES: 1:50, 1:100
DATE: JAN, 09

* AMENDMENTS PLANNING FEB, 2009