


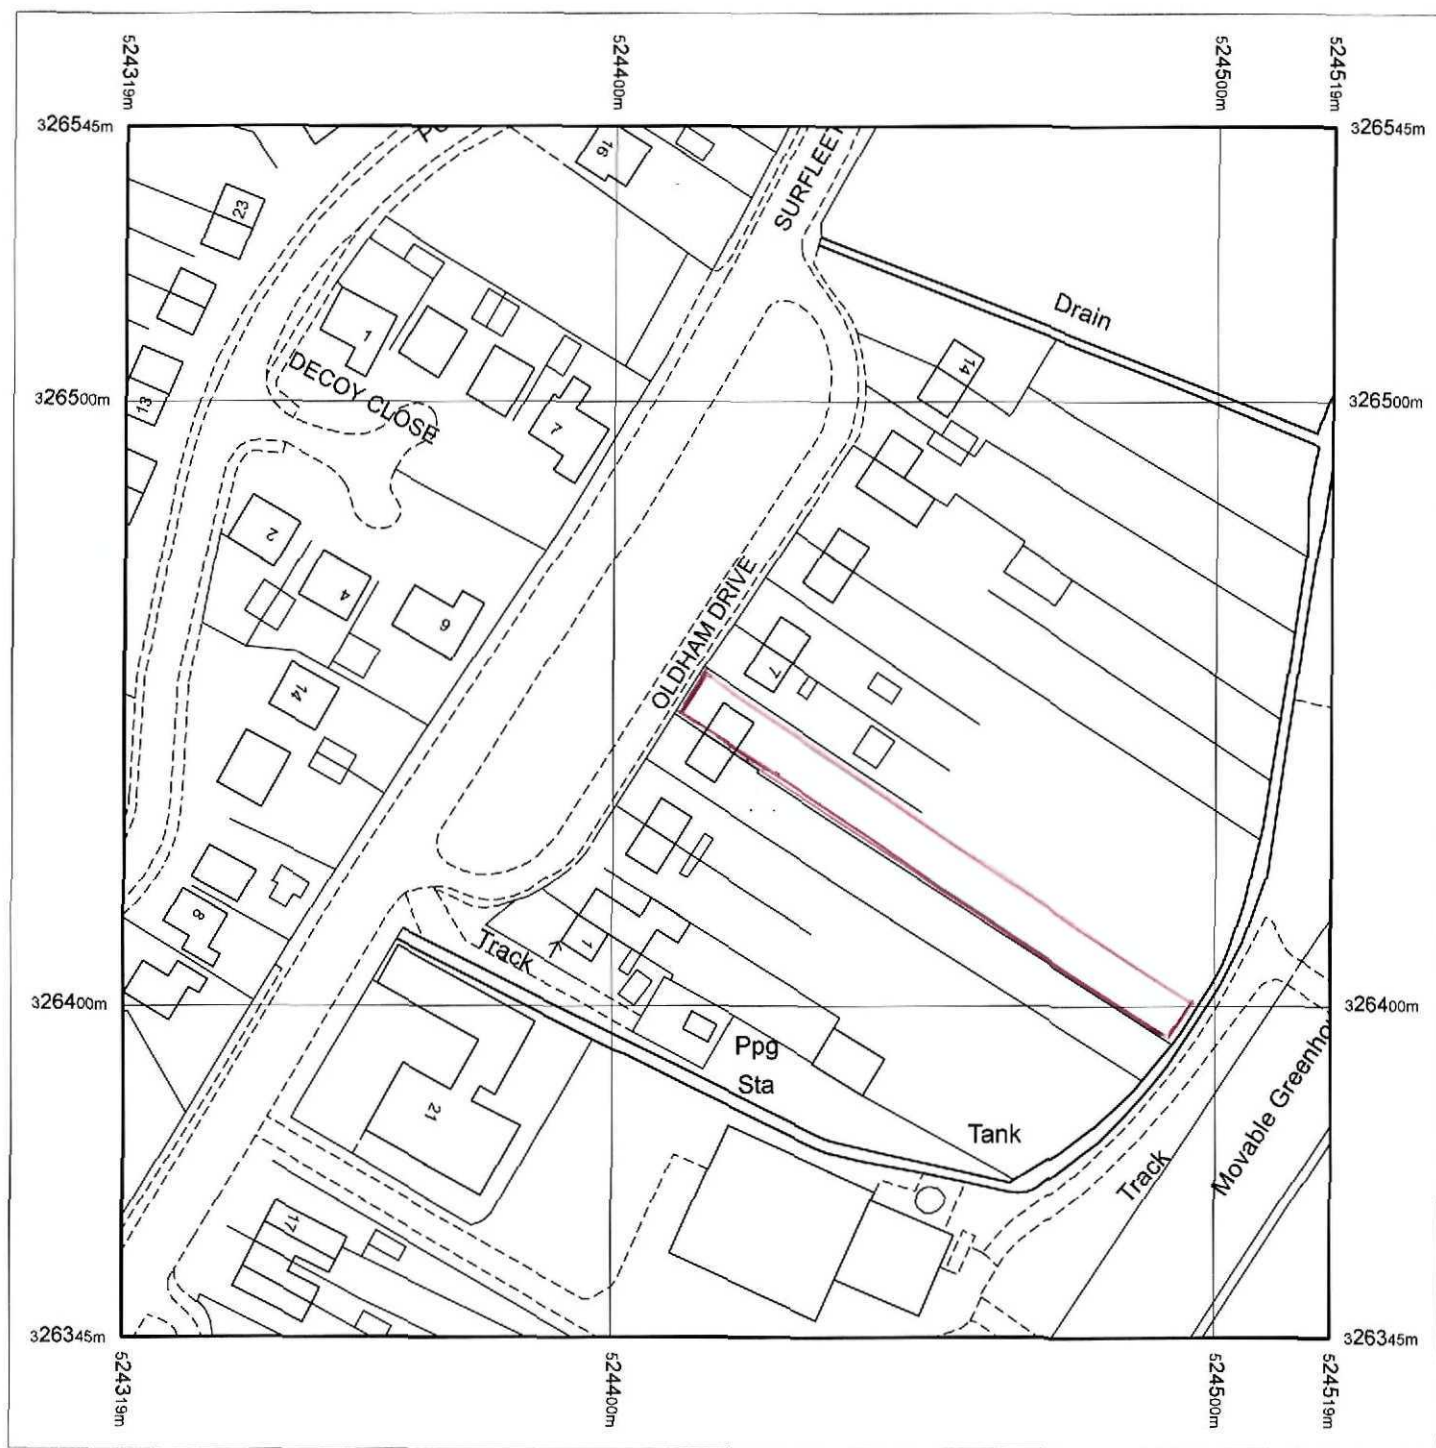

Produced 15.01.2009 from the Ordnance Survey National Geographic Database and incorporating surveyed revision available at this date. © Crown Copyright 2009.


Reproduction in whole or part is prohibited without the prior permission of Ordnance Survey.

Ordnance Survey, the OS Symbol and OS Sitemap are registered trademarks of Ordnance Survey, the national mapping agency of Great Britain.

The representation of a road, track or path is no evidence of a right of way.

The representation of features as lines is no evidence of a property boundary.

Part or all of this OS Sitemap is enlarged from mapping produced at one or more of the following scales: 1:1250, 1:2500, 1:10000.

 

Scale 1:1250

Supplied by: **Summit**
Serial number: 00142600
Centre coordinates: 524419.25 326445.25

Further information can be found on the OS Sitemap Information leaflet or the Ordnance Survey web site:
www.ordnancesurvey.co.uk




NOTES

THIS DRAWING MUST BE READ IN ACCORDANCE WITH ALL OTHER DRAWINGS AND SPECIFICATION FOR THE PROJECT.

Rev	Amendment	Date
Project		
6 OLDHAM DRIVE, PINCHBECK		
Title		
SITE PLAN		
Scale	1:500	Date
Drawing No		JAN 08
PK10.A3.05		

SHDC
Planning & Development
16 JAN 2009
Ref: 0042/09

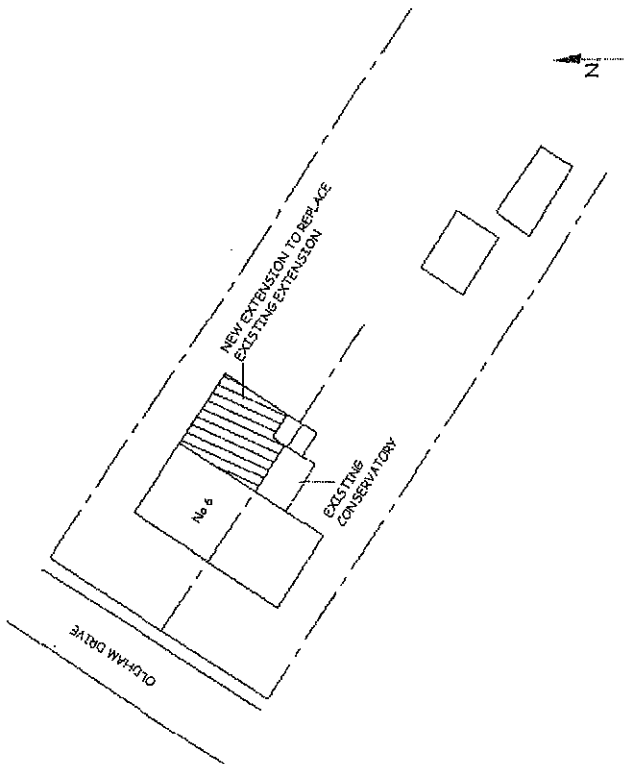


SITE PLAN


**DETERMINED
PLAN**

NOTES

THIS DRAWING MUST BE READ IN
ACCORDANCE WITH ALL OTHER DRAWINGS
AND SPECIFICATION FOR THE PROJECT.

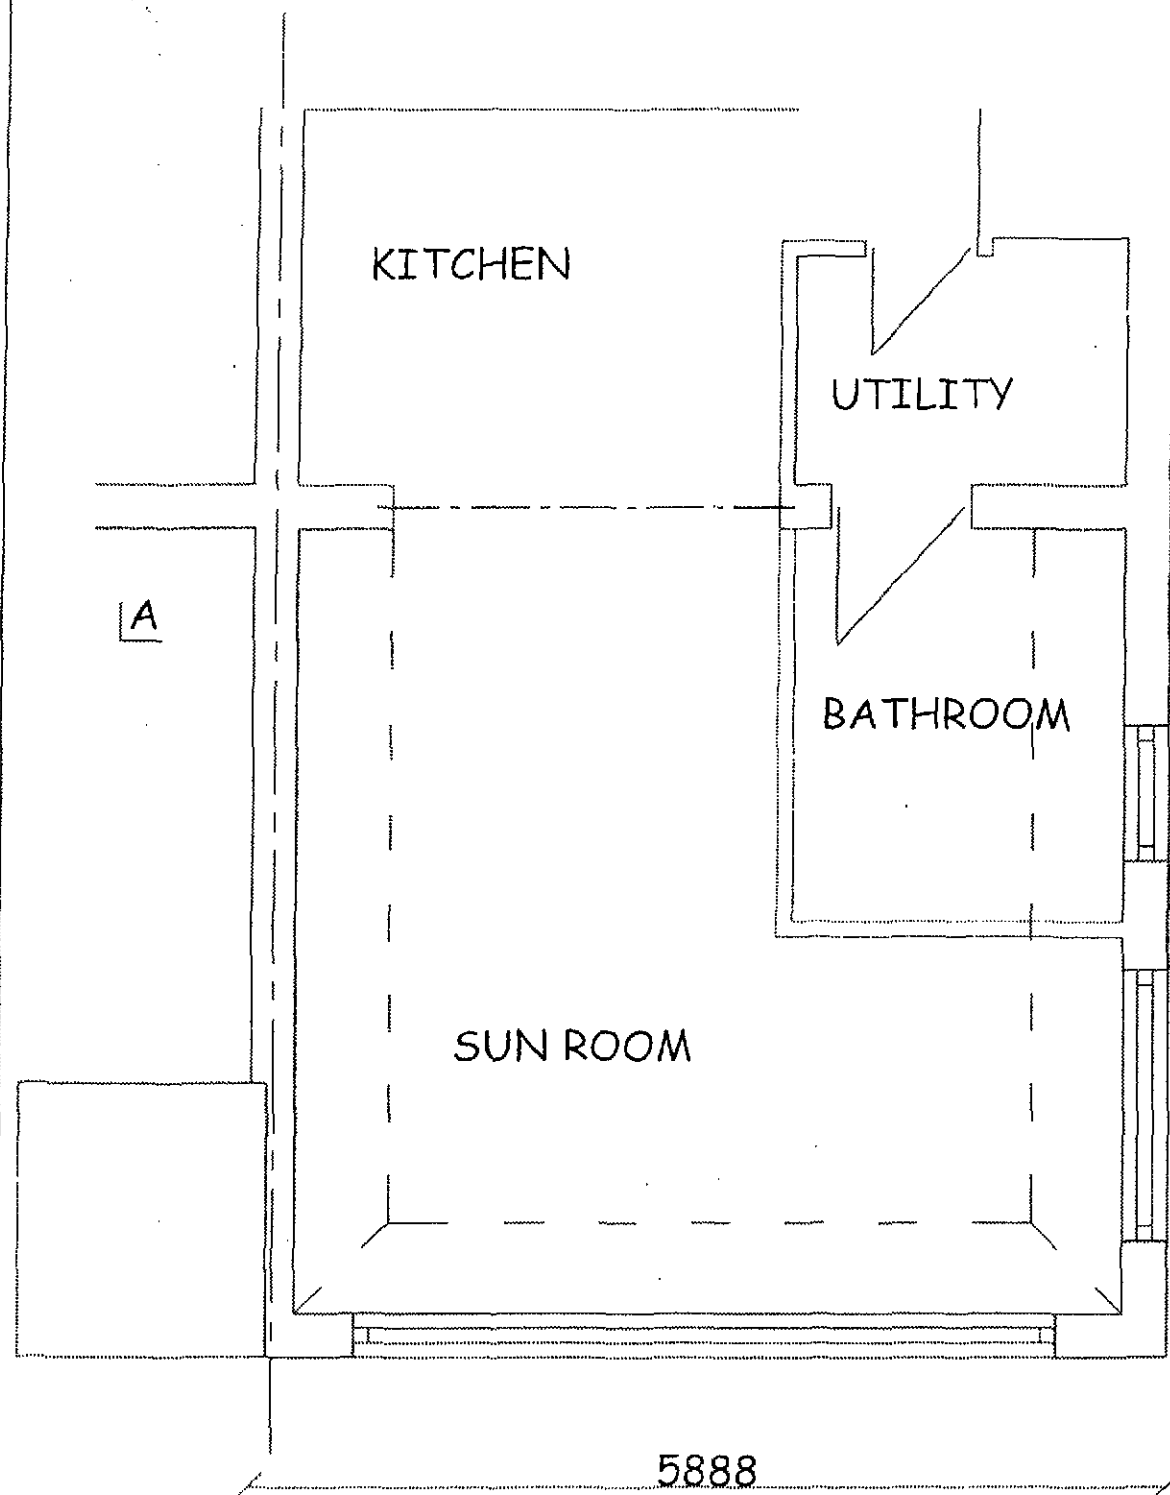

**GROUND FLOOR PLAN SHOWING
CONSTRUCTION OVER**

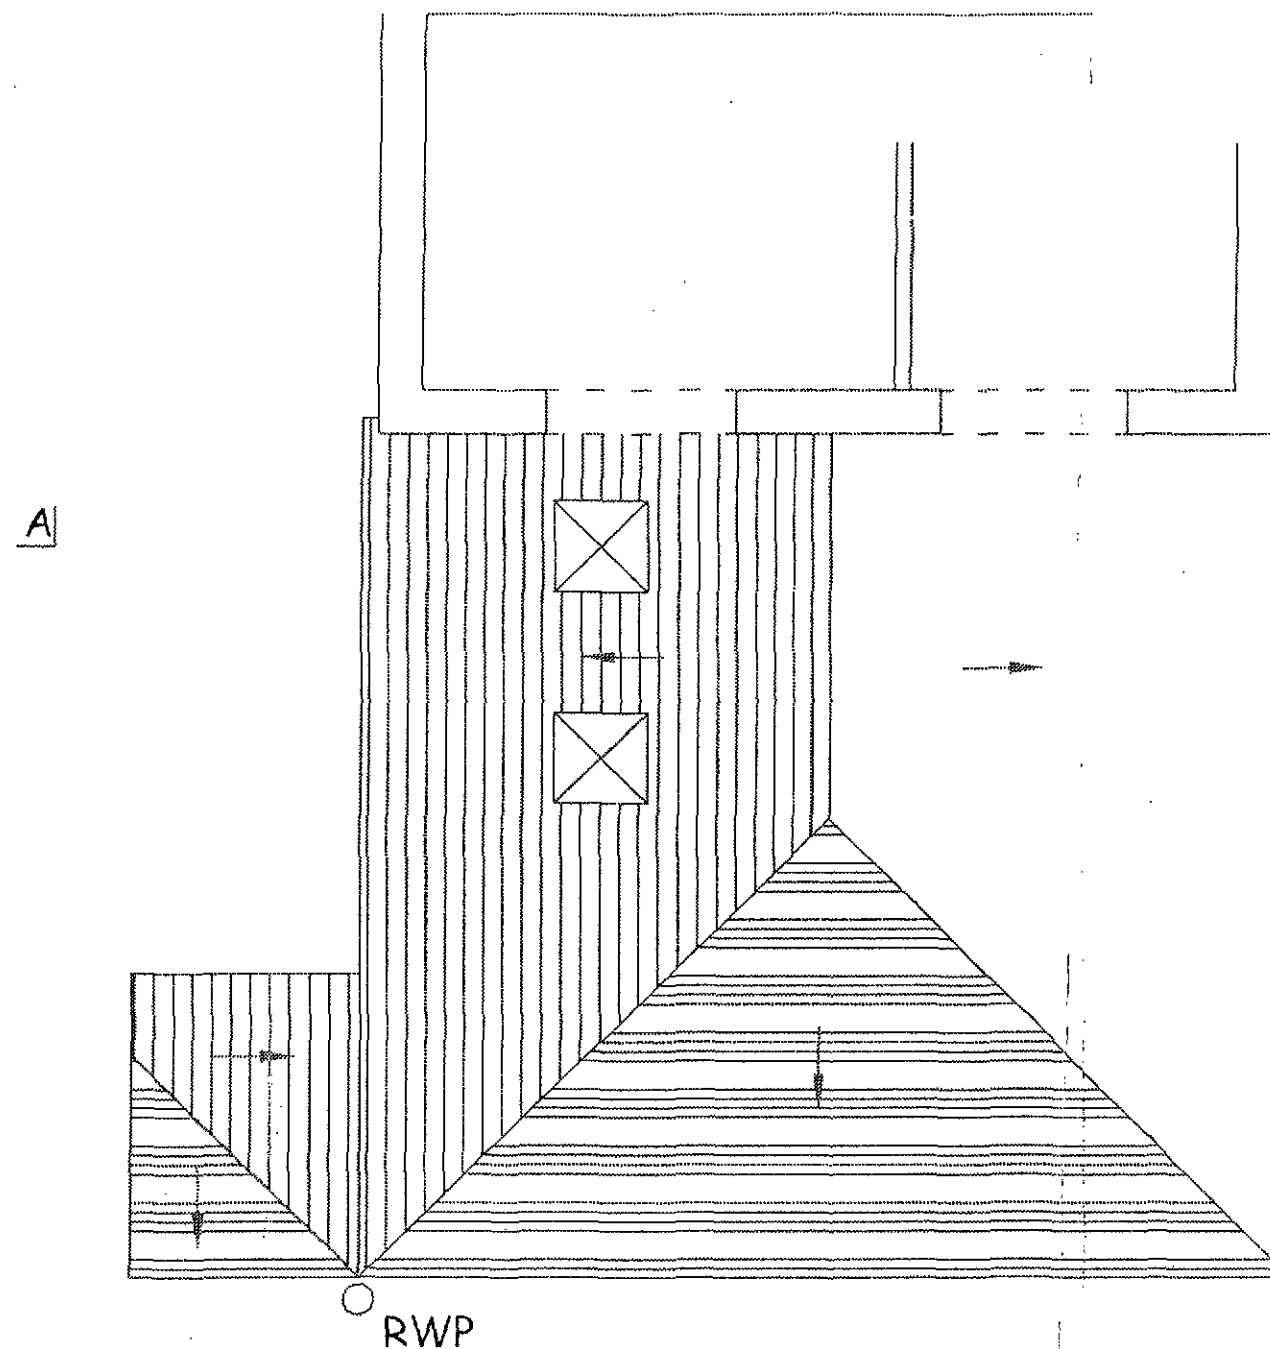

ROOF PLAN


**DETERMINED
PLAN**

SHDC
Planning & Development


16 JAN 2009

Ref: 0042/09

Rev	Amendment	Date
Project 6 OLDHAM DRIVE, PINCHBECK		
Title PROPOSED FLOOR PLANS		
Scale 1:50	Date DEC 08	
Drawing No PK10 A3 01		

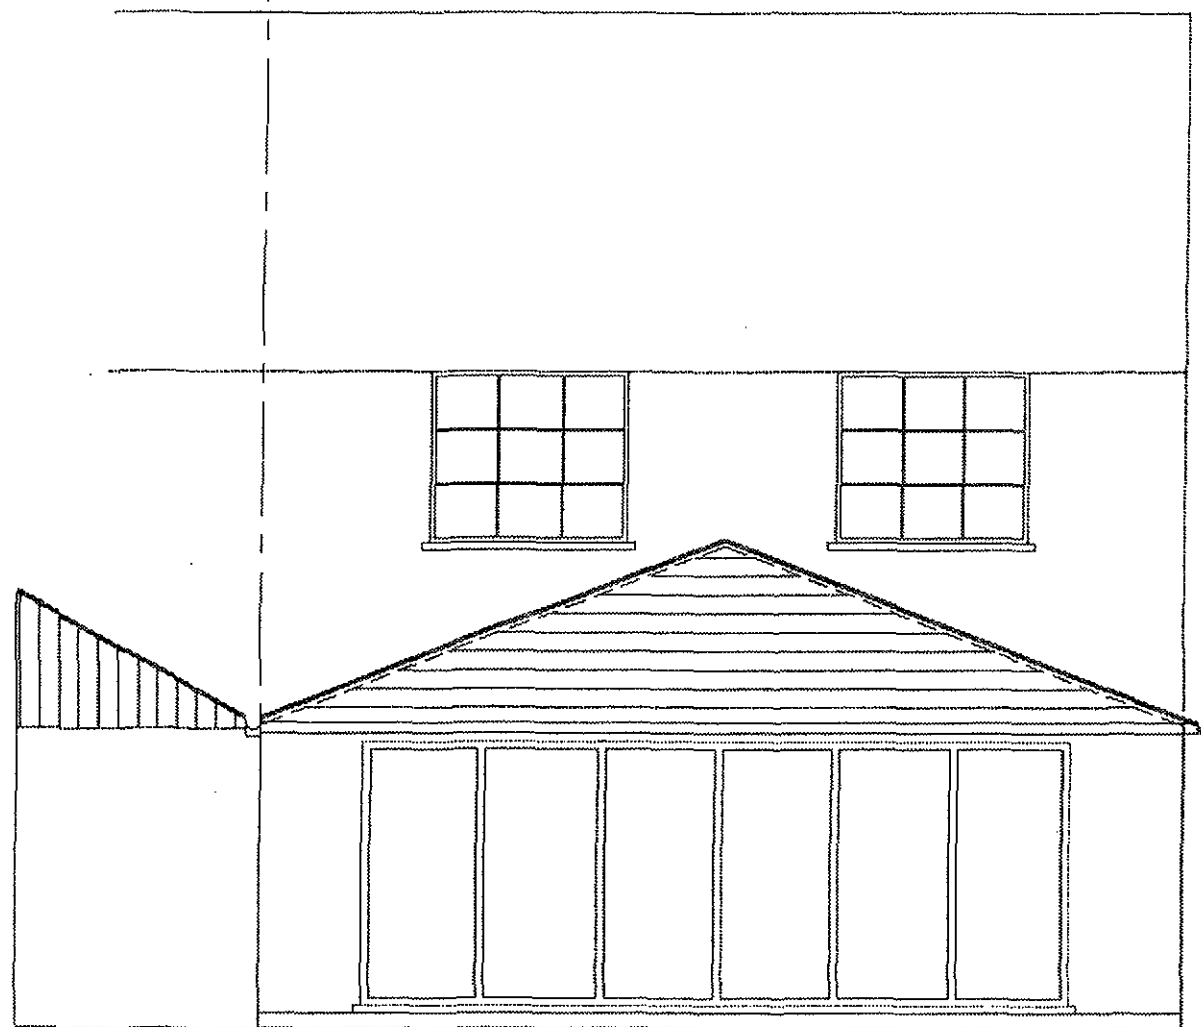

REAR ELEVATION

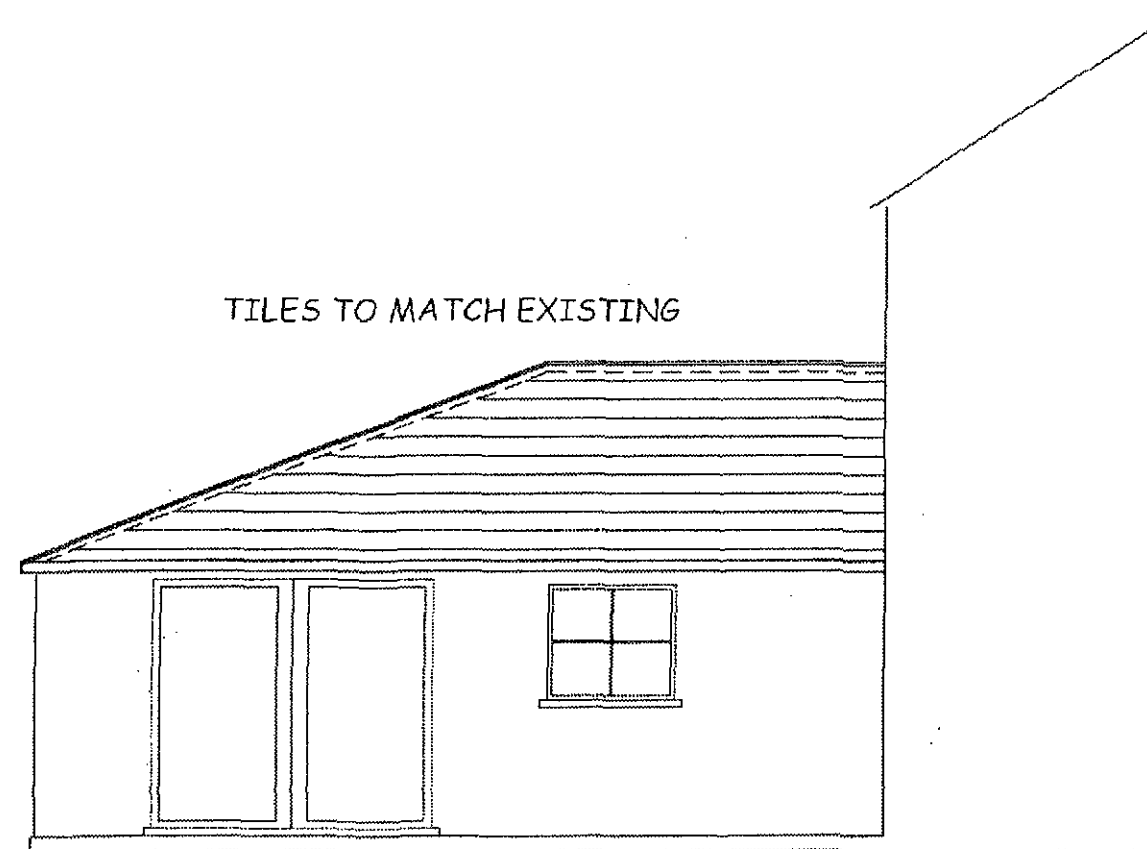

BRICKWORK TO MATCH EXISTING

SIDE ELEVATION

TILES TO MATCH EXISTING

NOTES

THIS DRAWING MUST BE READ IN ACCORDANCE WITH ALL OTHER DRAWINGS AND SPECIFICATION FOR THE PROJECT.


**DETERMINED
PLAN**

SHDC
Planning & Development
16 JAN 2009
Ref: 0042/09

Rev	Amendment	Date
Project 6 OLDHAM DRIVE, PINCHBECK		
Title PROPOSED ELEVATION		
Scale 1:50		Date DEC 08
Drawing No PK10 A3.02		

NOTES

THIS DRAWING MUST BE READ IN ACCORDANCE WITH ALL OTHER DRAWINGS AND SPECIFICATION FOR THE PROJECT.

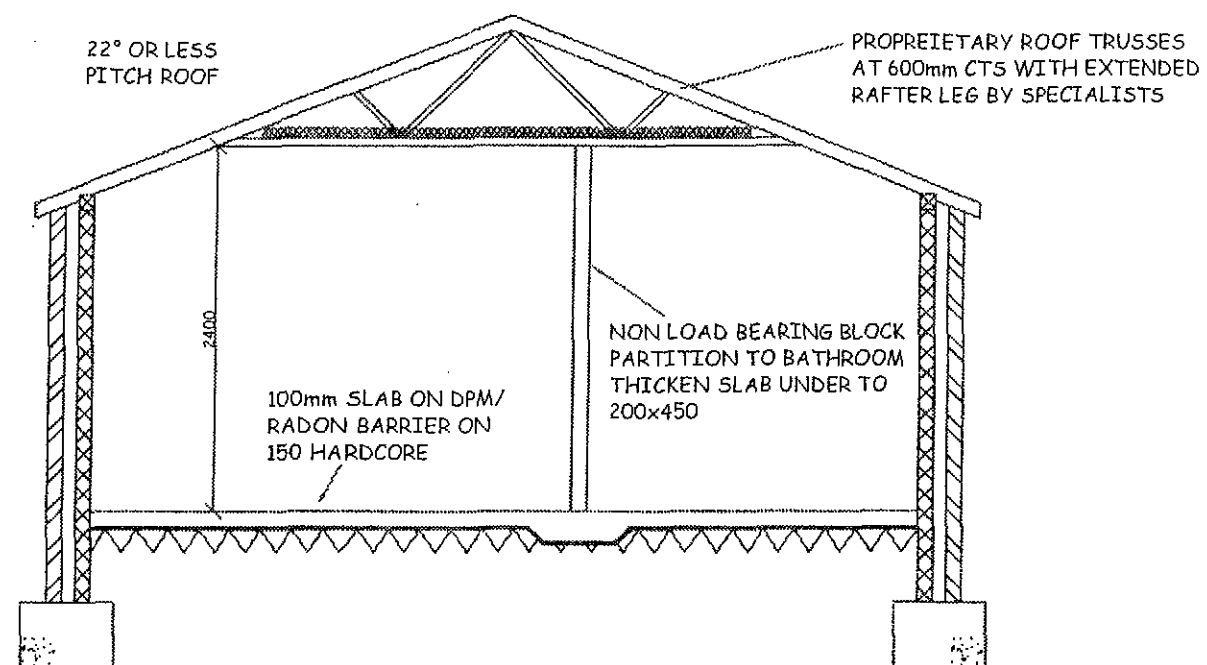


SECTION A-A


**DETERMINED
PLAN**

SHDC
Planning & Development
16 JAN 2009
Ref: 0042/09

Rev	Amendment	Date
Project 6 OLDHAM DRIVE, PINCHBECK		
Title PROPOSED SECTIONS		
Scale 1:50	Date DEC 08	
Drawing No PK10.A3.03		

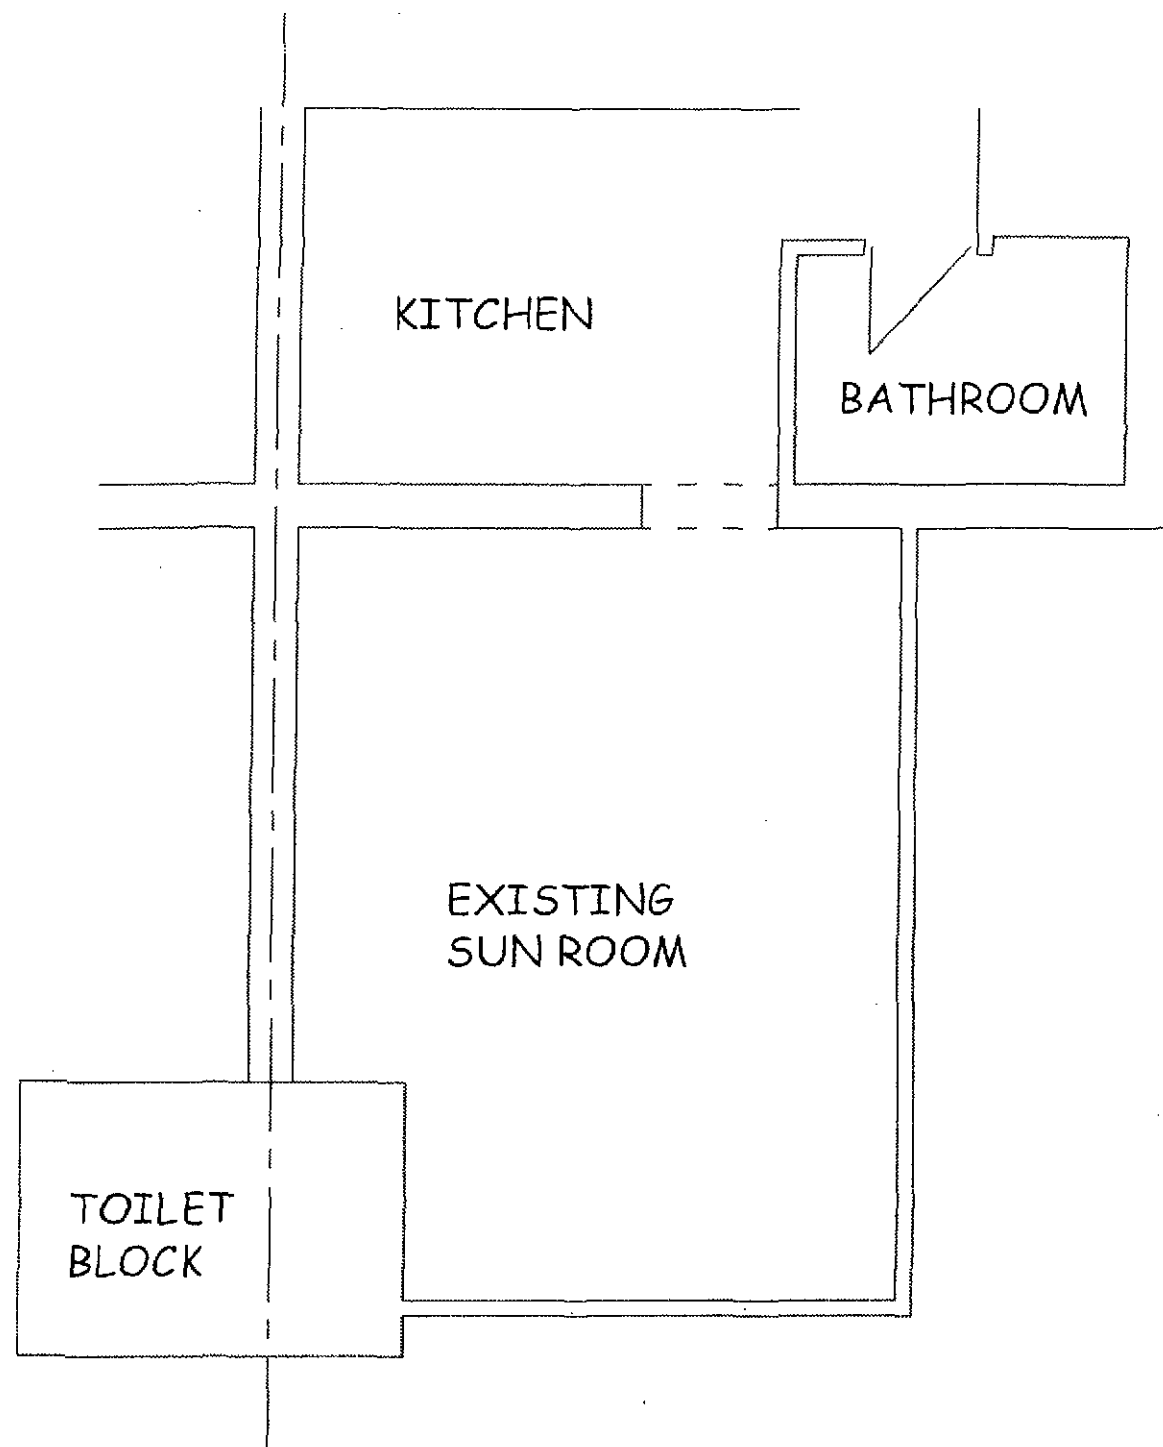

GROUND FLOOR PLAN

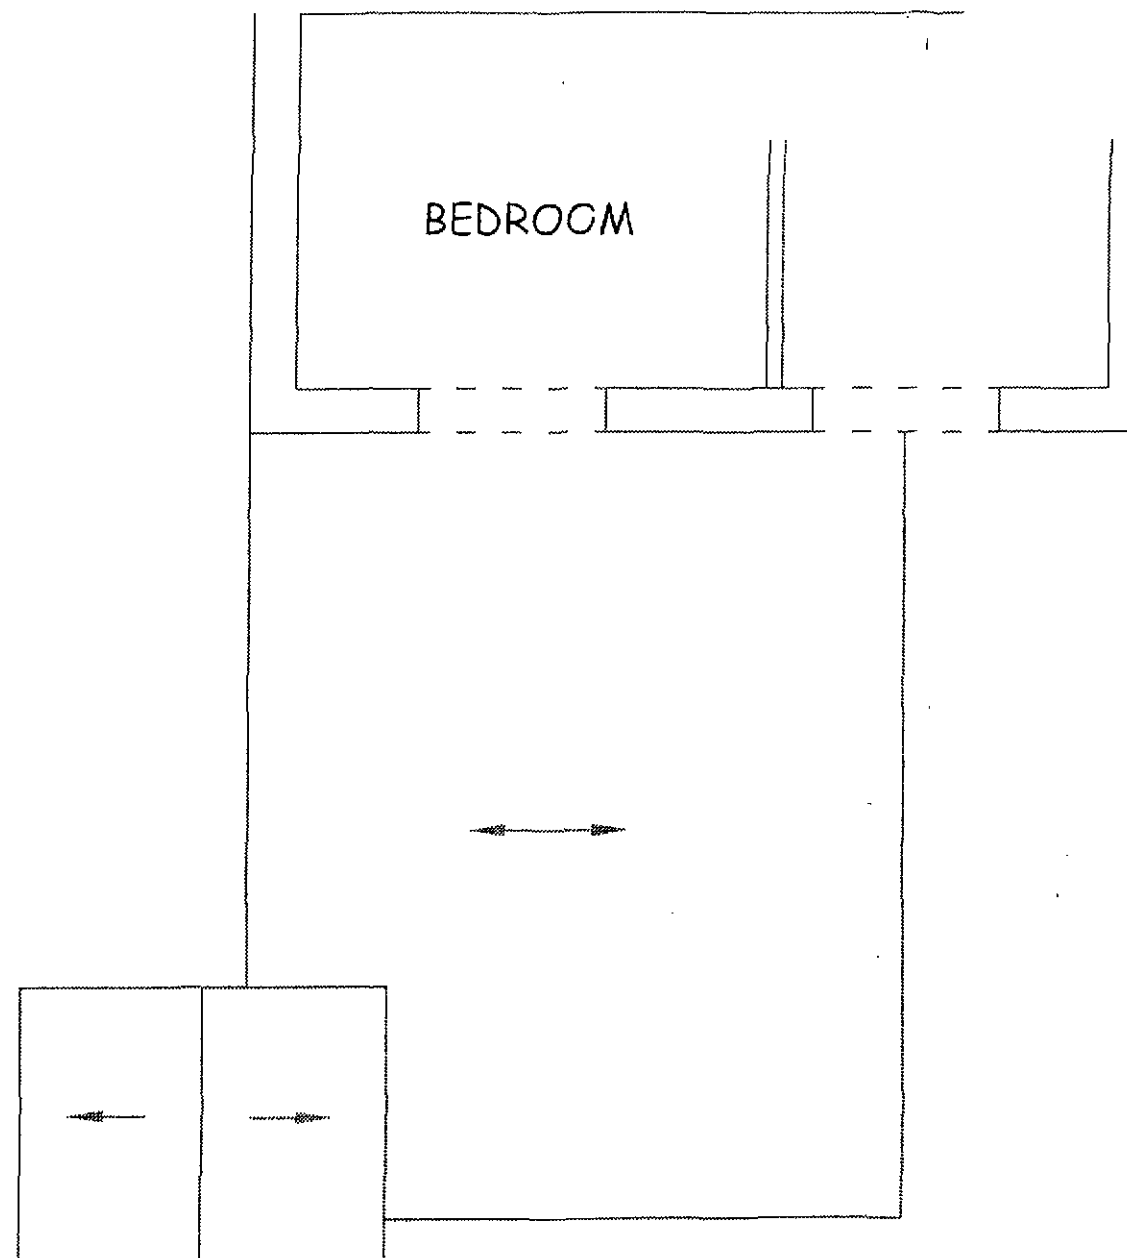

ROOF PLAN

NOTES

THIS DRAWING MUST BE READ IN ACCORDANCE WITH ALL OTHER DRAWINGS AND SPECIFICATION FOR THE PROJECT.

DETERMINED PLAN

SHDC
Planning & Development
16 JAN 2009
Ref: 0042/09

Rev	Amendment	Date
Project 6 OLDHAM DRIVE, PINCHBECK		
Title EXISTING FLOOR PLANS		
Scale 1:50		Date DEC 08
Drawing No PK10.A3.04		