



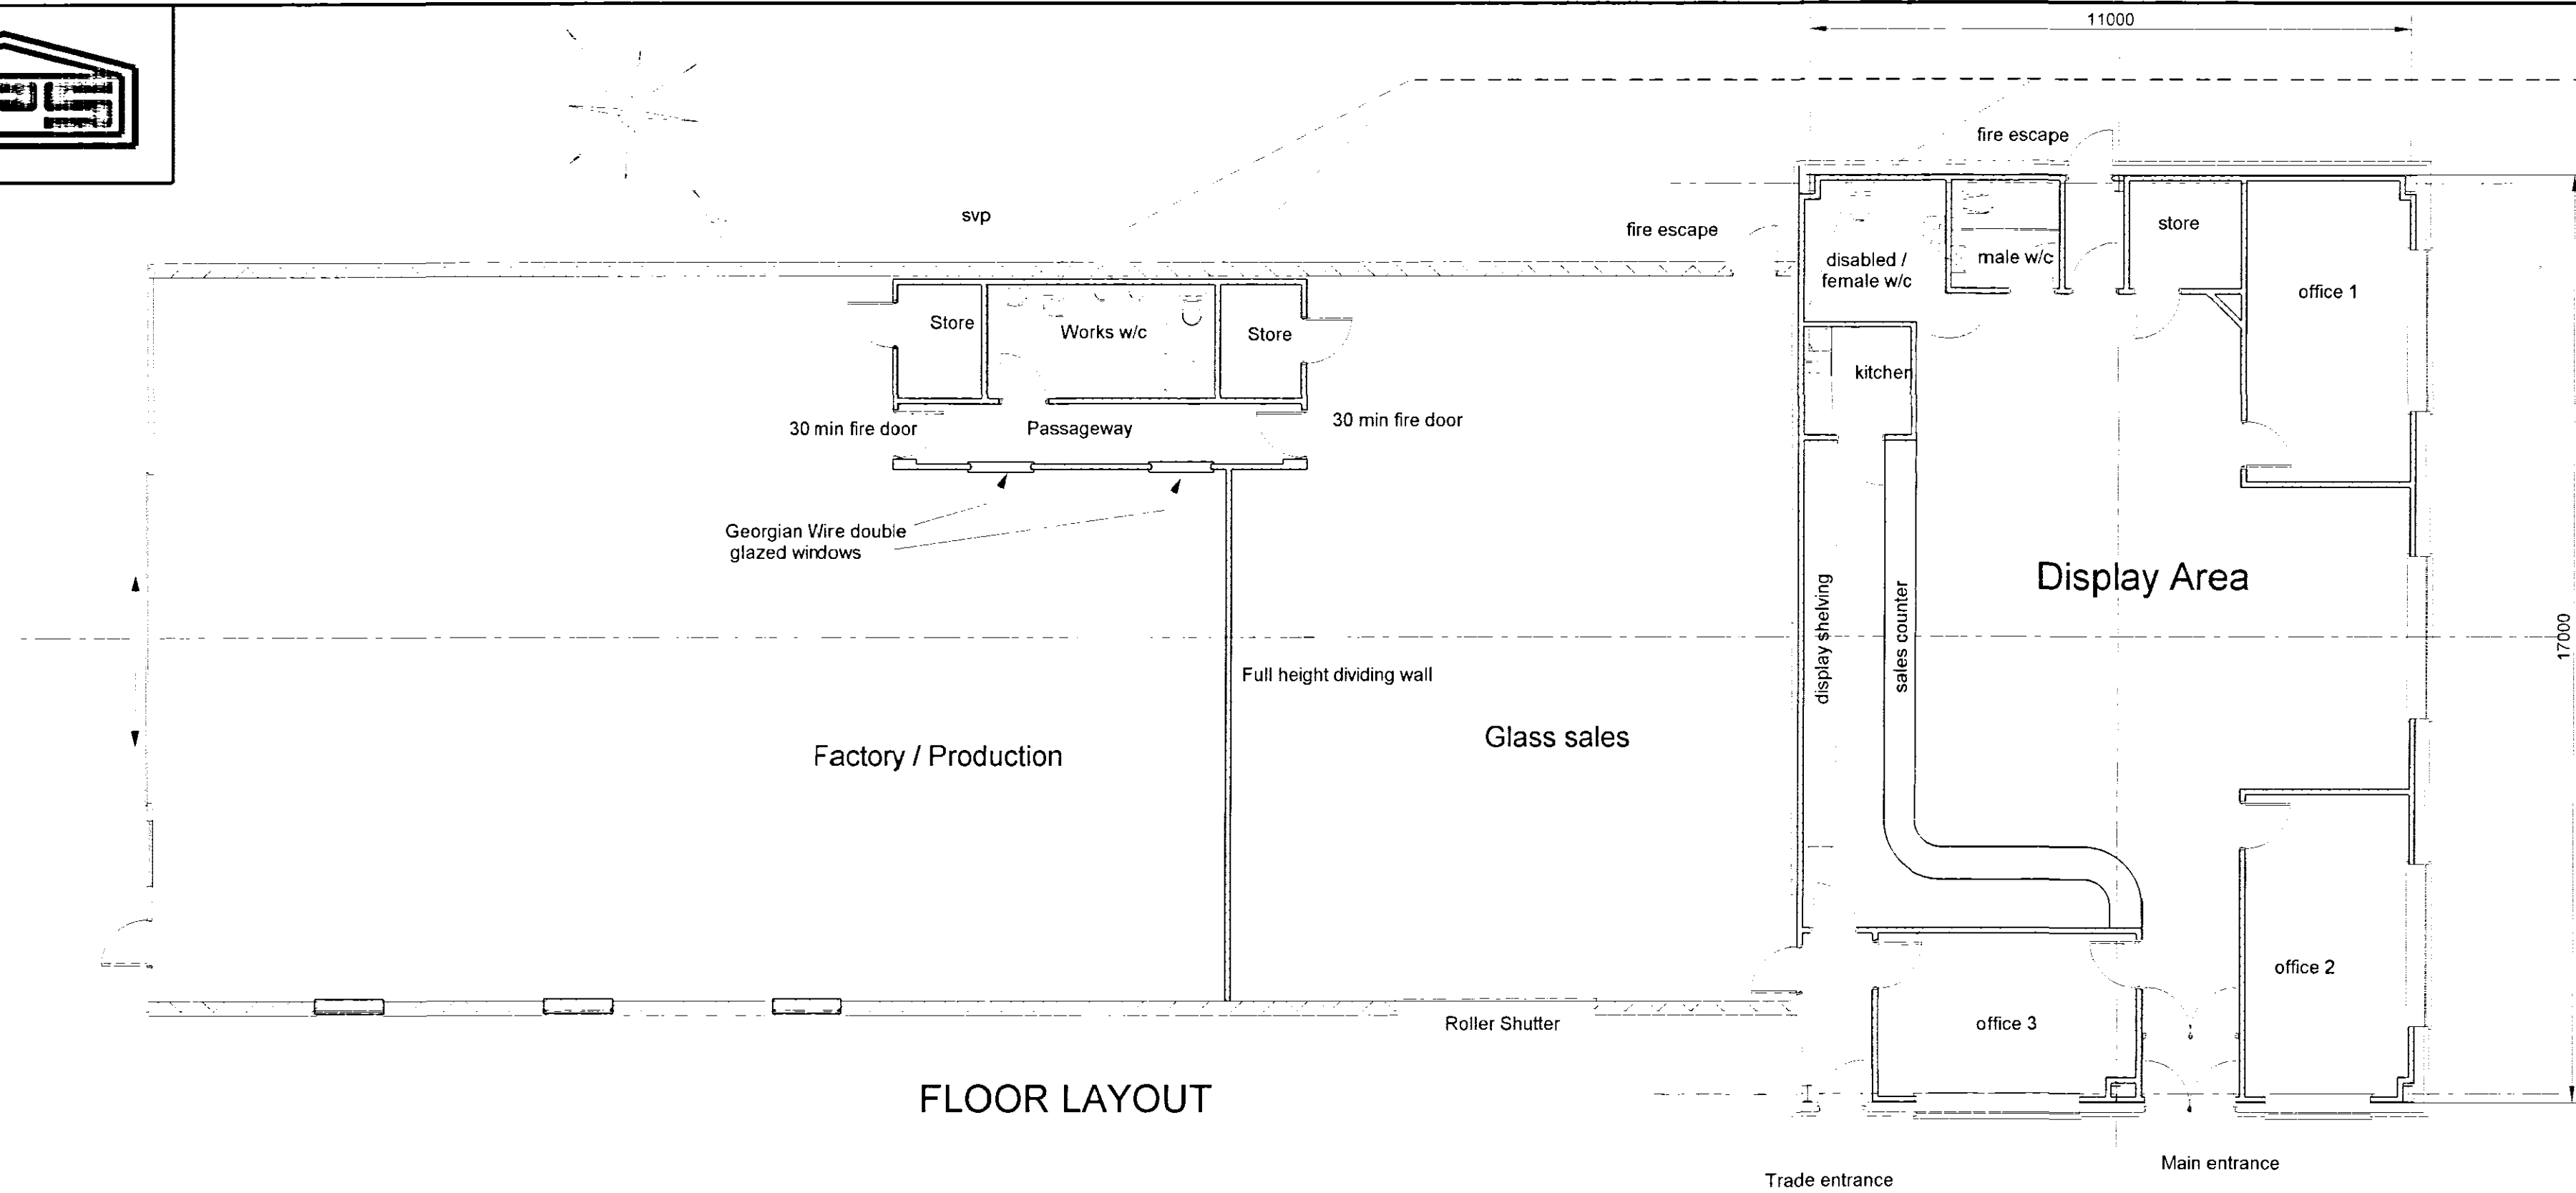


FLOOR LAYOUT

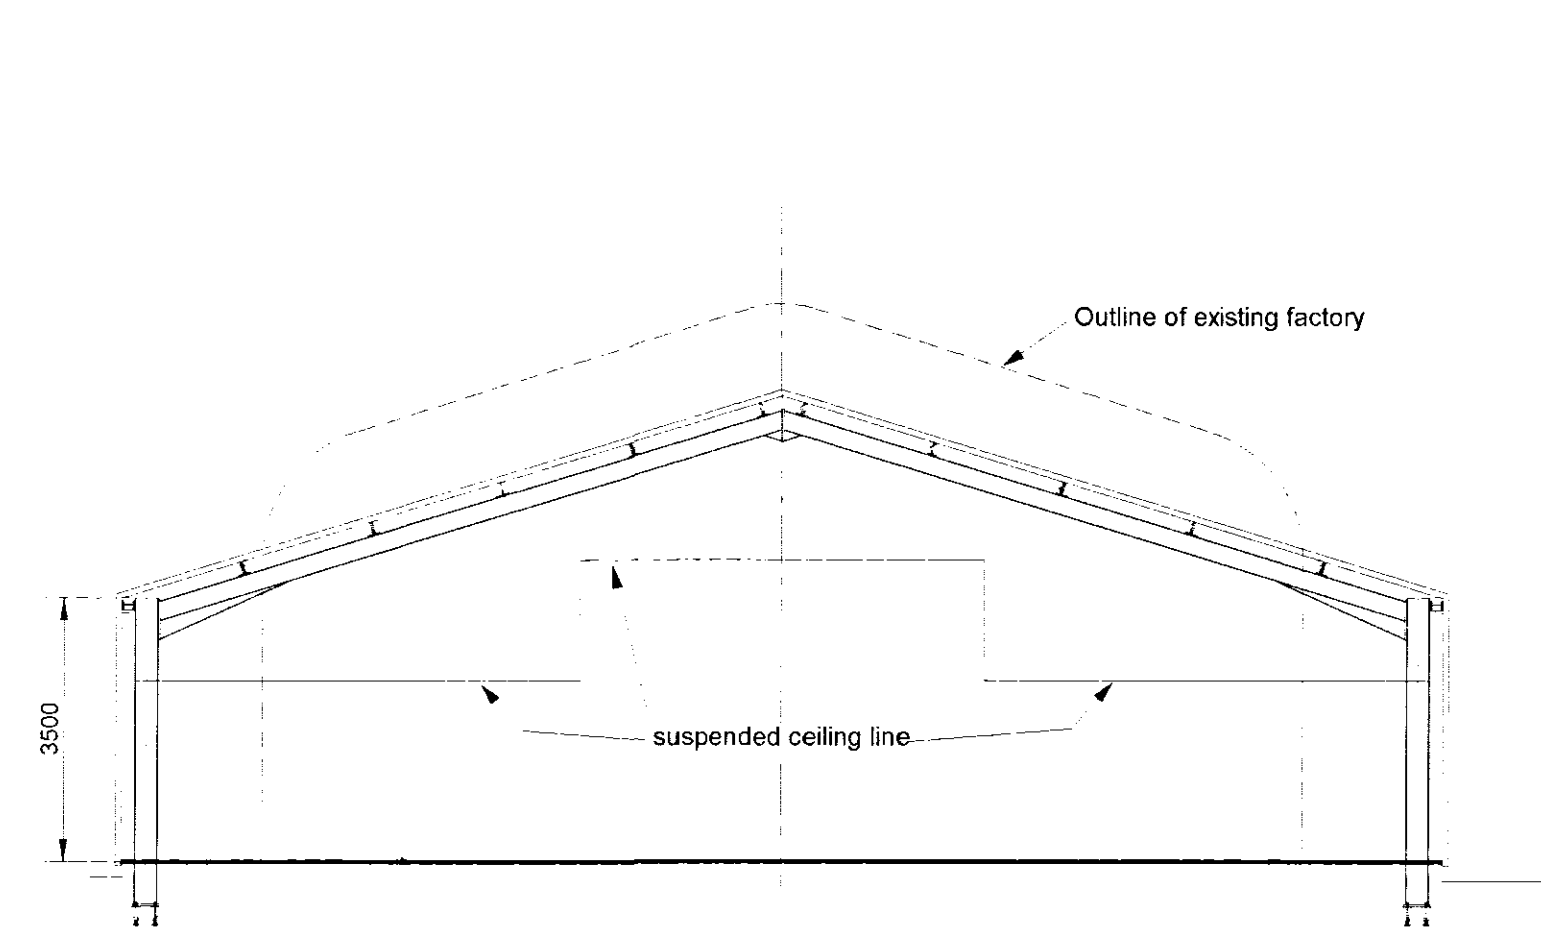

SECTION THROUGH


- All Vertical Cladding - plastic coated steel composite - Sargasso Blue Ral 5003 with Solent Blue Trims 18 E 53
- All Roof cladding - plastic coated steel composite - Goosewing Grey - 10 A05
- Rain water Goods - Plastic Coated Steel - Solent Blue

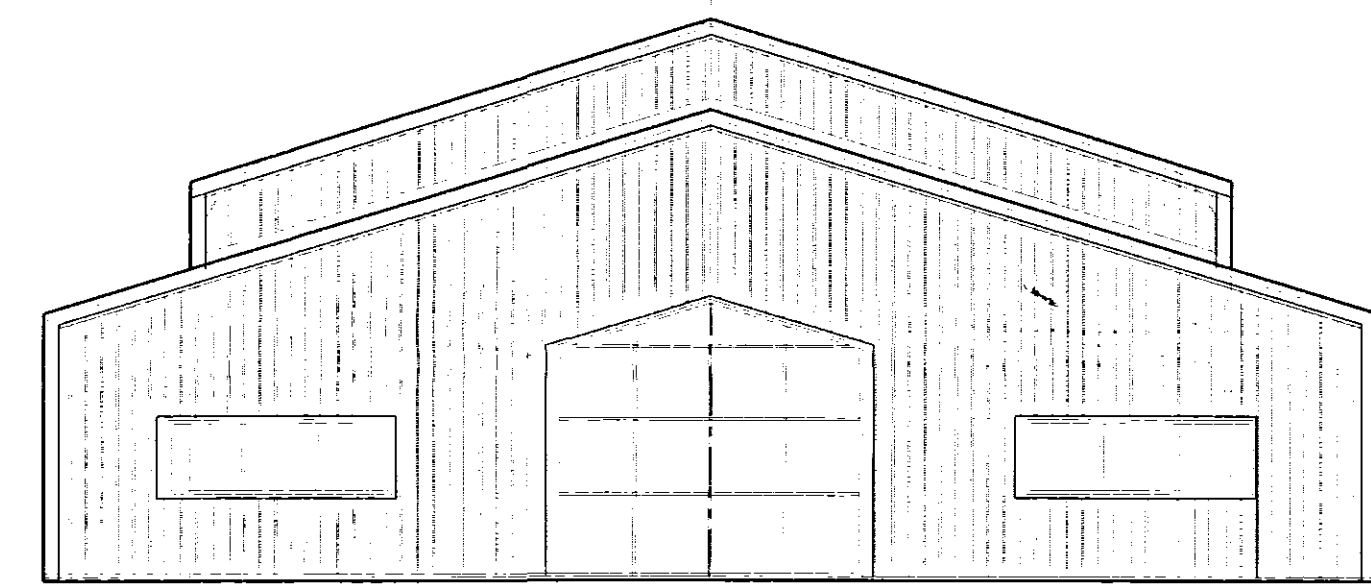

Sargasso Blue Vertical Cladding

All Windows - Powder Coated Double glazed - Sargasso Blue - RAL 5003

GABLE ELEVATION
(North West Elevation)

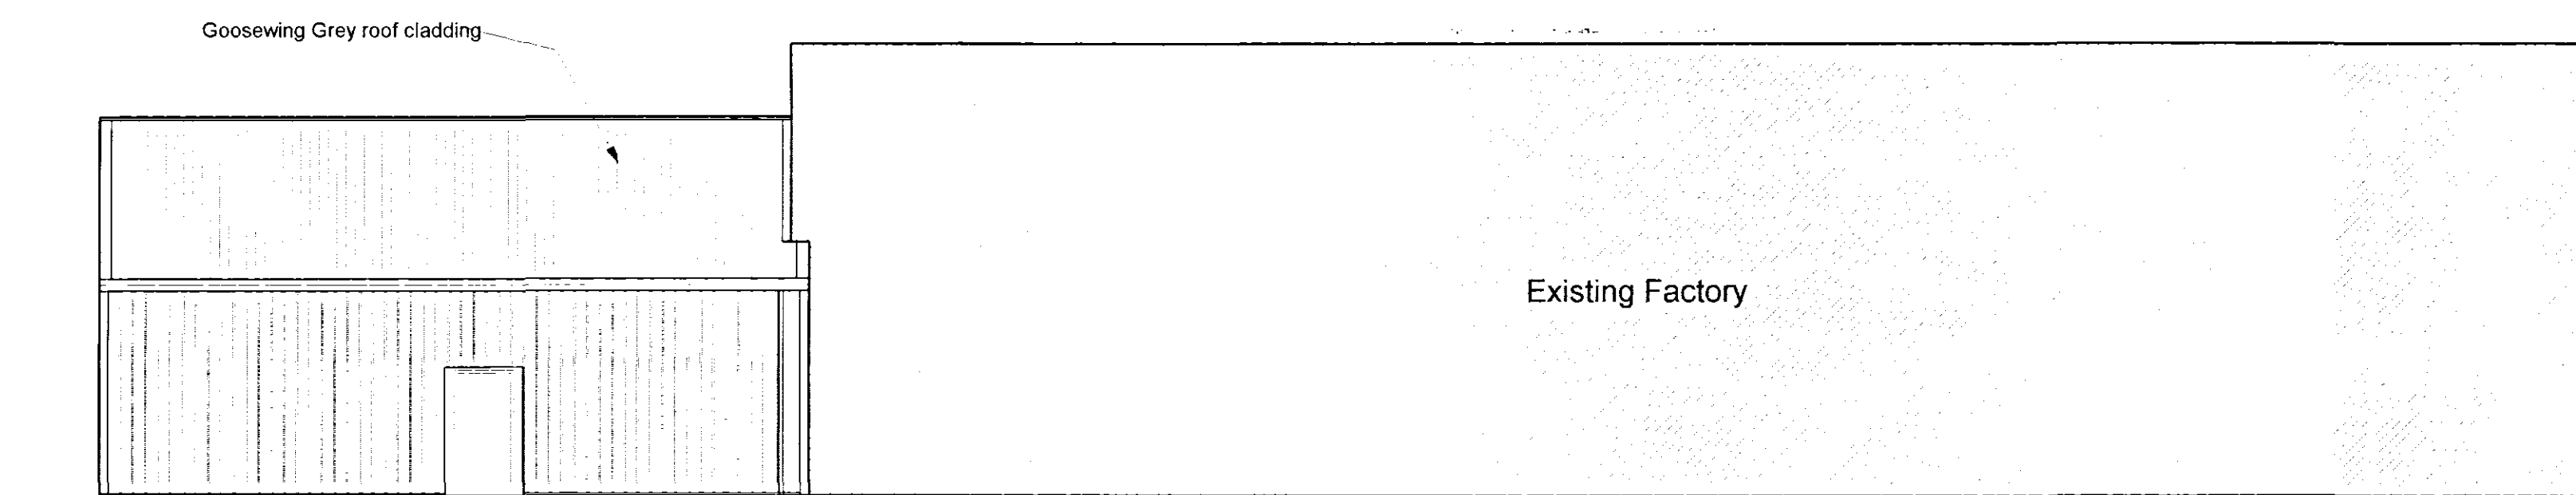


Sargasso Blue Vertical Cladding

fire escape

rwp

SIDE ELEVATION
(South West Elevation)

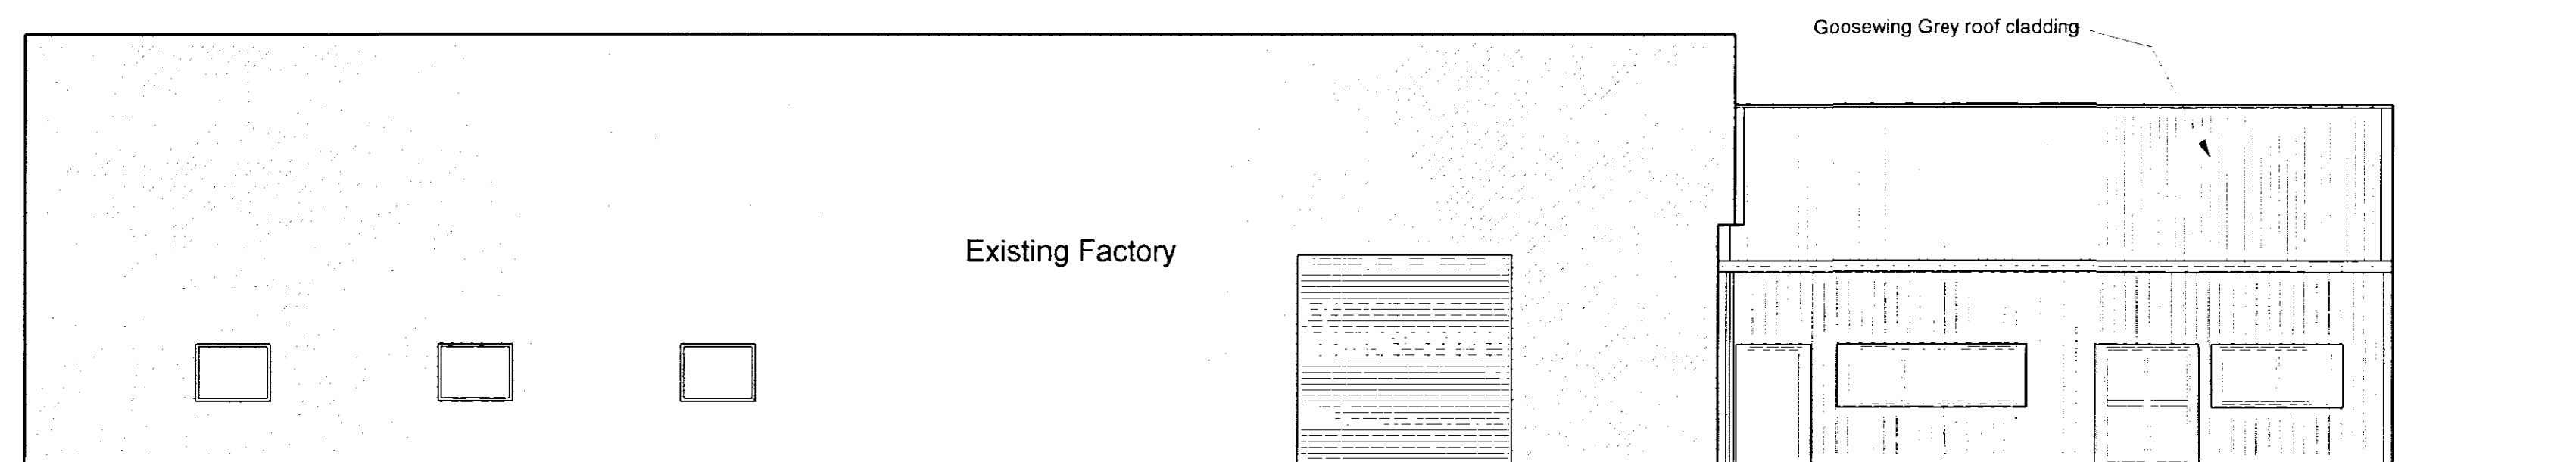


3 No double glazed windows

Galvanised Roller Shutter

All Windows - Powder Coated Double glazed - Sargasso Blue - RAL 5003
All Doors - Sargasso Blue

SIDE ELEVATION
(North East Elevation)

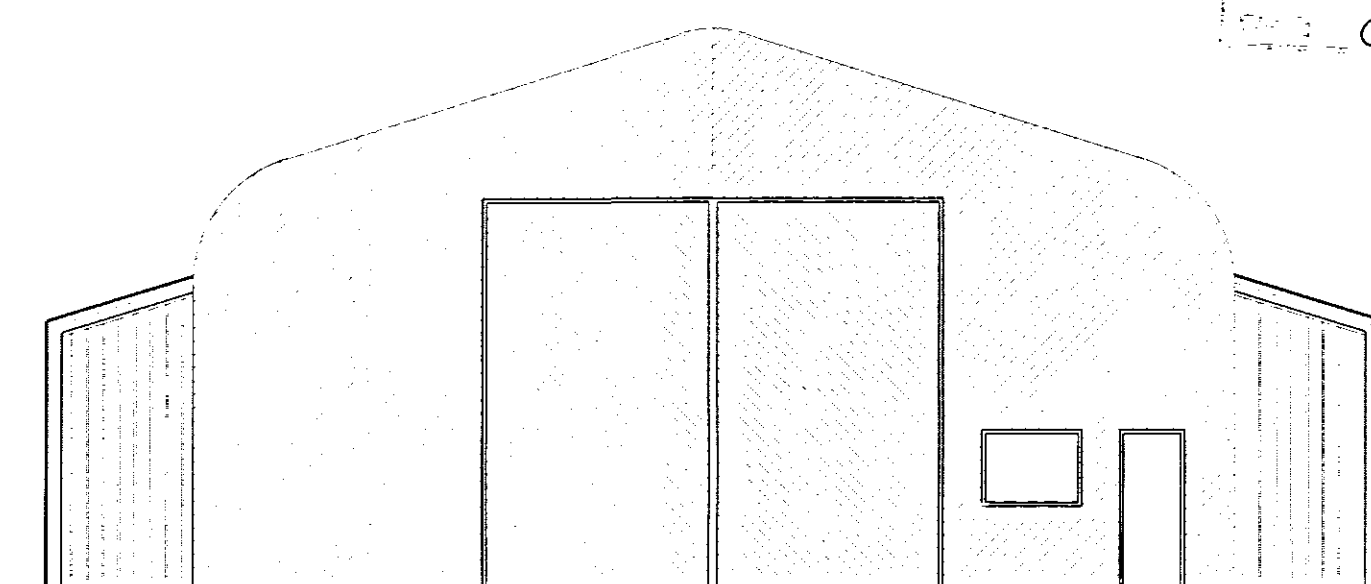

Sargasso Blue Vertical Cladding

Sargasso Blue Vertical Cladding

GABLE ELEVATION
(South East Elevation)

**DETERMINED
PLAN**

Details on this drawing are copyright of RPS Construction. This is a confidential document and must not be copied, used or divulged in any way without prior written consent.

DRAWING TITLE			Client		Contract No		R P S Construction Ltd	
Proposed Office Extension at Unit 5 Wardentree Park for Baldwins Glass			Baldwins Glass		Unit 5 - Wardentree Park - Pinchbeck		Kingston Lodge, Jekills Gate, Fleet Fen, Holbeach Lincolnshire, PE12 8QS	
			Address		Contract		Telephone: (01406) 424406 Facsimile: (01406) 426260	
			DRAWN		DATE		E-mail Address - rps@rpsconstruction.co.uk	
			CHKD		DATE			
			SCALE		1:100			
REVISION			DATE		DESCRIPTION			
A			January 2006		Issued For Planning Submission			