


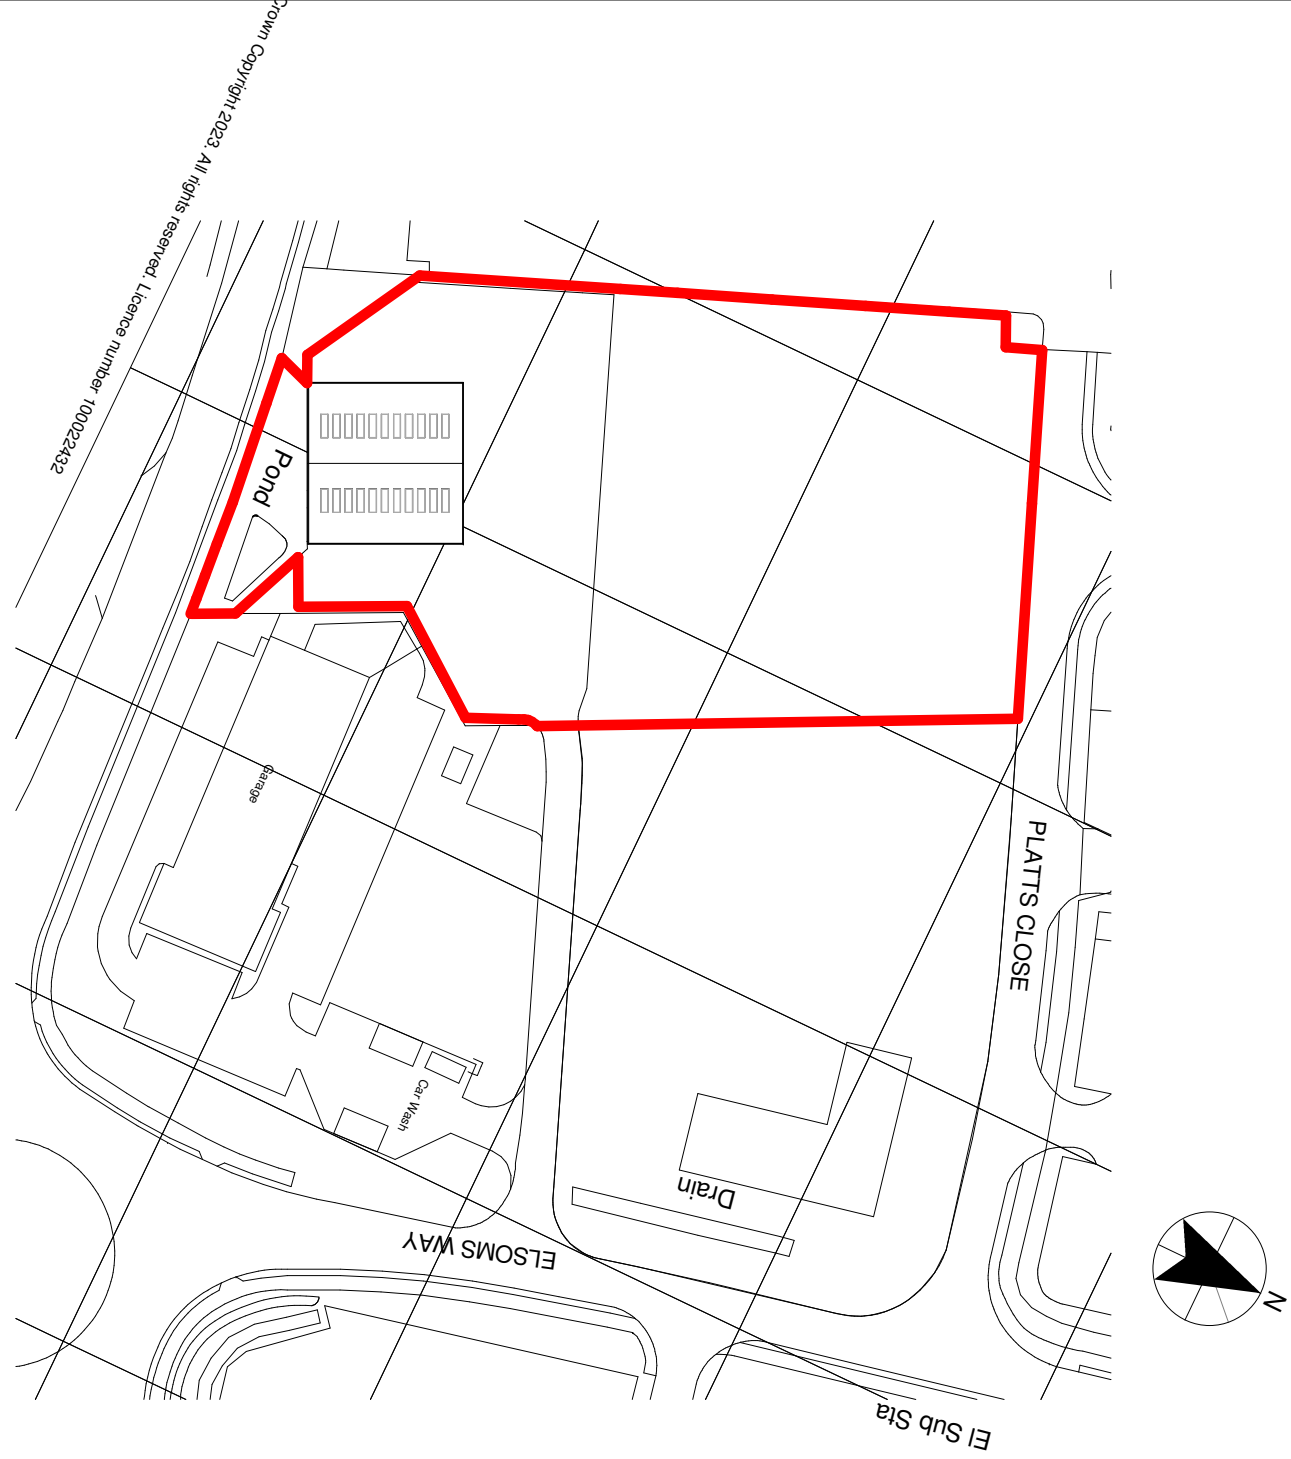


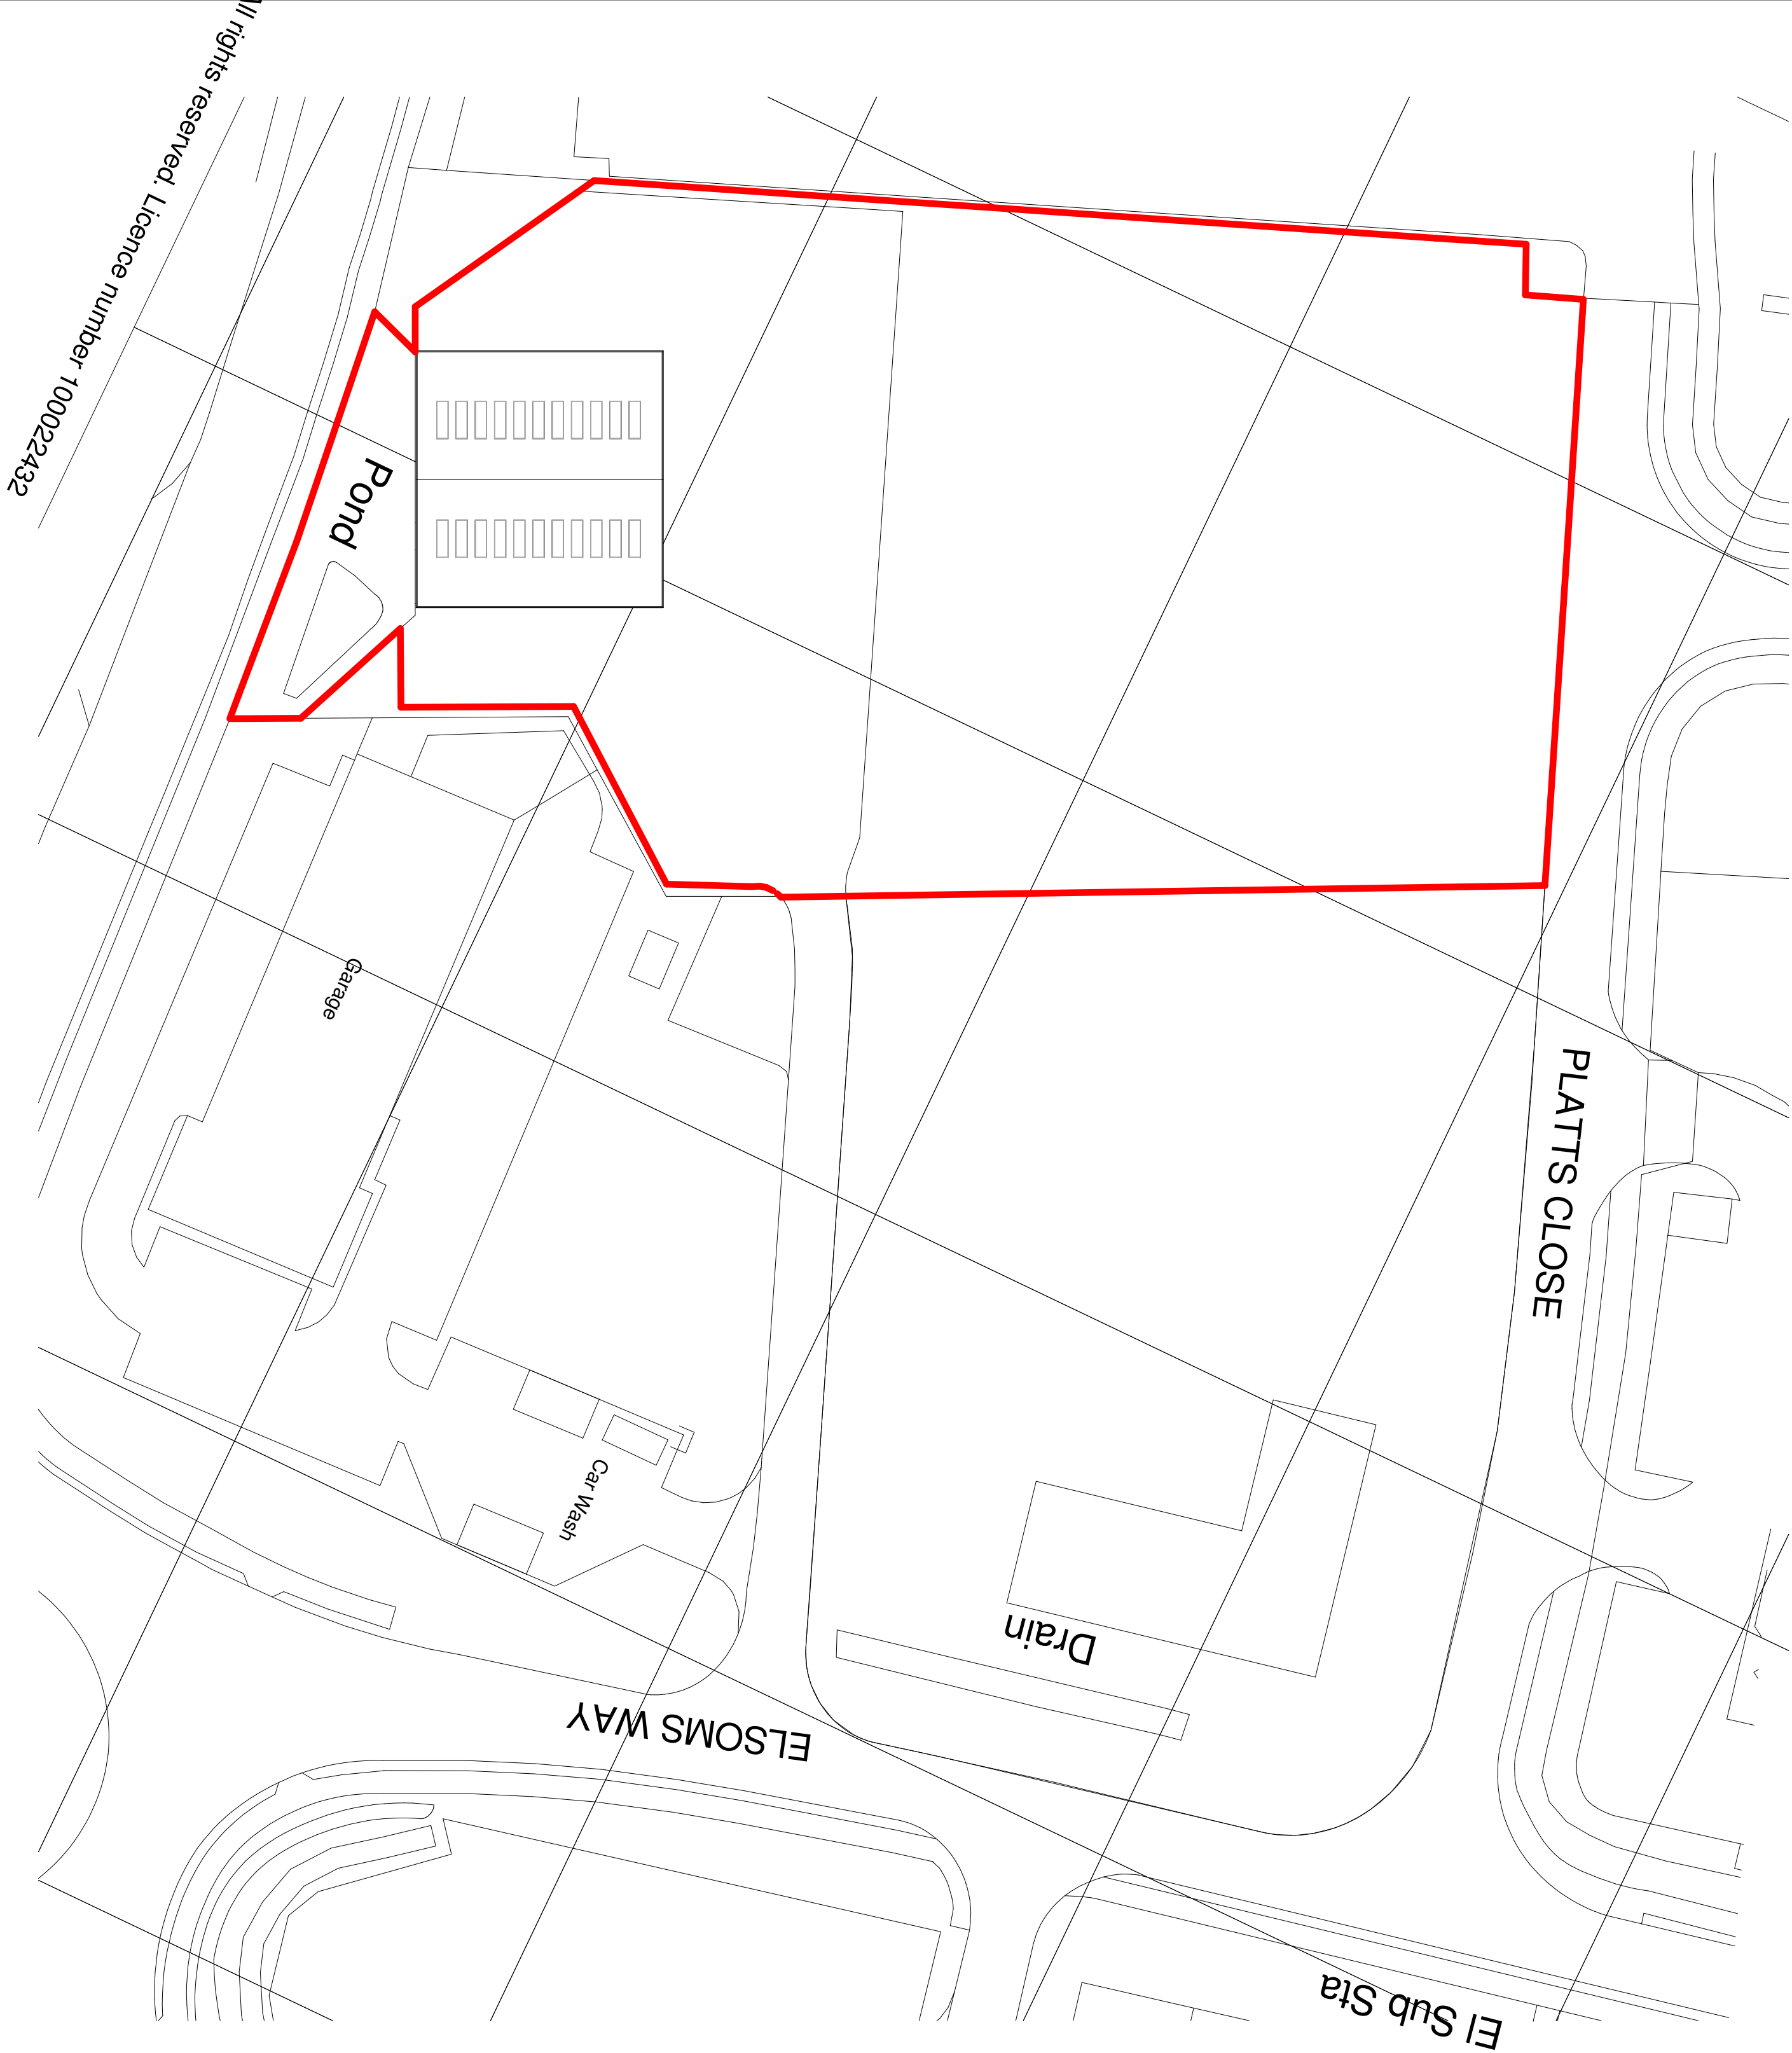

Existing Site Location Plan 1:1250

 

Existing Site Plan 1:500

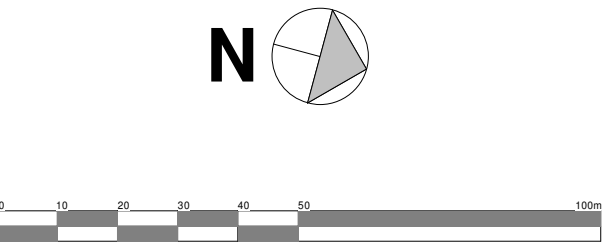

TOTAL BUILDING GIA = 1,306sqm
TOTAL WAREHOUSE GIA = 853sqm
MEZZANINE GIA = 237sqm

hayward
ARCHITECTS LTD

19 Station Road
Hinckley
Leicestershire
LE10 1AW

Tel: 01455 635 665
Fax: 01455 618 971

www.hayward-architects.co.uk

Client				Glen Farrow	
Project Title		Proposed Industrial Unit Pinchbeck Spalding			
Drawing Title		Existing Location and Site Plan			
Scale	As Indicated	Date	Feb 2023		Sheet A1
Author	CB	Checked by	LJW		
Job No.		Drawing No.			
23/04		01			
Status Survey					

THE COPYRIGHT OF THIS DRAWING IS VESTED IN HAYWARD ARCHITECTS LTD.
REPRODUCTION IN ANY FORM, EITHER IN WHOLE OR IN PART IS FORBIDDEN WITHOUT
THE PRIOR WRITTEN PERMISSION OF THE COPYRIGHT HOLDER. DO NOT SCALE FROM
DRAWING AND ONLY FIGURED DIMENSIONS ARE TO BE USED