




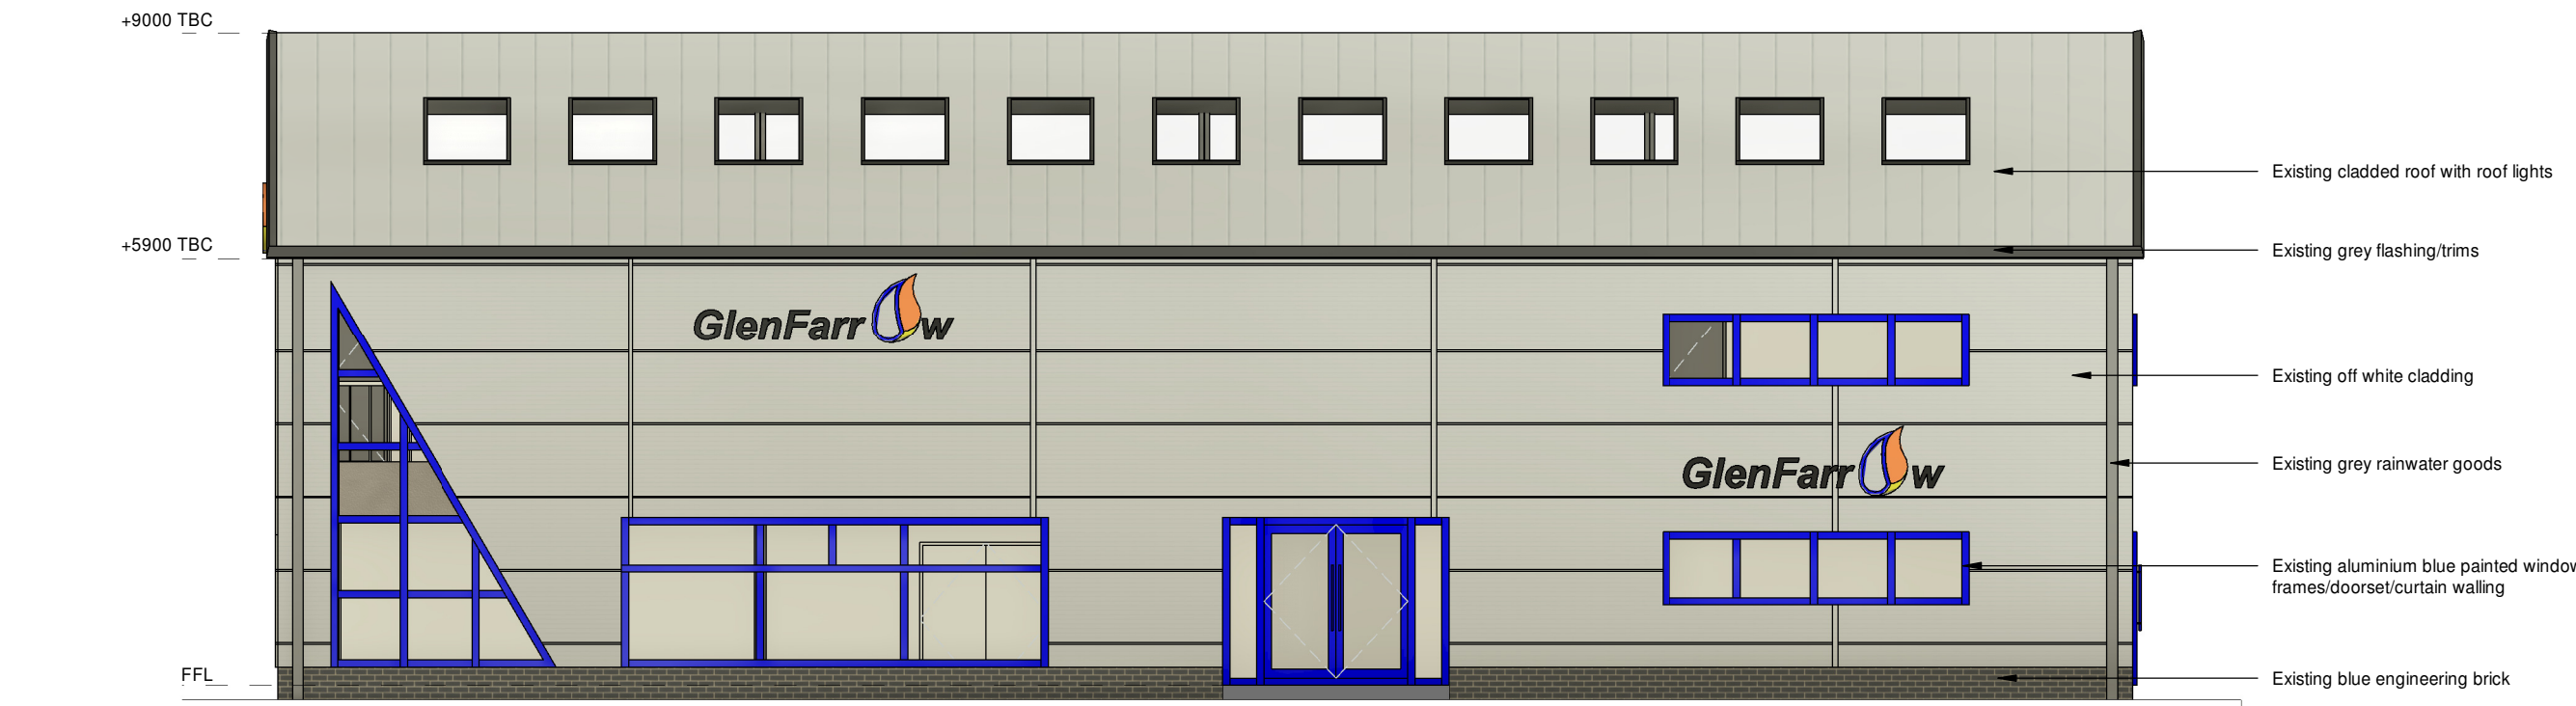


Existing East Elevation - 1:100

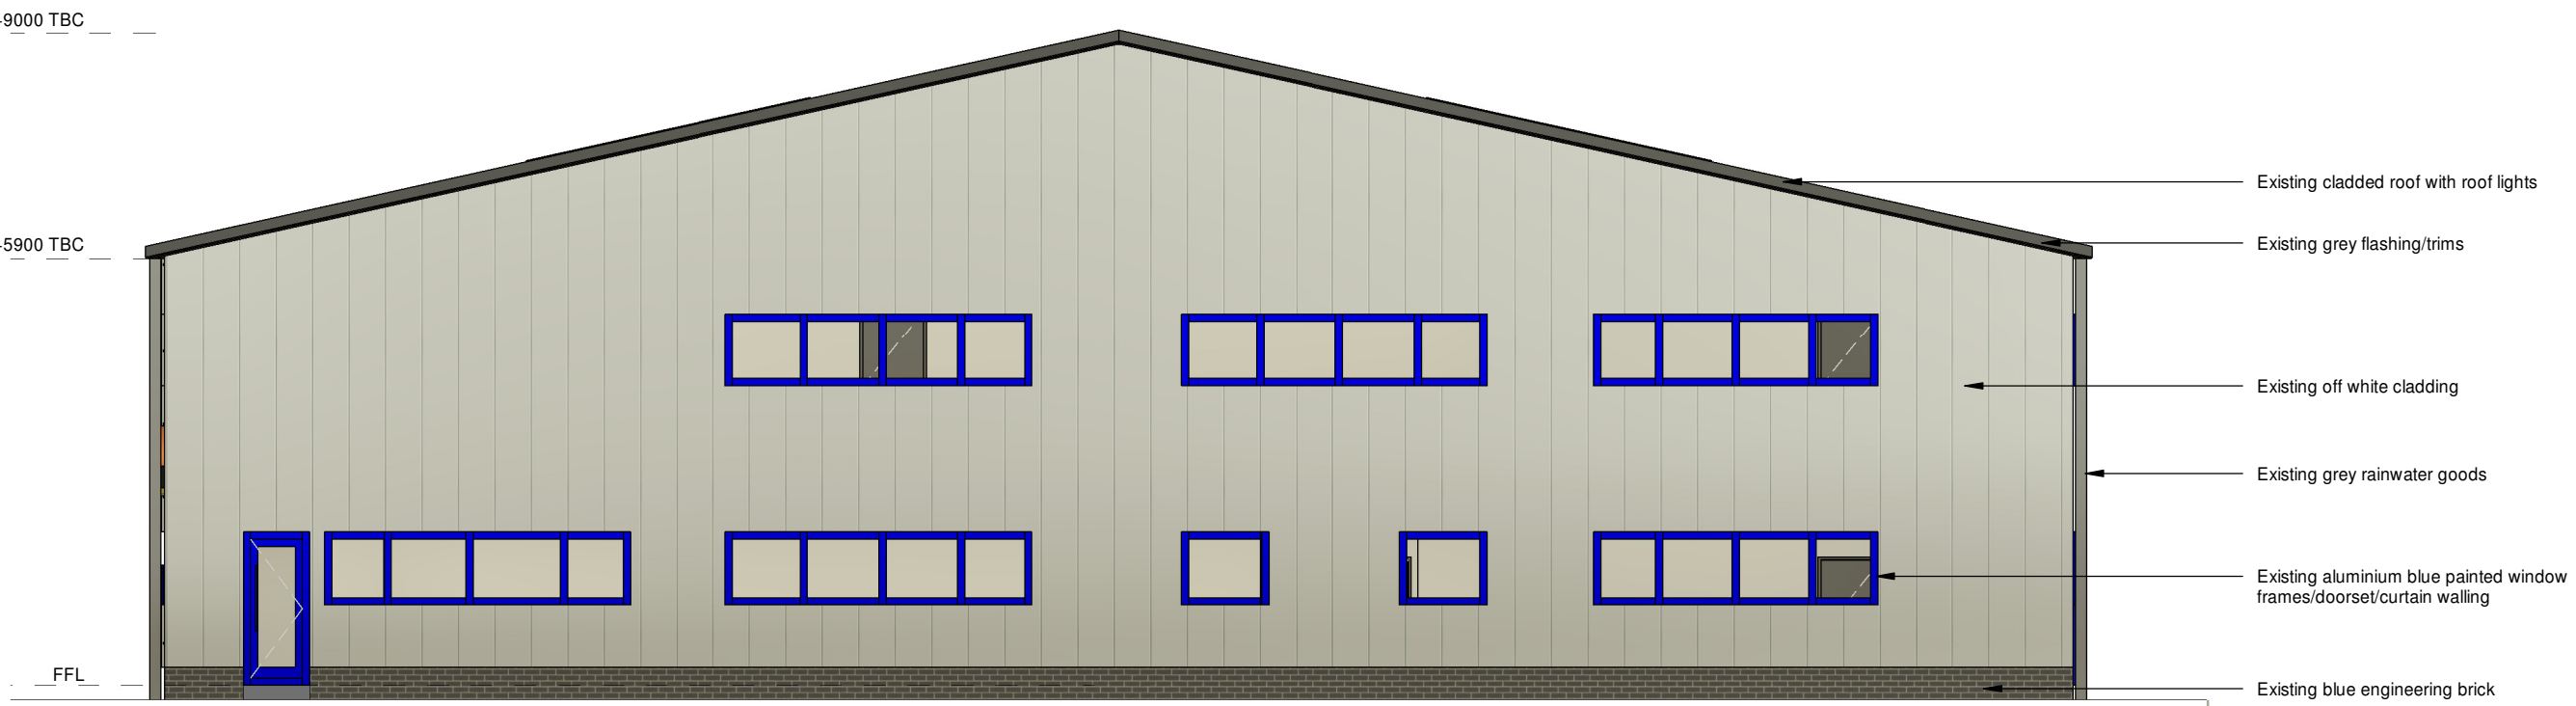

Existing North Elevation - 1:100

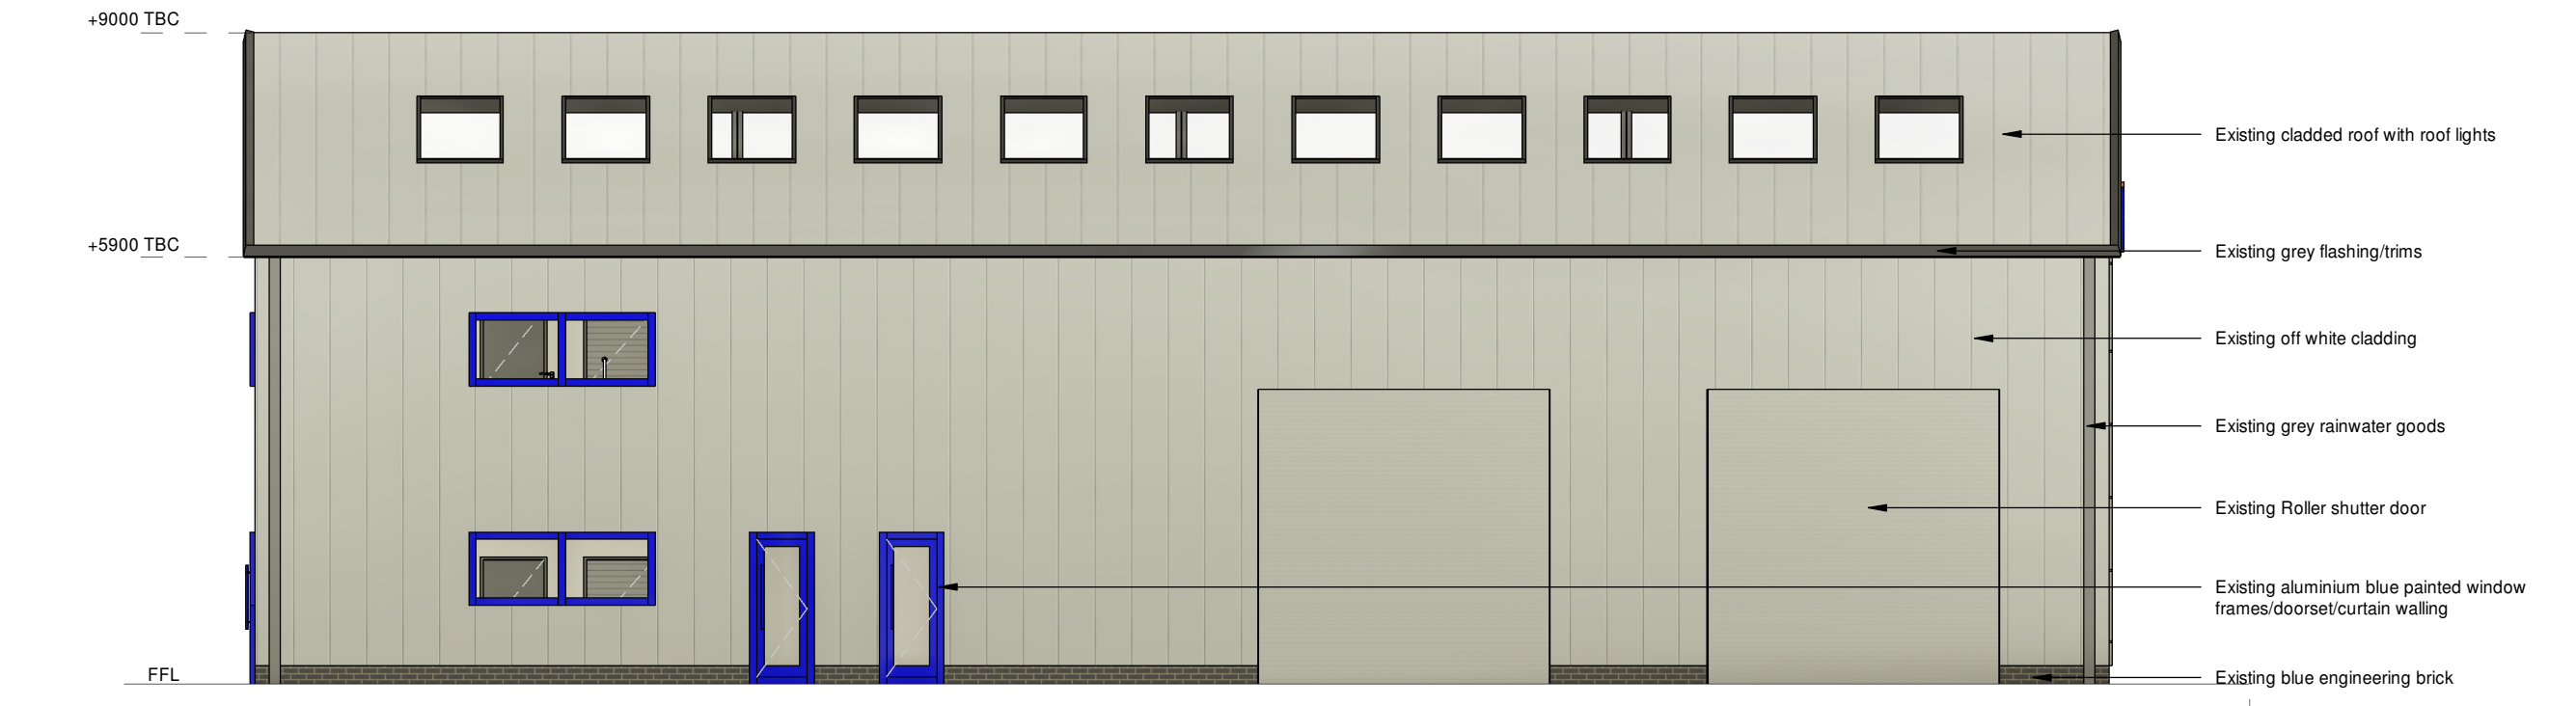

Existing West Elevation - 1:100

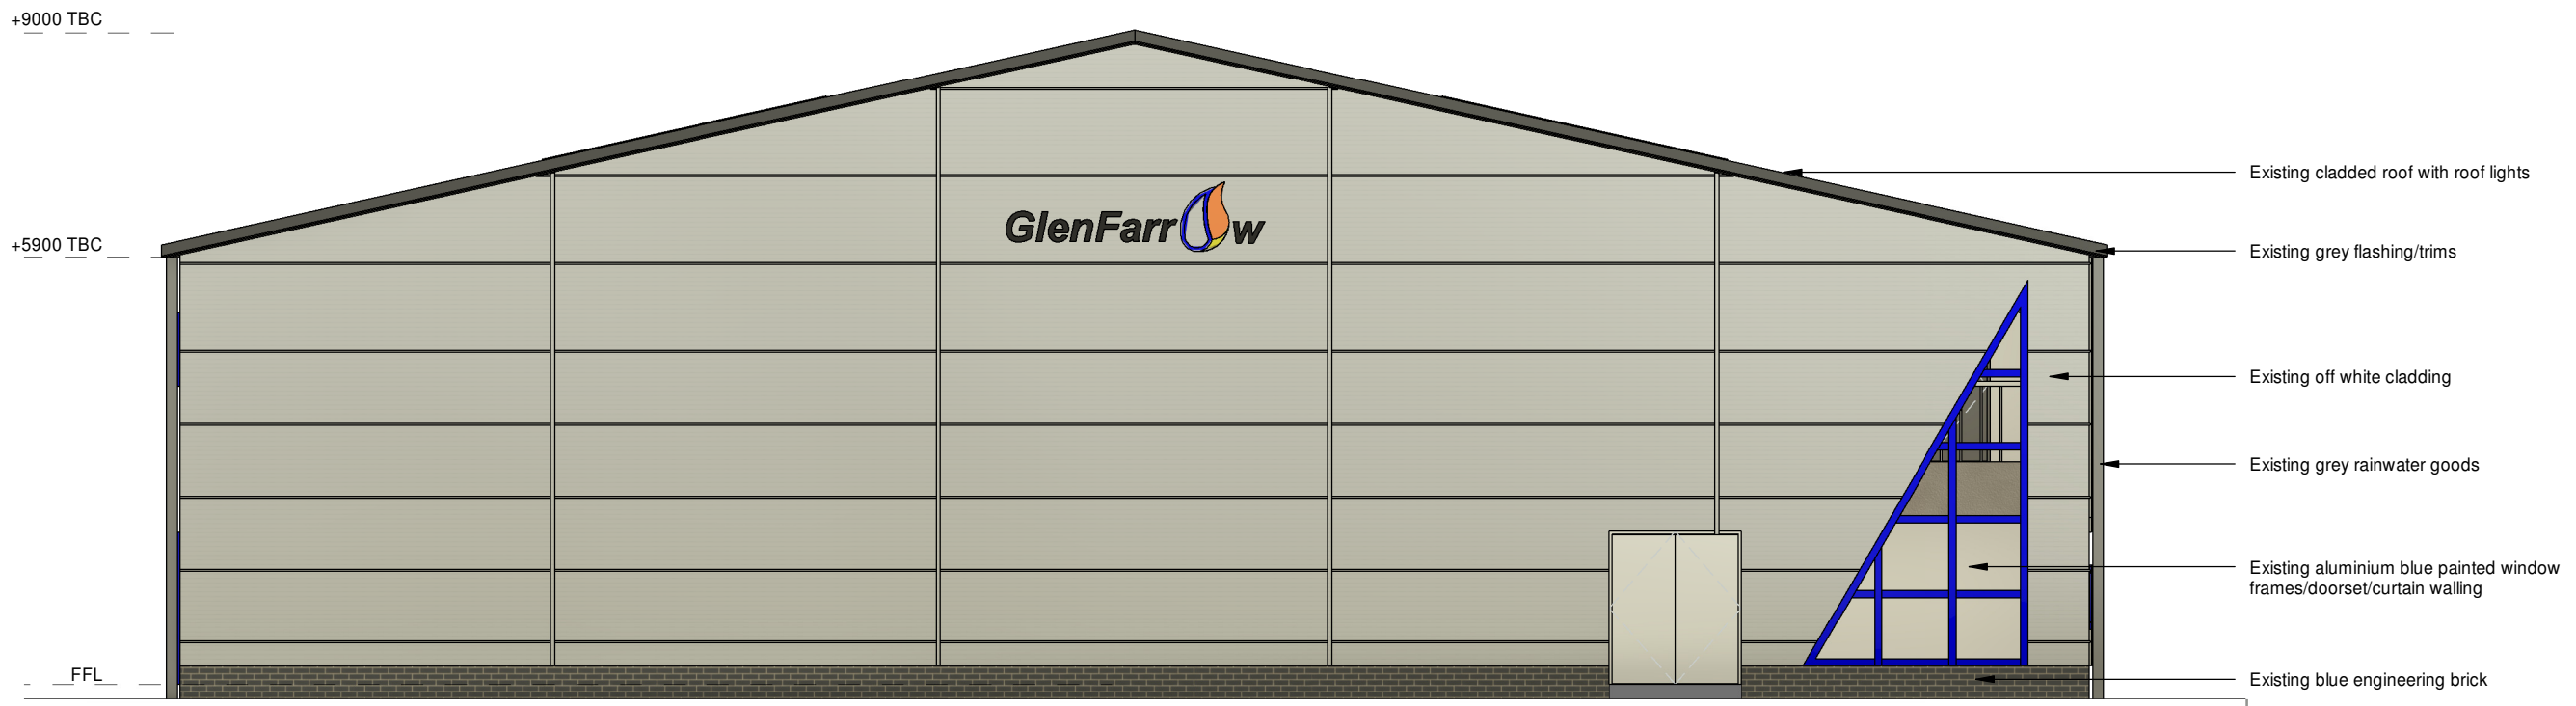

Existing South Elevation - 1:100



DRAFT

hayward
ARCHITECTS LTD

19 Station Road
Hinckley
Leicestershire
LE10 1AW

Tel: 01455 635 665
Fax: 01455 618 971
www.hayward-architects.co.uk

Client		
Glen Farrow		
Project Title		
Proposed Industrial Unit Pinchbeck Spalding		
Drawing Title		
Existing Elevations		
Scale	Date	Sheet
1/100	Feb 2023	
Author	Checked by	A1
CB	LJW	
Job No.	Drawing No.	
23/04	03	
Status		
Survey		

THE COPYRIGHT OF THIS DRAWING IS VESTED IN HAYWARD ARCHITECTS LTD.
REPRODUCTION IN ANY FORM, EITHER IN WHOLE OR IN PART IS FORBIDDEN WITHOUT
THE PRIOR WRITTEN PERMISSION OF THE COPYRIGHT HOLDER. DO NOT SCALE FROM
DRAWING AND ONLY FIGURED DIMENSIONS ARE TO BE USED