



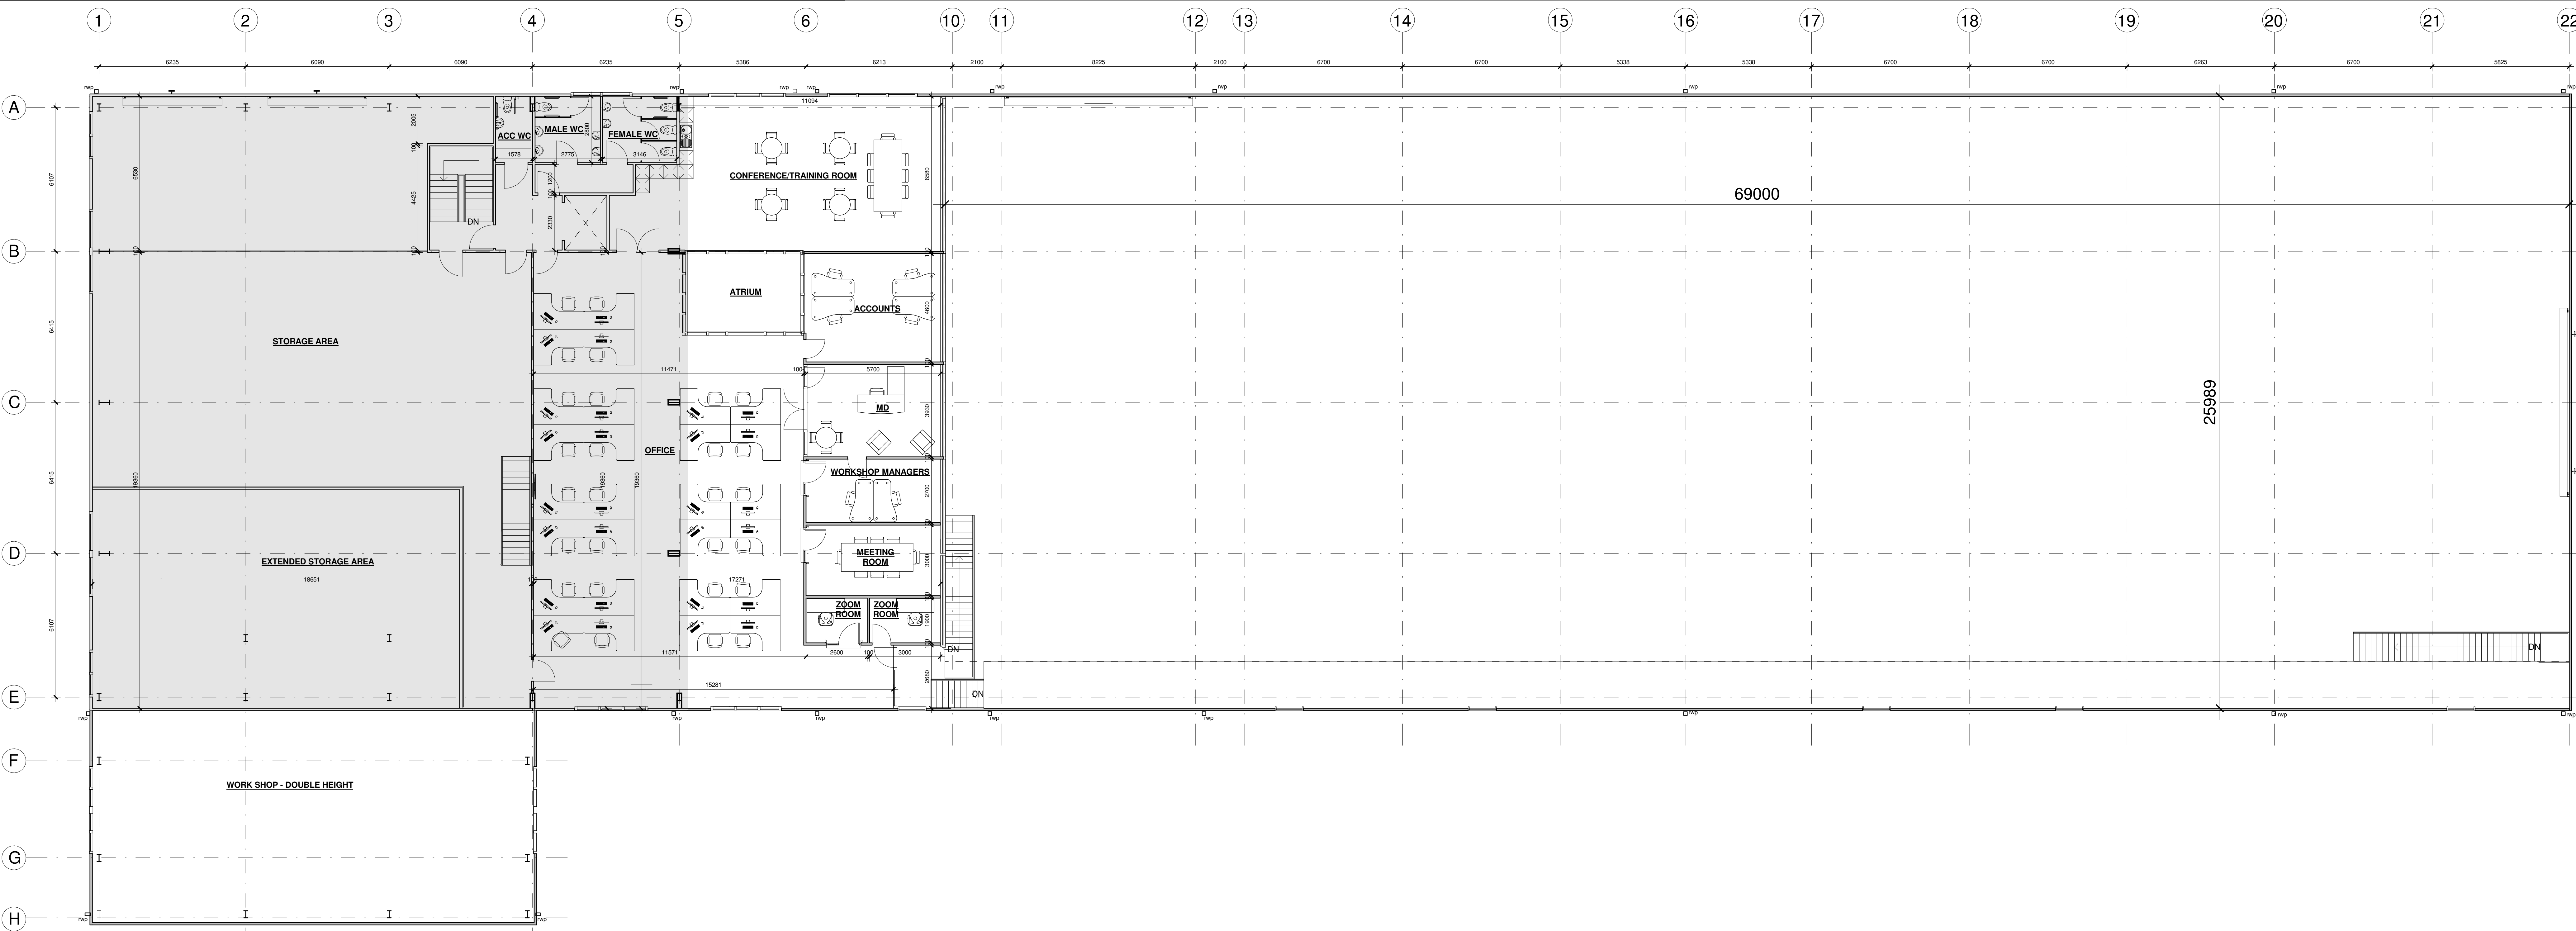

Proposed First Floor Plan

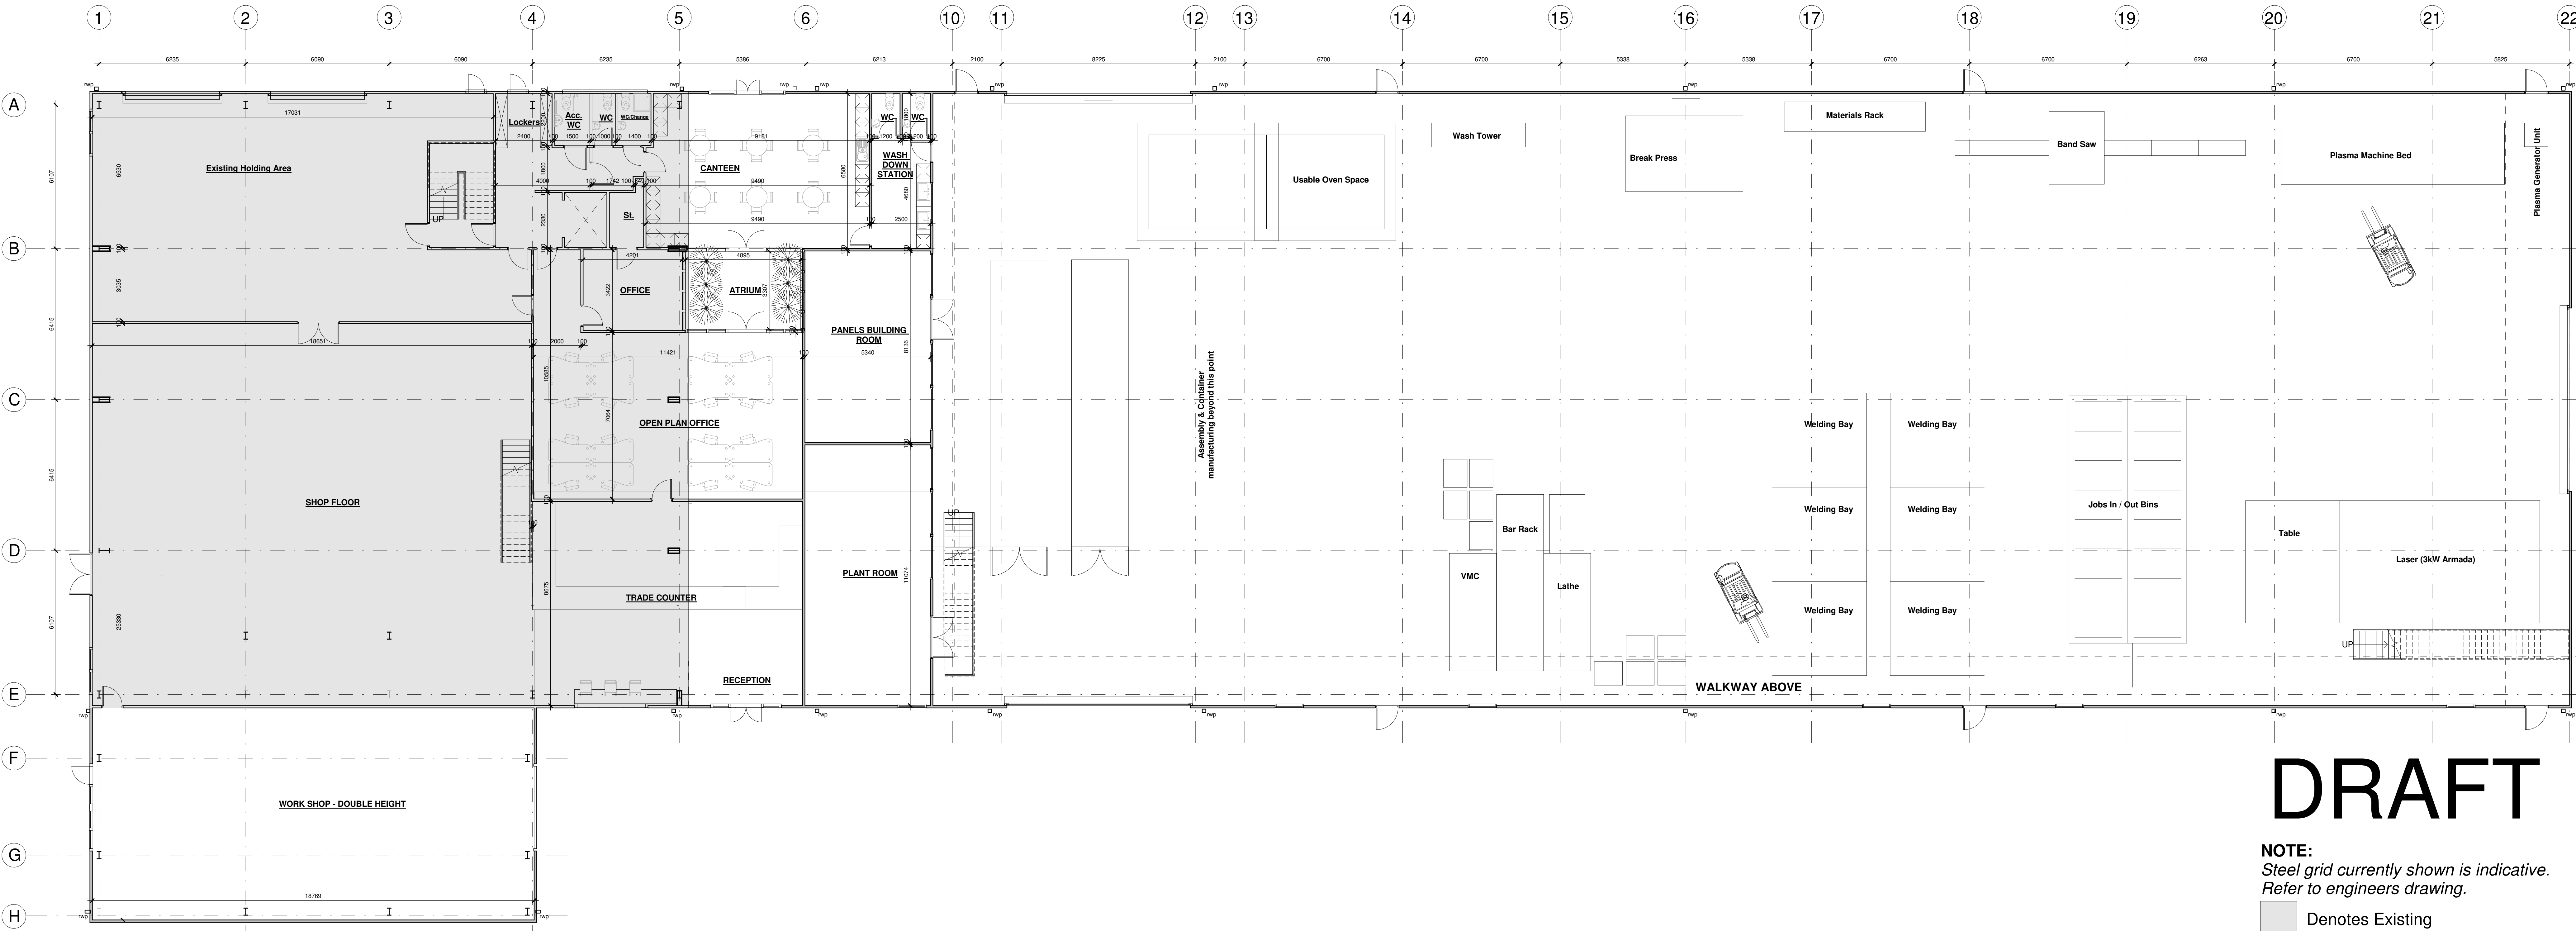

Proposed Ground Floor Plan

DRAFT

NOTE:
Steel grid currently shown is indicative.
Refer to engineers drawing.

Denotes Existing

hayward

ARCHITECTS LTD

19 Station Road
Hinckley
Leicestershire
LE10 1AW

Tel: 01455 635 665
Fax: 01455 618 971
www.hayward-architects.co.uk

Client

Glen Farrow

Project Title

Proposed Industrial Unit Extension
Pinchbeck, Spalding

Drawing Title

Proposed Floor Plans

Scale

1/100

Date

Feb 2023

Author

CR

Checked by

LJW

Job No.

23/04

Drawing No.

06E

Status

Proposal

Sheet

A0

USE: COPIES/SET OF THIS DRAWING IS KEPT IN HAYWARD ARCHITECTS LTD.
REPRODUCTION AND/OR ALTERATION OF THIS DRAWING WITHOUT THE WRITTEN
CONSENT OF HAYWARD ARCHITECTS LTD. IS STRICTLY PROHIBITED.
THE ARCHITECTS ACCEPTS RESPONSIBILITY OF THE CONTENTS AND DOES NOT SCALE FROM
DRAWING AND ONLY FIGURED DIMENSIONS ARE TO BE USED.