



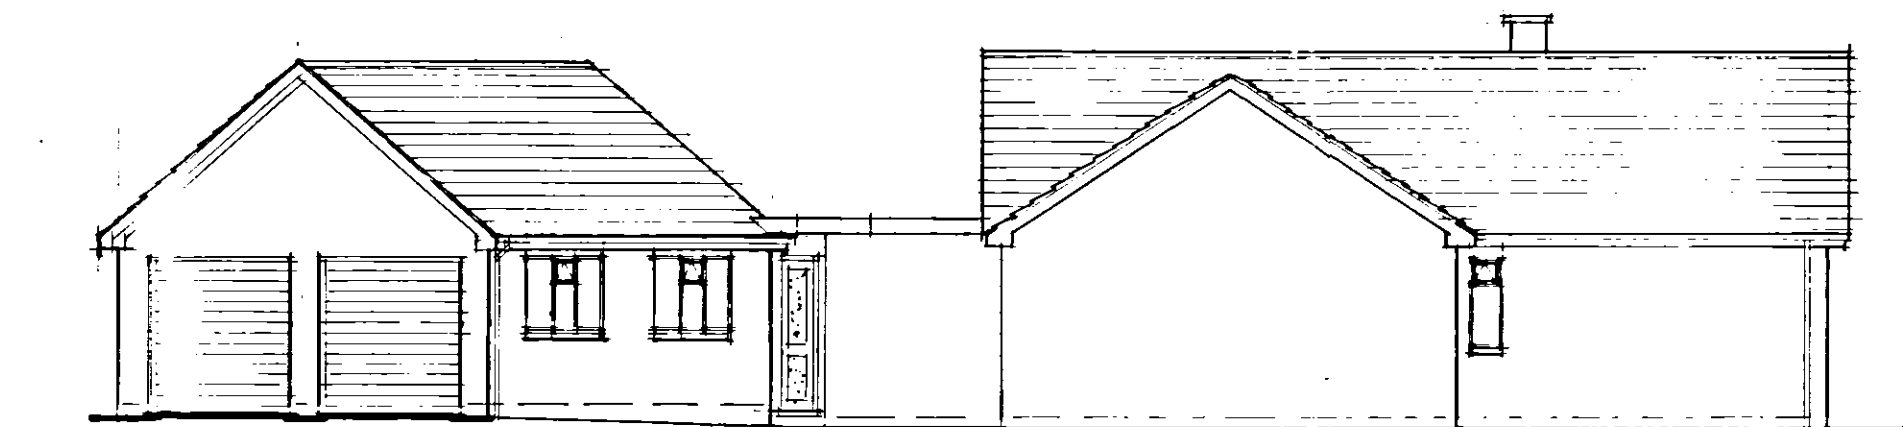


NORTH 1-100

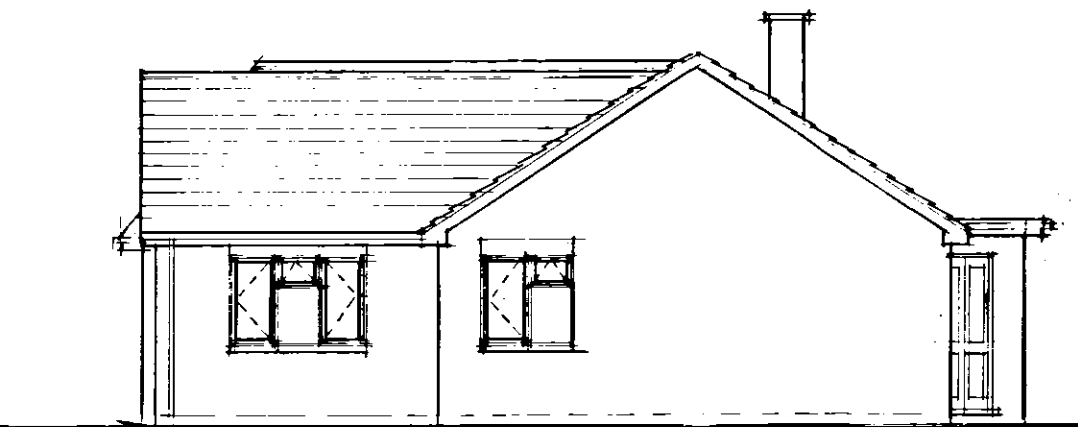

WEST 1-100




SOUTH 1-100

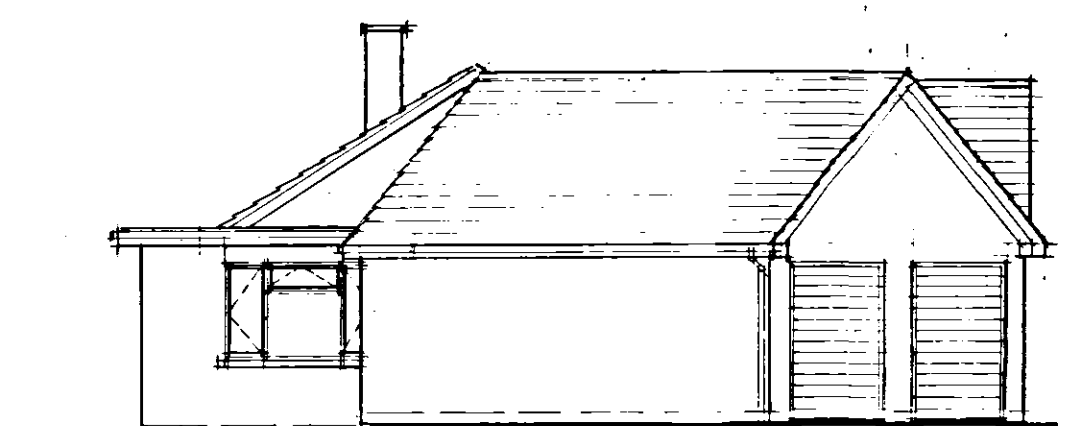


EAST 1-100



LOCATION PLAN 1-2500

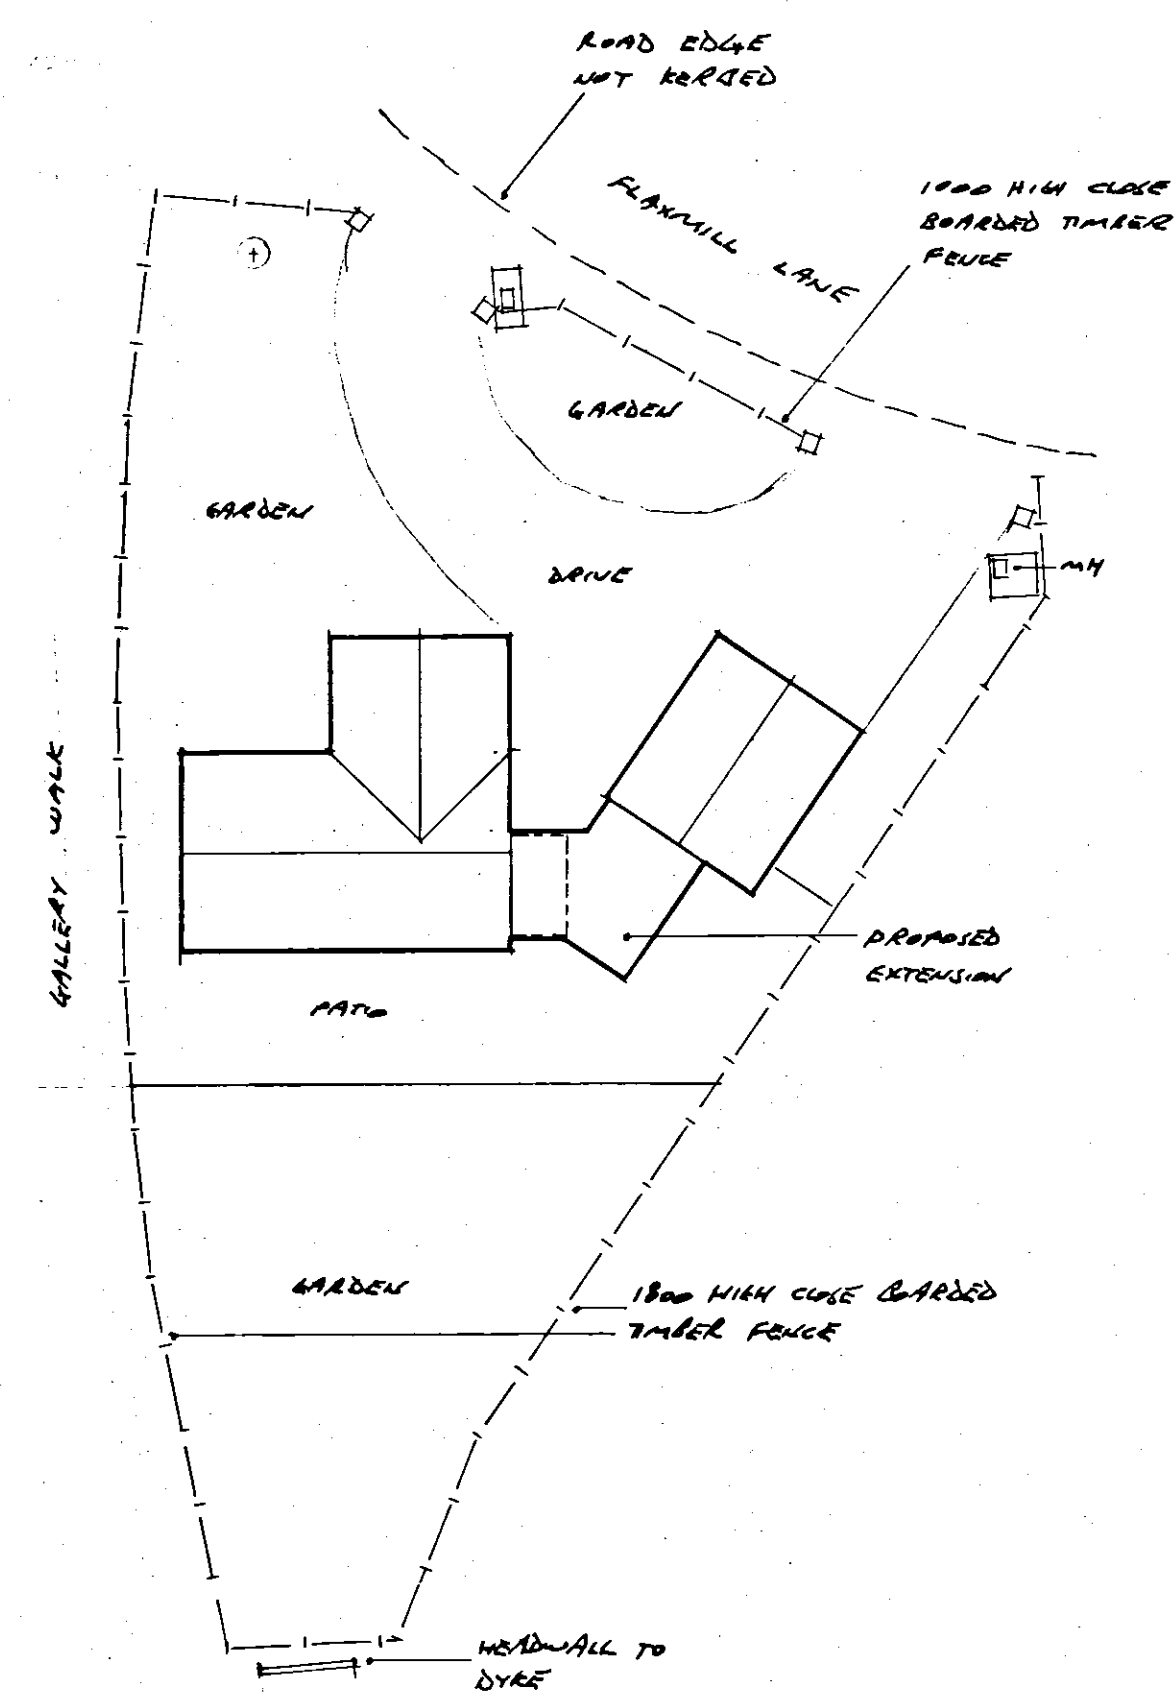

SITE PLAN 1-250

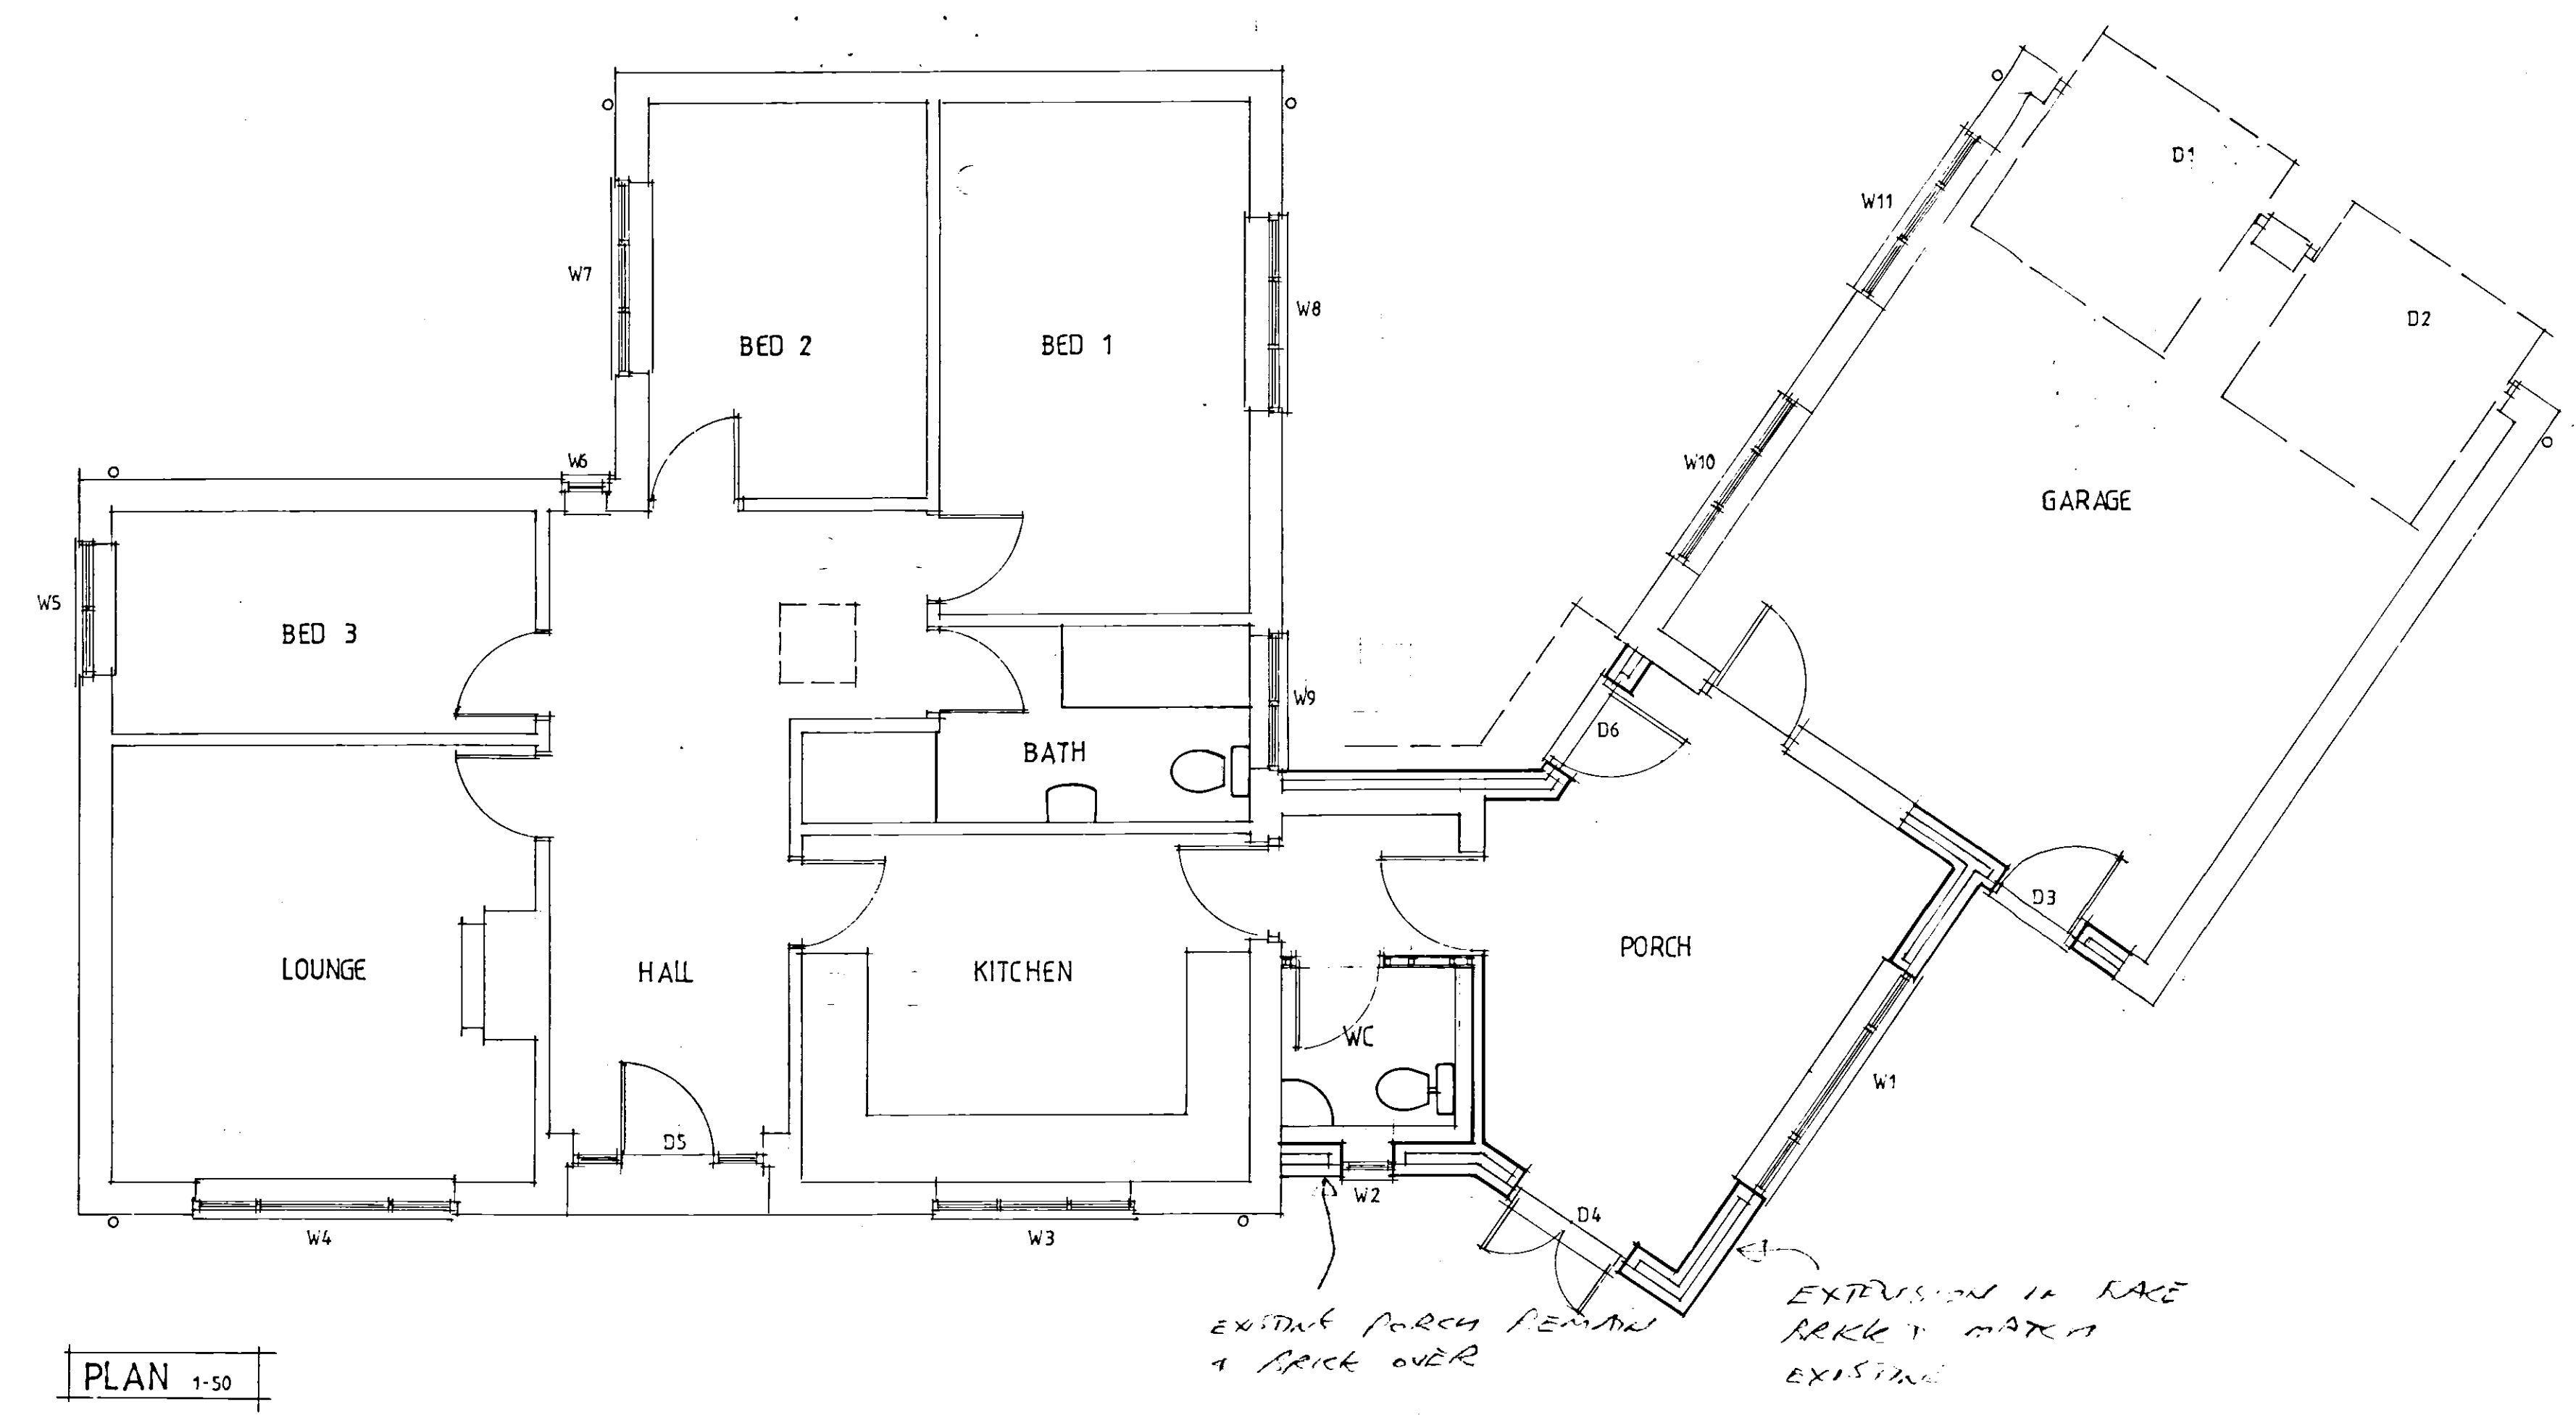

PLAN 1-50

Contractor To Check All Dimensions On Site Before Work Commences.				
Rev.	Date.	Init.	Revision Details.	
R. BOOR DRAUGHTSMAN 26 Fengate Moulton Chapel Spalding Lincolnshire PE12 0XL Phone & Fax: 01406 380279				
Project. MR A. D. BOOR. 16 FLAXMILL LANE , PINCHBECK.				
Drawing. PLAN AS PROPOSED SKETCH				
Scale. AS SHOWN			Drawing No. 3292 - 6	
Drawn.				
Date. NOV 07			Rev.	