




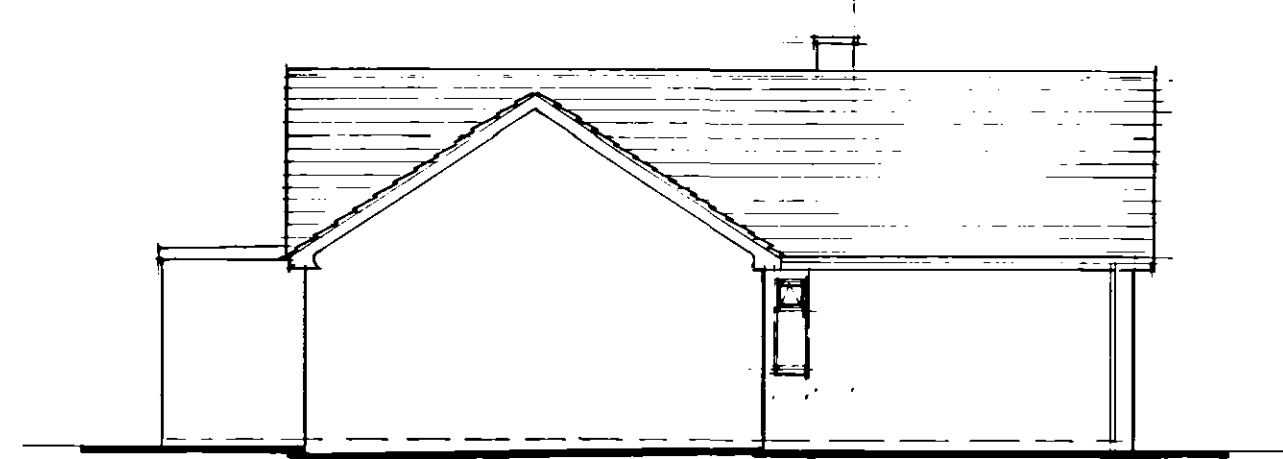


NORTH 1-100

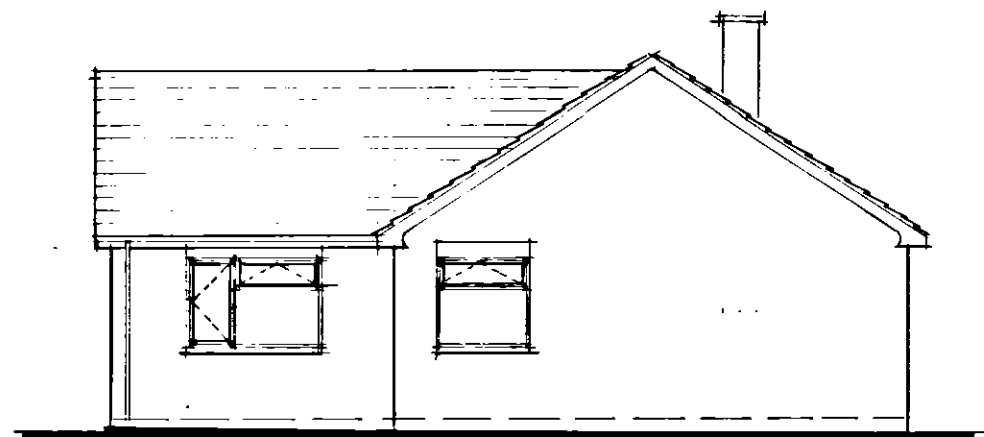


WEST 1-100

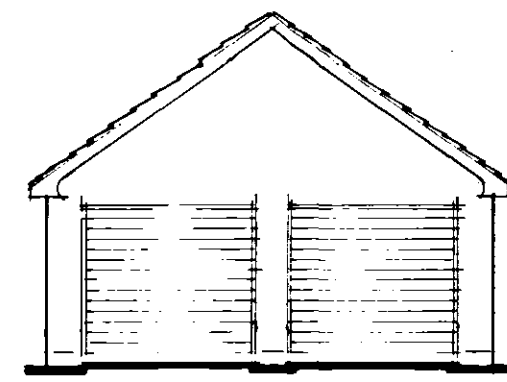


NORTH EAST 1-100

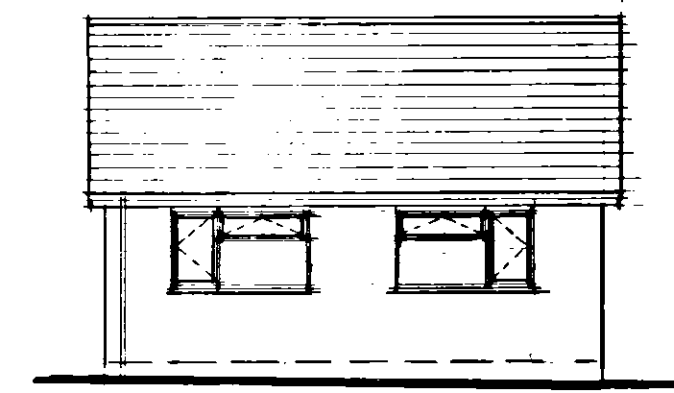


NORTH WEST 1-100

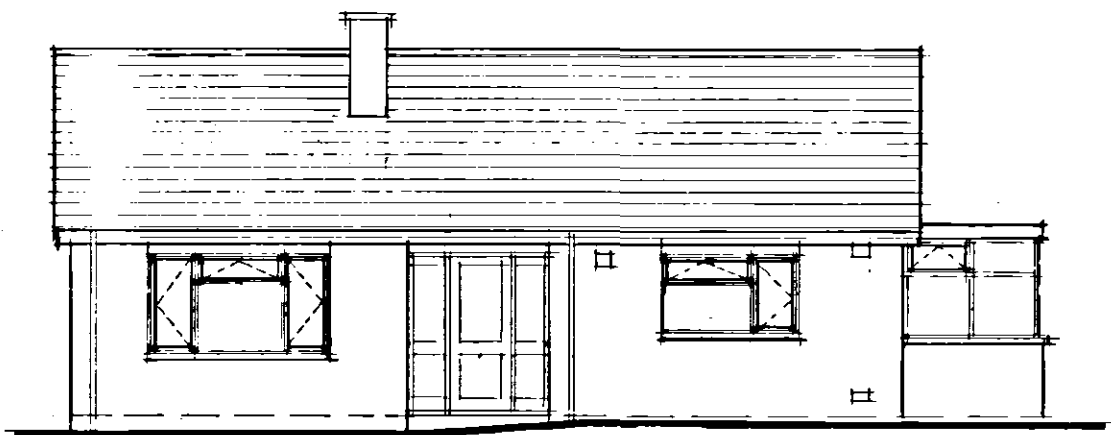


SOUTH 1-100

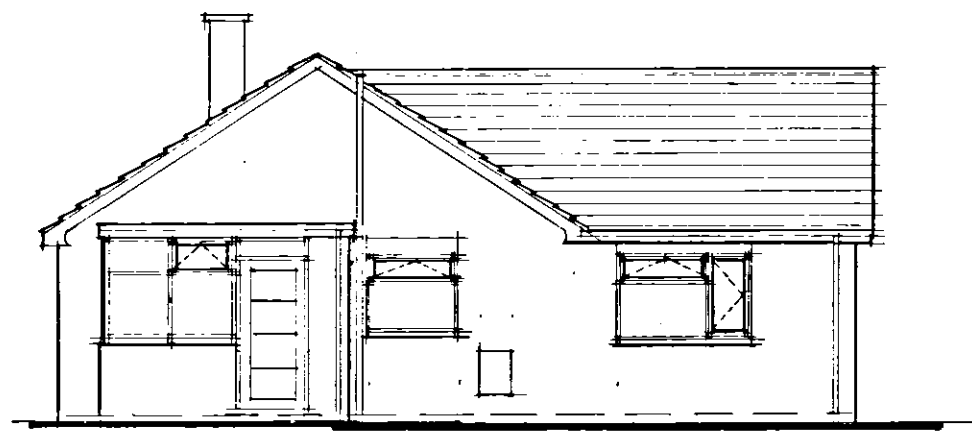


EAST 1-100

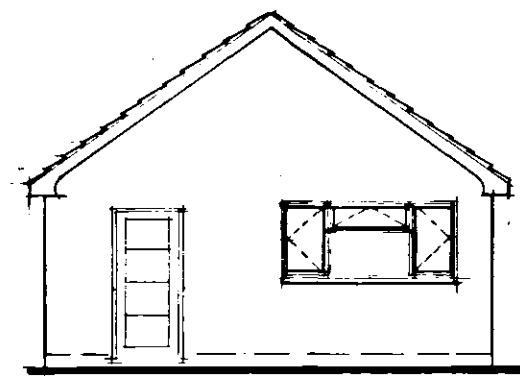


SOUTH WEST 1-100

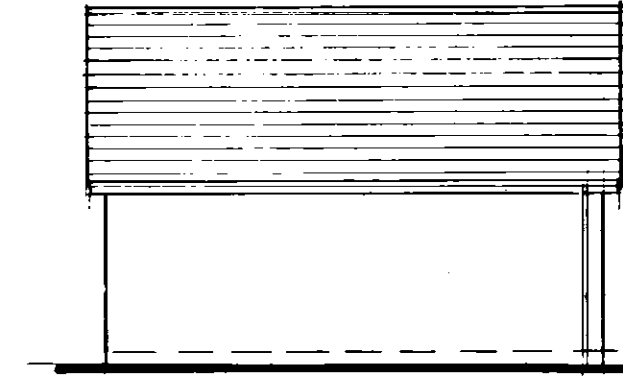


SOUTH EAST 1-100

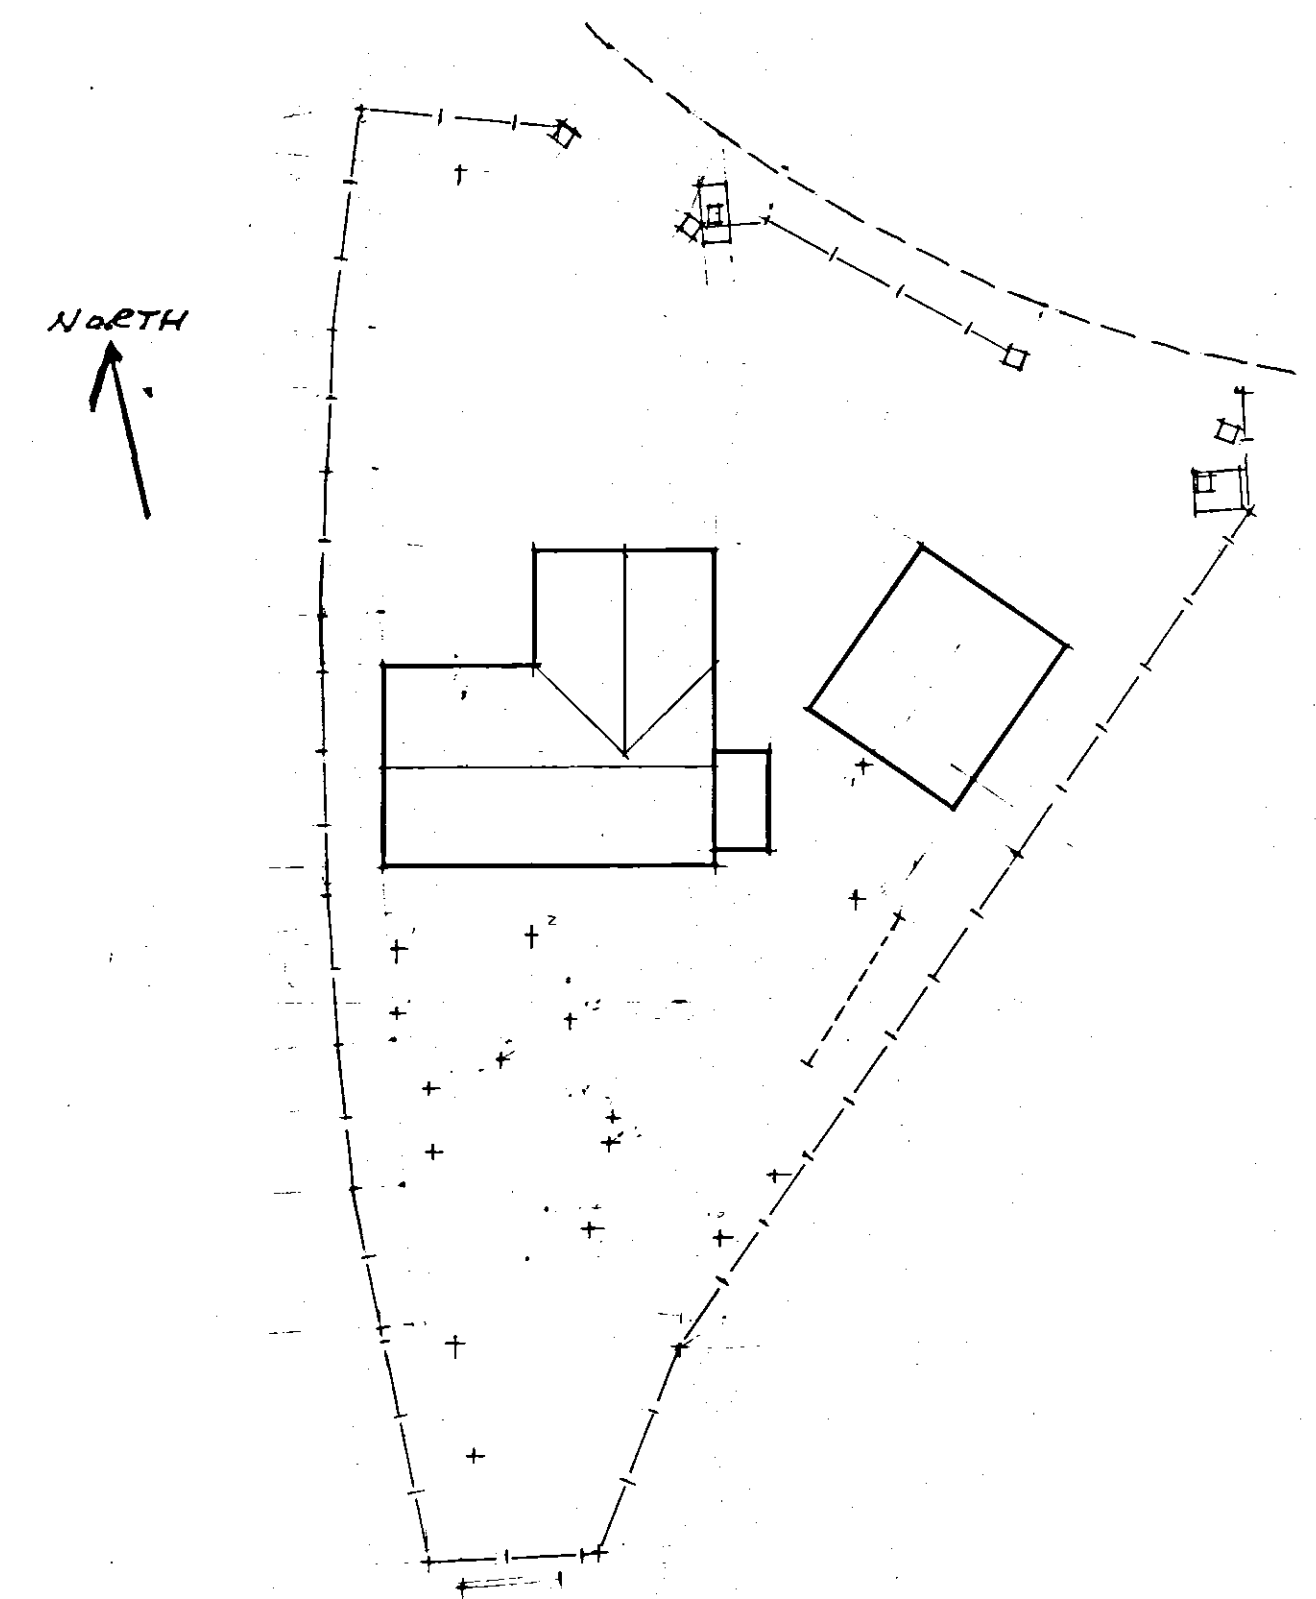

SITE PLAN 1-250

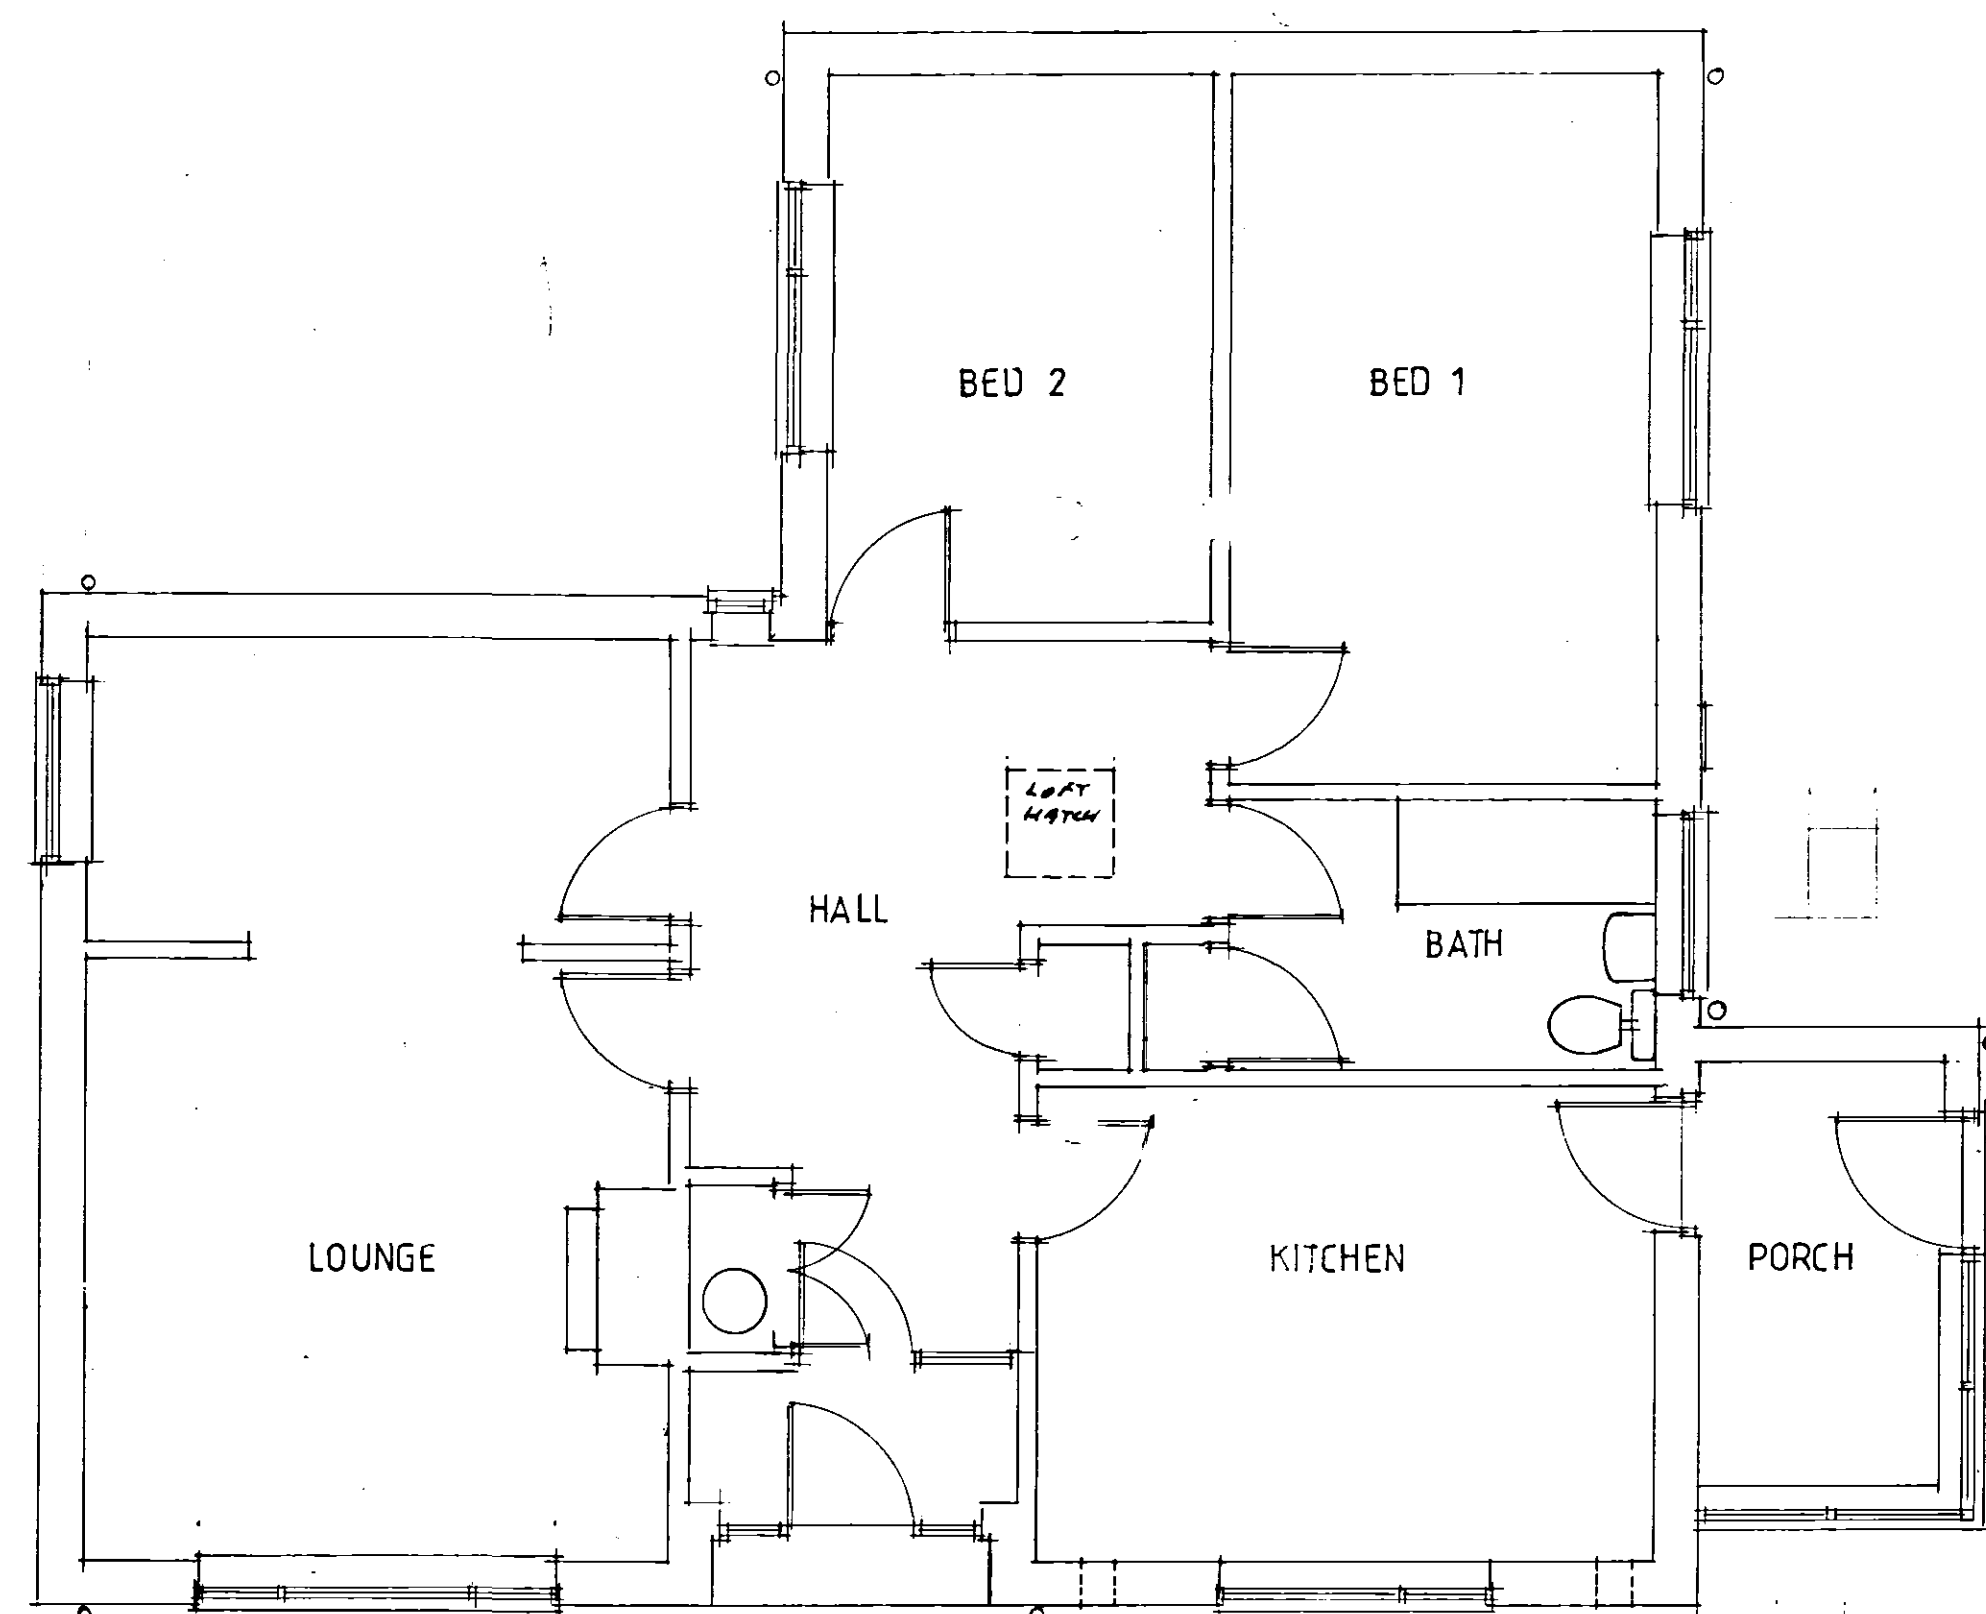

PLAN 1-50

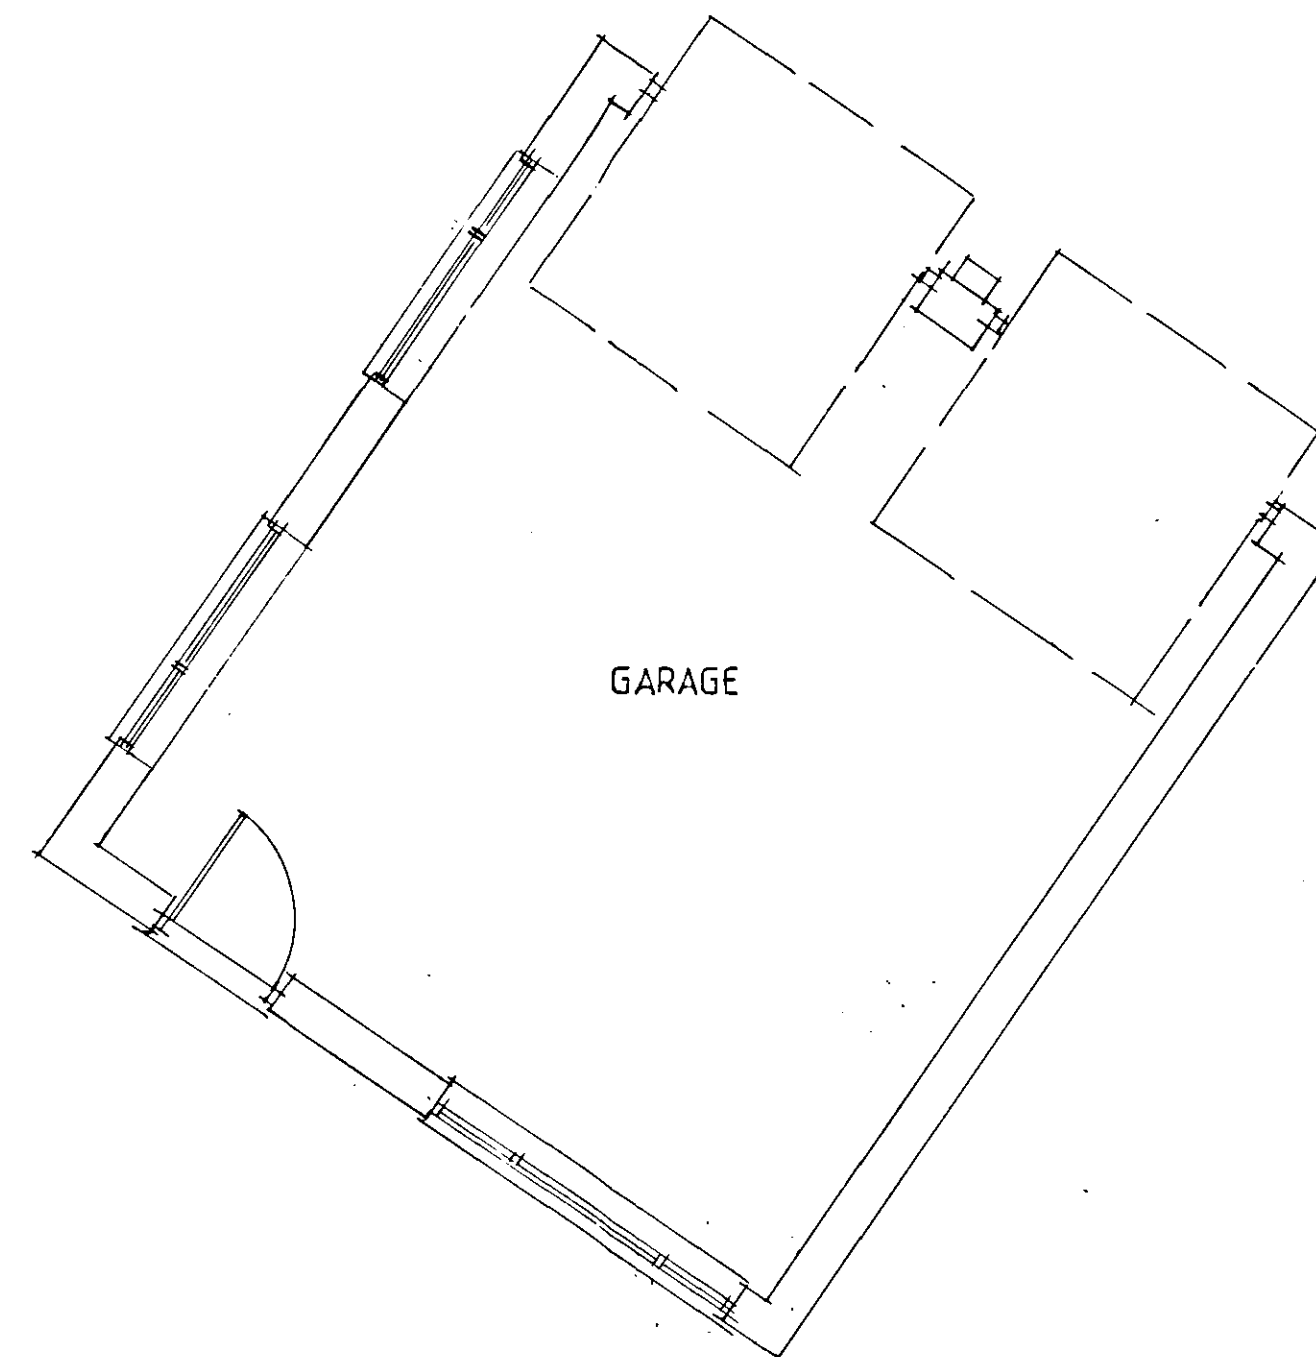

GARAGE

Contractor To Check All Dimensions
On Site Before Work Commences.

Rev.	Date.	Init.	Revision Details.
1	20-11-07	AS	ASB SITE SURVEY

R. BOOR DRAUGHTSMAN

26 Fengate
Moulton Chapel
Spalding
Lincolnshire
PE12 0XL
Phone & Fax:
01406 380279

Project:
MR A. D. BOOR.
16 FLAXMILL LANE, PINCHBECK.

Drawing:
PLAN AS EXISTING

Scale:
AS SHOWN

Drawing No.
3292-1

Drawn:
Date: FEB 2007

Rev. 1