



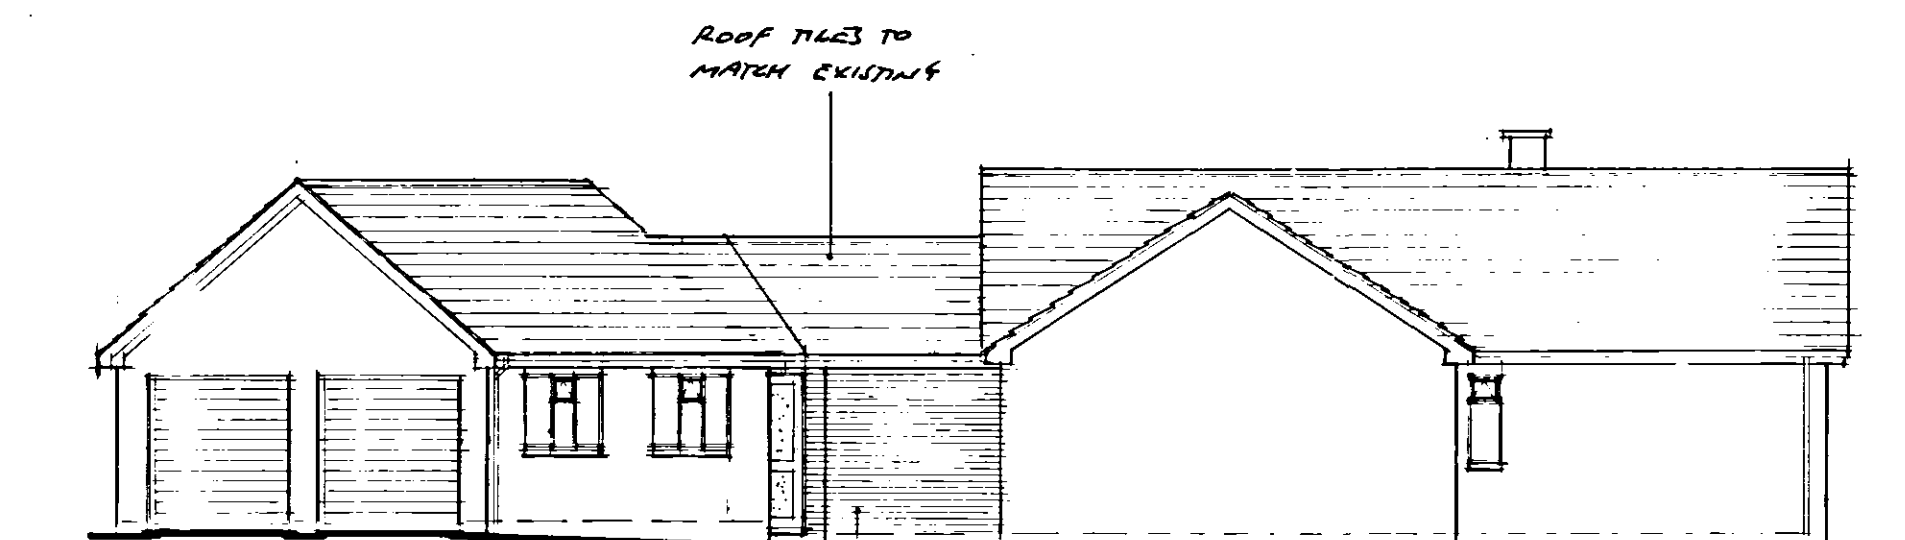


NORTH 1-100

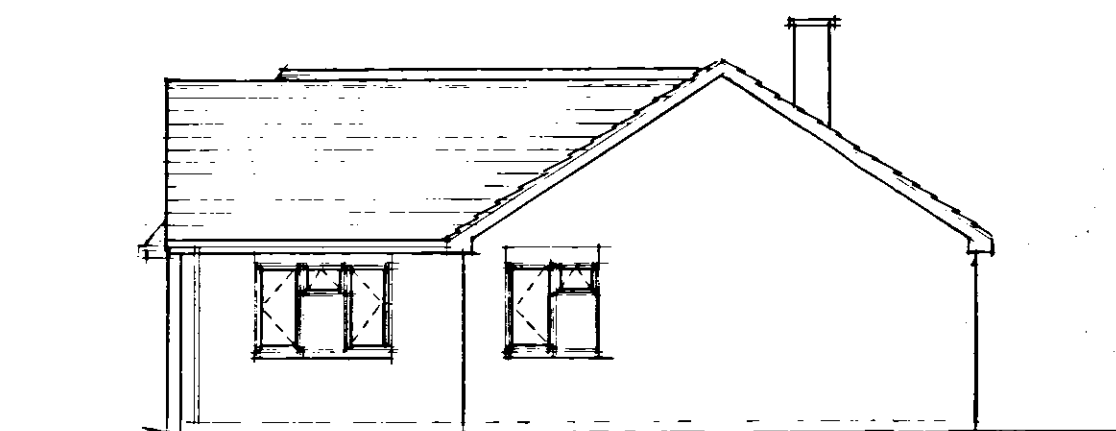

WEST 1-100




SOUTH 1-100

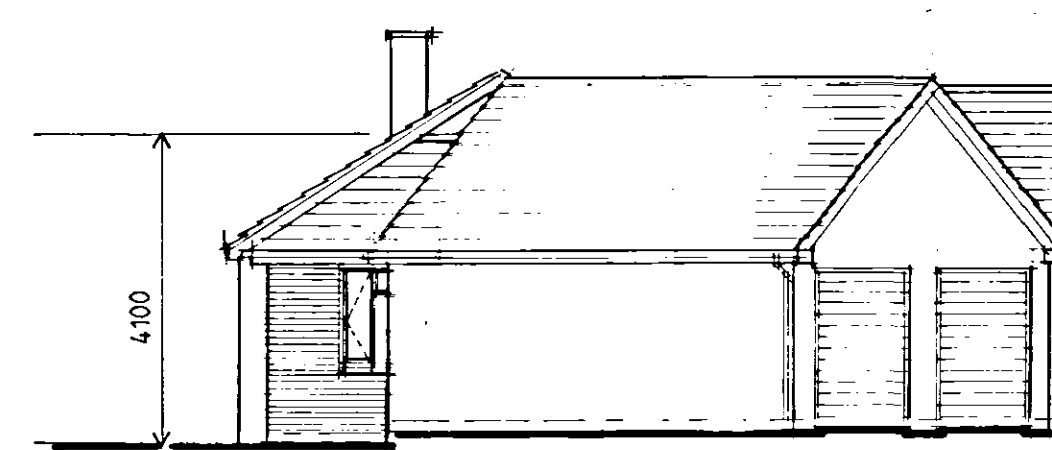


EAST 1-100



LOCATION PLAN 1-2500

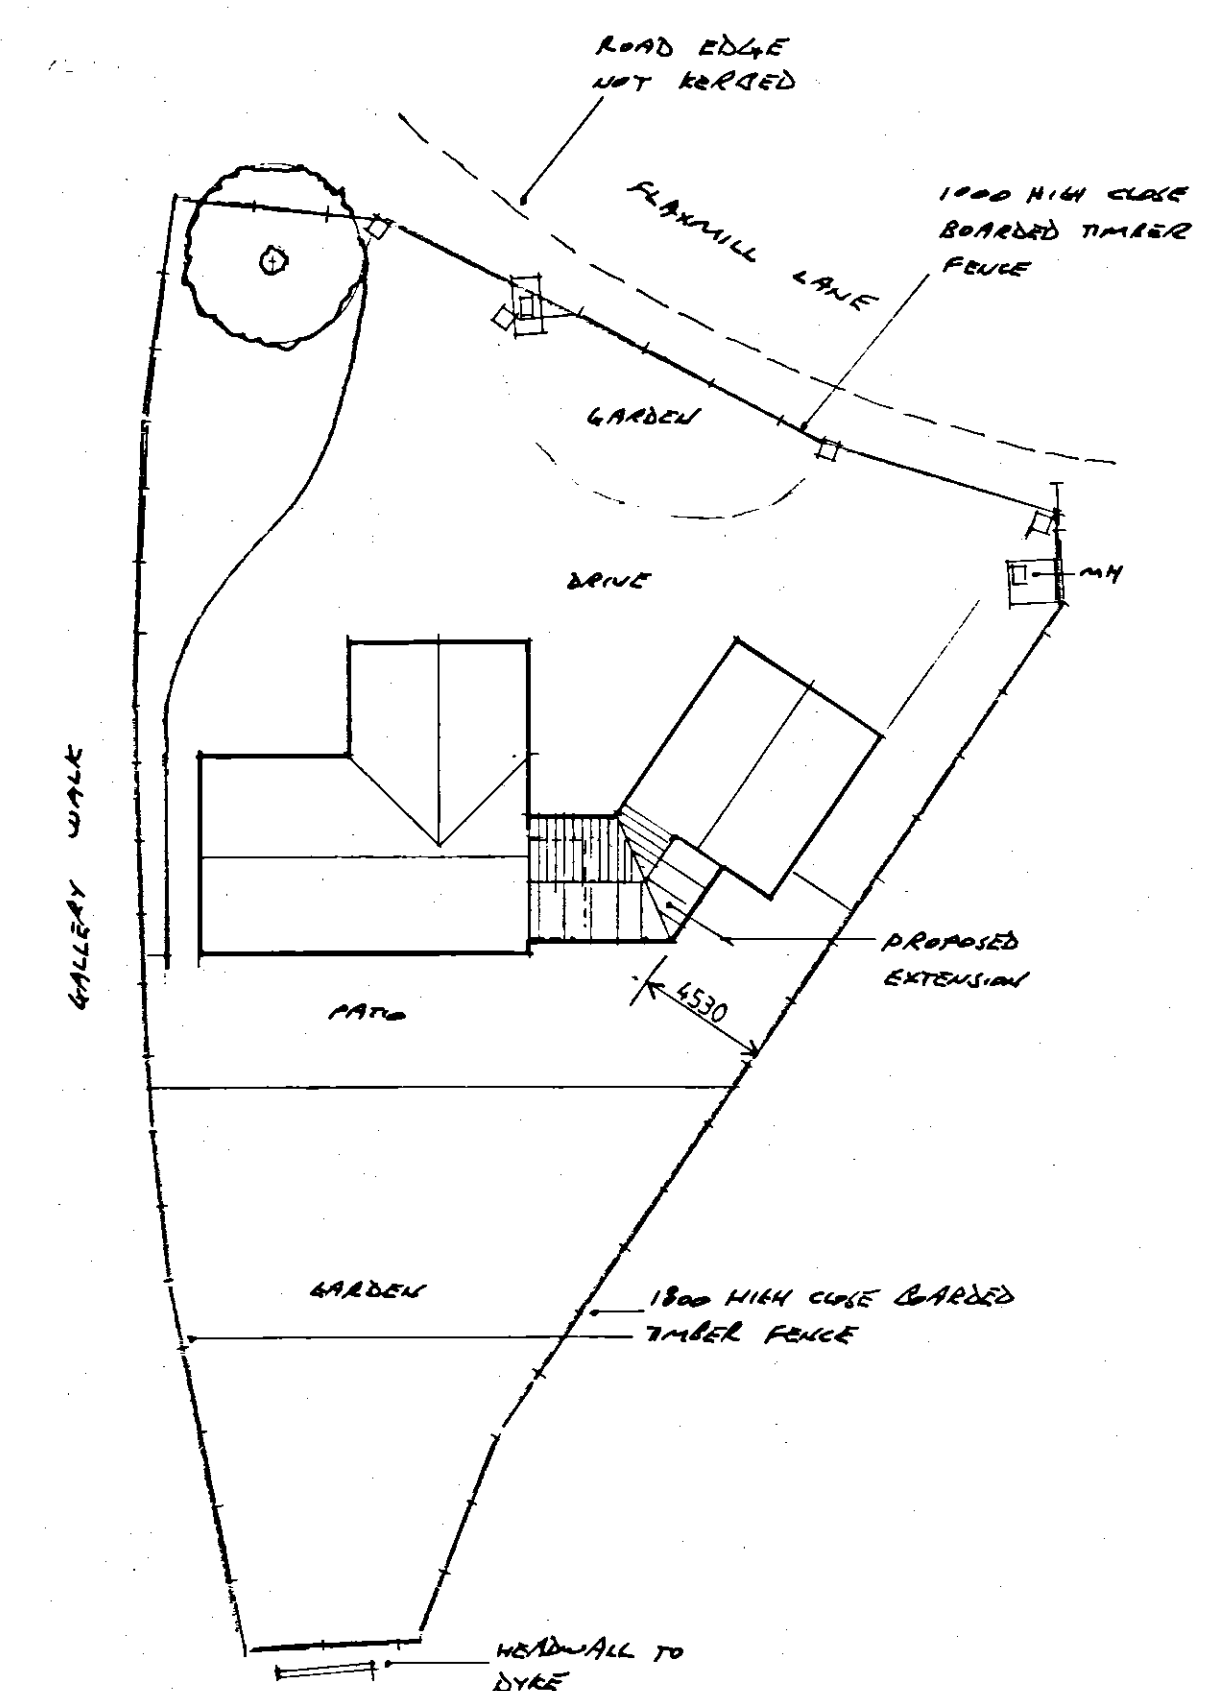

SITE PLAN 1-250

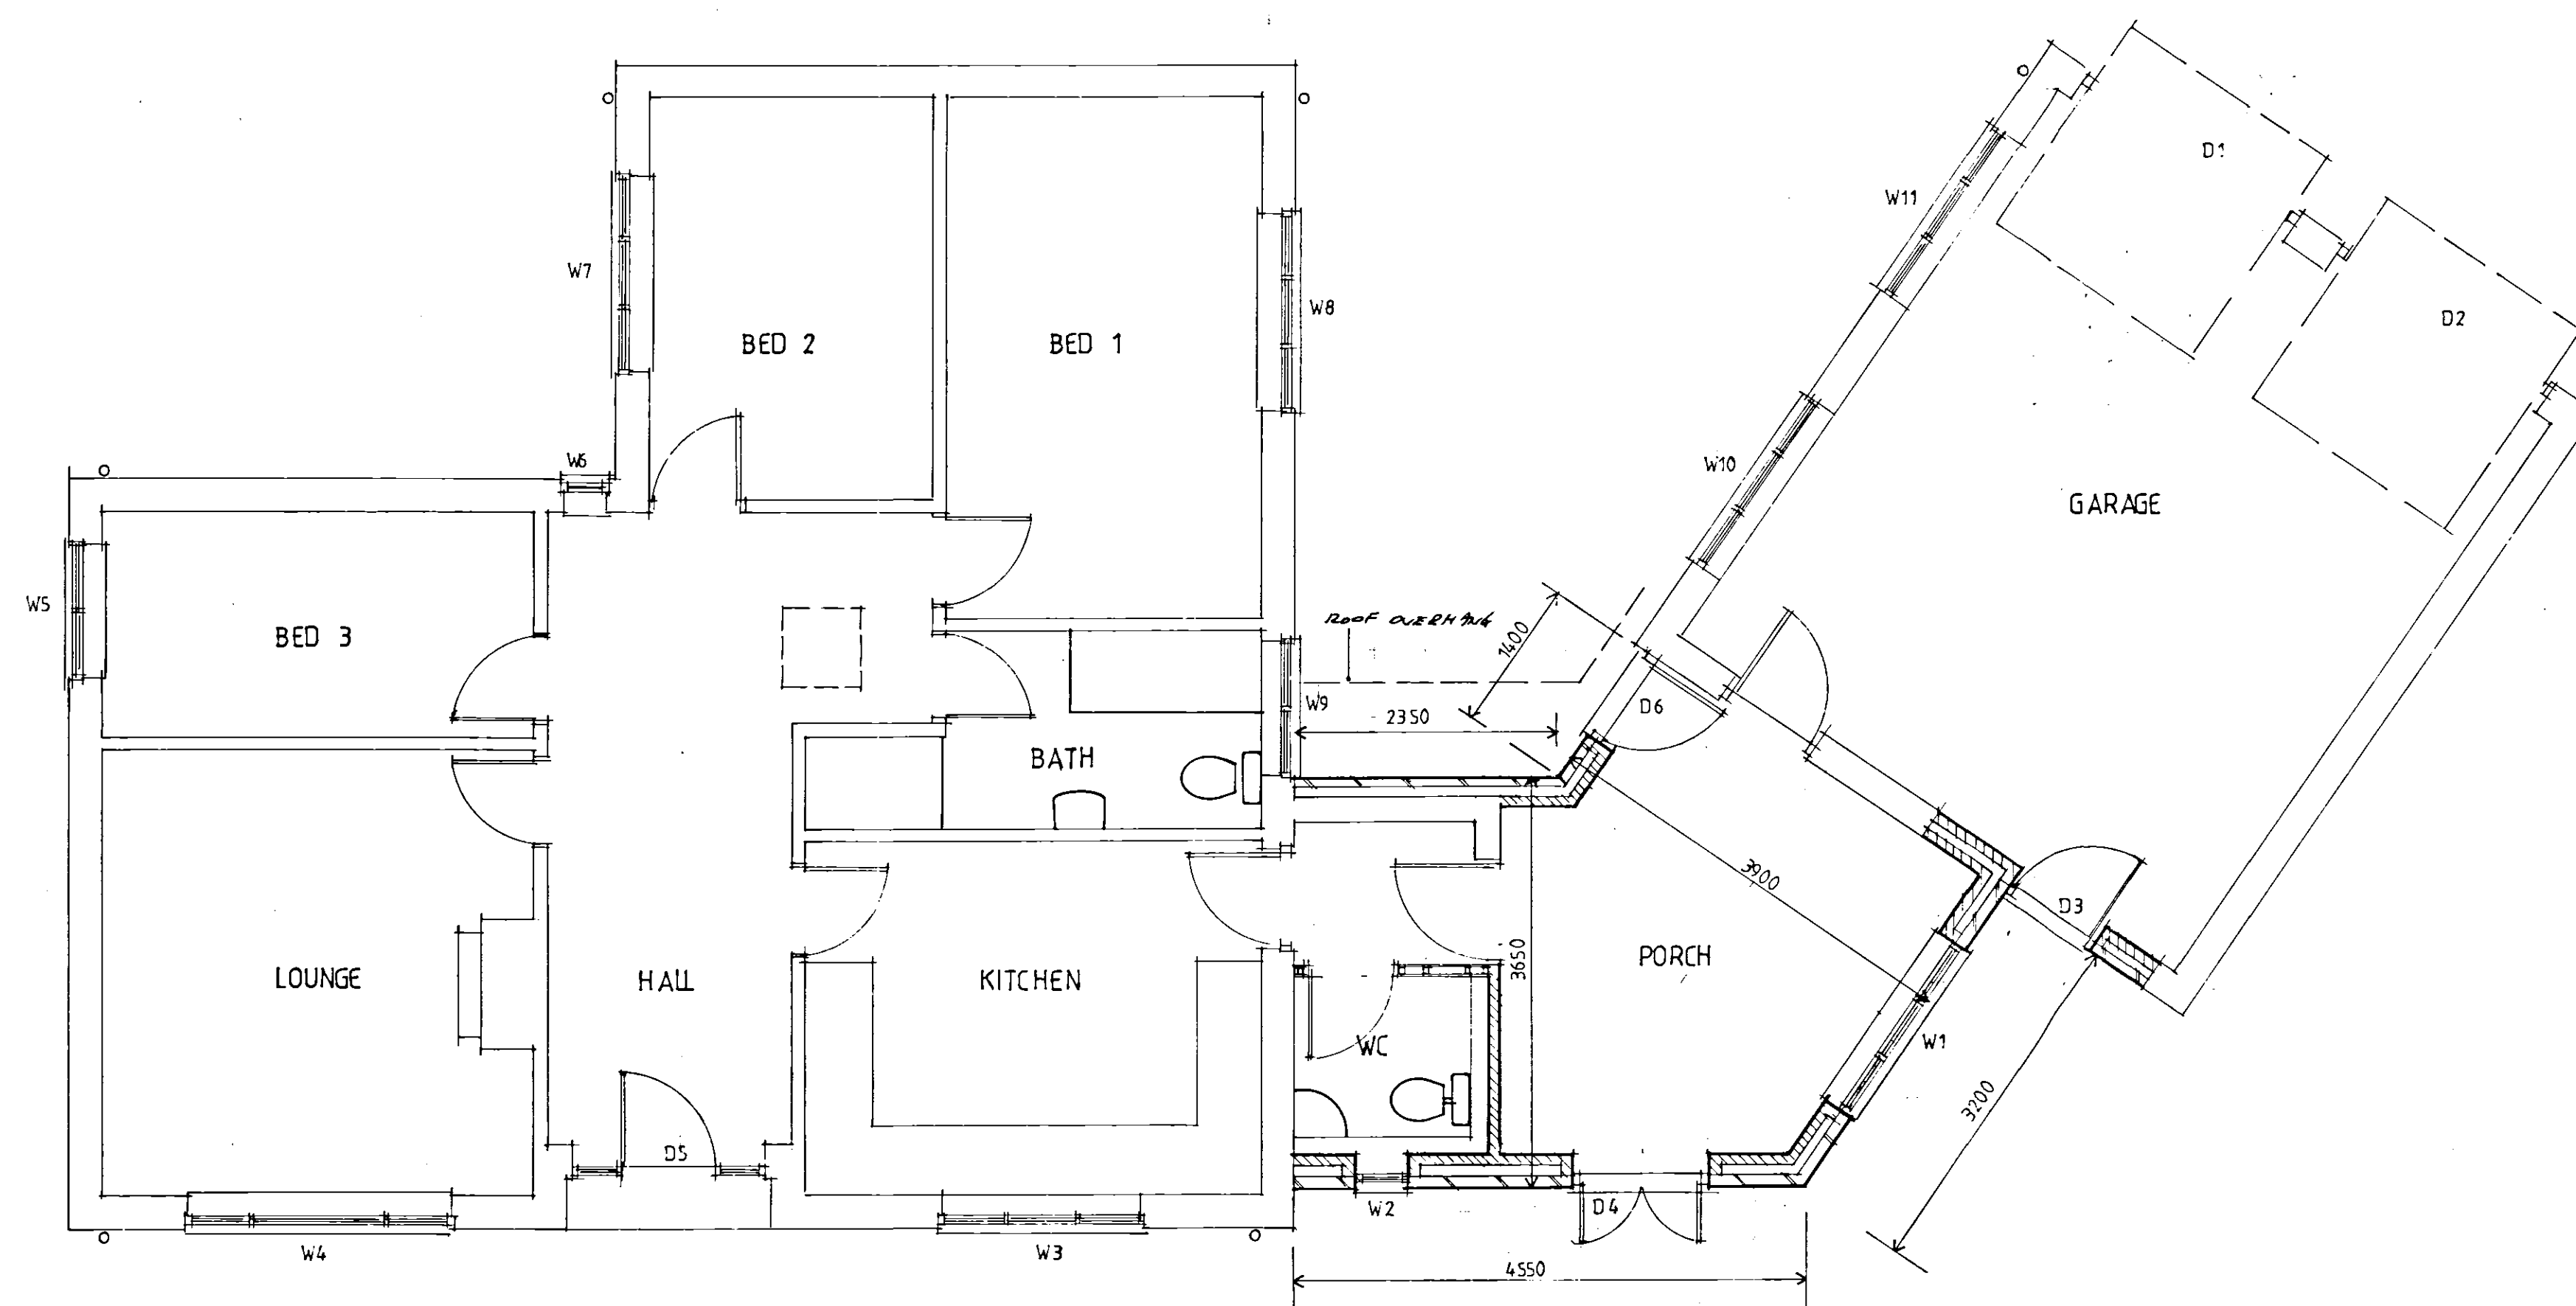

PLAN 1-50

SHDC
Planning & Development
14 JAN 2008
Ref: 0053/08

**DETERMINED
PLAN**

Contractor To Check All Dimensions On Site Before Work Commences.			
Rev.	Date.	Init.	Revision Details.
A	9-1-08	PLANNING	
R. BOOR DRAUGHTSMAN 26 Fengate Moulton Chapel Spalding Lincolnshire PE12 0XL Phone & Fax: 01406 380279			
Project: MR A. D. BOOR 16 FLAXMILL LANE, PINCHBECK. PROPOSED EXTENSION.			
Drawing: PLAN AS PROPOSED			
Scale: AS SHOWN		Drawing No. 3292-6	
Date: NOV 07		Drawn: Rev. A	