




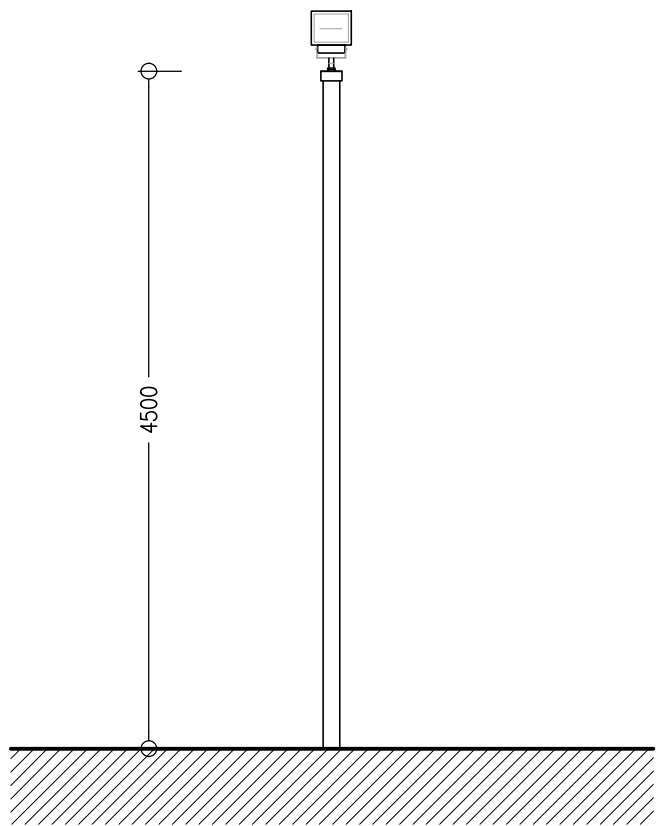


LIGHTING ELEVATION
SCALE 1:50

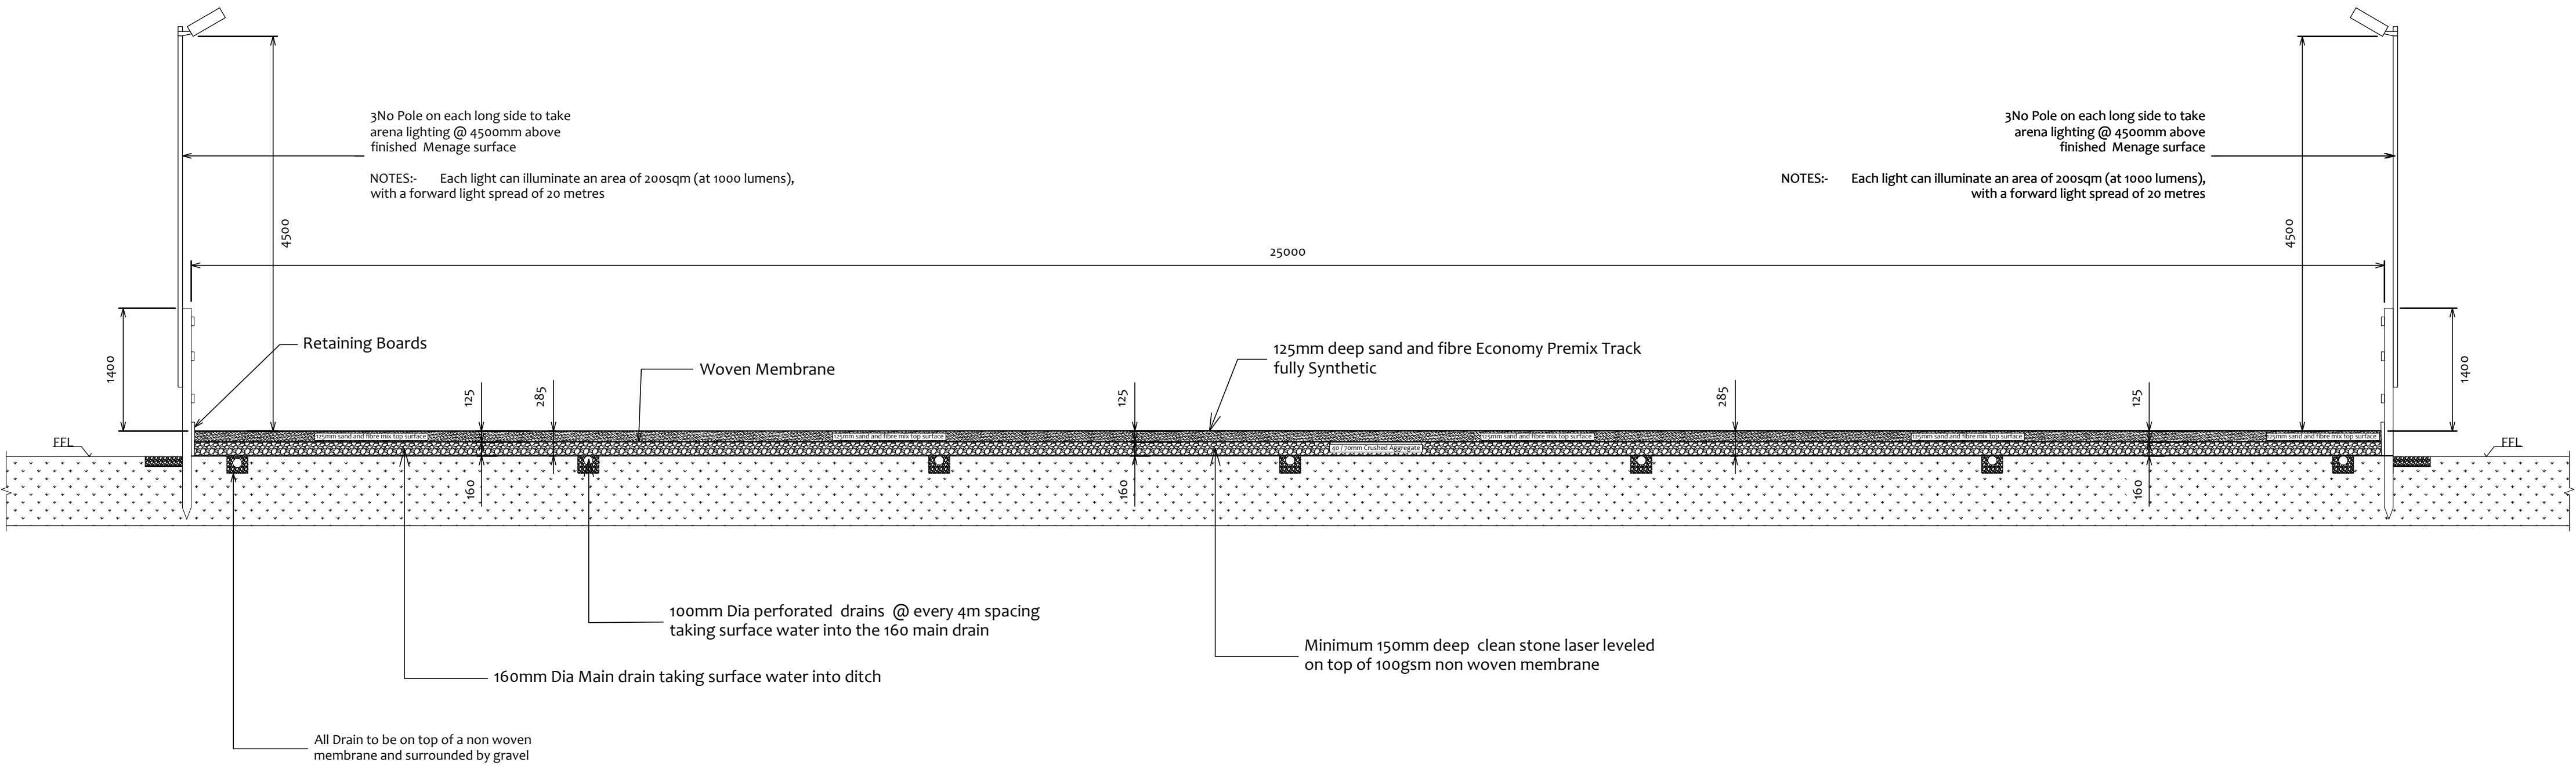


PROPOSED SECTION A-A
SCALE 1:50

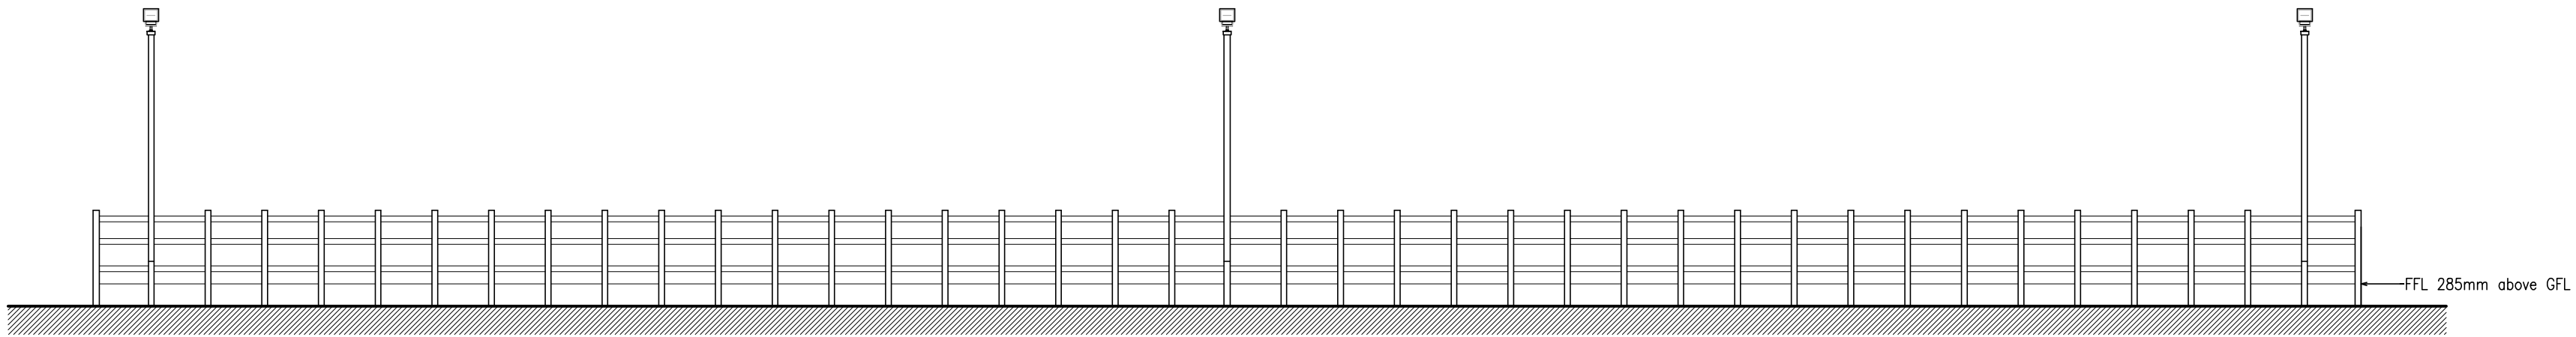

PROPOSED SITE ELEVATION
SCALE 1:100

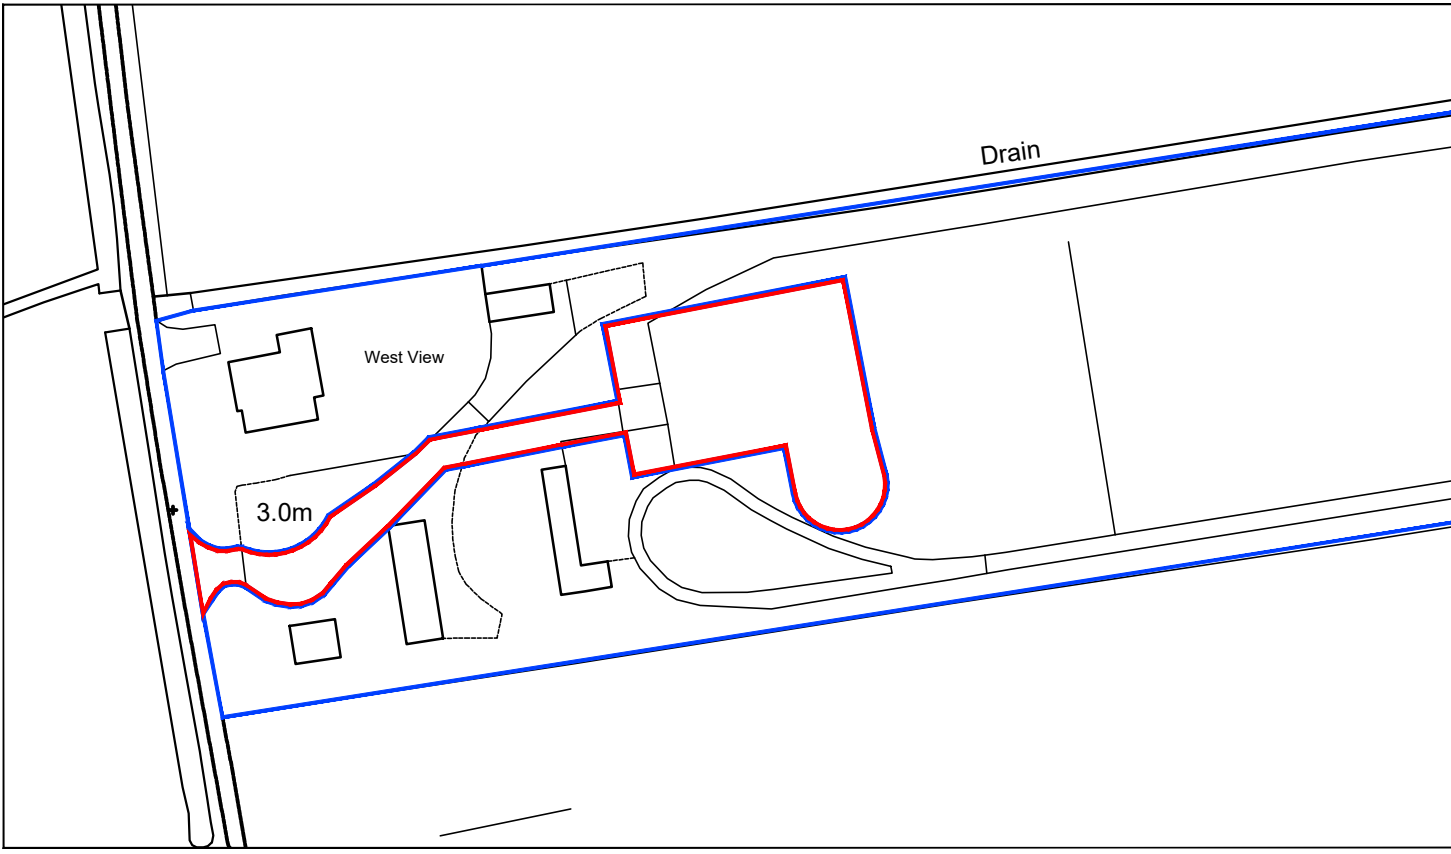

LOCATION PLAN
SCALE 1:1250

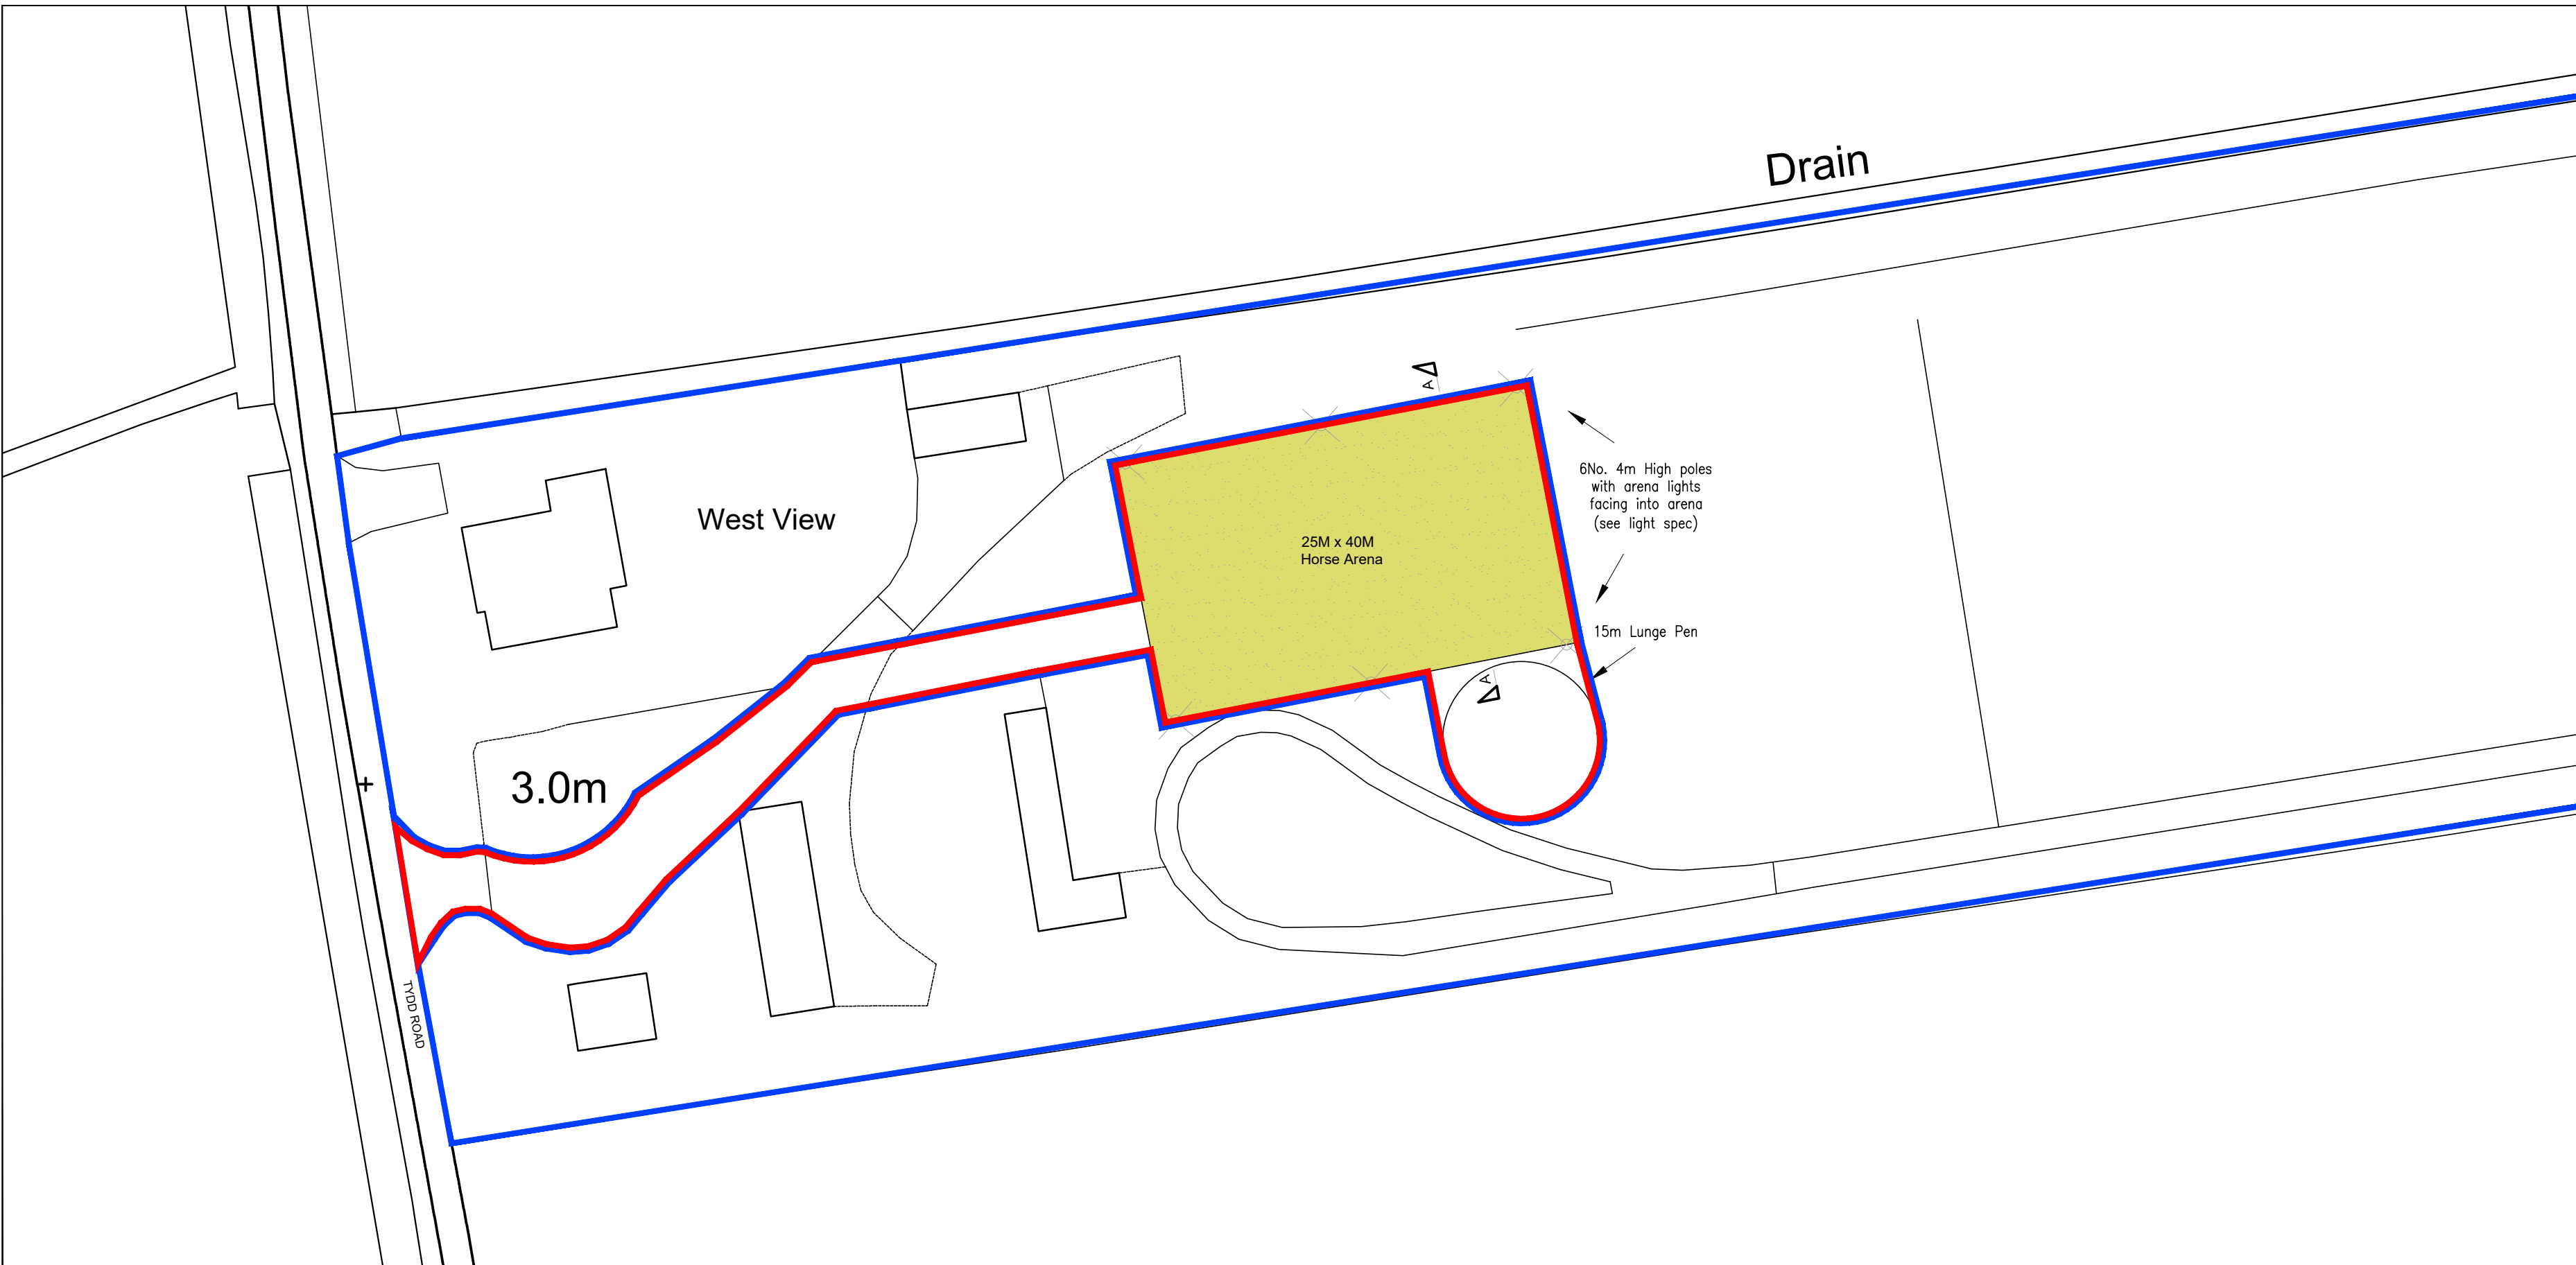

SITE PLAN
SCALE 1:500

REVISION:

Peter Humphrey Associates Ltd.
ARCHITECTURAL DESIGN AND BUILDING

PROJECT
PROPOSED HORSE ARENA
WEST VIEW
TYDD ROAD
WEST PINCHBECK
SPALDING

DRAWING
PLANNING

CLIENT
Mr Crawford

DATE: Jan 2020 SCALE: As Shown JOB No: 6124/PL01

DO NOT SCALE FROM THIS DRAWING
COPYRIGHT: THIS DRAWING MUST NOT BE ISSUED, LOANED OR COPIED
WITHOUT THE CONSENT OF PETER HUMPHREY ASSOCIATES LTD.

Peter Humphrey Associates Ltd.
ARCHITECTURAL DESIGN AND BUILDING
TELEPHONE 01945 466966
E-MAIL: info@peterhumphrey.co.uk

31 Old Market, Wisbech, Cambs
PE13 1NB

Building
Control
Certificate
Granted 15/08/10
Quoted Within 20'0