






Front Elevation

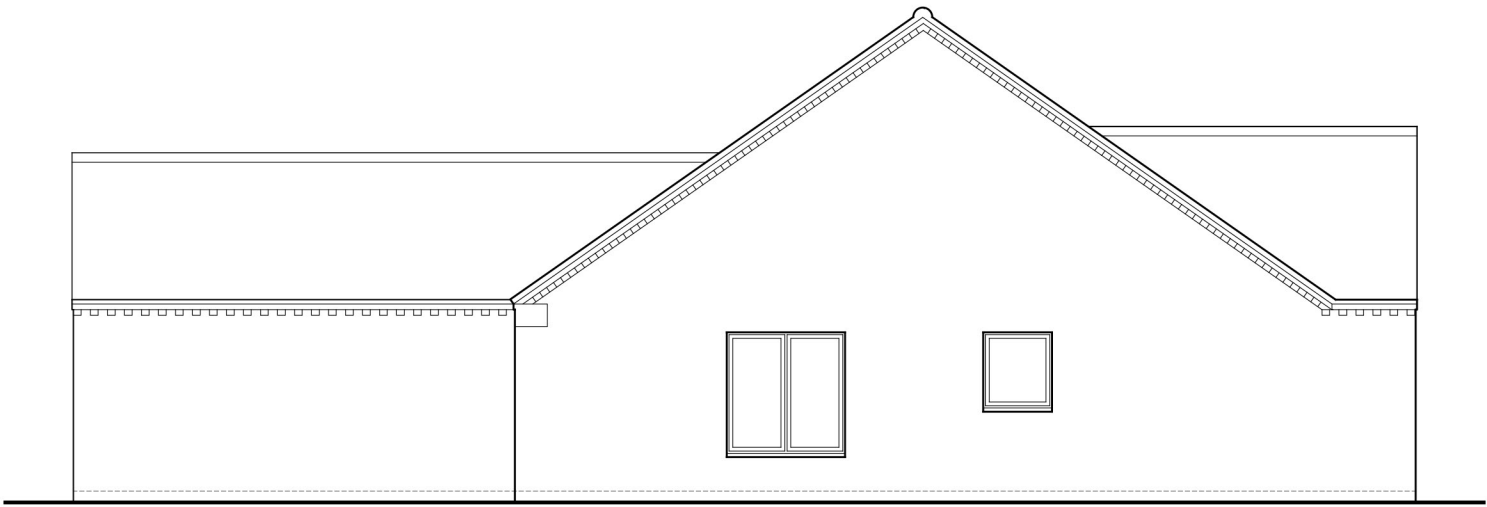


Side Elevation

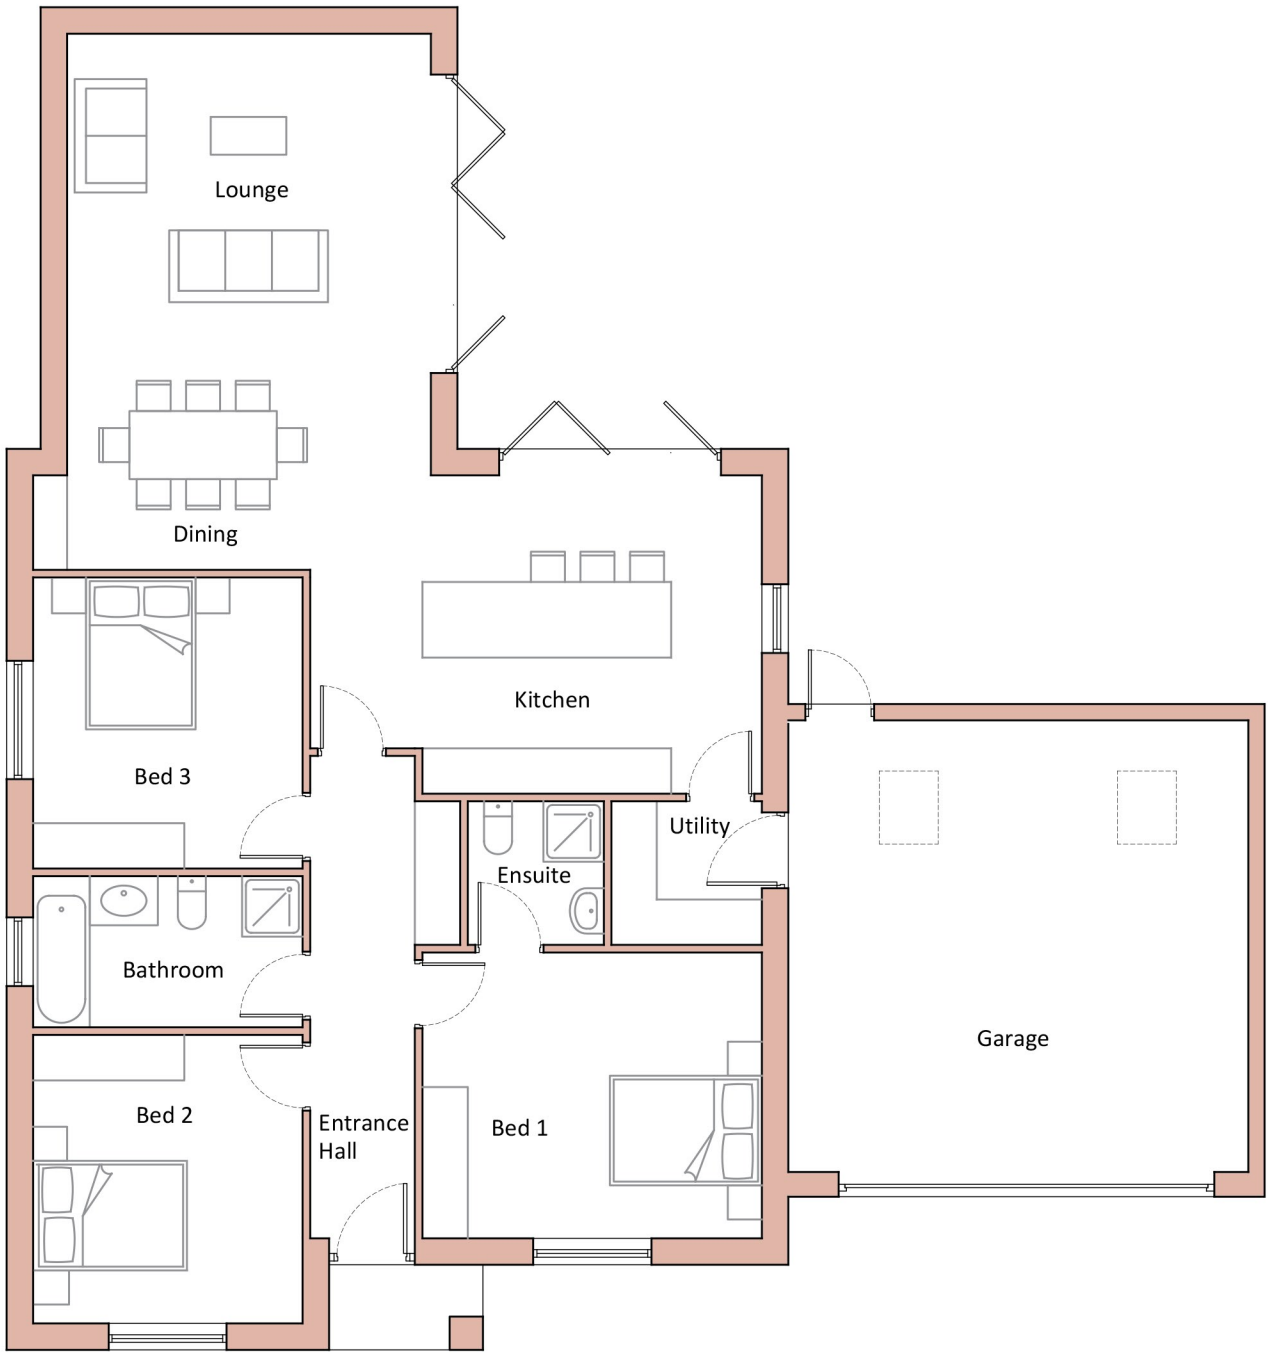

Plan

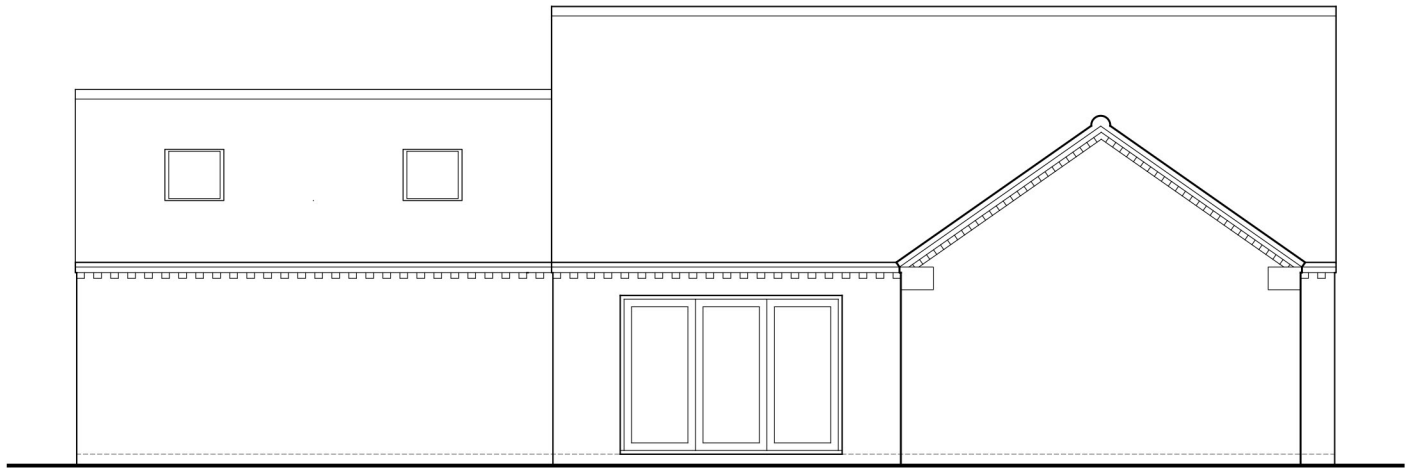

Rear Elevation

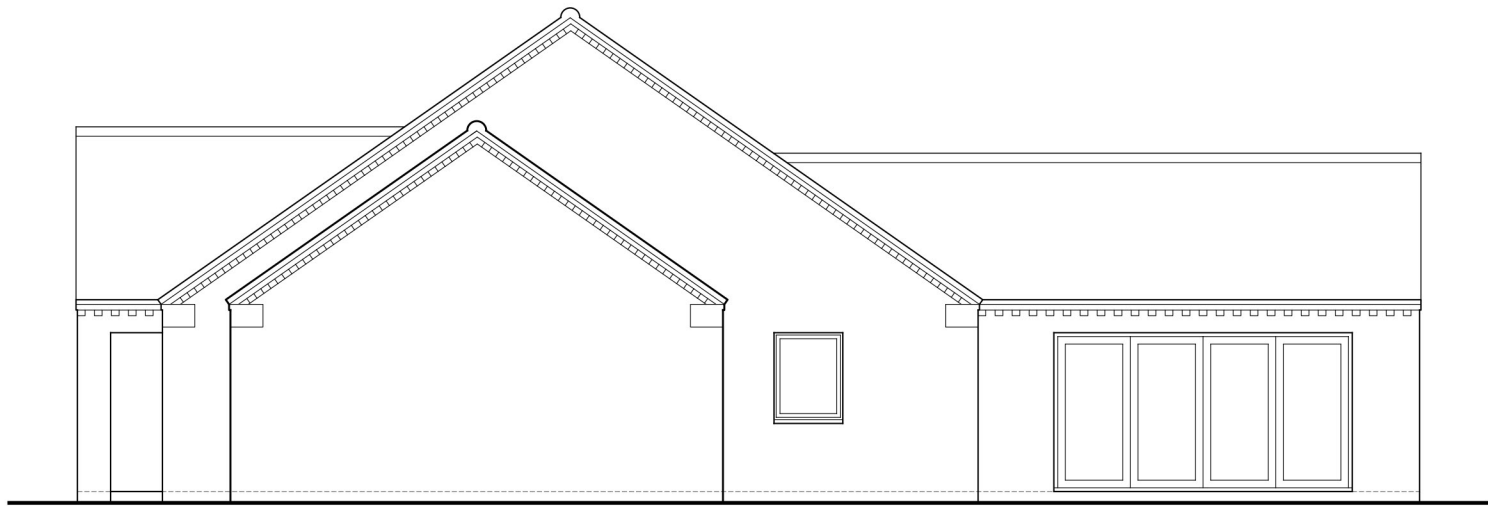

Side Elevation

Notes

Copyright
© Robert Doughty Consultancy Limited.
All rights described in the Copyright, Designs and Patents Act 1988 have been asserted.

Ordnance Survey Map
© Crown Copyright. OS Licence No: AR 100010613.

Dimensions
All dimensions shown are for the purposes of obtaining the relevant planning permission only.

CDM 2015
This drawing is for illustrative purposes and/or obtaining the relevant planning permission only. It should not be used for construction and accordingly, risk identification under the Construction (Design & Management) Regulations 2015 has not been undertaken.

0 1 2 3 4 5m			
-	-	-	-
Rev	By	Description	Date
Current revision checked by: -			

rdc

Robert Doughty Consultancy

32 High Street, Helpington
Sleaford, Lincolnshire, NG34 0RA

Tel: 01529 421646
Email: admin@rdc-landplan.co.uk
Web: www.rdc-landplan.co.uk

Client

Keston Fields Limited

Project

Keston Fields
Pinchbeck, Spalding

Drawing

House Type B Plan & Elevations

Scale @ A2

1: 100

Date

21/01/26

Drawn By

NG

Checked By

-

Job Number

1662-1

Status

FP

Purpose of Issue

Planning

Drawing No.

1662-1_FP_HTB_GA01

Rev

-