






Front Elevation

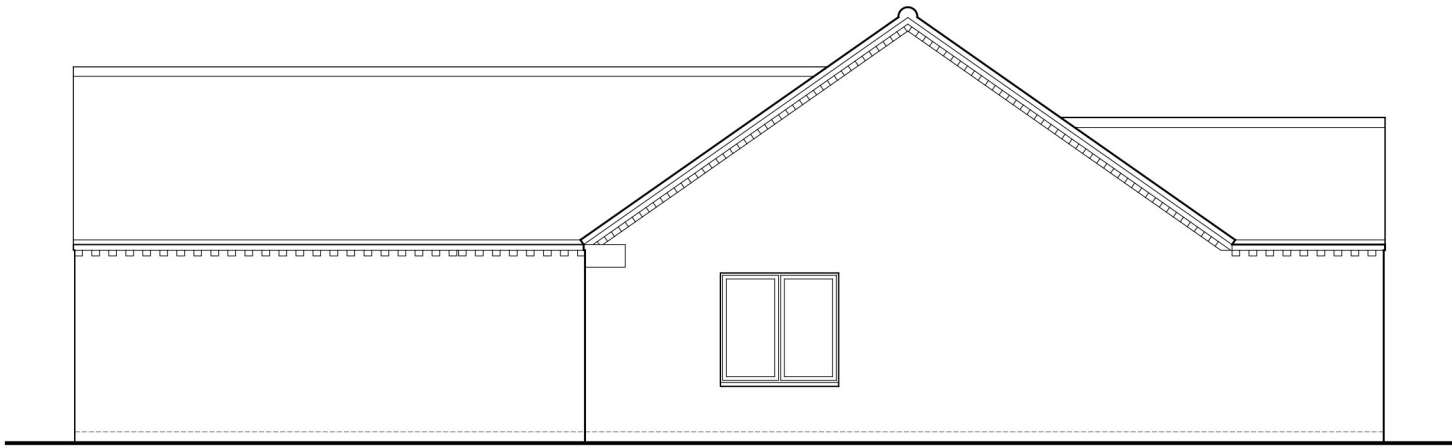


Side Elevation

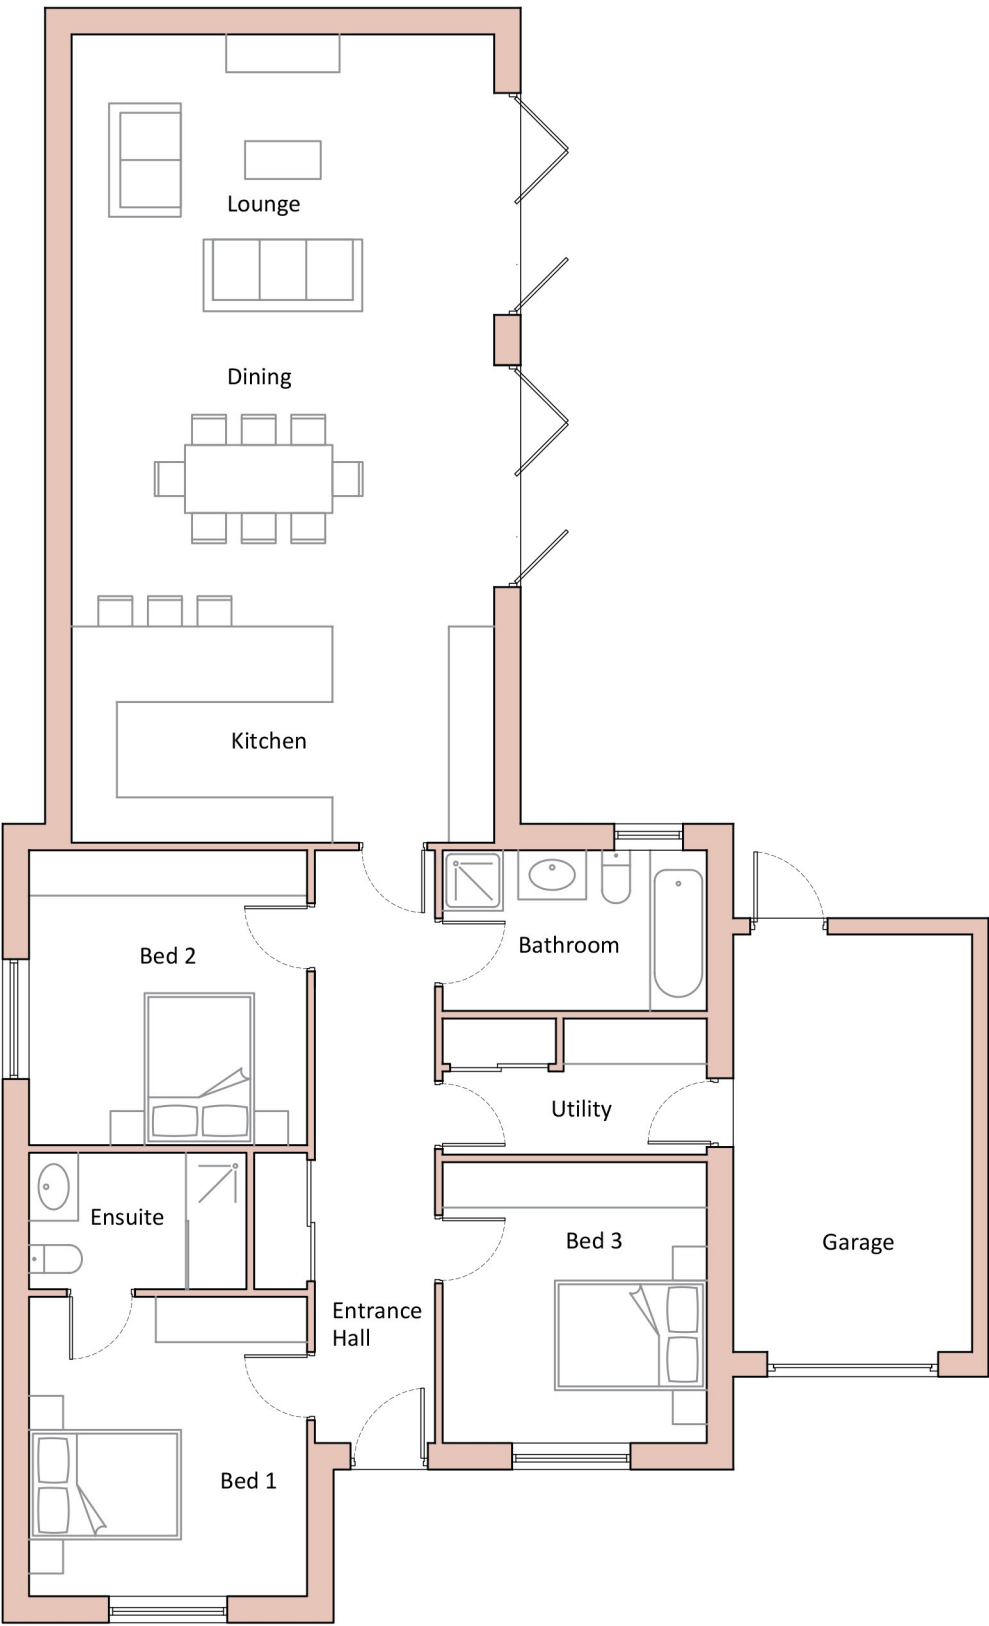

Plan

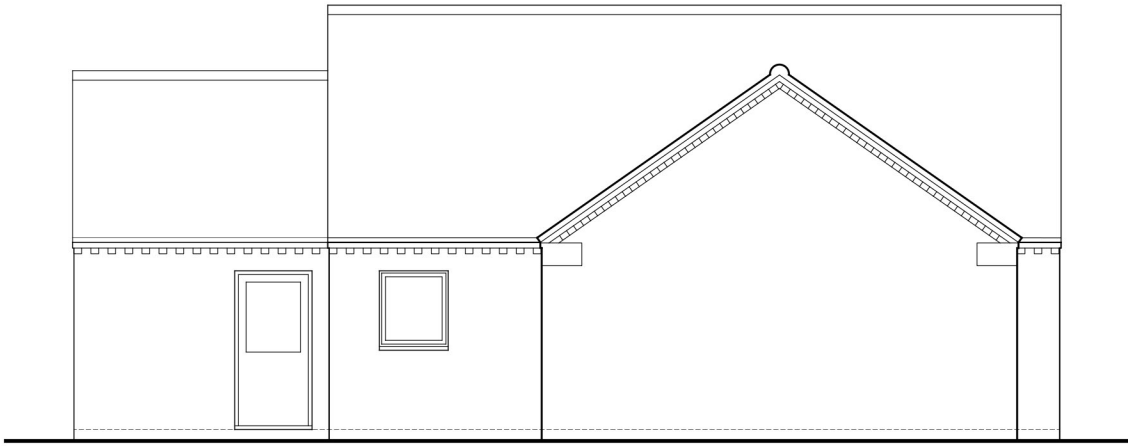

Rear Elevation

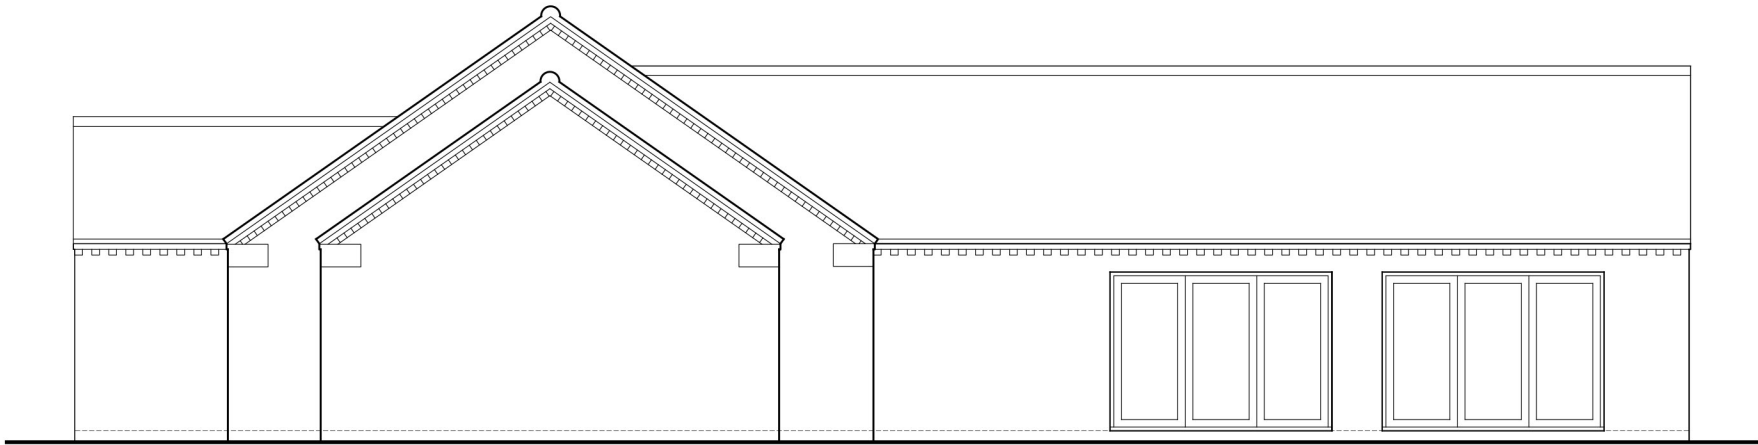

Side Elevation

Notes

Copyright
© Robert Doughty Consultancy Limited.
All rights described in the Copyright, Designs and Patents Act 1988 have been asserted.

Ordnance Survey Map
© Crown Copyright. OS Licence No: AR 100010613.

Dimensions
All dimensions shown are for the purposes of obtaining the relevant planning permission only.

CDM 2015
This drawing is for illustrative purposes and/or obtaining the relevant planning permission only. It should not be used for construction and accordingly, risk identification under the Construction (Design & Management) Regulations 2015 has not been undertaken.



Rev	By	Description	Date
-	-	-	-

Current revision checked by: -

rdc
Robert Doughty
Consultancy

32 High Street, Helpingsham
Sleaford, Lincolnshire, NG34 0RA

Tel: 01529 421646
Email: admin@rdc-landplan.co.uk
Web: www.rdc-landplan.co.uk

Client
Keston Fields Limited

Project
Keston Fields
Pinchbeck, Spalding

Drawing
House Type C Plan & Elevations

Scale @ A2 1: 100		Date 21/01/26	
Drawn By NG		Checked By -	
Job Number 1662-1	Status FP	Purpose of Issue Planning	

Drawing No. 1662-1_FP_HTC_GA01		Rev -	
--	--	-----------------	--