




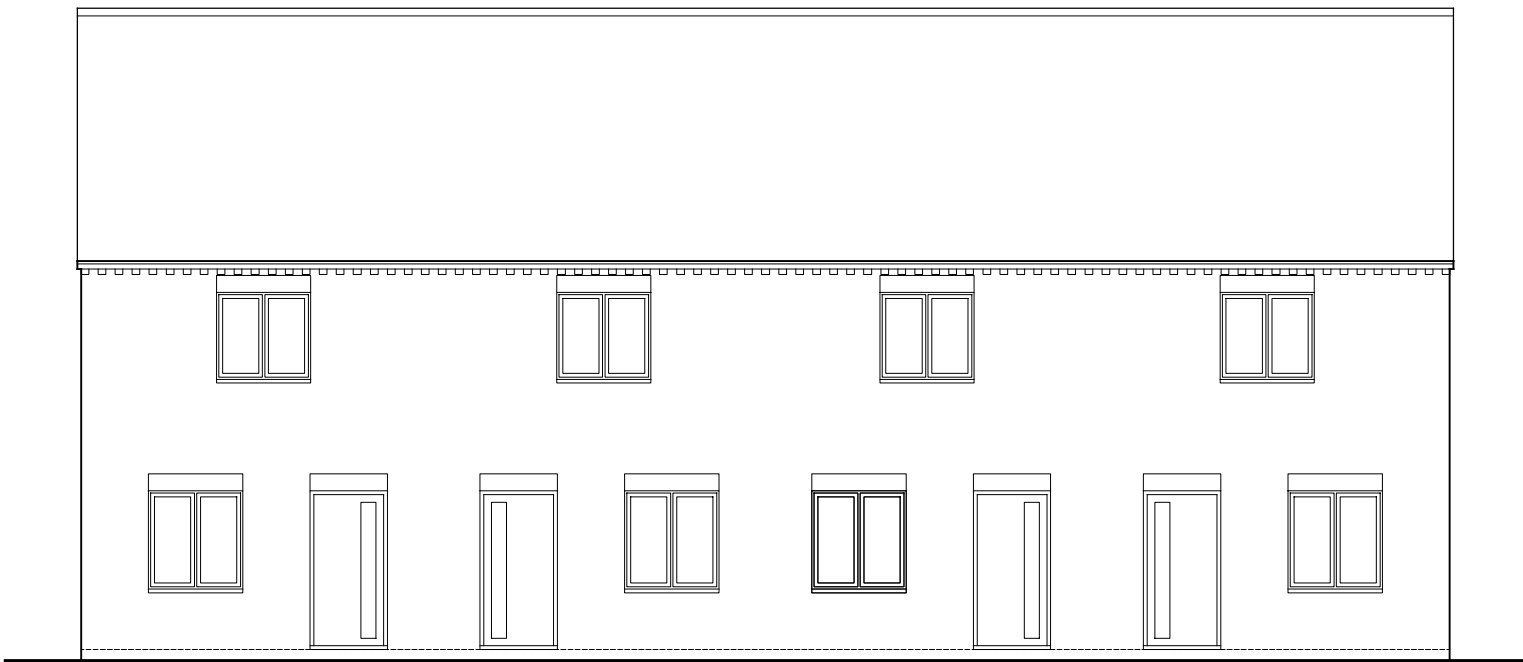


Front Elevation

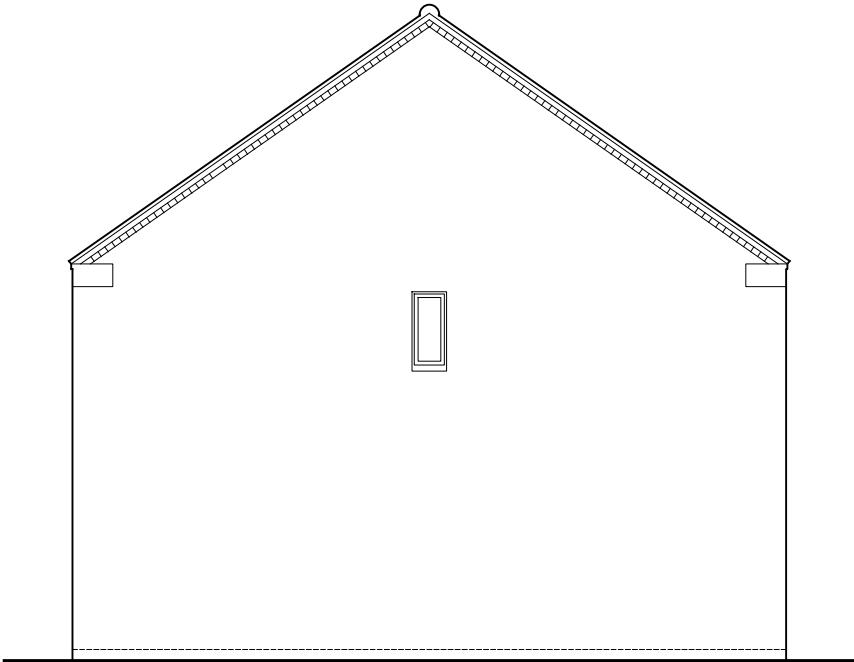


Side Elevation

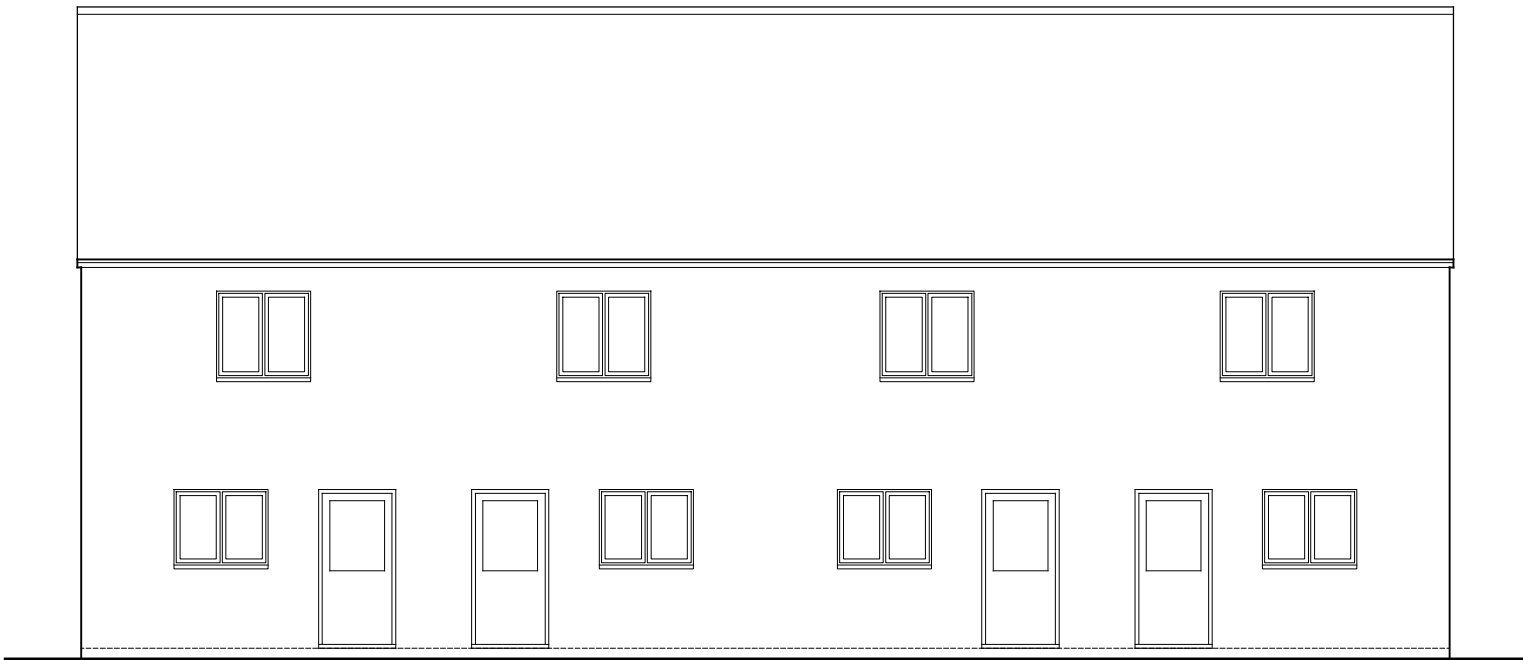


Rear Elevation

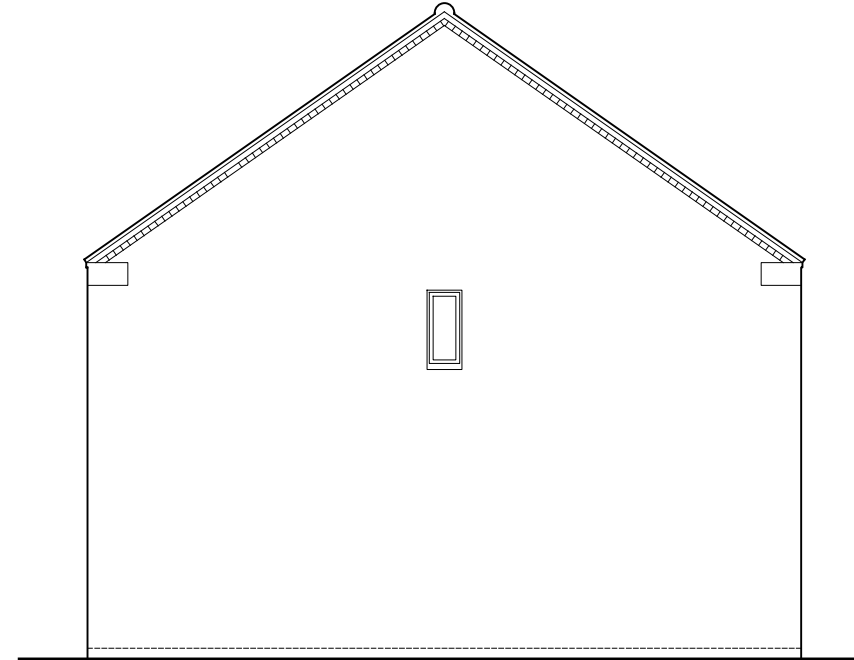

Side Elevation

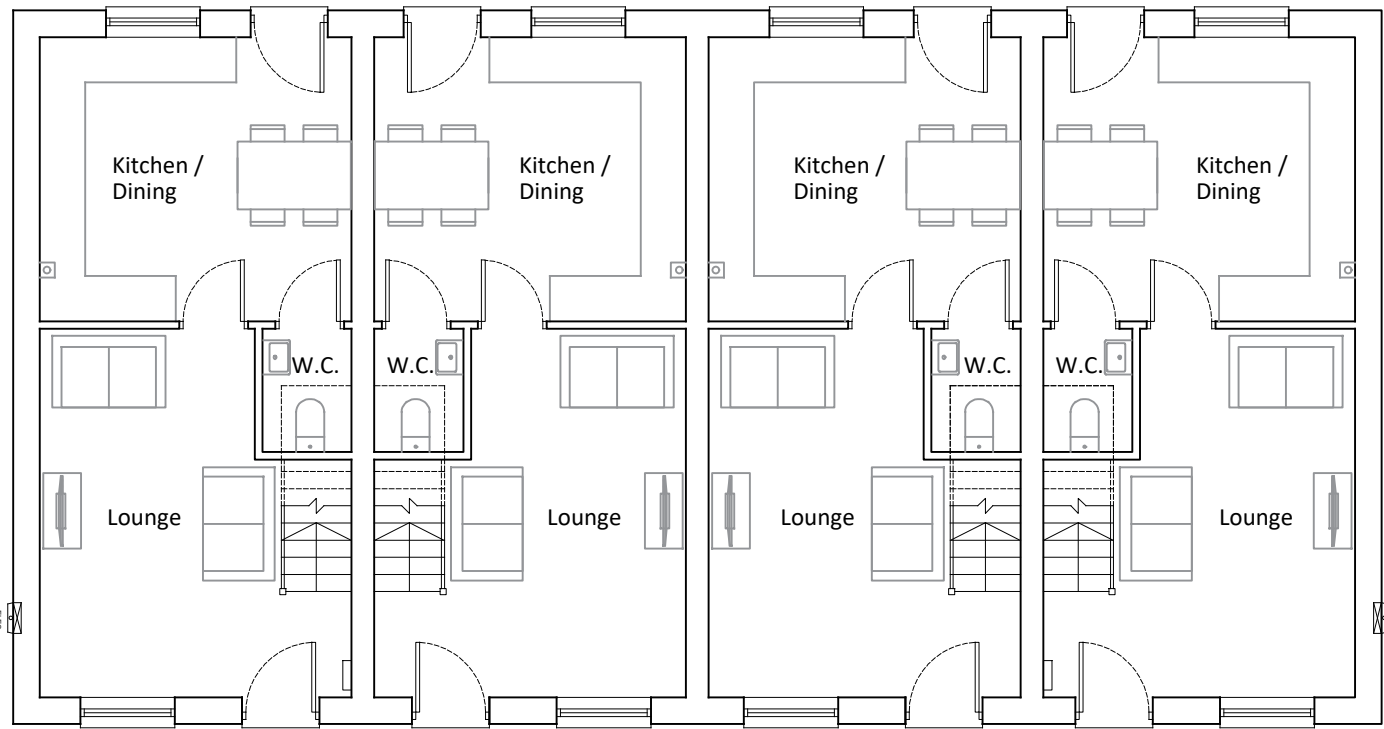

Ground Floor Plan

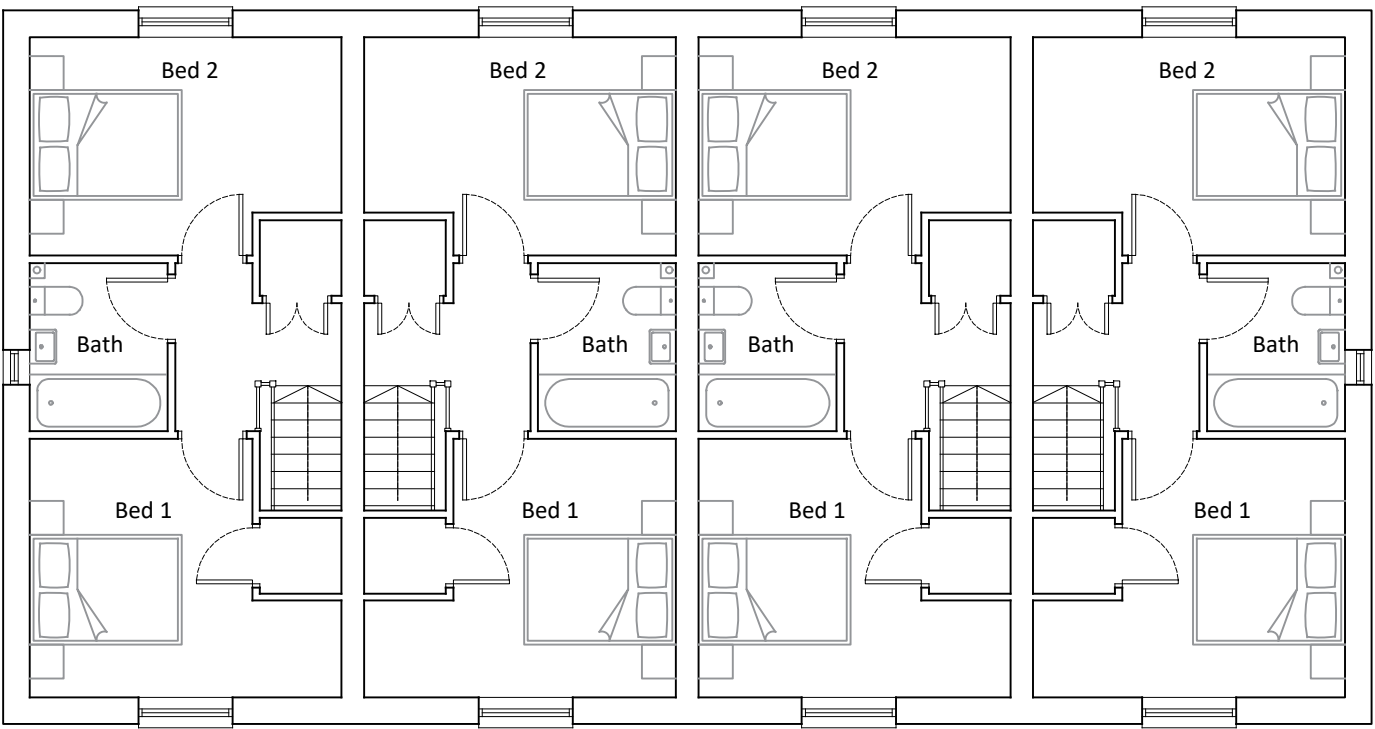

First Floor Plan


Notes

Copyright
© Robert Doughty Consultancy Limited.
All rights described in the Copyright, Designs and Patents Act 1988 have been asserted.

Ordnance Survey Map
© Crown Copyright. OS Licence No: AR 100010613.

Dimensions
All dimensions shown are for the purposes of obtaining the relevant planning permission only.

CDM 2015
This drawing is for illustrative purposes and/or obtaining the relevant planning permission only. It should not be used for construction and accordingly, risk identification under the Construction (Design & Management) Regulations 2015 has not been undertaken.

 

-	-	-	-
---	---	---	---

Rev	By	Description	Date
-----	----	-------------	------

Current revision checked by: -

rdc
Robert Doughty
Consultancy

32 High Street, Helpington
Sleaford, Lincolnshire, NG34 0RA

Tel: 01529 421646
Email: admin@rdc-landplan.co.uk
Web: www.rdc-landplan.co.uk

Client
Keston Fields Limited

Project
Keston Fields
Pinchbeck, Spalding

Drawing
House Type F Plans & Elevations

Scale @ A2 1: 100	Date 21/01/26
-----------------------------	-------------------------

Drawn By JG/NG	Checked By -
--------------------------	------------------------

Job Number 1662-1	Status FP	Purpose of Issue Planning
-----------------------------	---------------------	-------------------------------------

Drawing No. 1662-1_FP_HTF_GA01	Rev -
--	-----------------