




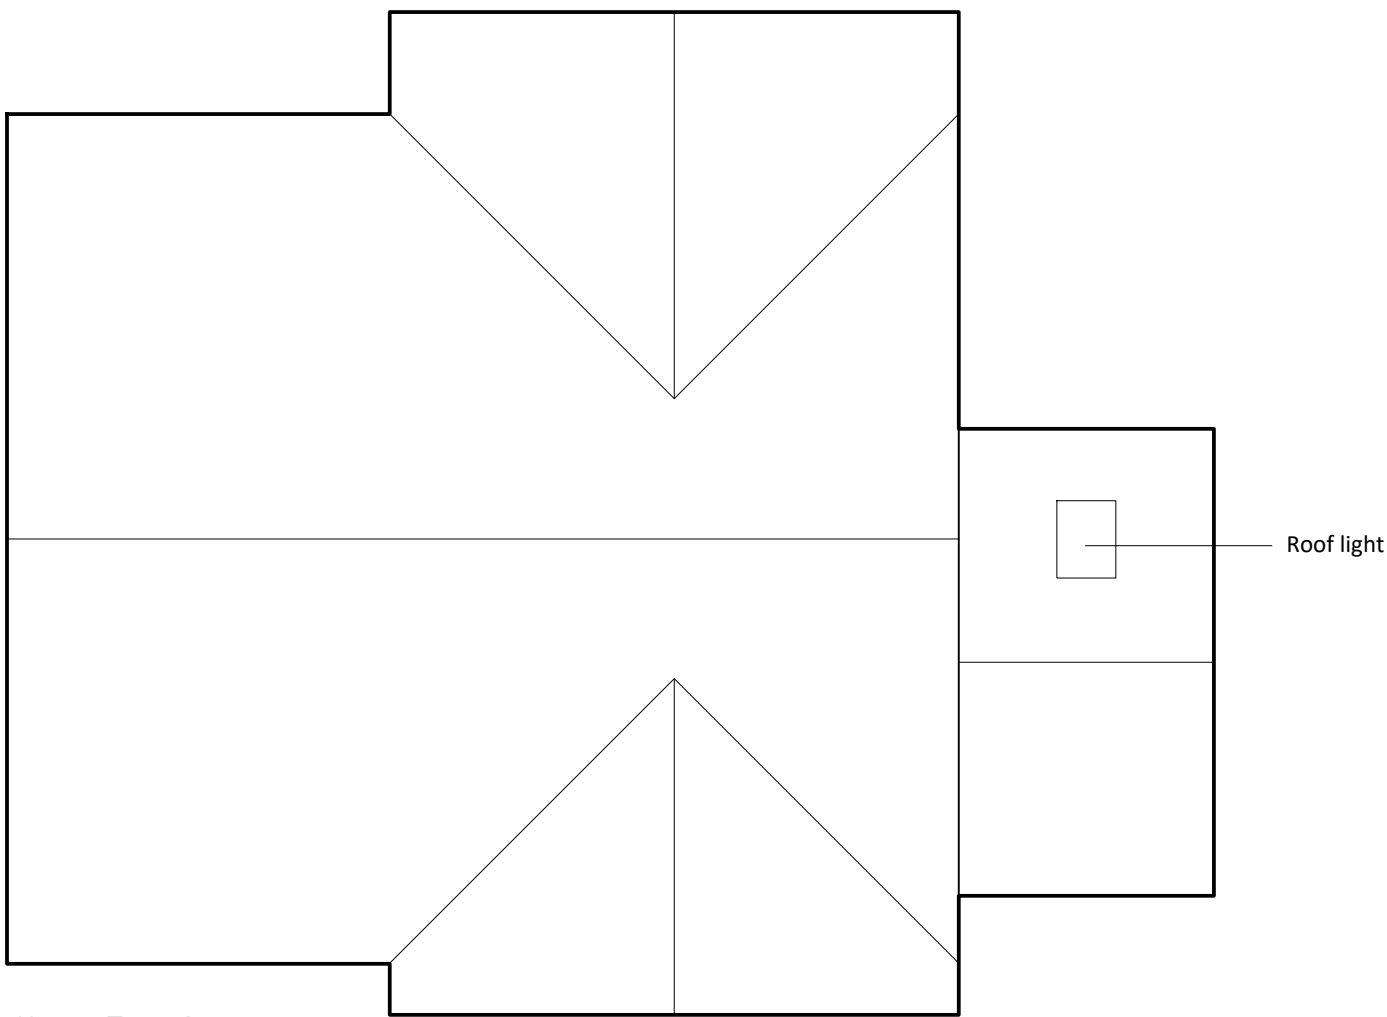


House Type A
Roof Plan

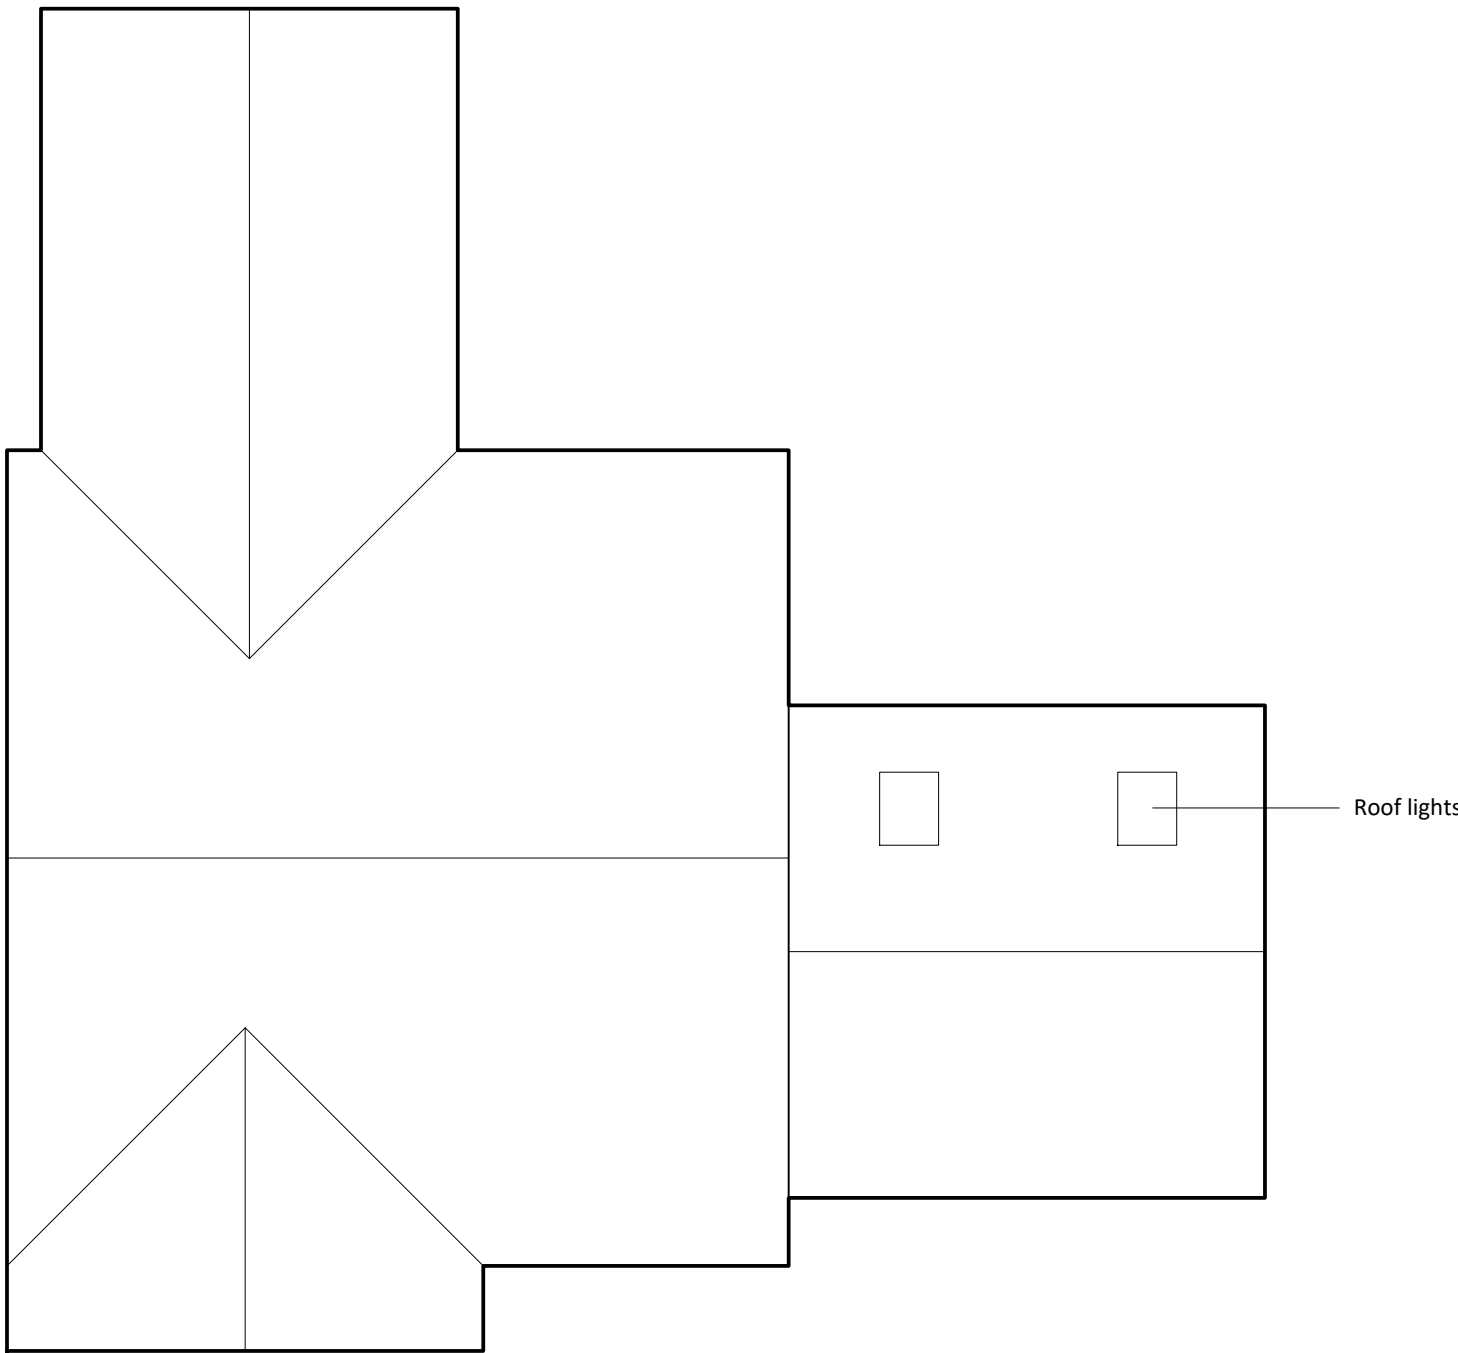


House Type B
Roof Plan

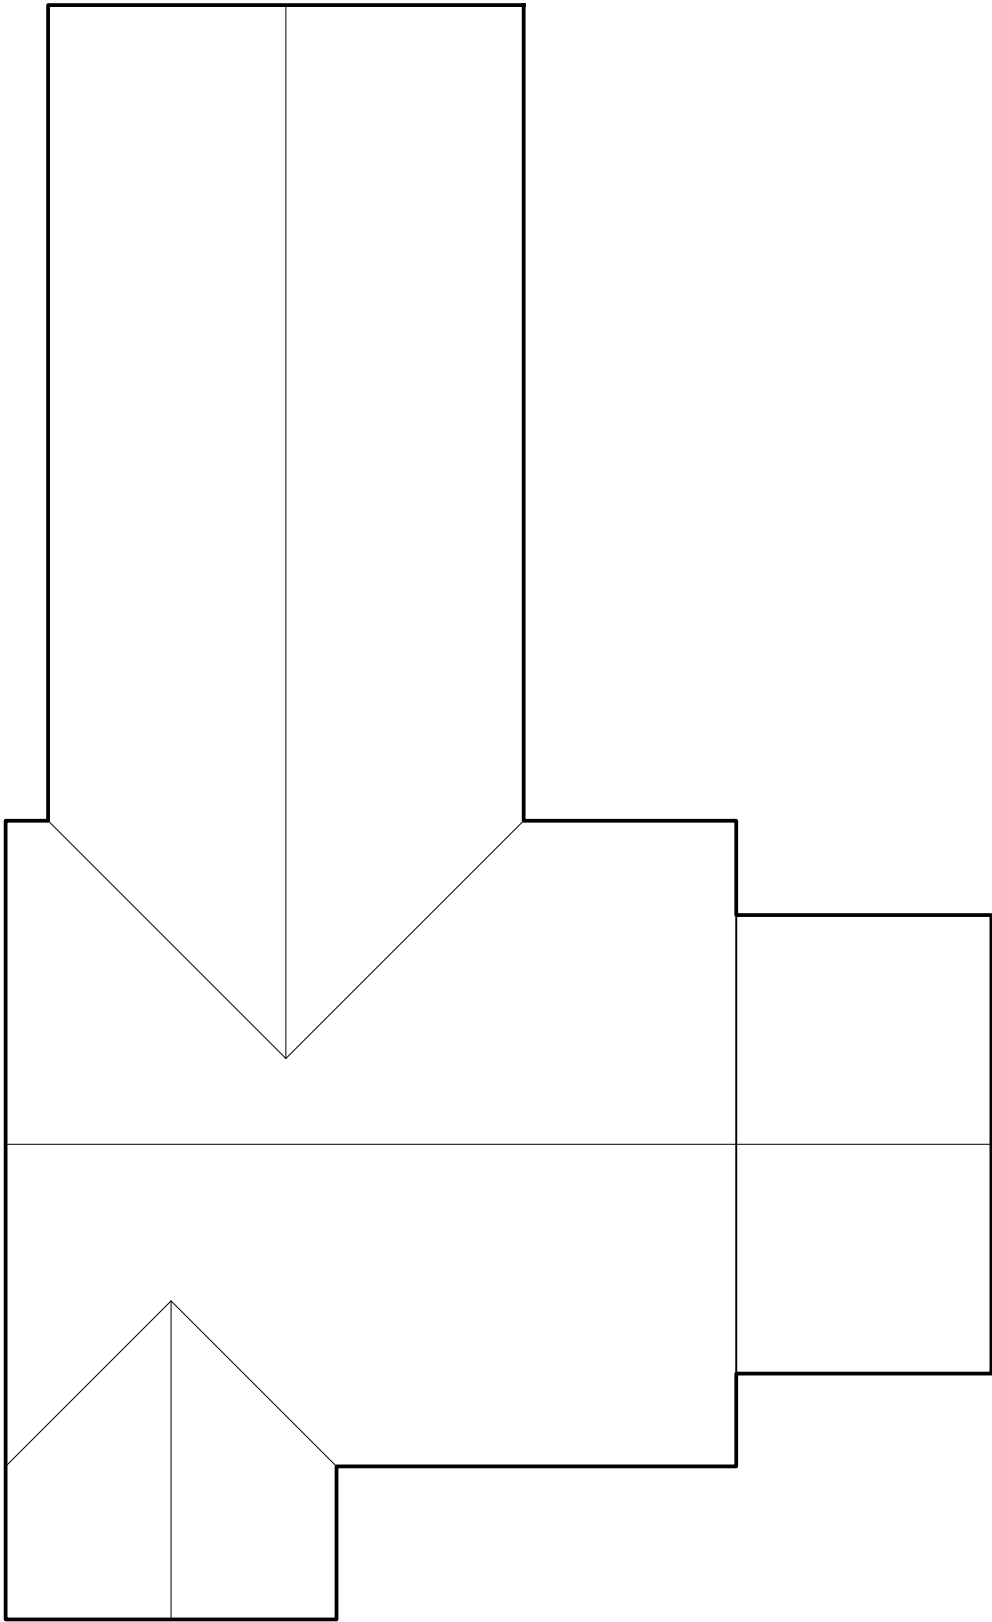


House Type C
Roof Plan

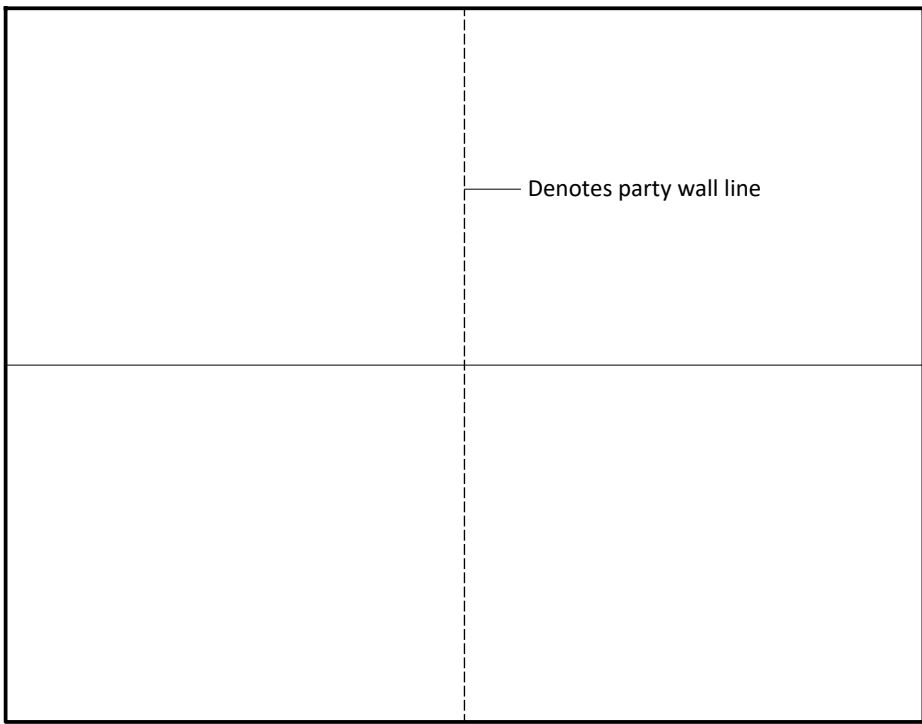


House Type D
Roof Plan

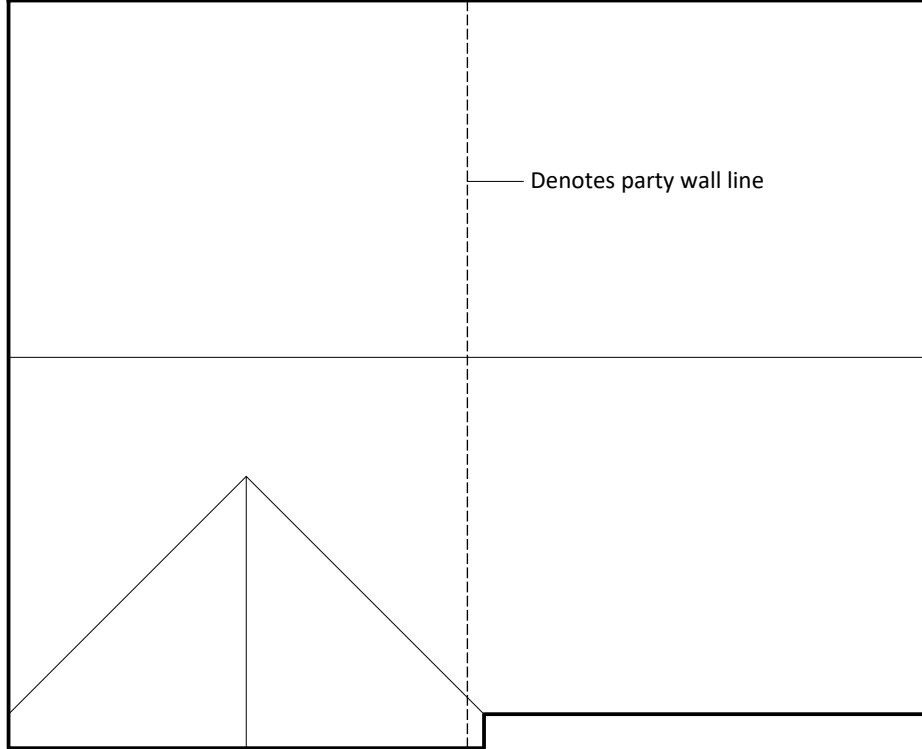


House Type H/D
Roof Plan

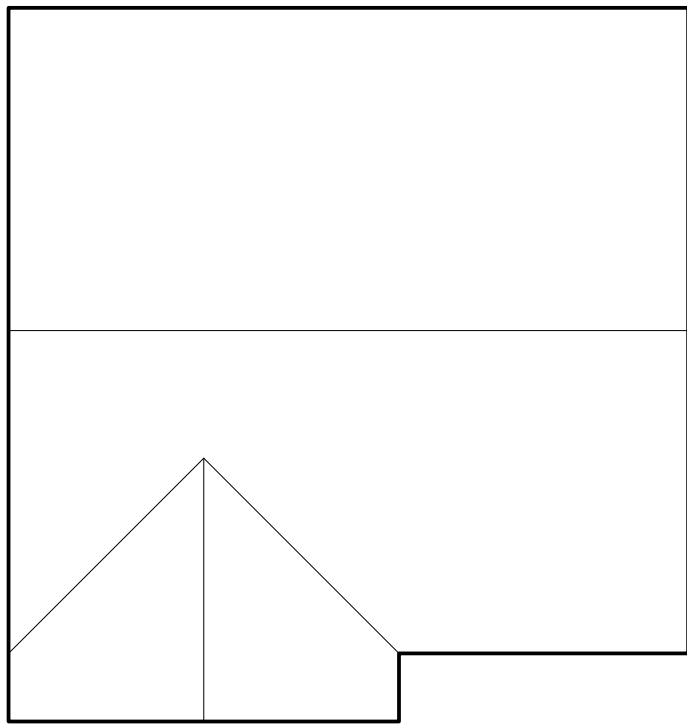

House Type E
Roof Plan

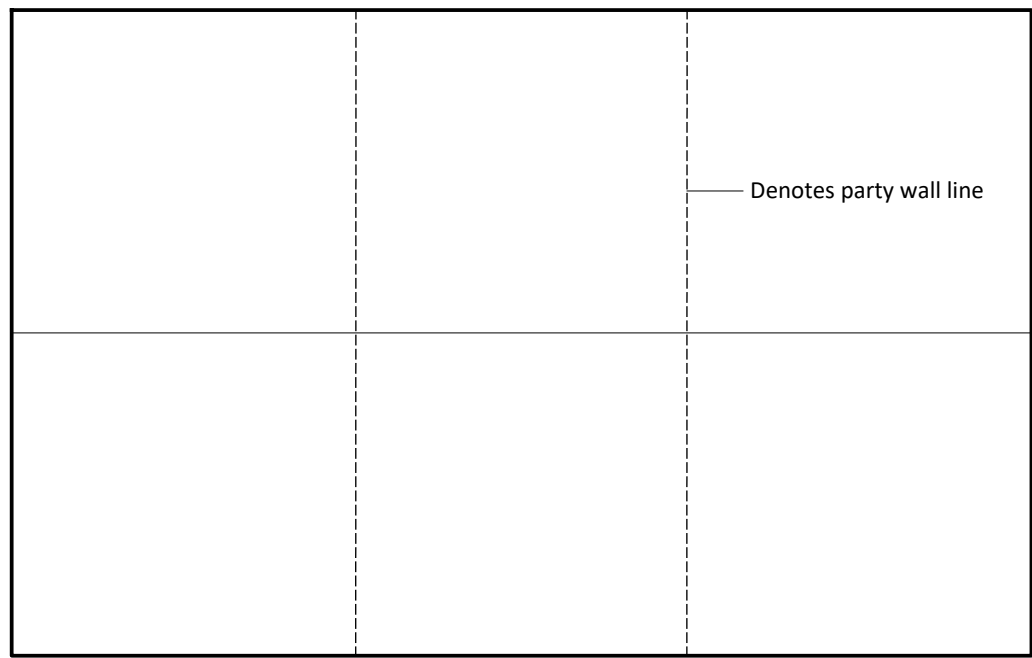

House Type I
Roof Plan

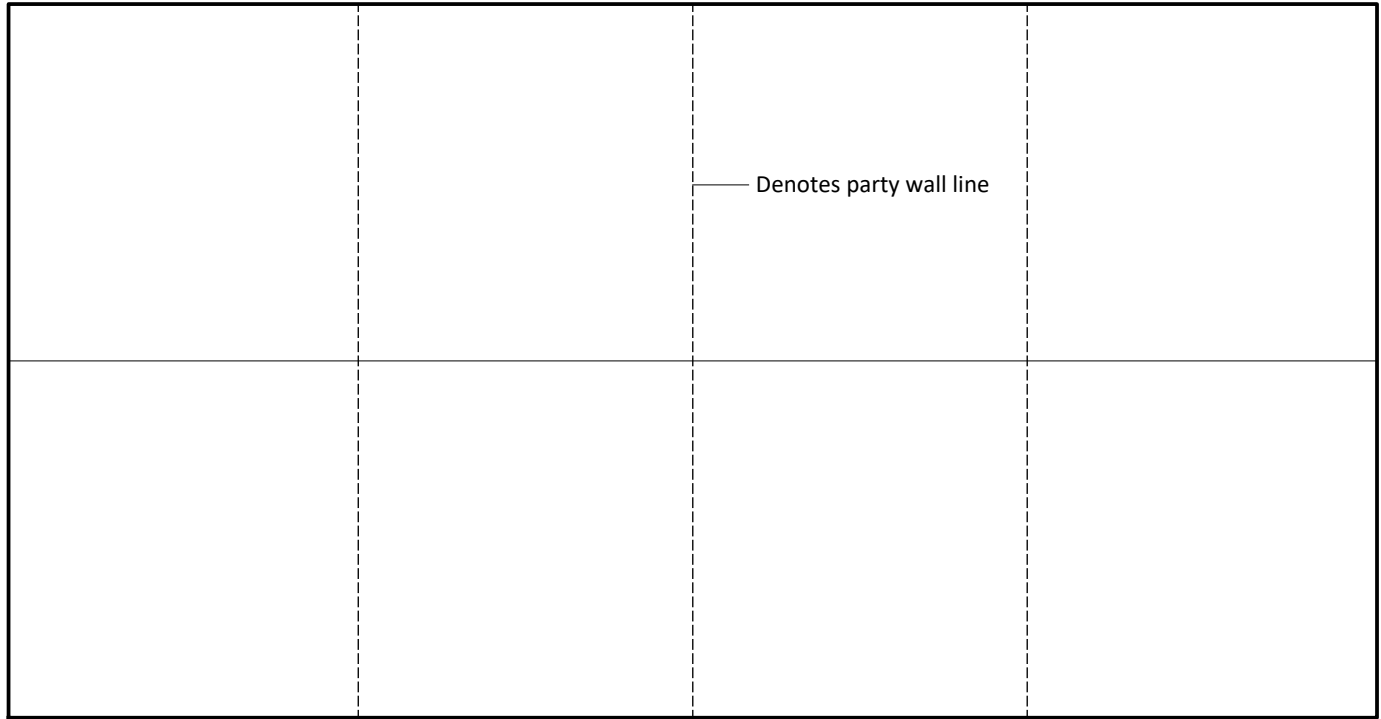

House Type F
Roof Plan


Notes

Copyright
© Robert Doughty Consultancy Limited.
All rights described in the Copyright, Designs and Patents Act 1988 have been asserted.

Ordnance Survey Map
© Crown Copyright. OS Licence No: AR 100010613.

Dimensions
All dimensions shown are for the purposes of obtaining the relevant planning permission only.

CDM 2015
This drawing is for illustrative purposes and/or obtaining the relevant planning permission only. It should not be used for construction and accordingly, risk identification under the Construction (Design & Management) Regulations 2015 has not been undertaken.

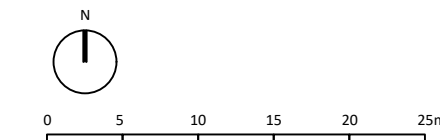

Rev	By	Description	Date
Current revision checked by: -			

rdc
Robert Doughty
Consultancy
32 High Street, Helpingsham
Sleaford, Lincolnshire, NG34 0RA
Tel: 01529 421646
Email: admin@rdc-landplan.co.uk
Web: www.rdc-landplan.co.uk

Client
Keston Fields Limited

Project
Keston Fields
Pinchbeck, Spalding

Drawing
Proposed Roof Plans

Scale @ A1
1: 100

Drawn By
WW

Job Number
1662-1

Drawing No.
1662-1_FP_PL01

Rev
-