

PODDINGTONS

Architectural Design Consultants

Rabbit Hollow, Church Lane, North Raueby,
Sleaford, Lincs. NG34 8QU
Tel. (01529) 488033 Fax. (01529) 488044

Project

**PROPOSED FARM DWELLING
MONEY BRIDGE LANE
WEST PINCHBECK
SPALDING Lincs
FOR MR & MRS A COOKE**

SOUTH HOLLAND DC
HOUSING & PLANNING

23 JAN 2001

Ref: 0073/01

Drawing

PLANNING

Scale

~~1:50 1:100~~
1:250 1:2500

Drawing No.

2979-7

Drawn

Date

Rev.

PROPOSED REVISED DWELLING
AND POSITION

EXTEND EXISTING DRIVE AND
PROVIDE TURNING HEAD

DOTTED LINES DENOTE
POSITION OF FORMER APPROVED
DWELLING H14/0752/95

EXISTING MAJOR TREES TO
BE PROTECTED AND RETAINED
WHERE POSSIBLE

EXISTING DRIVE

EXISTING HERONS TO BE RETAINED


EXISTING VEHICULAR ACCESS

GRAIN STORE

MONEY BRIDGE LANE

SITE PLAN 1:250

NORTH

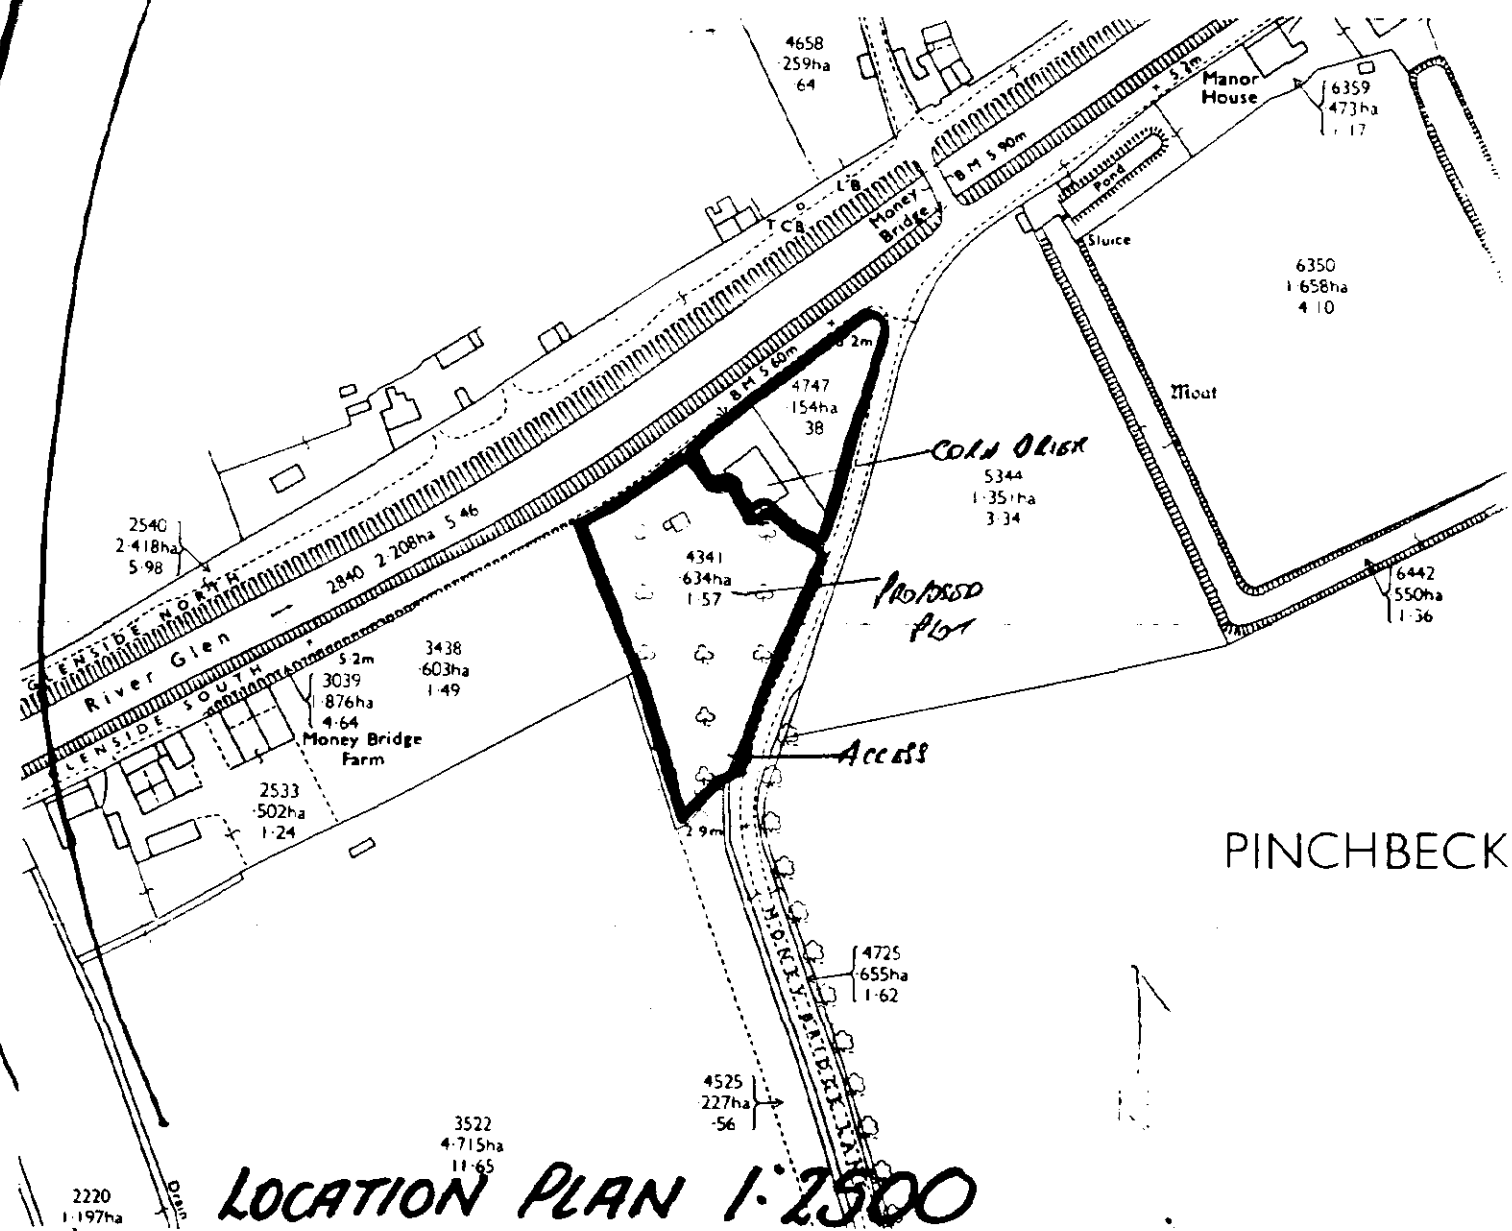



FRONT ELEVATION




SIDE ELEVATION



REAR ELEVATION




SIDE ELEVATION

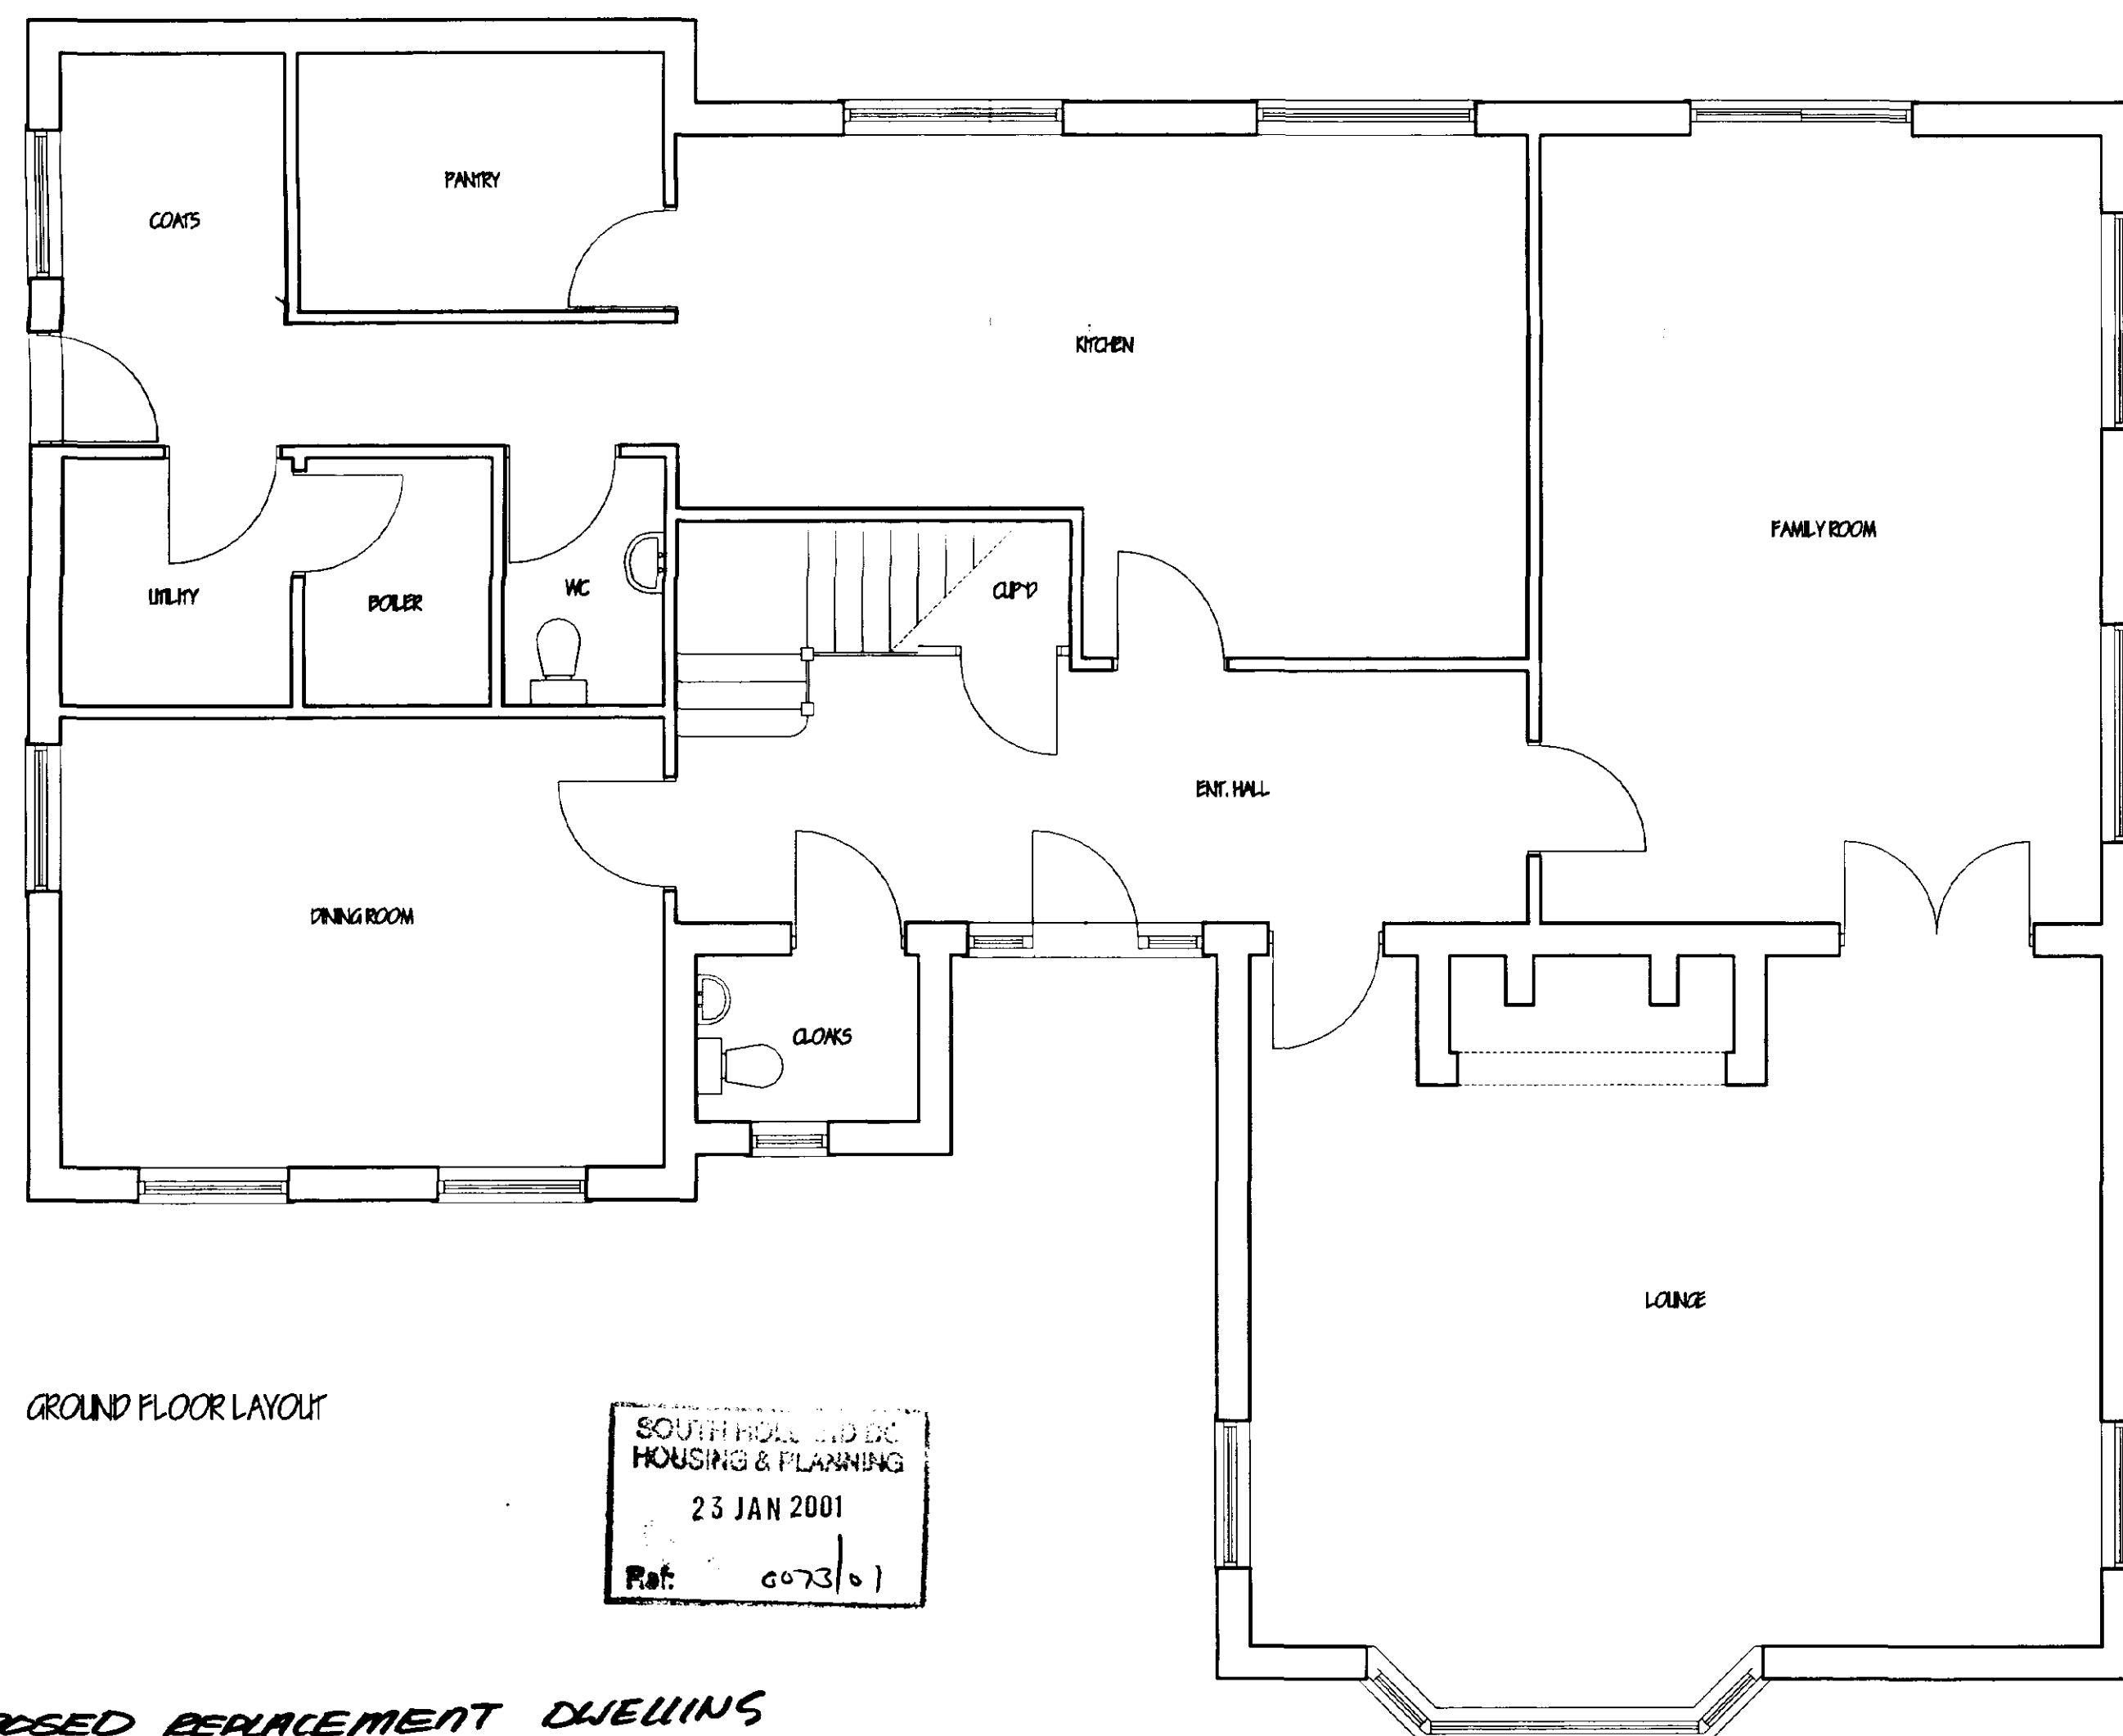

GROUND FLOOR LAYOUT

SOUTH HOLL AND DC
HOUSING & PLANNING
23 JAN 2001
Ref: 6073/01

PROPOSED REPLACEMENT DWELLINGS
MONEY BRIDGE LANE
WEST RITCHBECK
SPALDING, Lincs
FOR MR & MRS A V WOLFE
Scales 1:50 1:100 DRG. NO D 2979-6

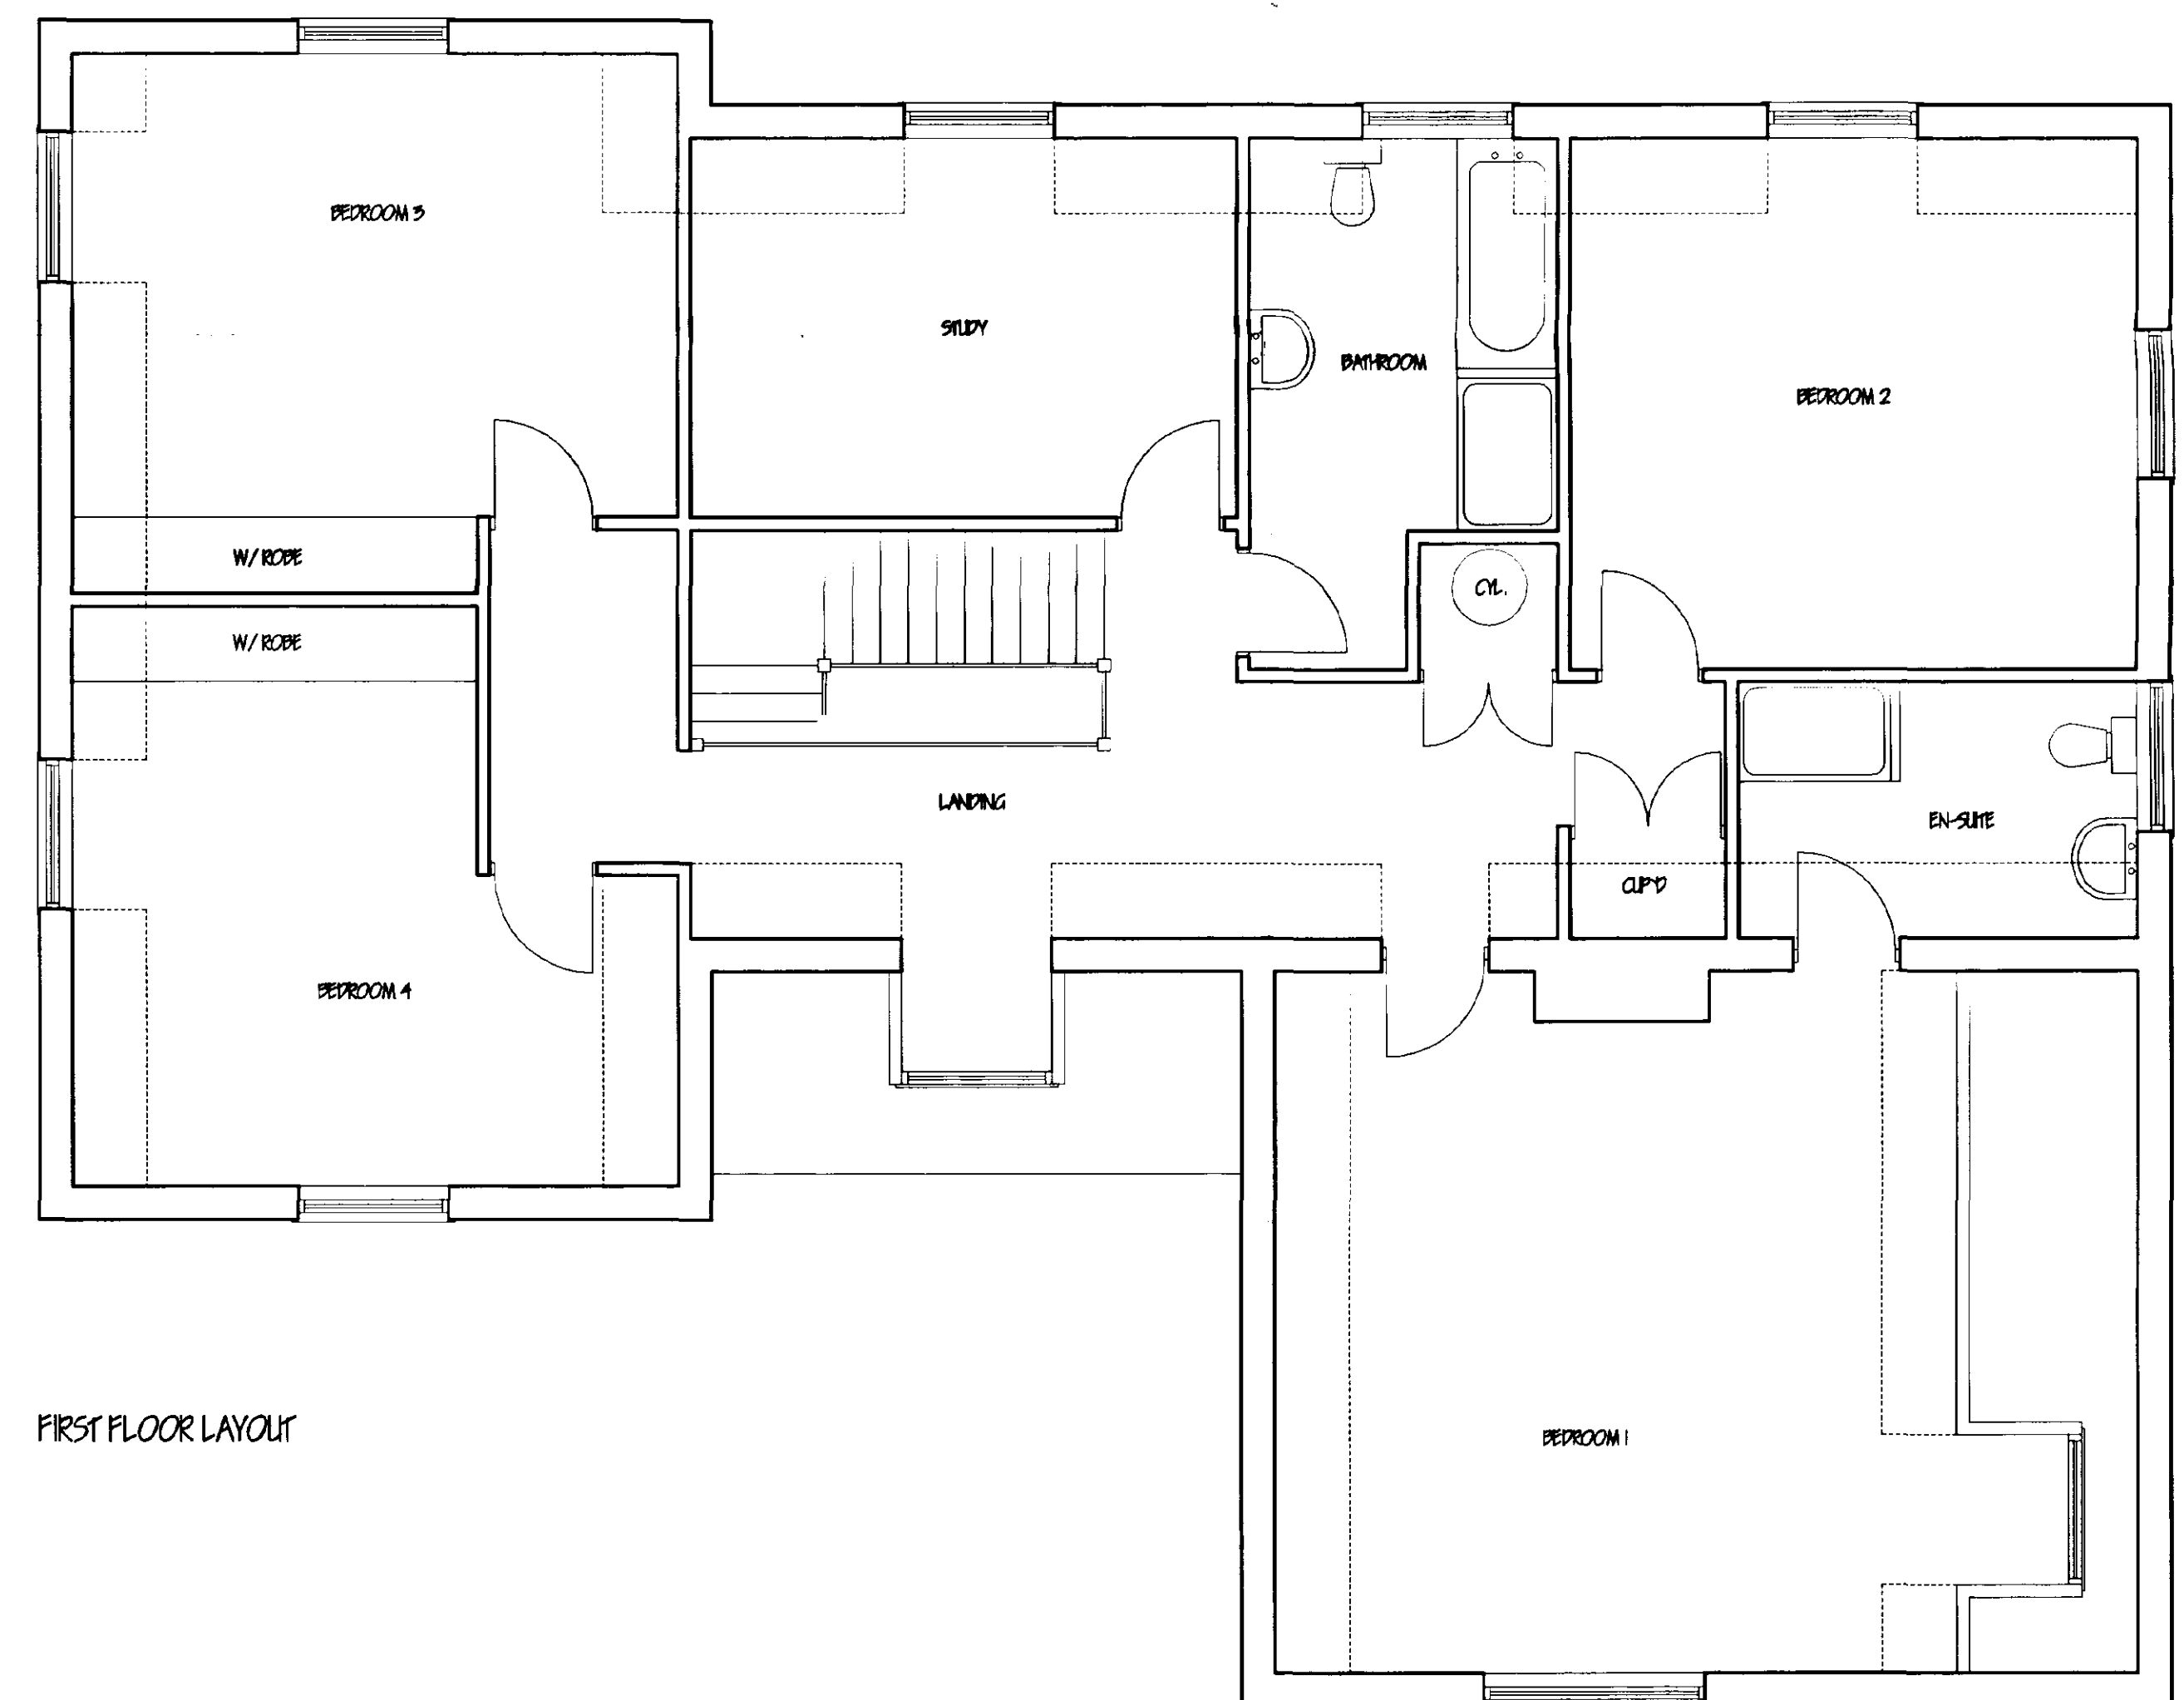

FIRST FLOOR LAYOUT