



Grey hatch indicates existing buildings

BATTERY CHARGING UNIT Scale 1:100

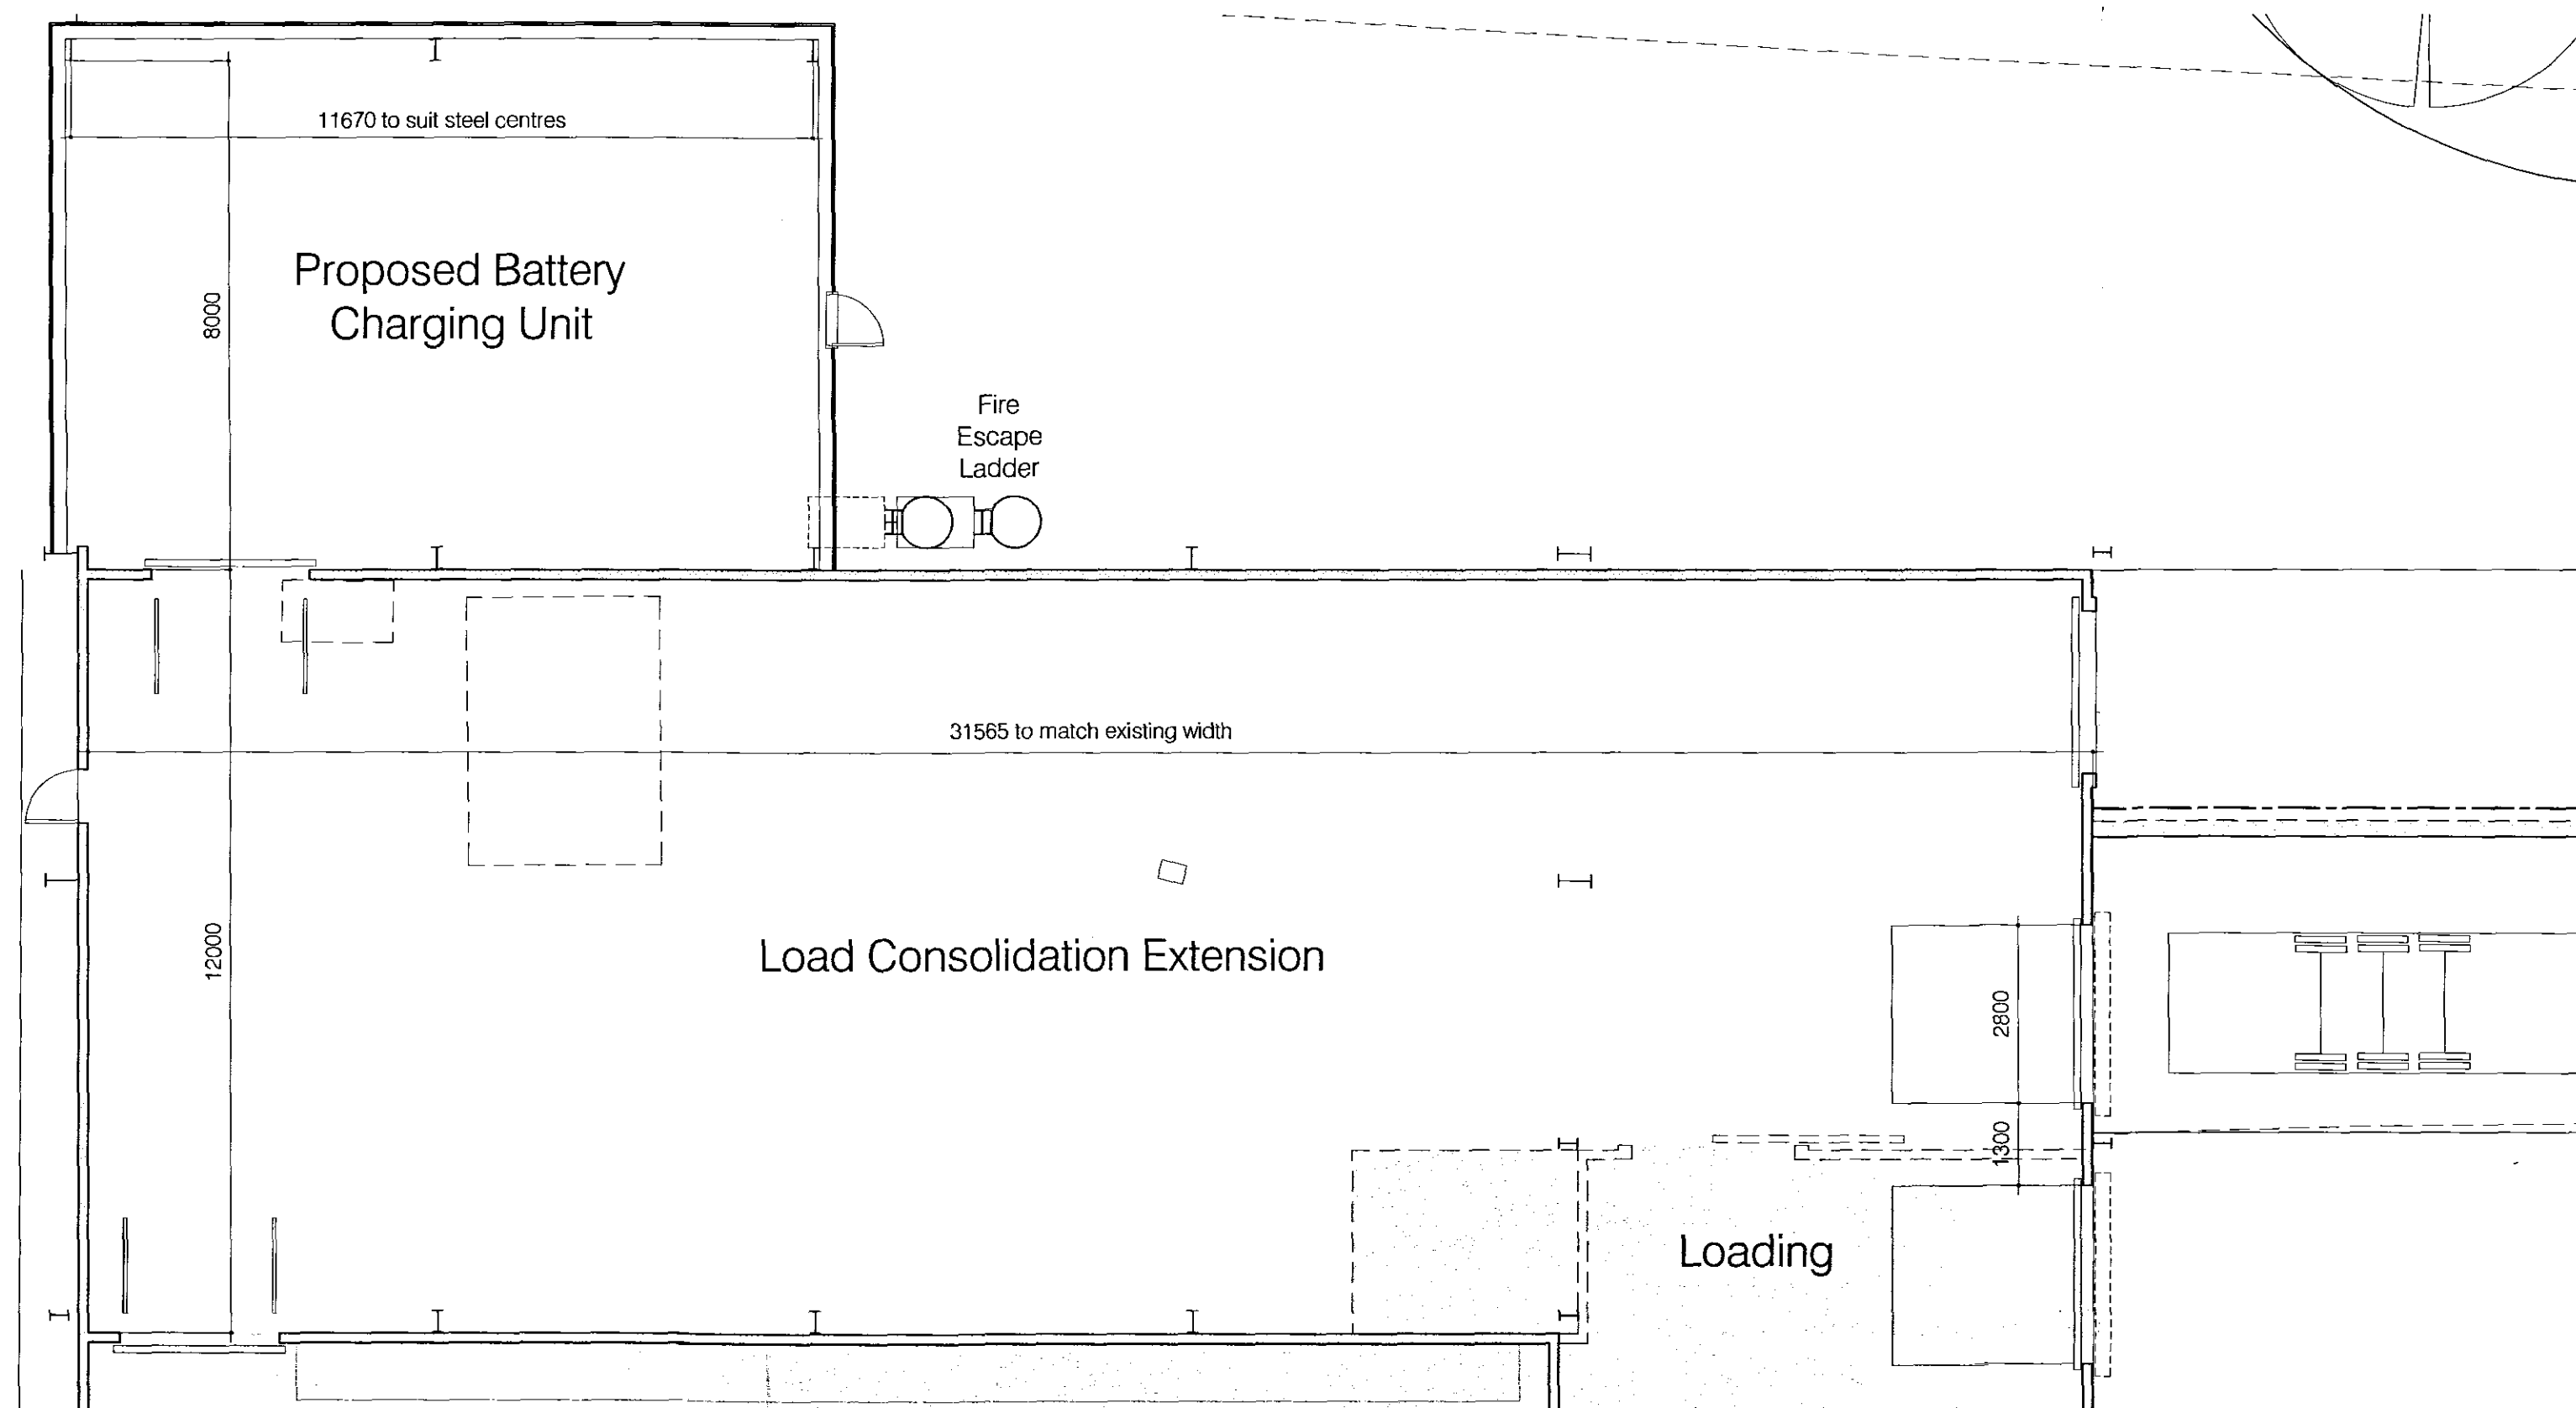


DO NOT SCALE FROM THIS DRAWING
THE GENERAL CONTRACTOR IS TO CHECK ALL DIMENSIONS ON SITE AND REPORT ANY DISCREPANCIES TO THE SUPERVISING OFFICER.
ALL DIMENSIONS ARE SHOWN IN mm UNLESS OTHERWISE STATED.

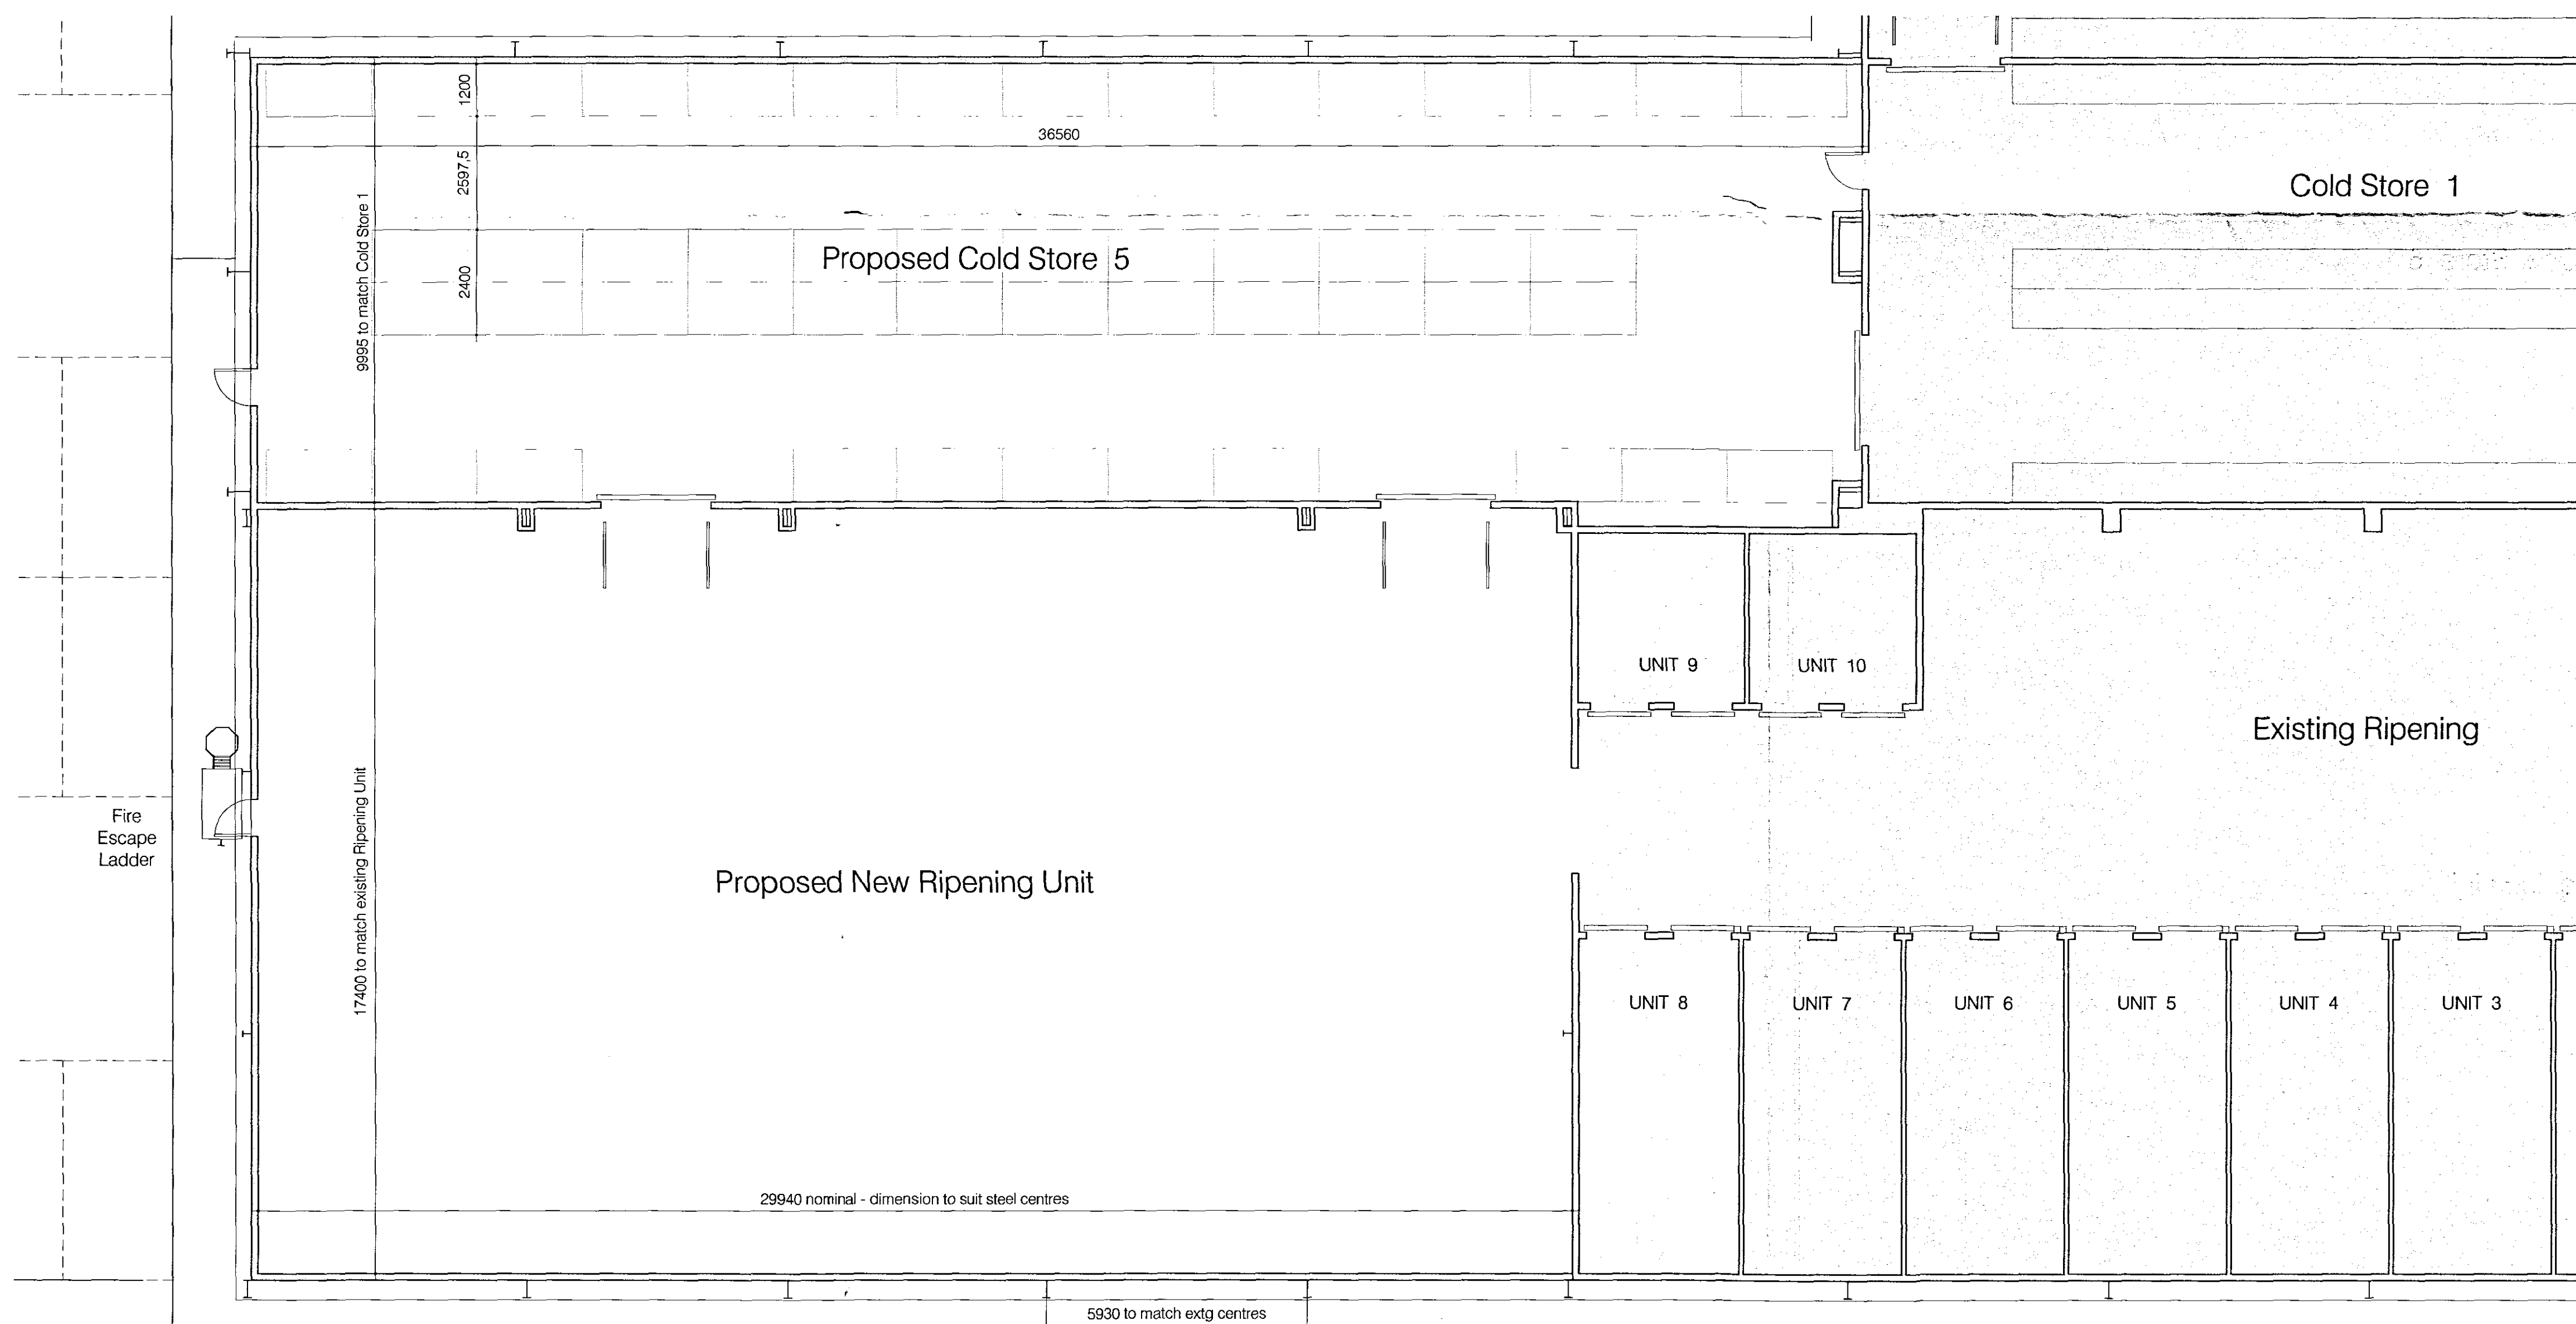

0083/06

**DETERMINED
PLAN**

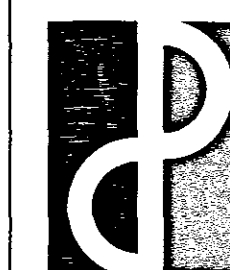

The Design Partnership

The Design Partnership (Ely) Ltd
100 High Street, Chatteris
Cambridgeshire PE16 6NN
Tel: 01354 693111
Fax: 01354 694672

Job Title

PHASE 6 - Proposed New Ripening Unit, Cold Store and Battery Charging unit, Stephenson Ave. Spalding for Malet Azoulay

Drawing Title

PLANNING SUBMISSION
Proposed Floor Plans - General Arrangement

RIPENING UNIT & COLD STORE Scale 1:100

Date	Scale	Dwn	Dwg. No.	Rev.
19.12.05	1:100	pd	MA-224-P02	