




Block Plan Key:

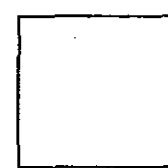

Grey hatch indicates existing buildings

 


Yellow hatch indicates proposed new extensions

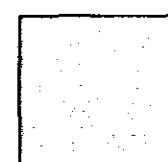


Orange hatch indicates proposed extension with existing planning permission

- A** Proposed New Ripening Unit and Cold Store
- B** Proposed New Battery Charging Unit
- C** New Packaging Stores - under construction
- D** Proposed extension to Load Consolidation Area - planning permission granted
- E** Existing Parking Area extended - 5 additional spaces added

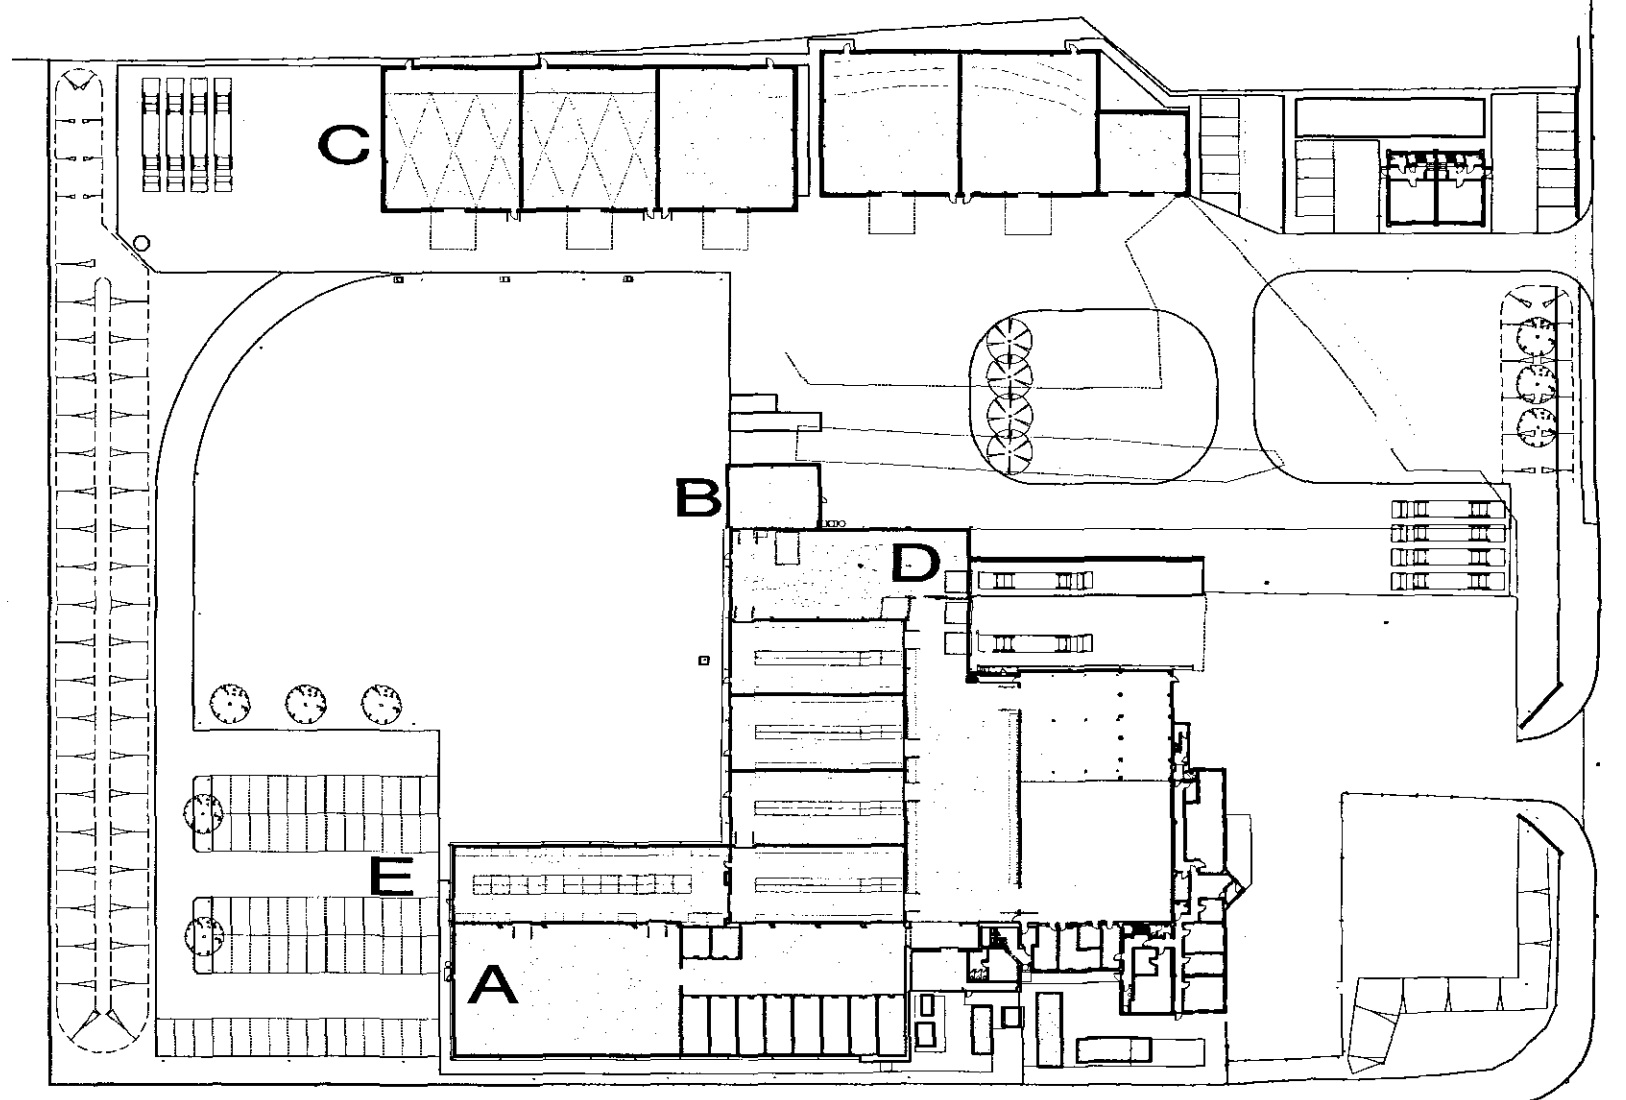

BLOCK PLAN Scale 1:500

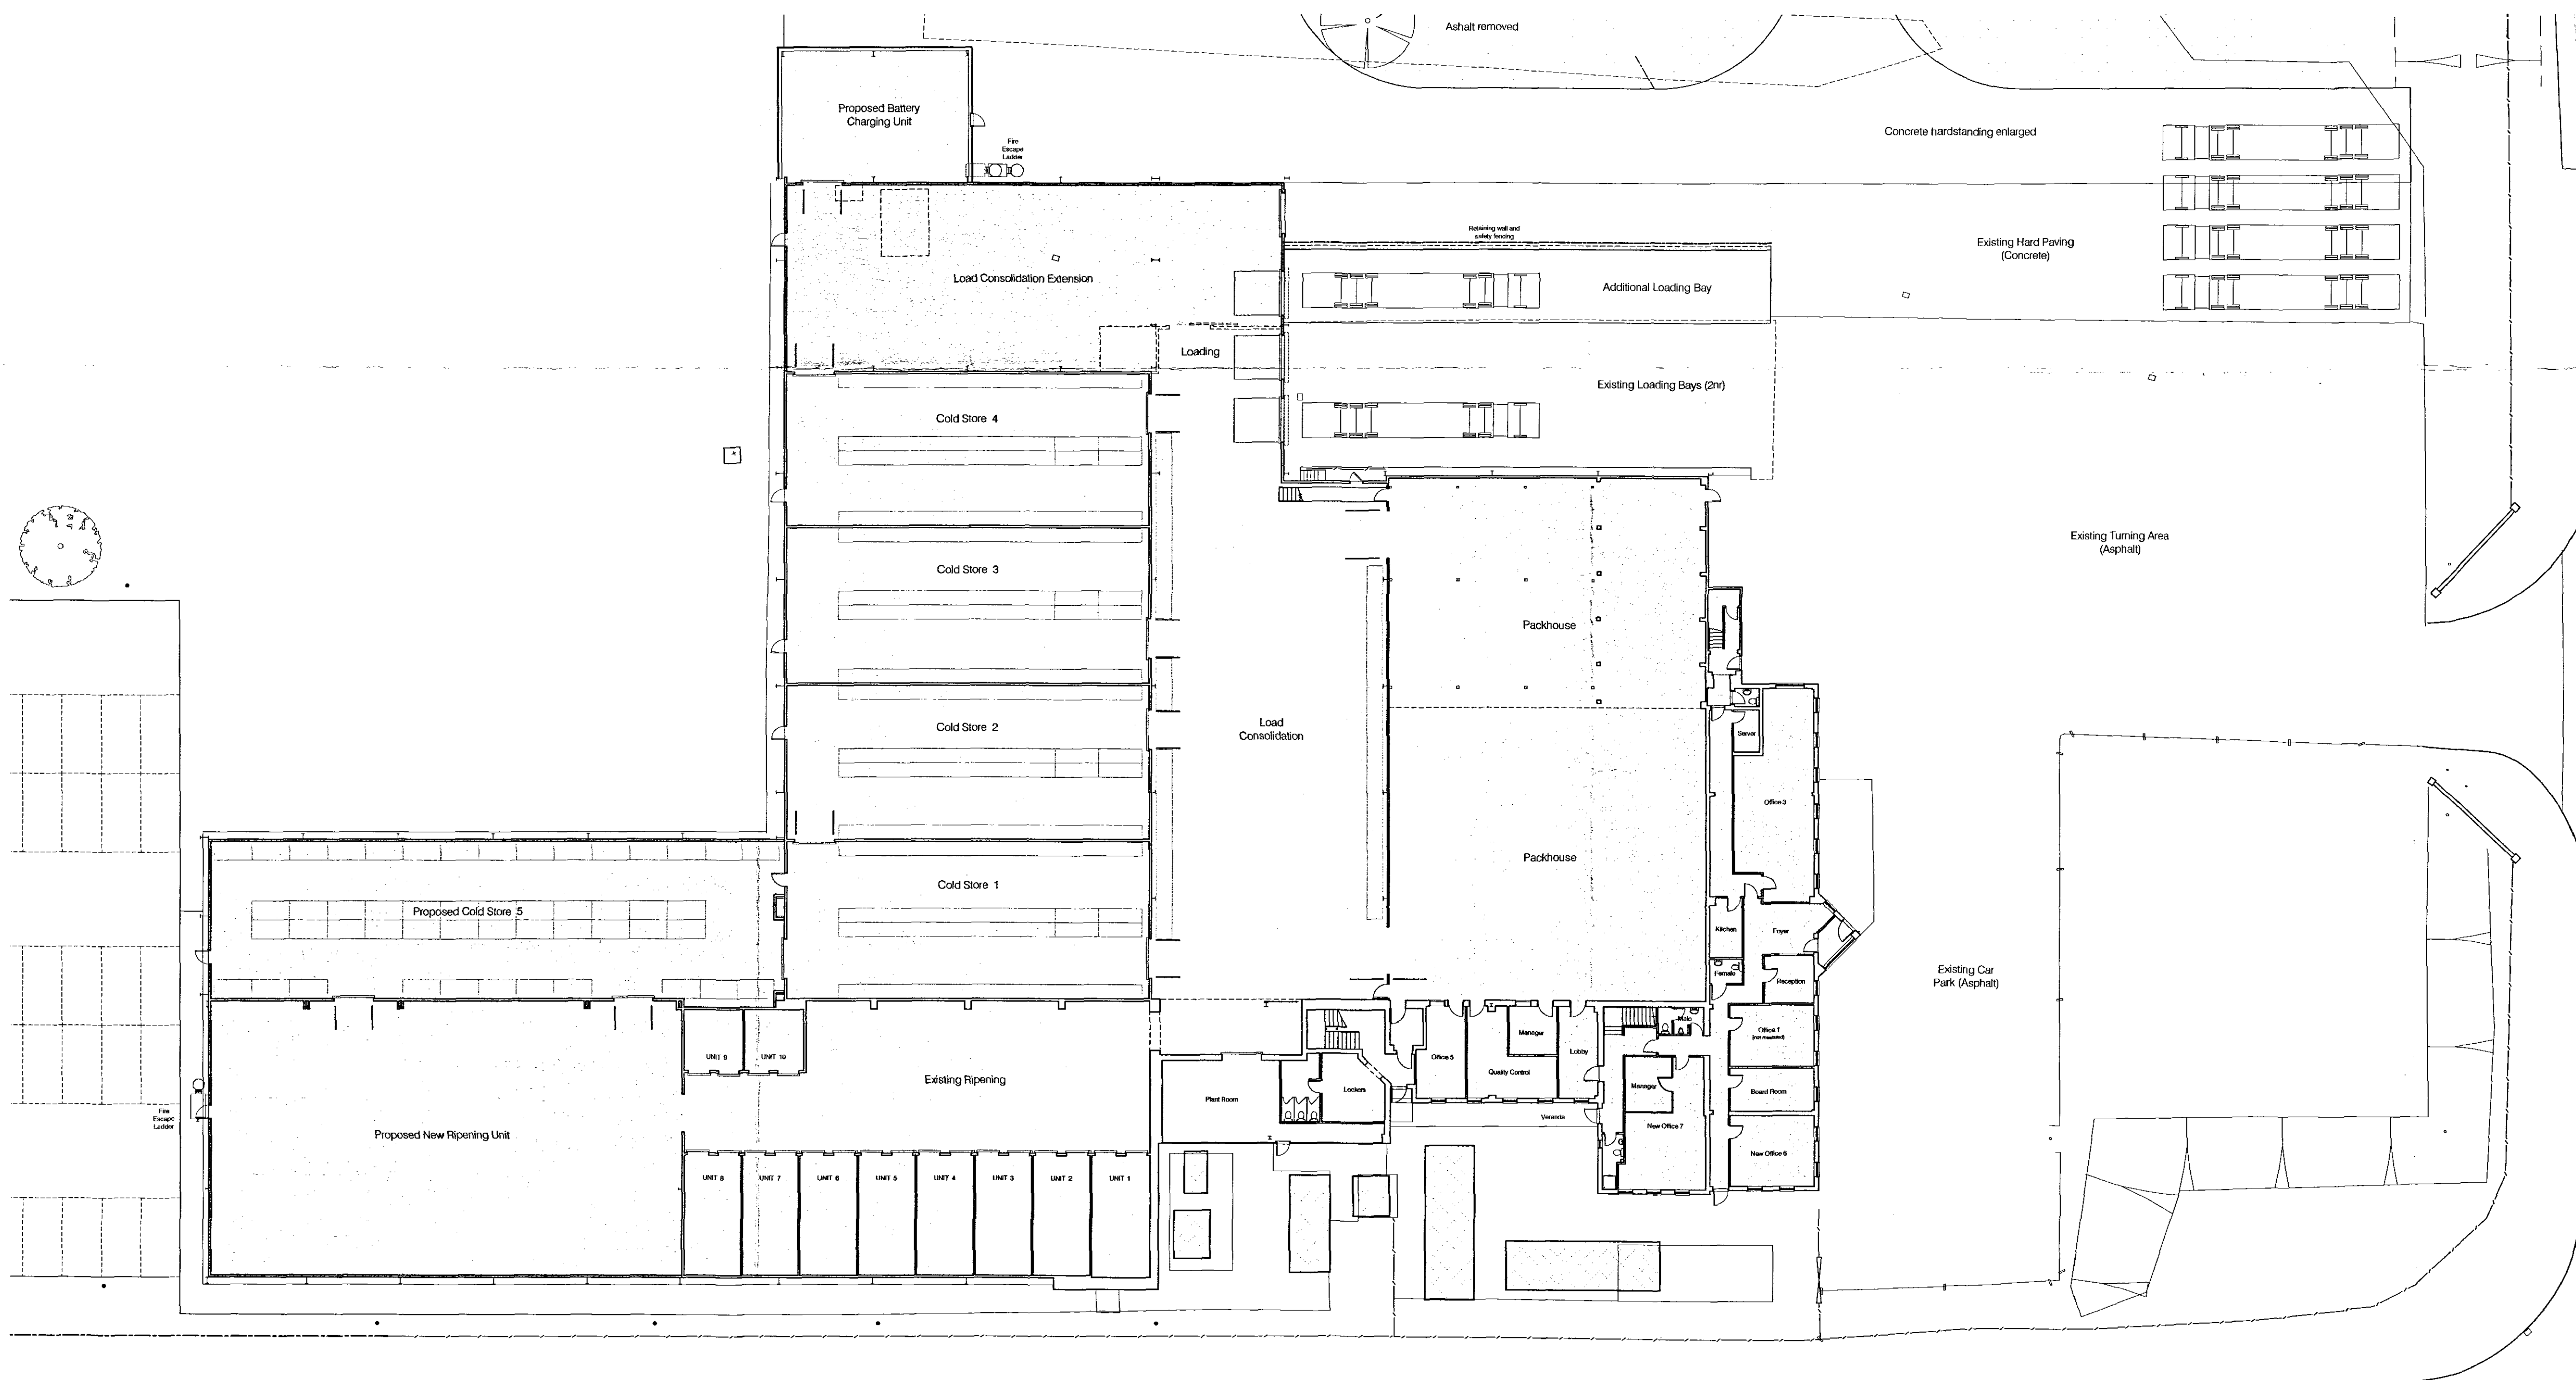

SITE PLAN Scale 1:250

DO NOT SCALE FROM THIS DRAWING
THE GENERAL CONTRACTOR IS TO CHECK ALL DIMENSIONS ON SITE AND REPORT ANY DISCREPANCIES TO THE SUPERVISING OFFICER.
ALL DIMENSIONS ARE SHOWN IN 'mm' UNLESS OTHERWISE STATED.

The Design Partnership
The Design Partnership (Ed) Ltd.
100 High Street, Chatteris
Cambridgeshire PE16 6NN
Tel: 01354 693111
Fax: 01354 694672

Job Title
PHASE 6 - Proposed New Ripening Unit, Cold Store and Battery Charging unit, Stephenson Ave. Spalding for Malet Azoulay

Drawing Title
**PLANNING SUBMISSION
Site Plan / Block Plan**

Date	Scale	Dwn	Dwg No	Rev.
19.12.05	1:250/500	pd	MA-224-P01	