



DO NOT SCALE FROM THIS DRAWING
THE GENERAL CONTRACTOR IS TO CHECK ALL DIMENSIONS ON SITE AND
REPORT ANY DISCREPANCIES TO THE SUPERVISING OFFICER.
ALL DIMENSIONS ARE SHOWN IN 'mm' UNLESS OTHERWISE STATED.

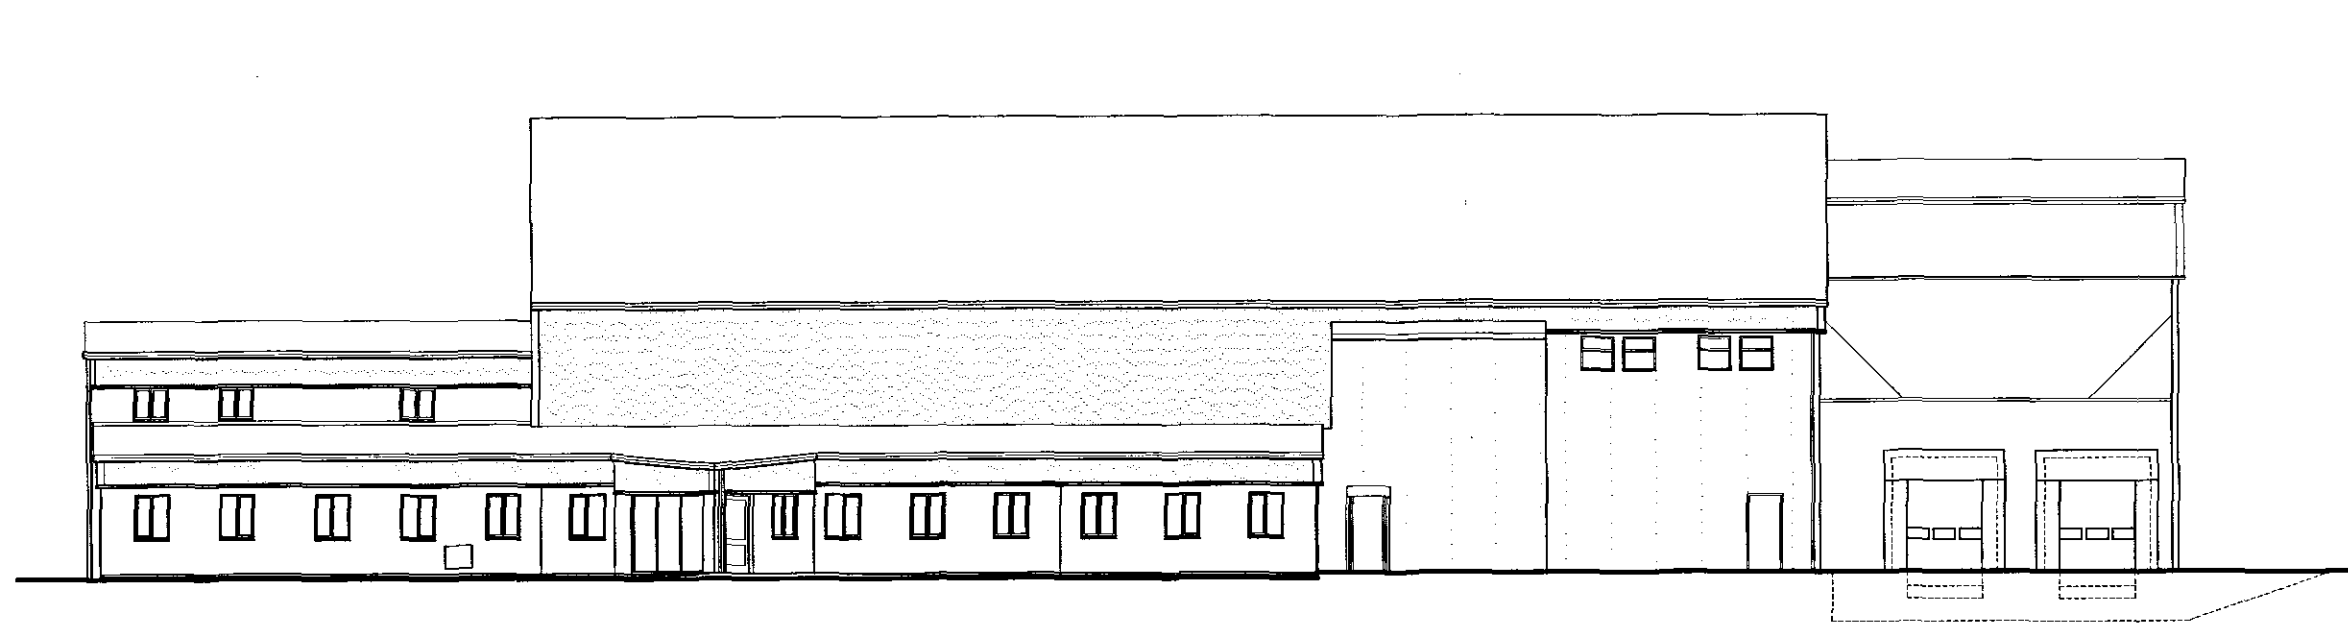


EXISTING - North East Elevation




PROPOSED - North East Elevation

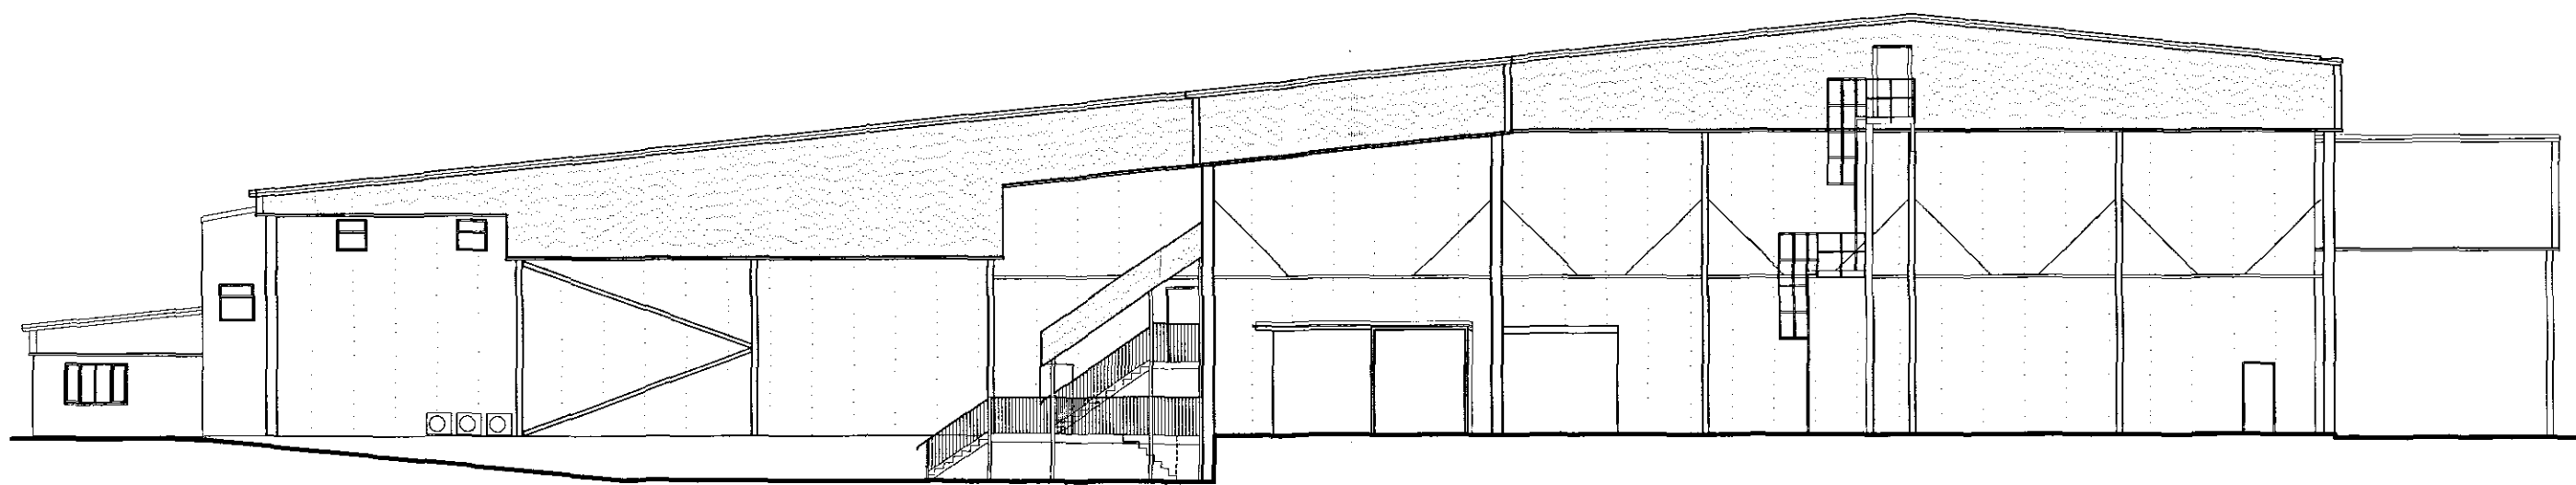


EXISTING - North West Elevation

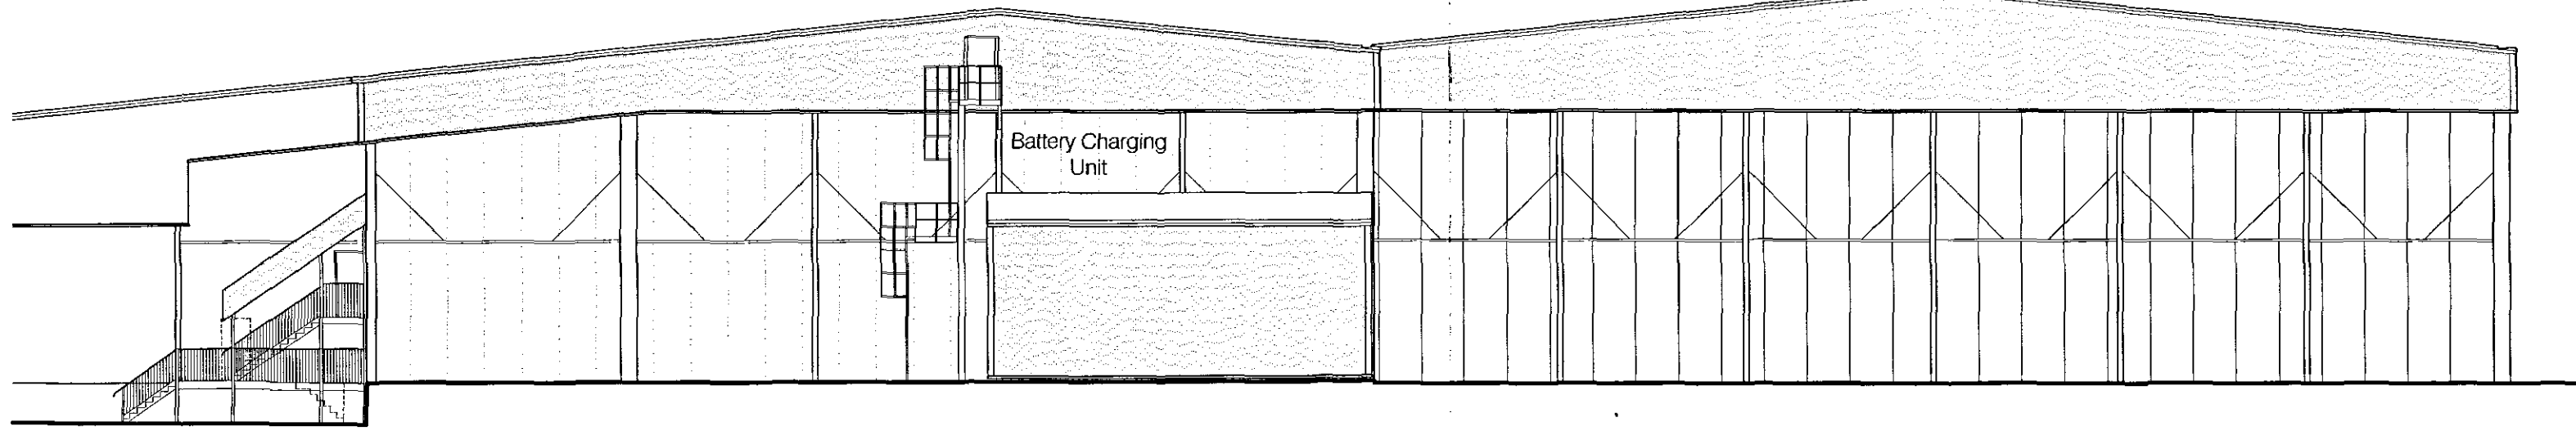

PROPOSED - North West Elevation

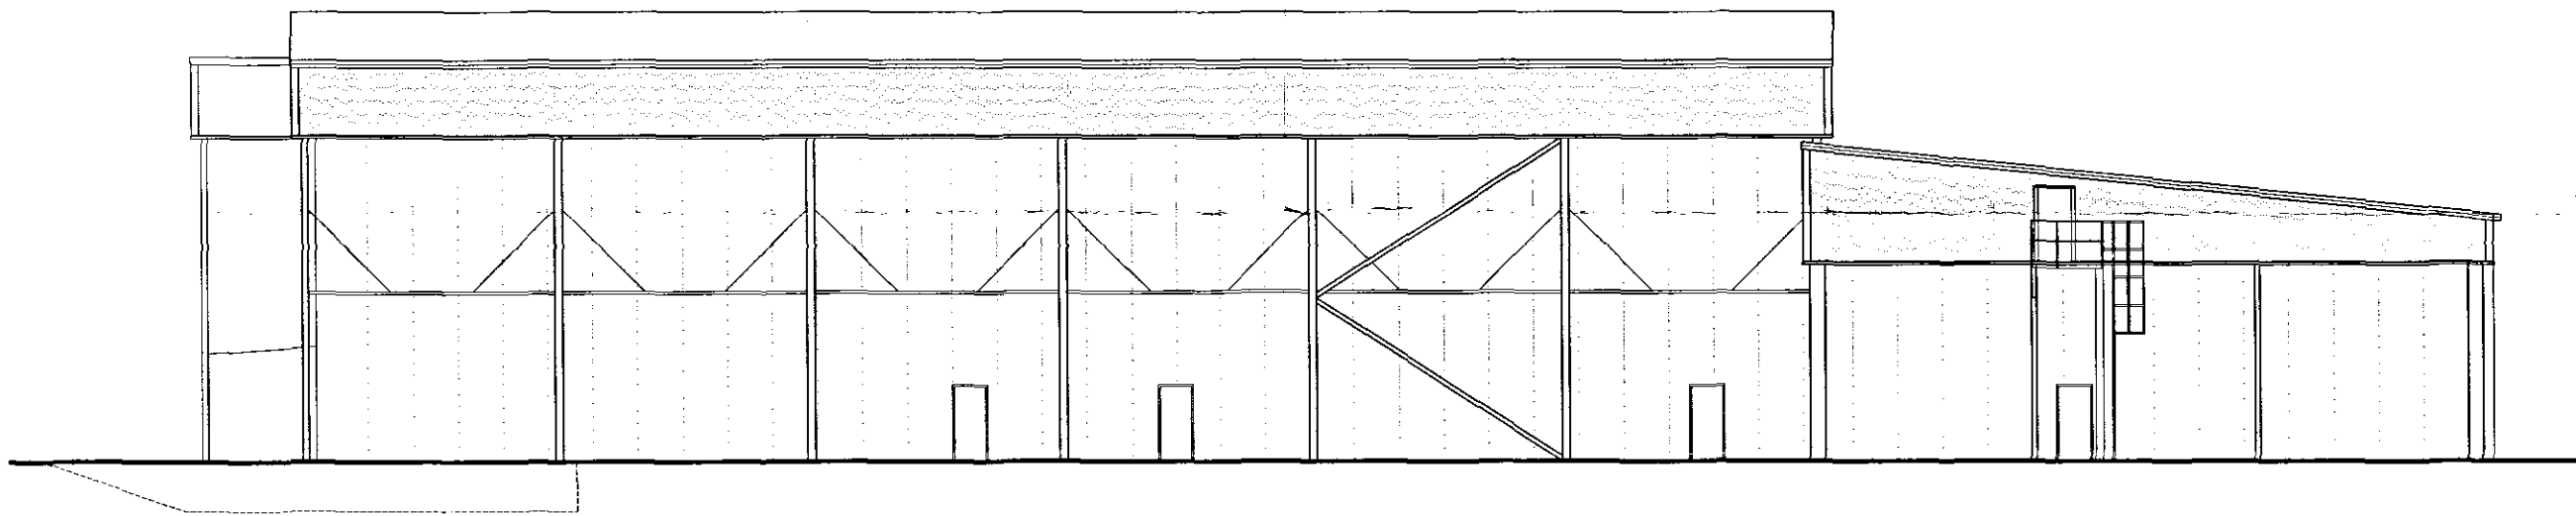


EXISTING - South West Elevation

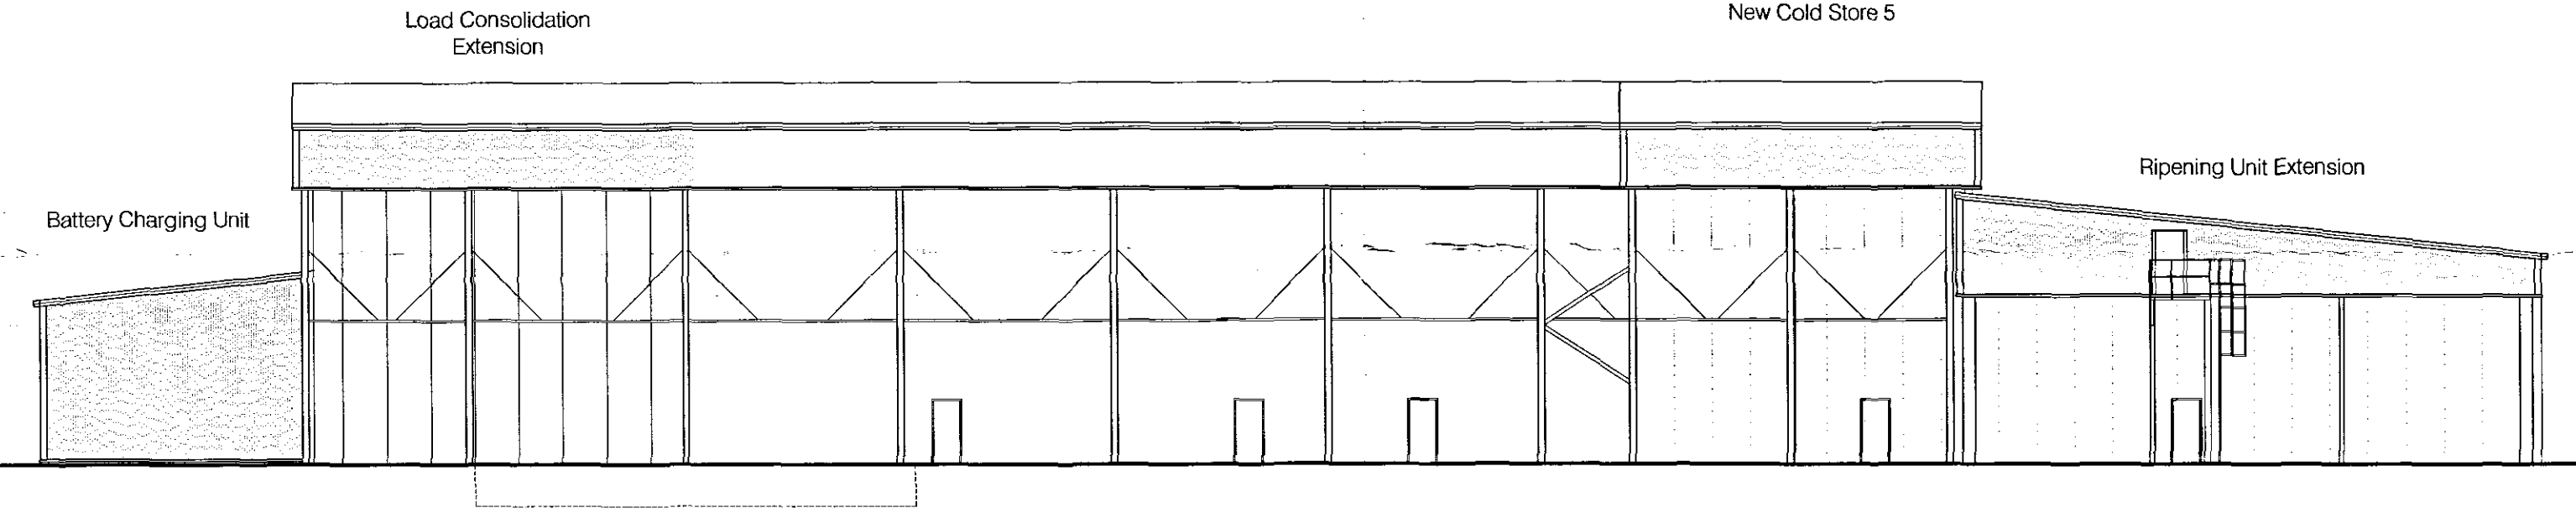


PROPOSED - South West Elevation

Materials:
Roof:
Insulated profile sheet, colour: Goose Wing Grey
Walls Upper:
Insulated Profile sheet, colour: Merlin Grey
Walls Lower:
Insulated Panels to match existing, colour: Goose Wing Grey
All materials manufactured by 'Wards' and 'Kingspan' to match
existing. Gutters and stop flashings in contrasting colour:
Solent Blue.

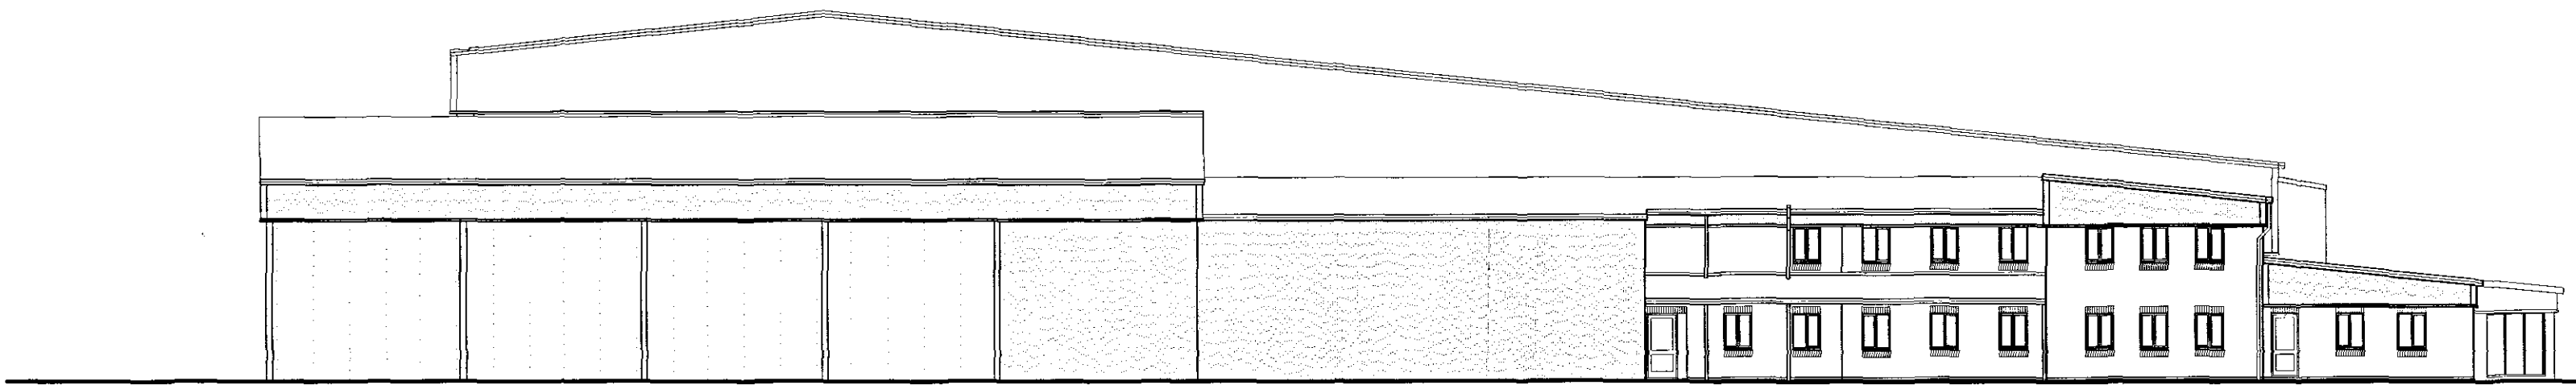


EXISTING - South East Elevation

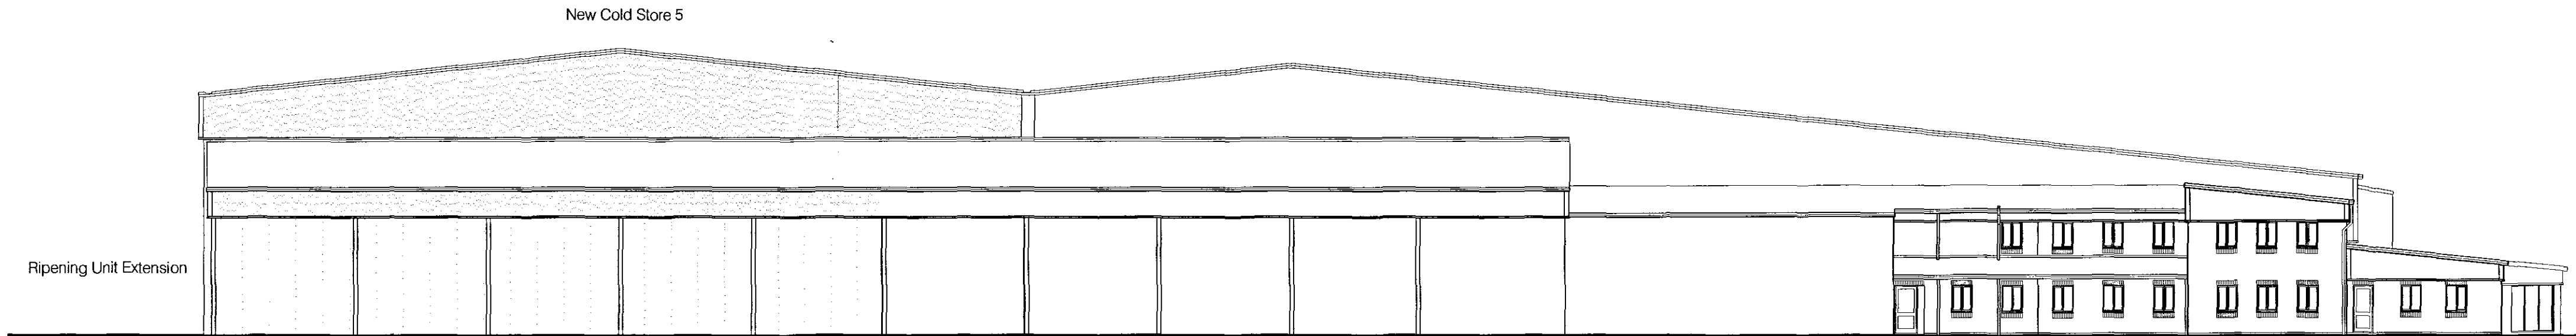

PROPOSED - South East Elevation

0583/06

**DETERMINED
PLAN**

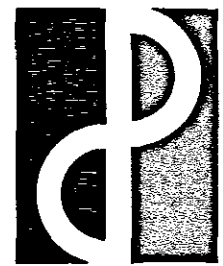

The Design Partnership

The Design Partnership (Ely) Ltd.
100 High Street, Chatteris
Cambridgeshire PE16 6NN
Tel: 01354 693111
Fax: 01354 694672

Job Title

PHASE 6 - Proposed New Ripening Unit, Cold
Store and Battery Charging unit, Stephenson Ave.
Spalding for Malet Azoulay

Drawing Title

PLANNING SUBMISSION
Existing and Proposed Elevations

Date	Scale	Drwn	Dwg. No.	Rev.
19.12.05	1:200	pd	MA-224-P03	