




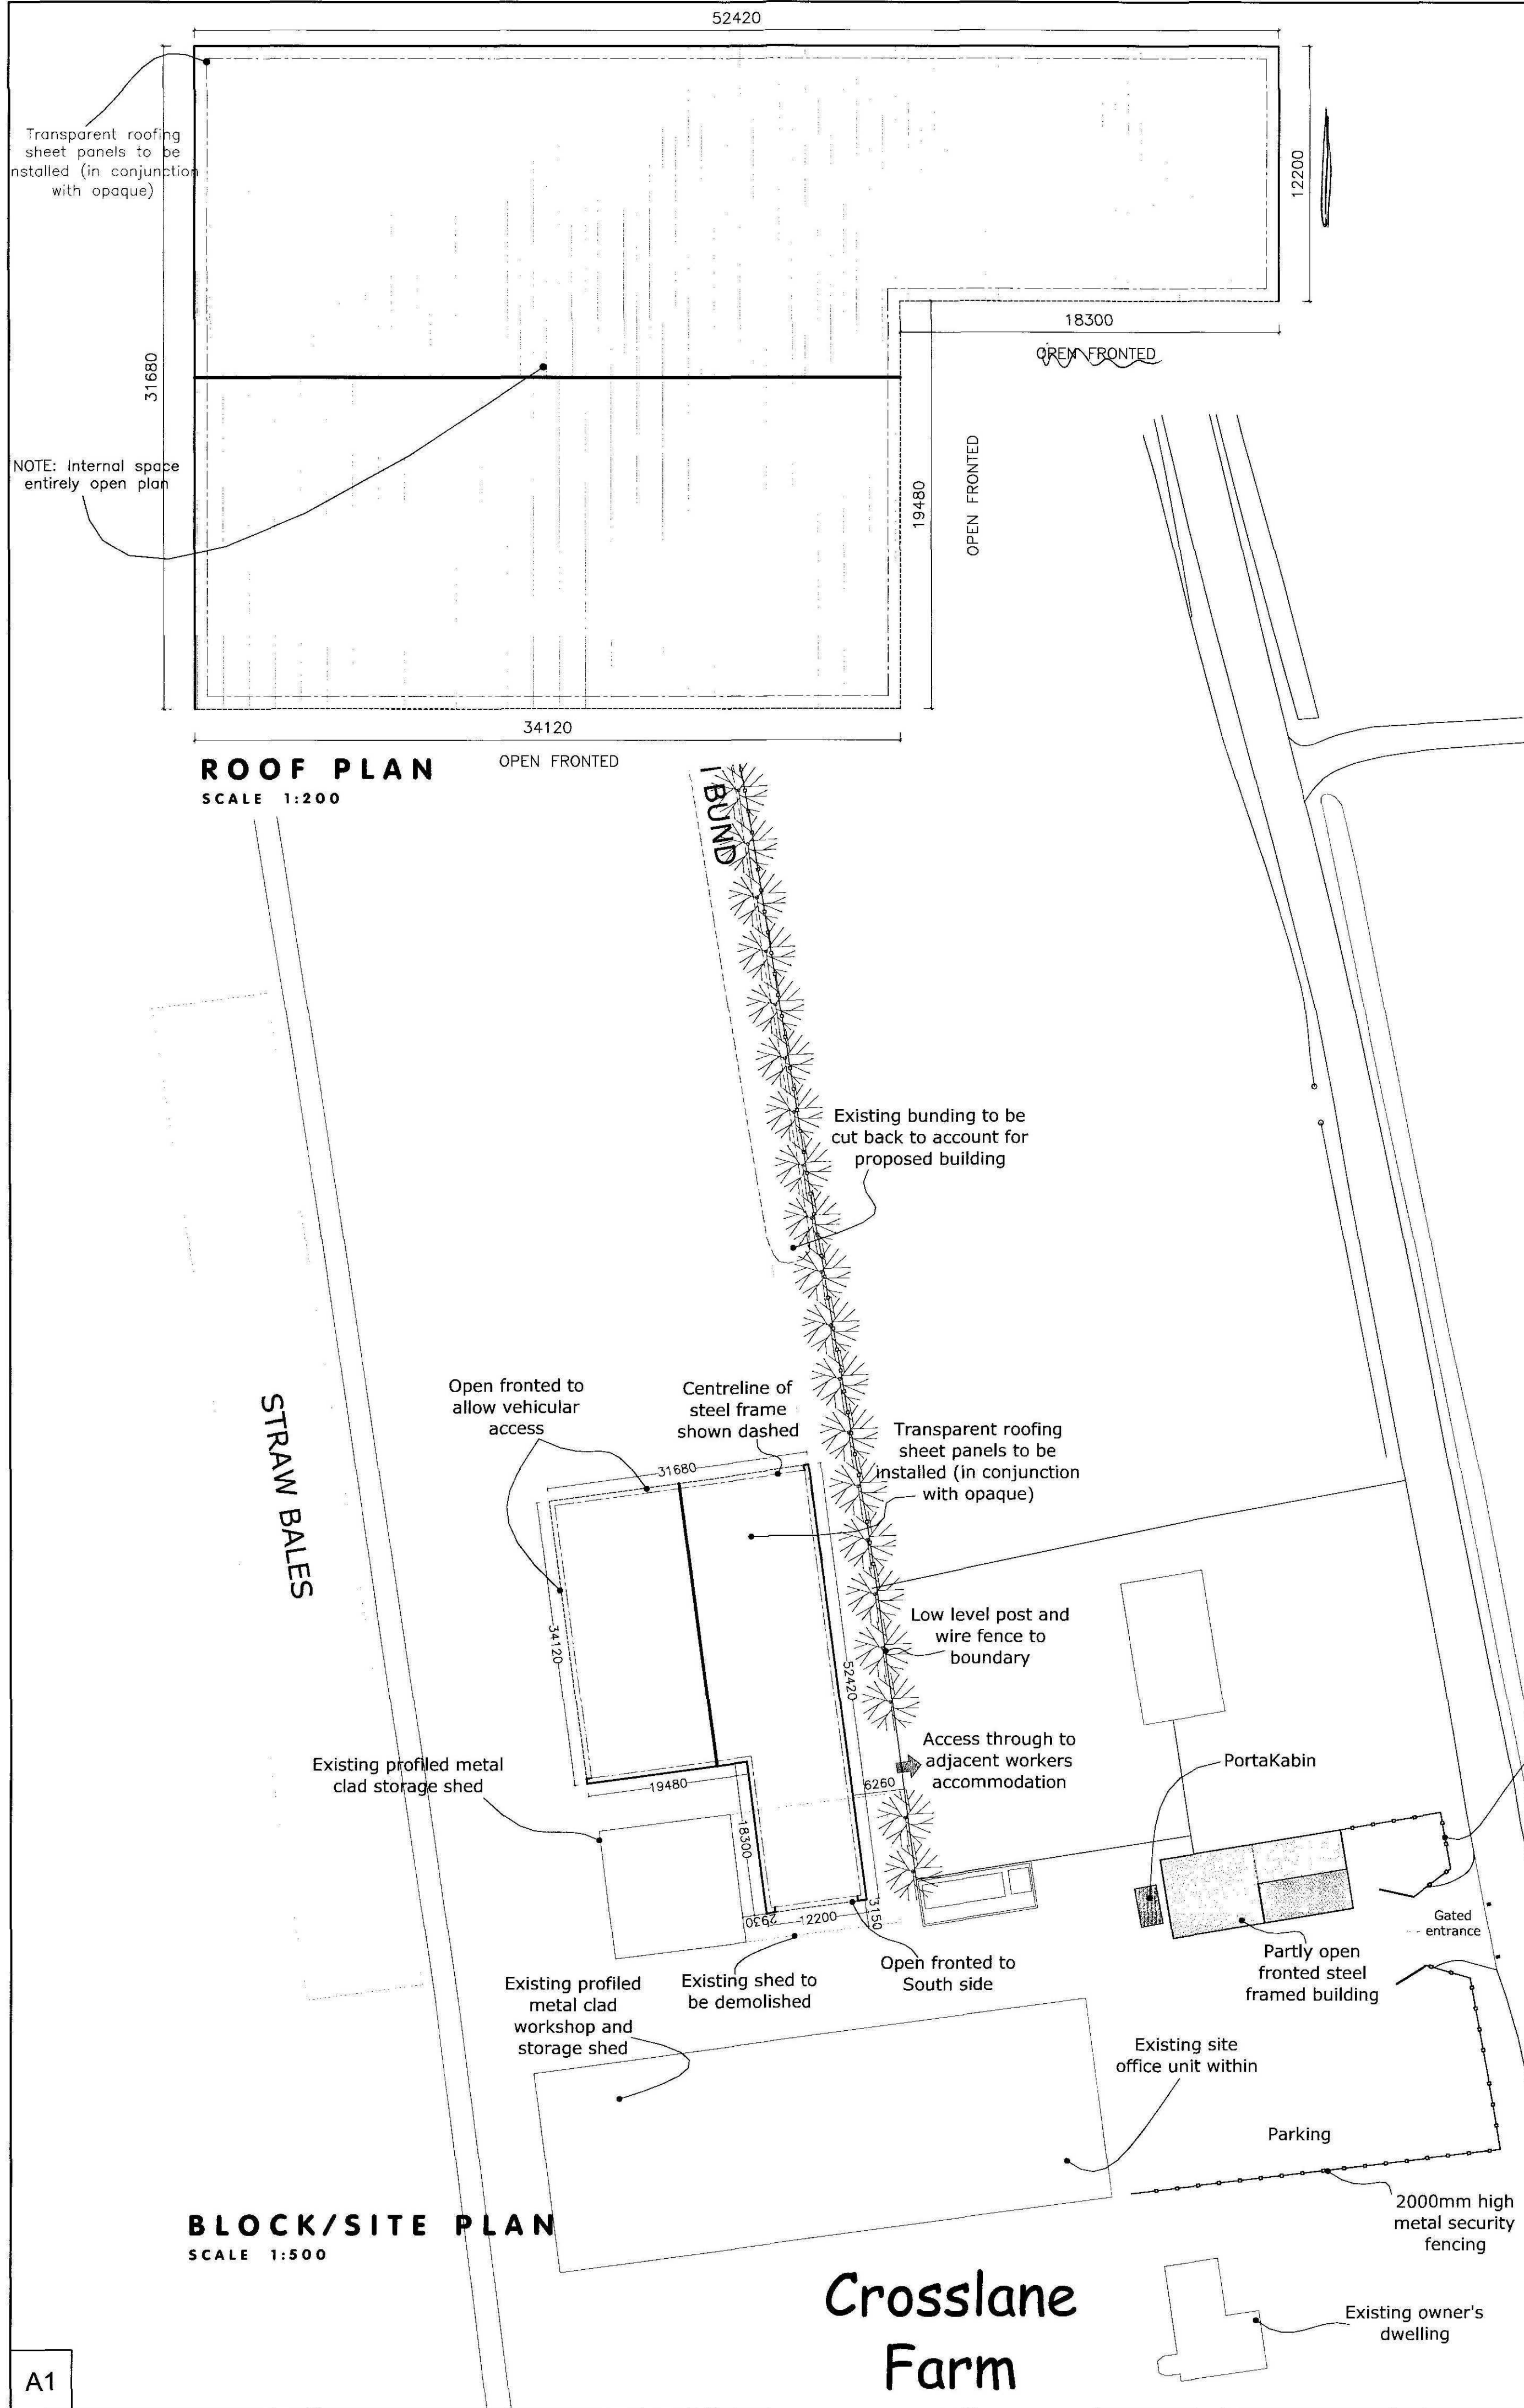


PROFIED METAL CLAD STORAGE SHED

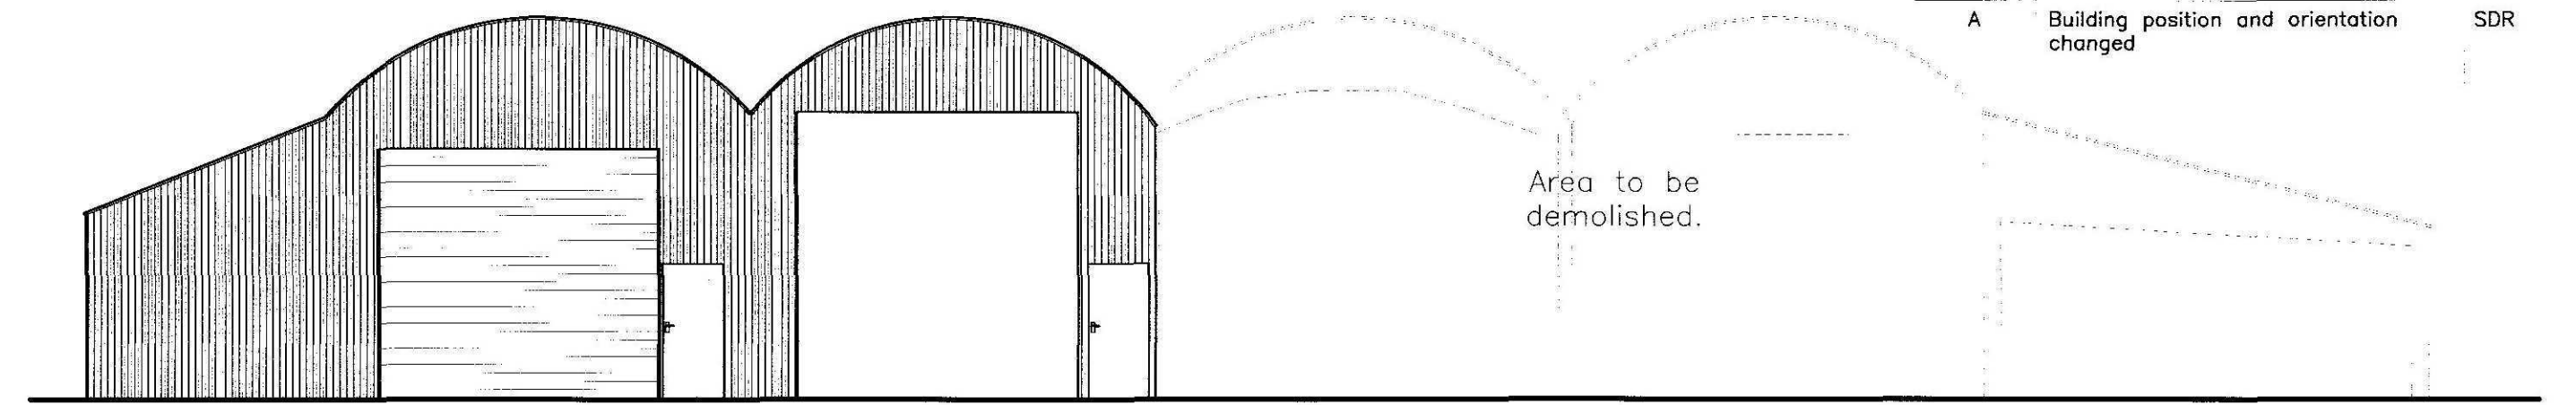

SOUTH ELEVATION
SCALE 1:100

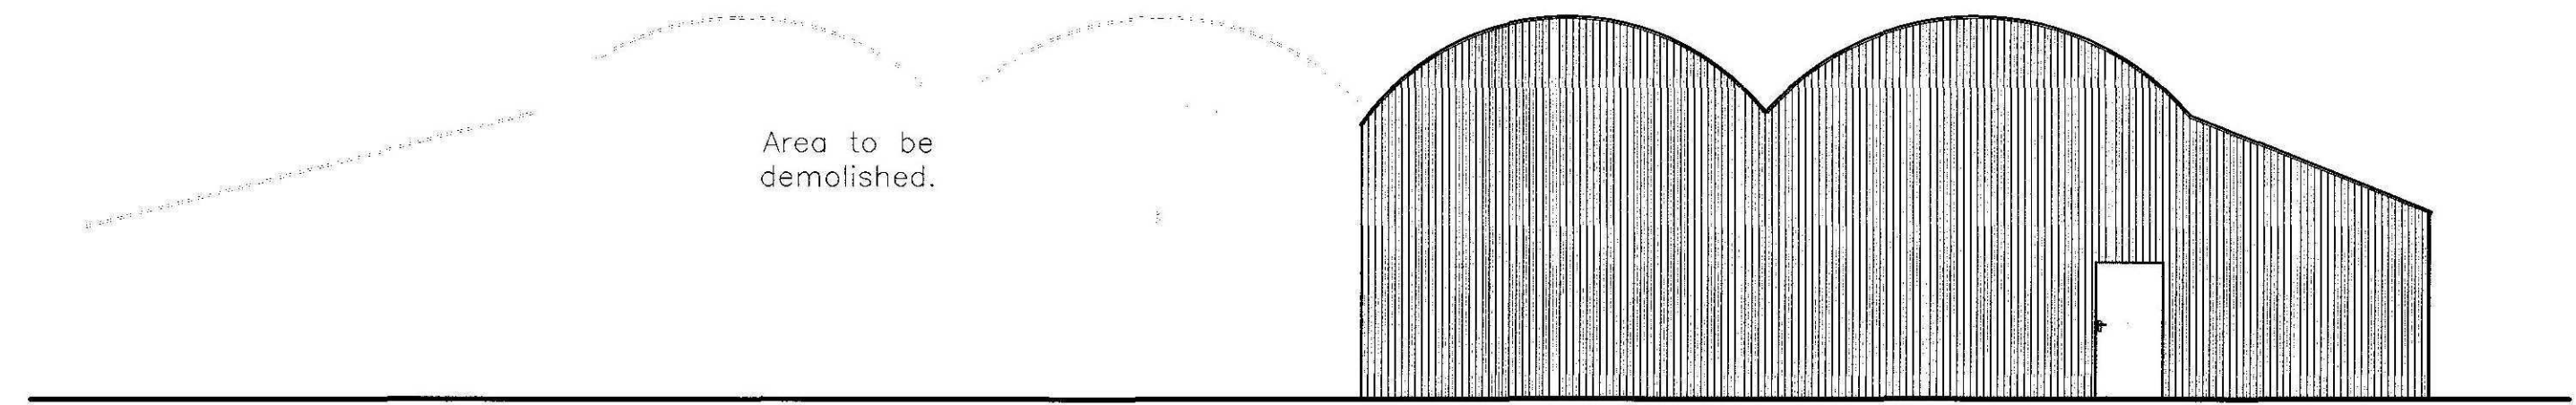


NORTH ELEVATION
SCALE 1:100

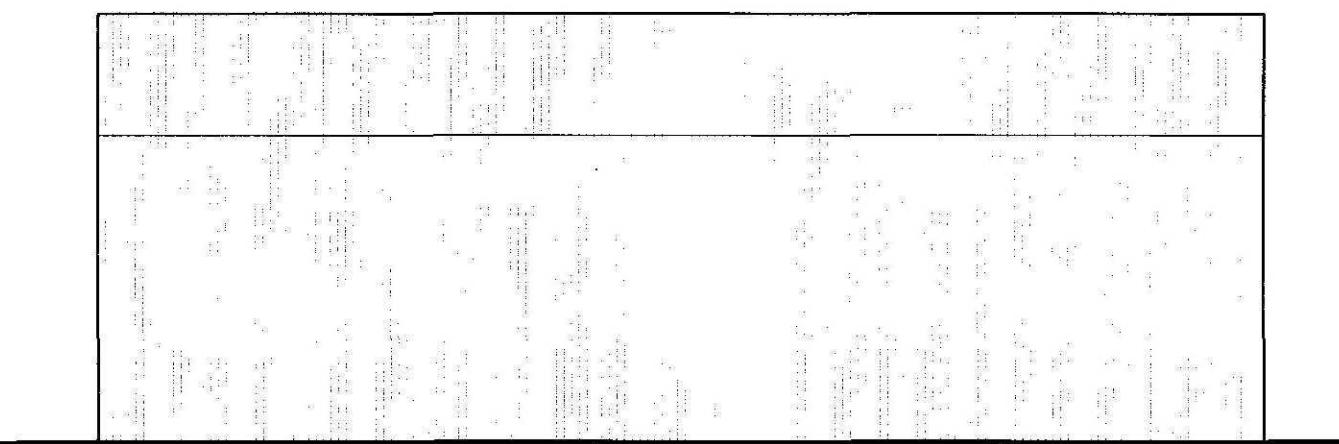


EAST ELEVATION
SCALE 1:100

FLOOR PLAN
SCALE 1:200

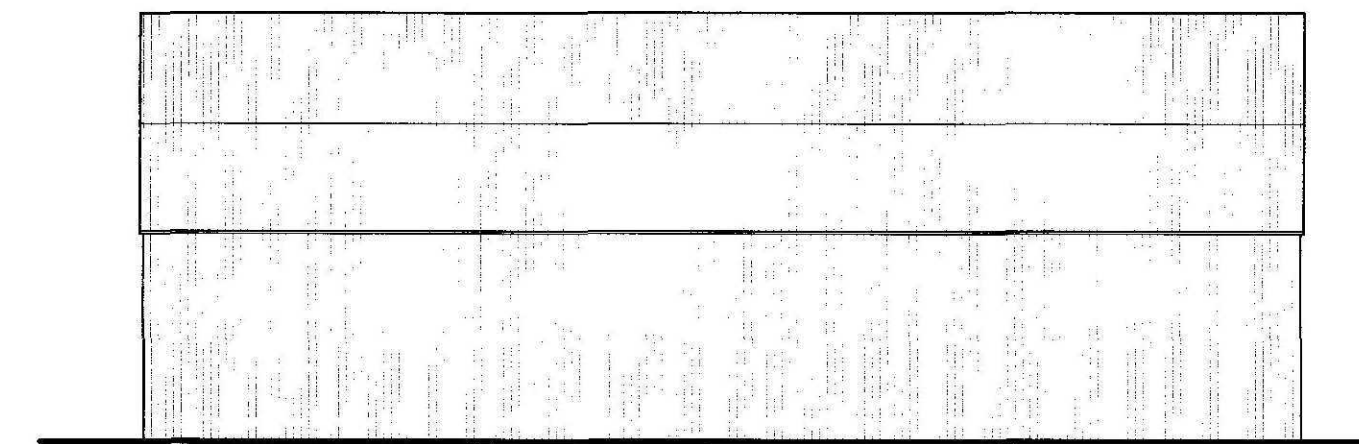

WEST ELEVATION
SCALE 1:100

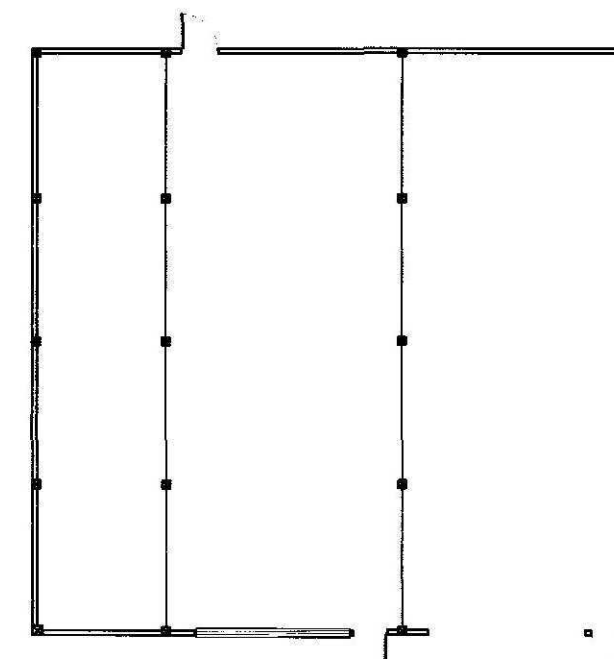

FLOOR PLAN
SCALE 1:200

1:200 0 1 2 3 4 5 10 m

1:500 0 2.5 5 10 15 25 m


© Design Copyright reserved. Written consent must be obtained before copying or reproducing this drawing. Do not scale this drawing, use figured dimensions only. Contractors are responsible for taking and checking all dimensions. Any discrepancy must be reported to the Architectural Technologist immediately.

REVISION LETTER	DESCRIPTION	MADE BY	DATE
A	Building position and orientation changed	SDR	26/01/12

chartered architects | chartered architectural technologists
building engineers | designers | project managers
domestic energy assessors | party wall surveyors | access consultants

NEIL DOWLMAN ARCHITECTURE LTD
14 MAIN RIDGE WEST, BOSTON, Lincs PE21 6QQ
T 01205 357272 F 01205 351115
E boston@neildowman-architecture.co.uk

OFFICES ALSO AT:
LOUTH T 01507 601155 ALFORD T 01507 463863
GRANTHAM T 01476 574242 HORNCASTLE T 01507 522899
SATELLITE OFFICE AT:
SKEGNESS T 01754 880080 LINCOLN T 01522 370025
GRIMSBY T 01472 660014

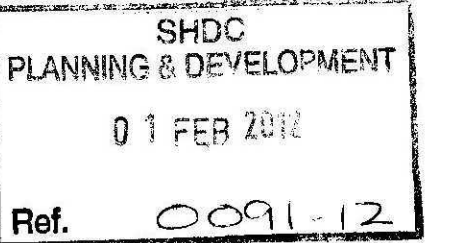

CLIENT MR. T. SNEATH

PROJECT PROPOSED STRAW STORE BUILDING

CROSSLANE FARM,
CROSS LANE,
PINGHBECK LINCOLNSHIRE
PE11 3SN

TITLE PROPOSED
SITE / BLOCK & ROOF PLAN

SCALE 1:500 1:200

DATE JANUARY 2011

DRAWN BY AF

CHECKED BY ND

DRAWING NO B/2524/02

DRAWING REVISION A

